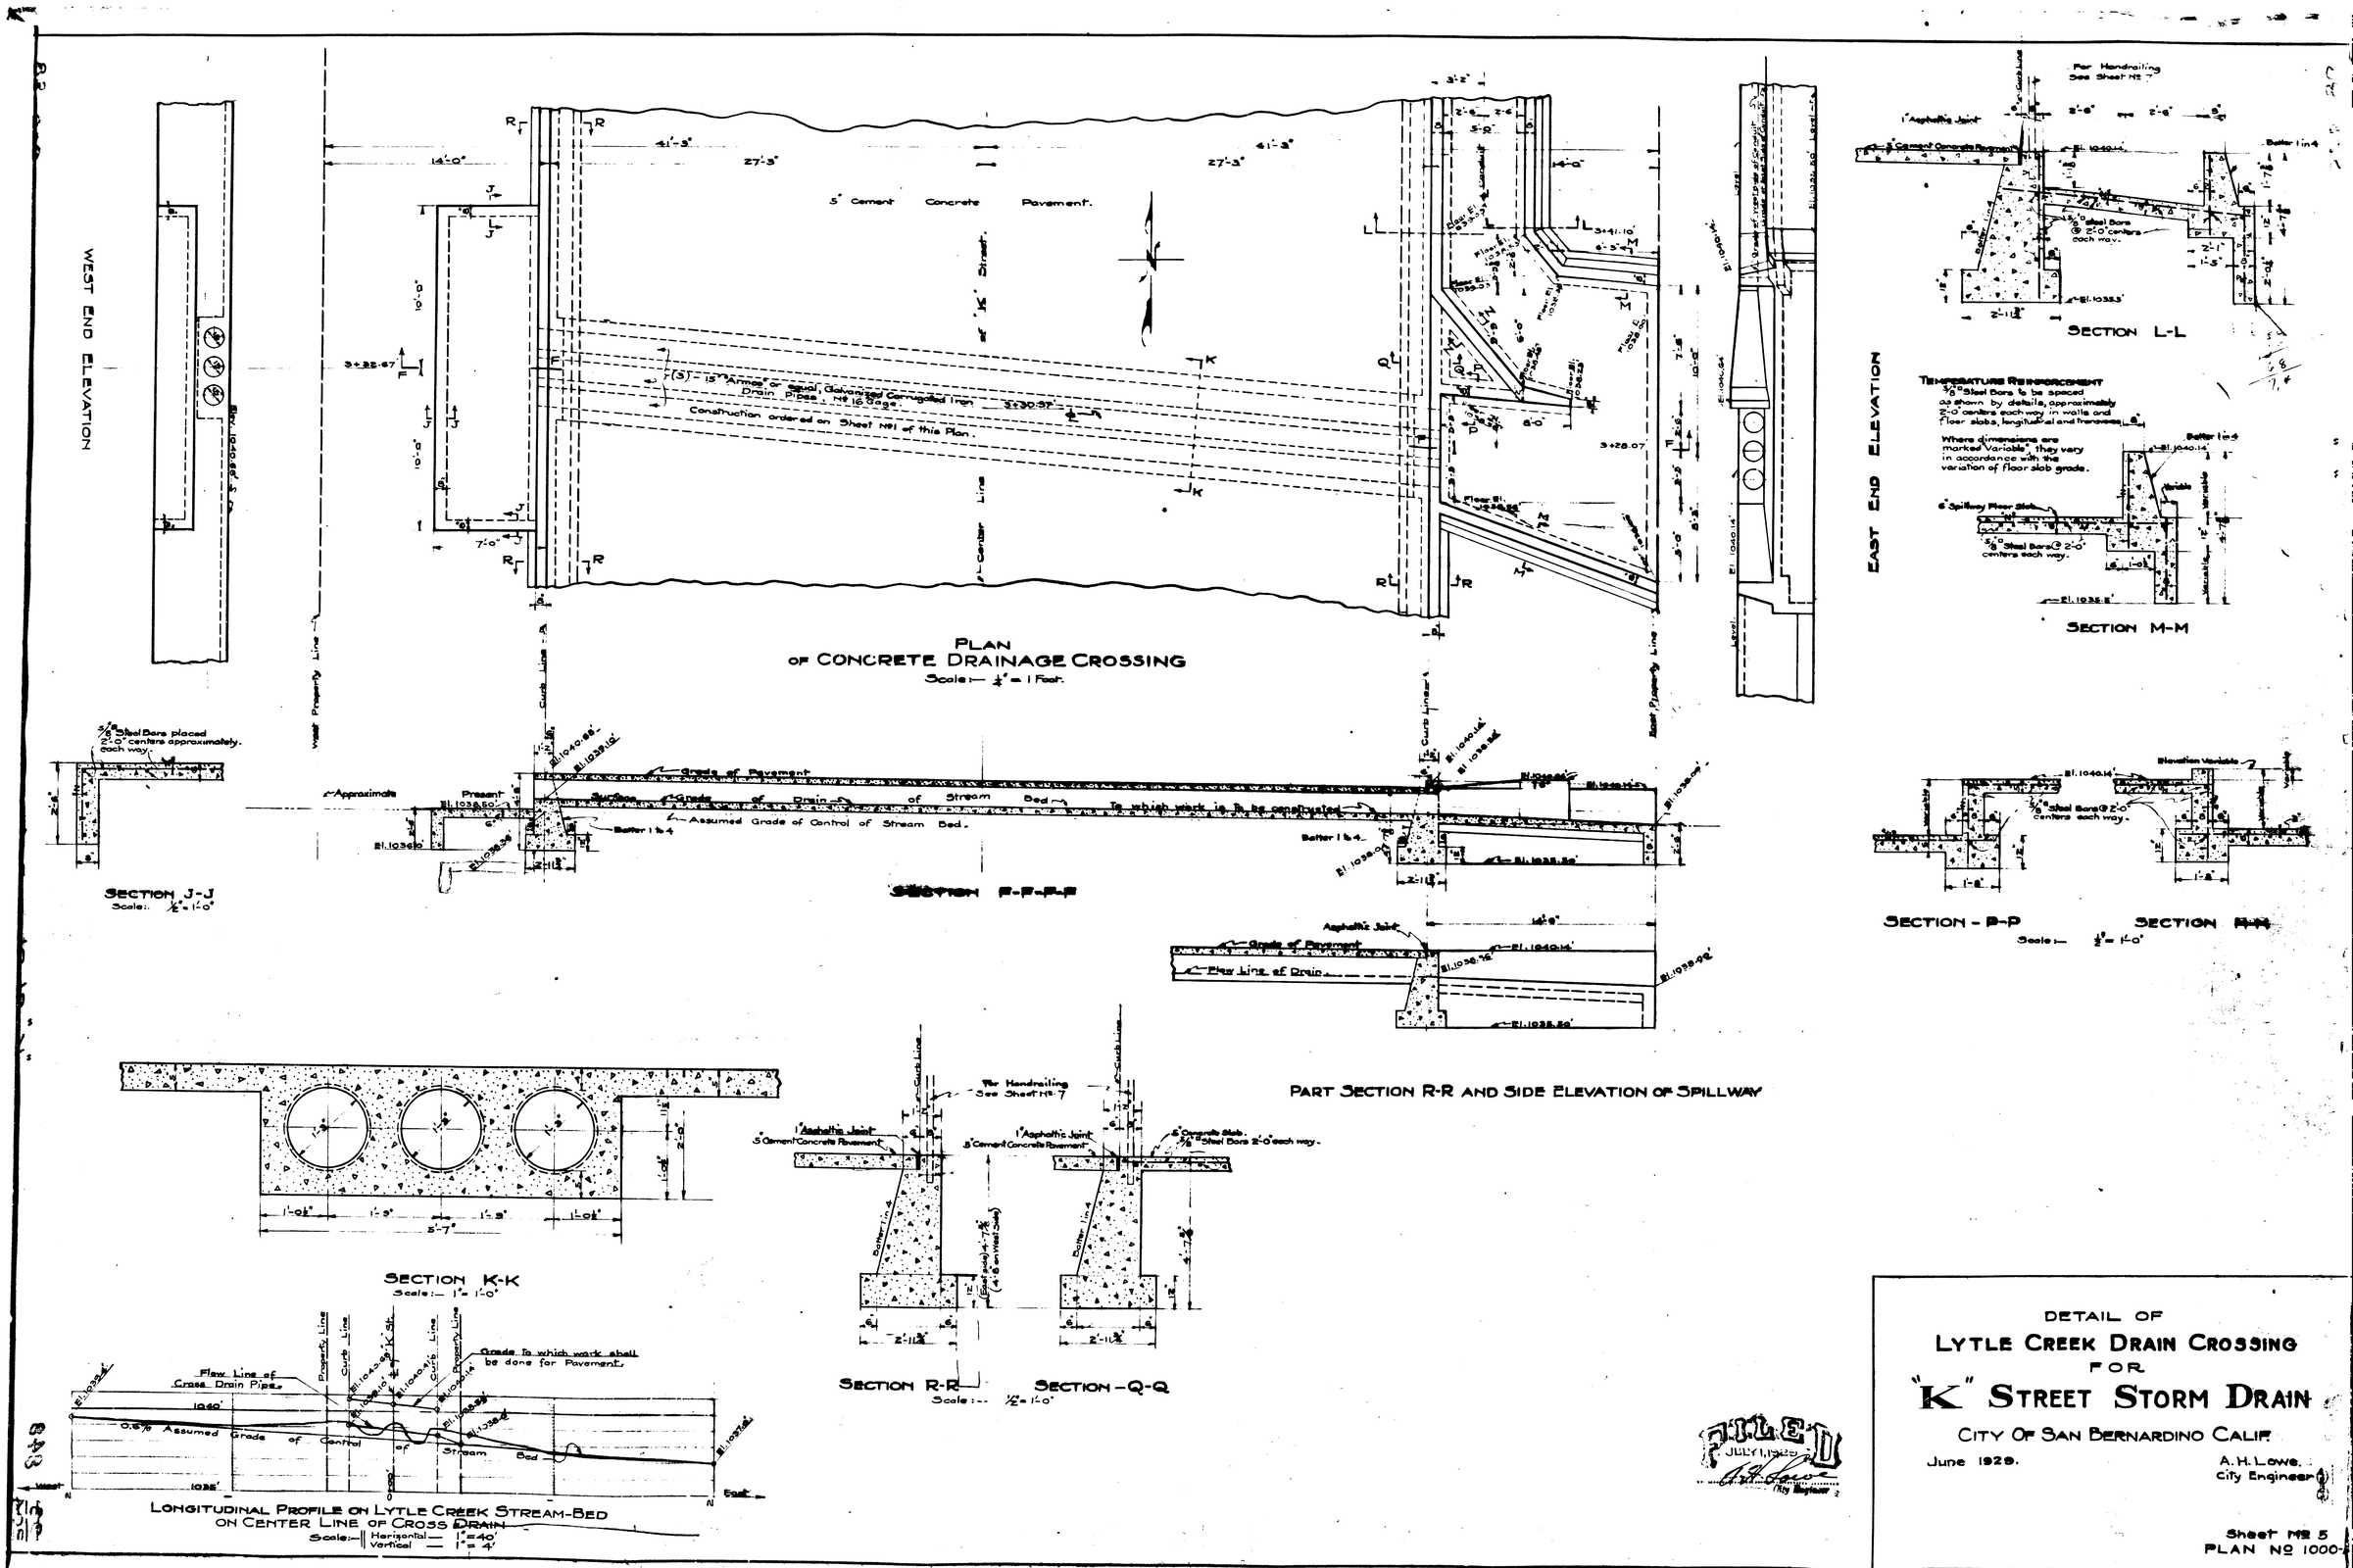

DETAIL OF

LYTLE CREEK DRAIN CROSSING

FOR

"K" STREET STORM DRAIN

CITY OF SAN BERNARDINO CALIF.

June 1929.

A. H. Lowe,
City Engineer

Sheet No 5
PLAN No 1000-