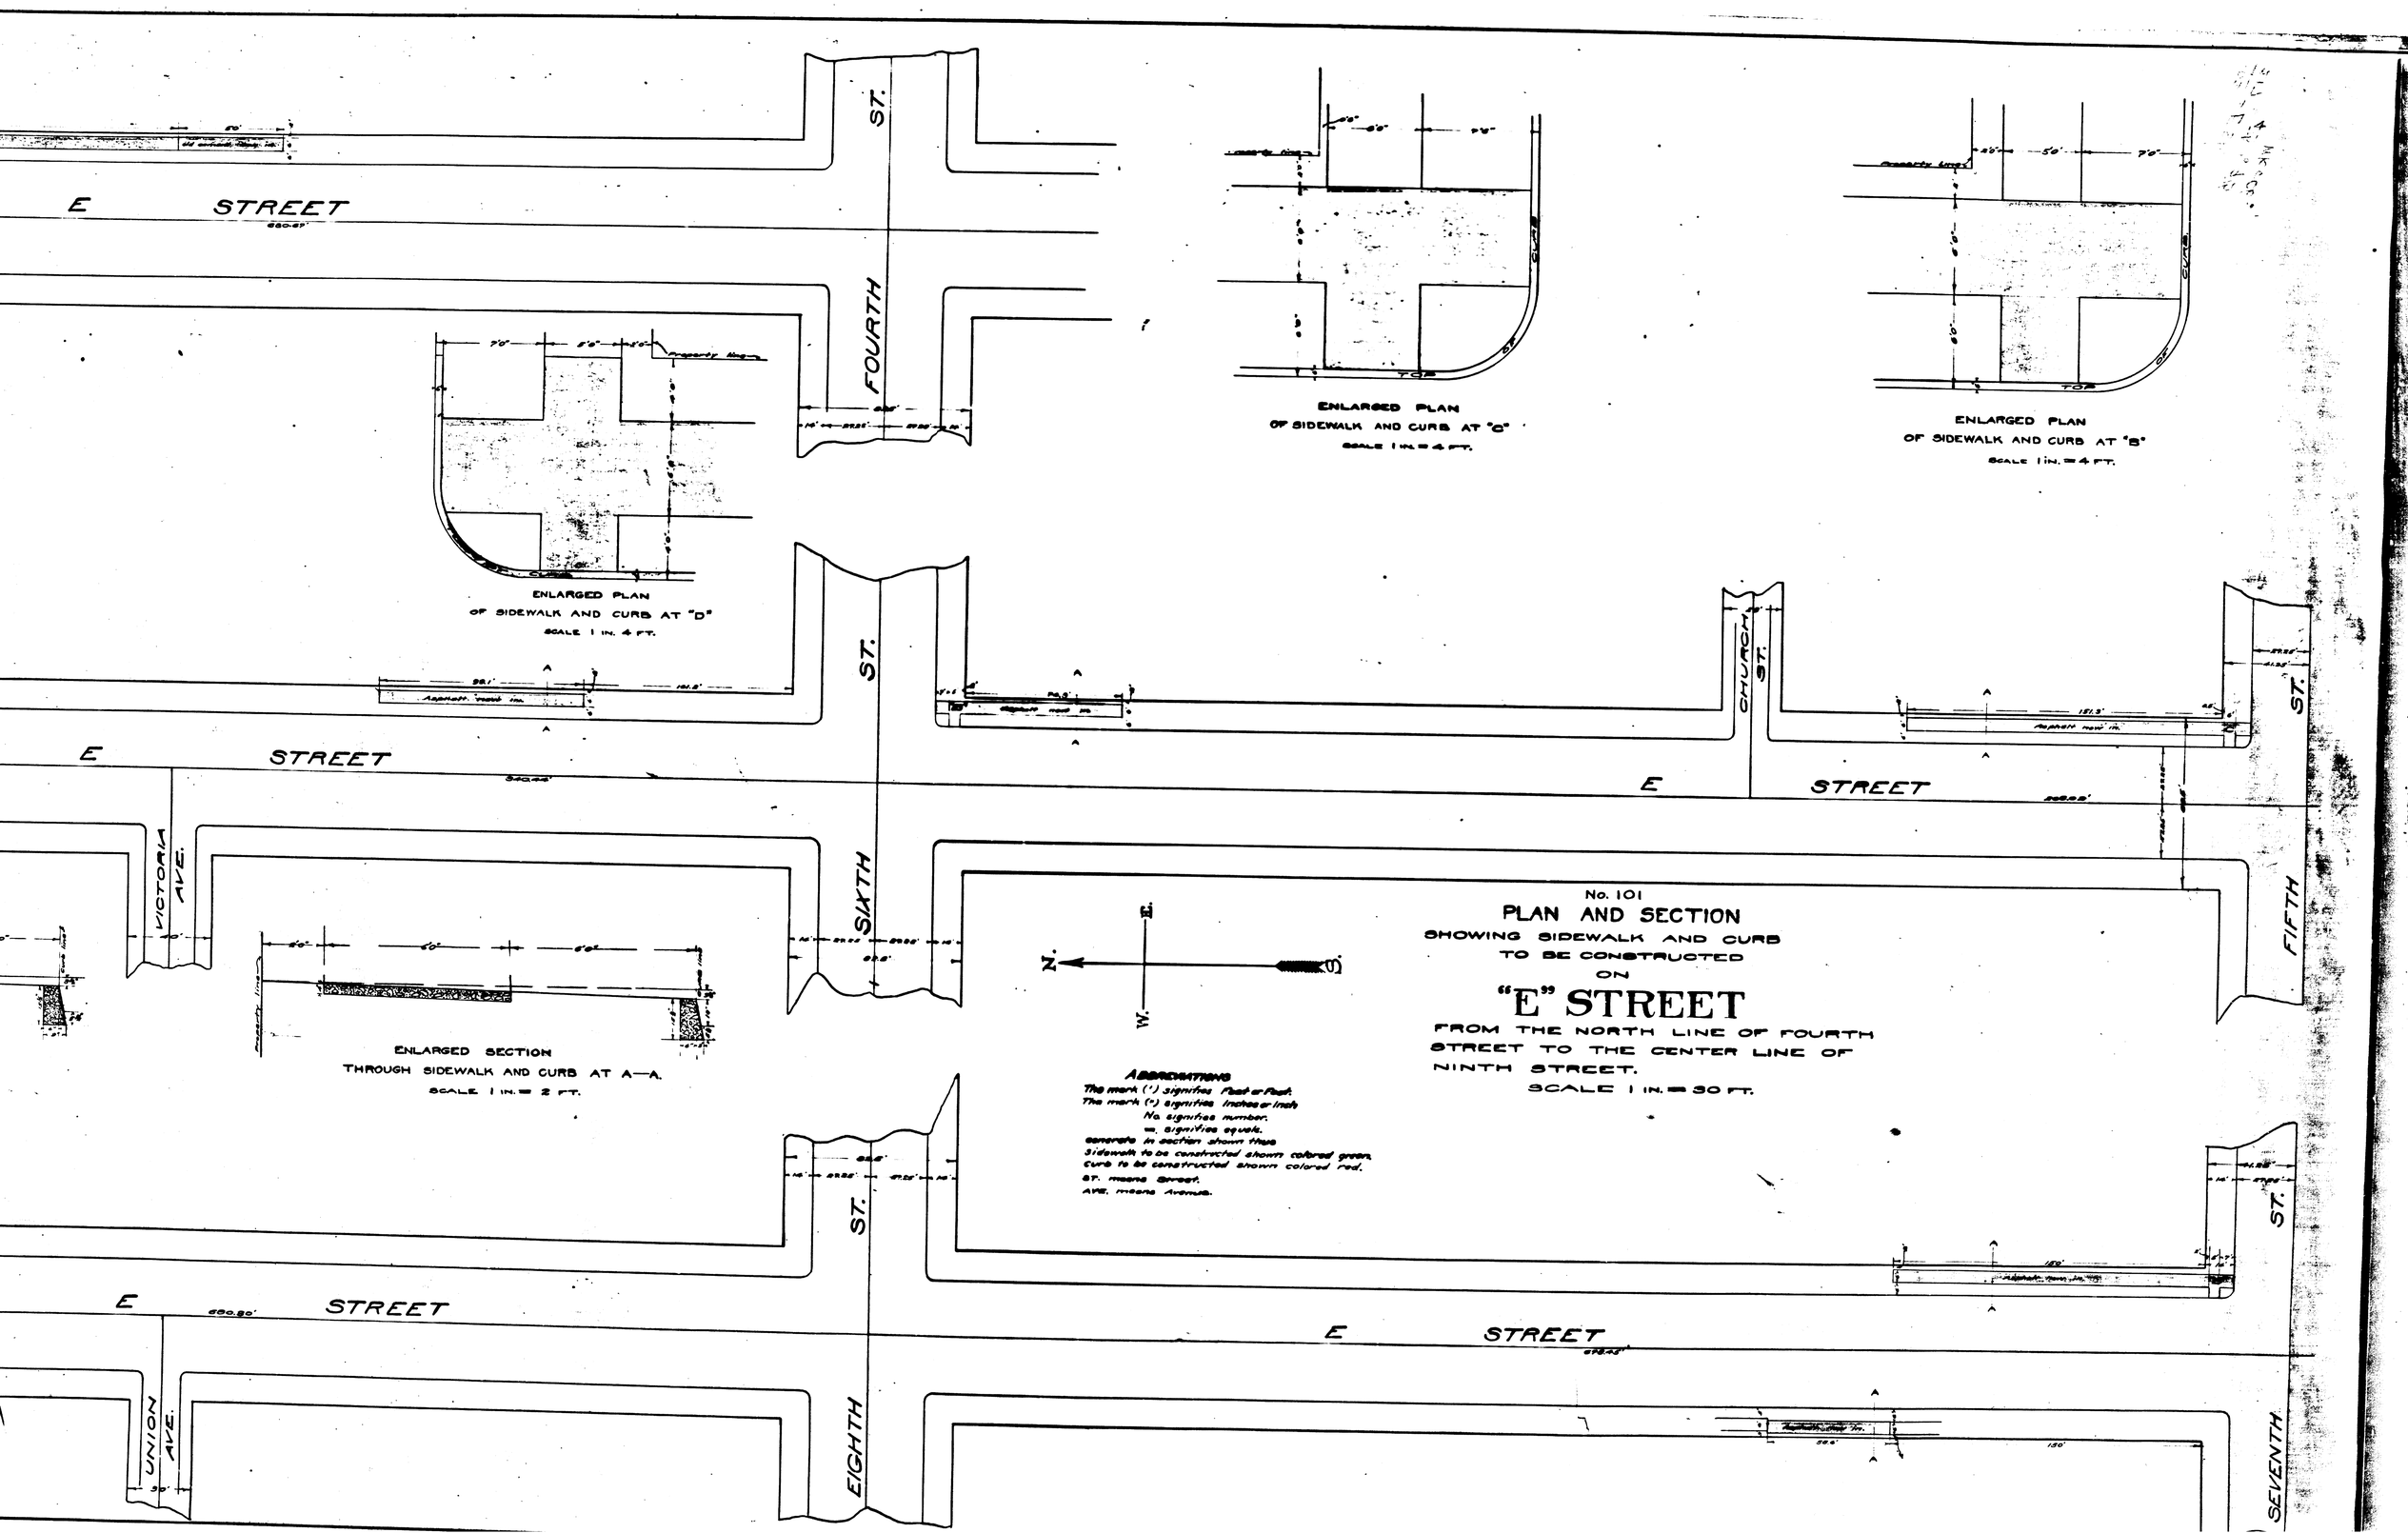
E STREET
FOURTH ST.
SIXTH ST.
EIGHTH ST.
CHURCH ST.
FIFTH ST.
SEVENTH ST.
VICTORIA AVE.
UNION AVE.
ENLARGED PLAN
OF SIDEWALK AND CURB AT "C"
SCALE 1 IN. = 4 FT.
ENLARGED PLAN
OF SIDEWALK AND CURB AT "B"
SCALE 1 IN. = 4 FT.
ENLARGED PLAN
OF SIDEWALK AND CURB AT "D"
SCALE 1 IN. 4 FT.
ENLARGED SECTION
THROUGH SIDEWALK AND CURB AT A—A.
SCALE 1 IN. = 2 FT.
N.
S.
E.
W.
ABBREVIATIONS
The mark (') signifies Foot or Feet.
The mark (") signifies Inches or Inch
No. signifies number.
=, signifies equals.
concrete in section shown thus
Sidewalk to be constructed shown colored green.
Curb to be constructed shown colored red.
ST. means Street.
AVE. means Avenue.
No. 101
PLAN AND SECTION
SHOWING SIDEWALK AND CURB
TO BE CONSTRUCTED
ON
"E" STREET
FROM THE NORTH LINE OF FOURTH
STREET TO THE CENTER LINE OF
NINTH STREET.
SCALE 1 IN. = 30 FT.

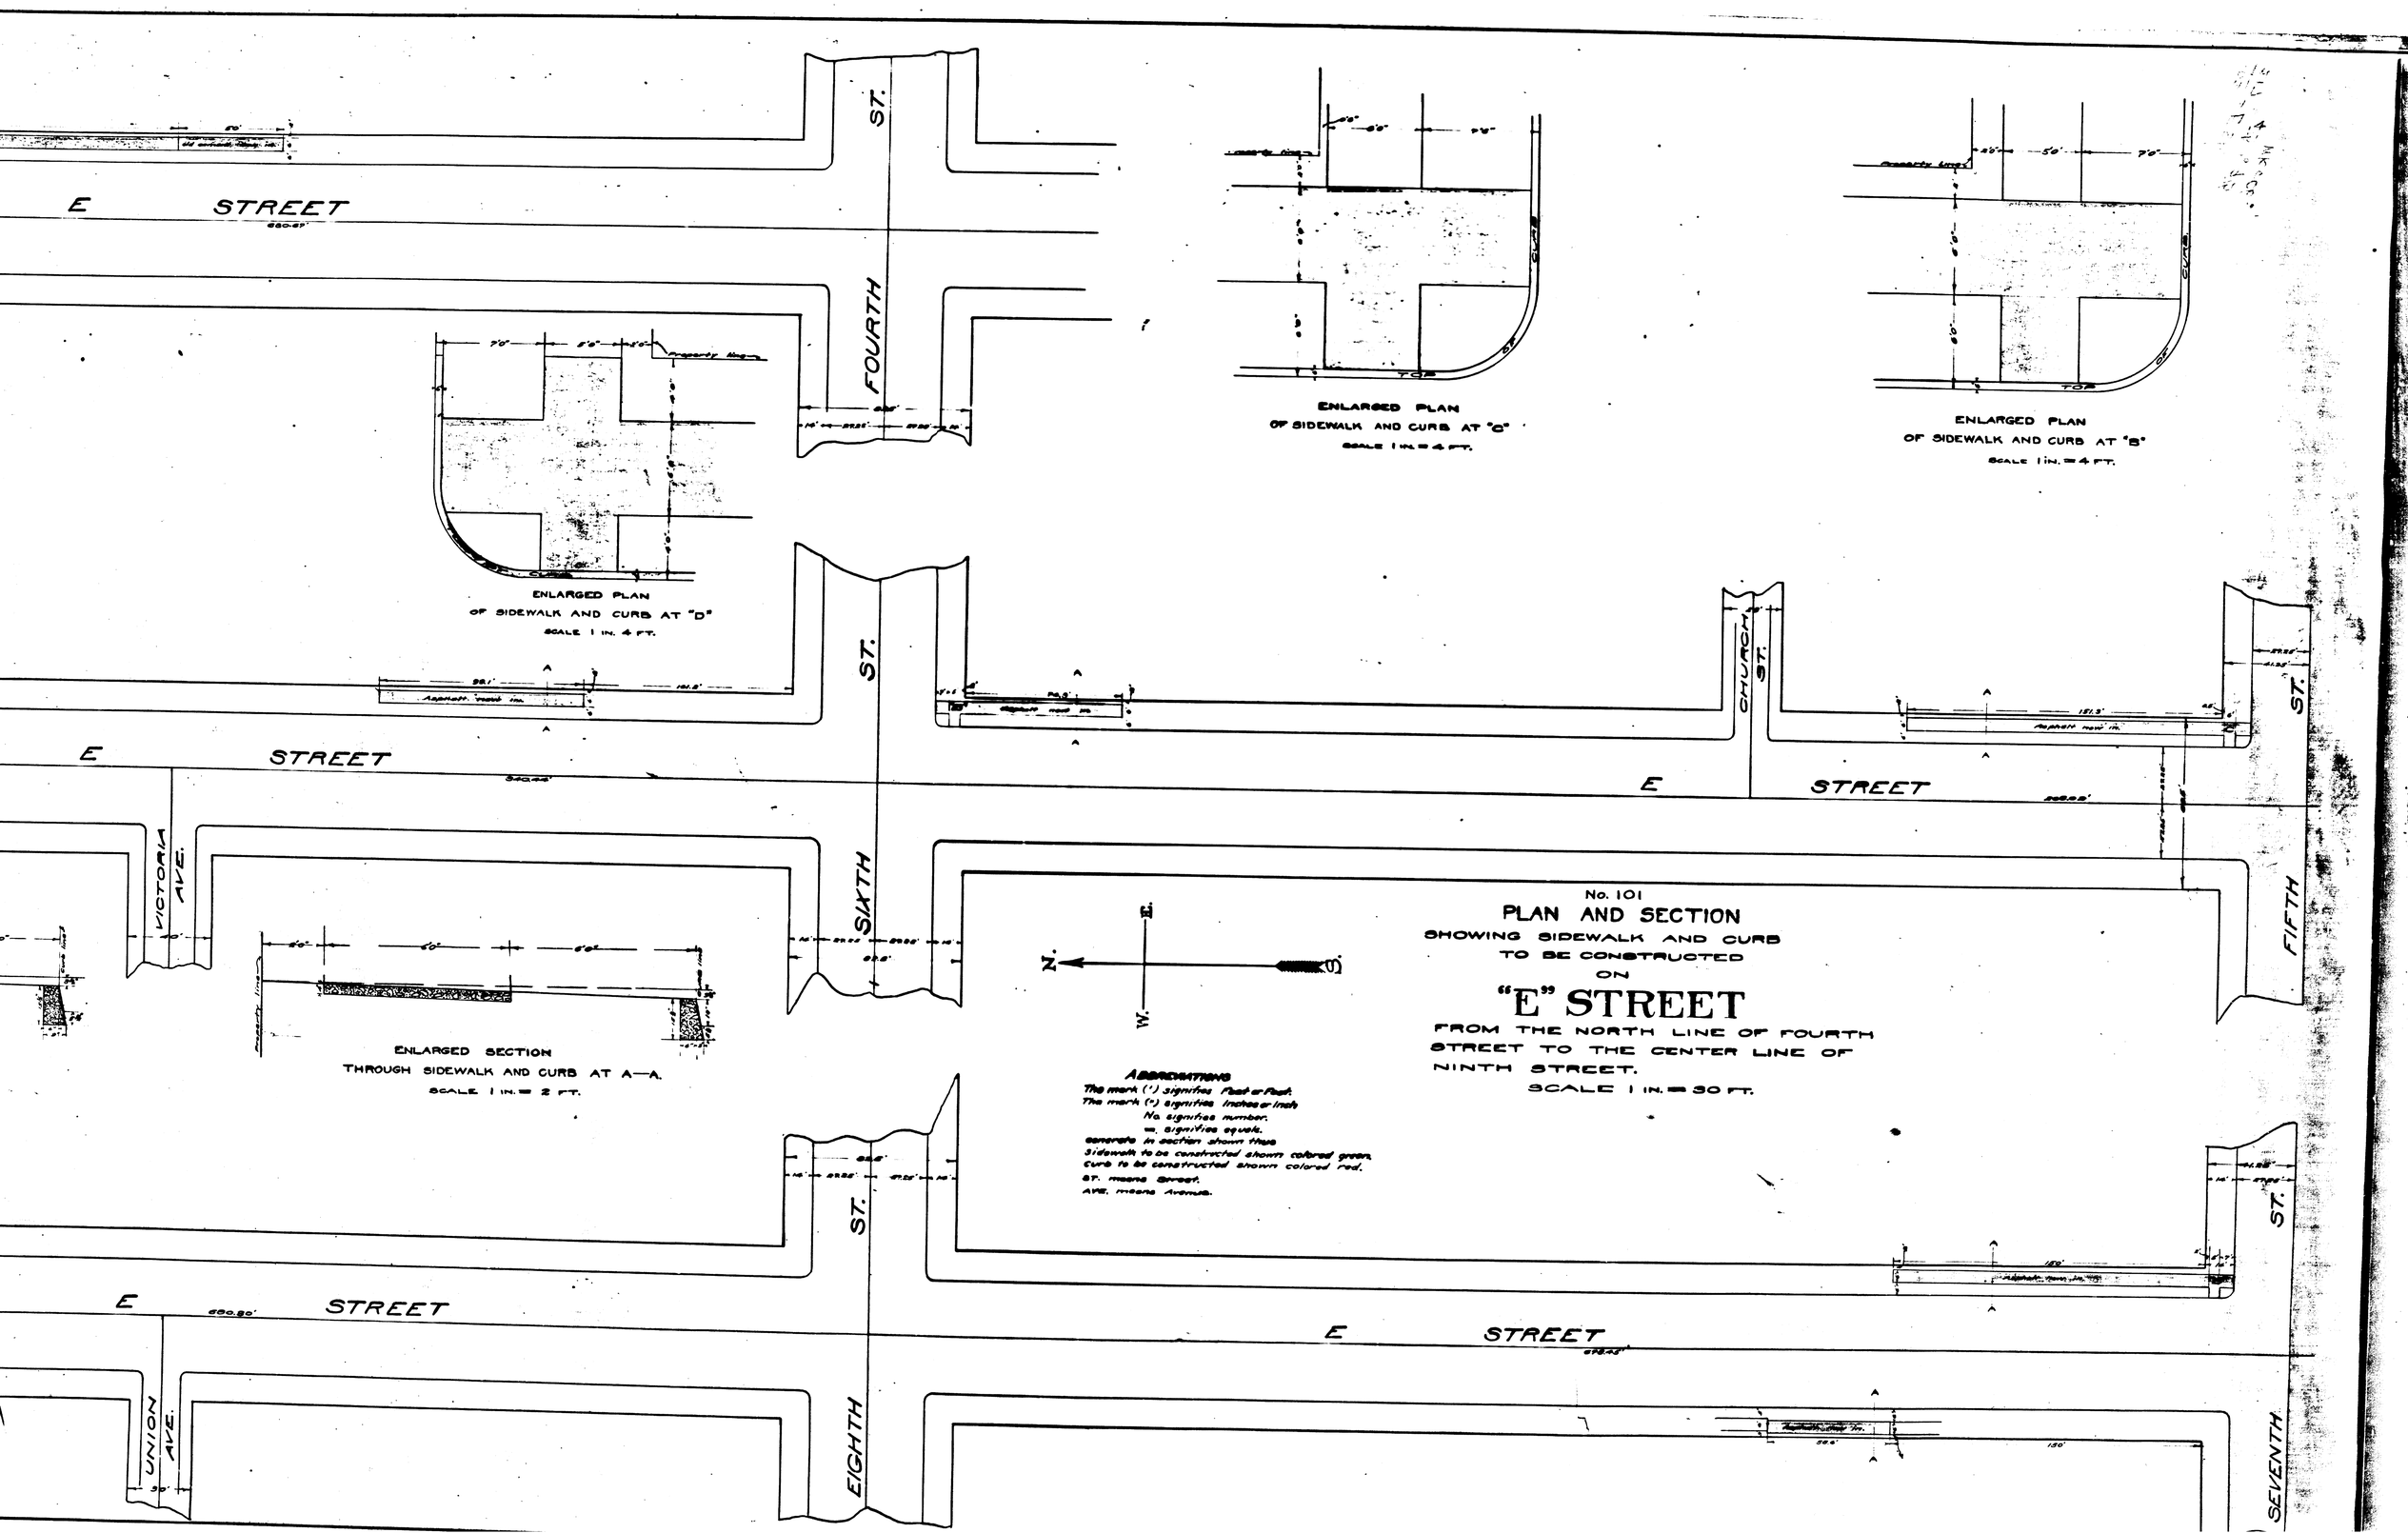
E STREET
FOURTH ST.
SIXTH ST.
EIGHTH ST.
CHURCH ST.
FIFTH ST.
SEVENTH ST.
VICTORIA AVE.
UNION AVE.
ENLARGED PLAN
OF SIDEWALK AND CURB AT "C"
SCALE 1 IN. = 4 FT.
ENLARGED PLAN
OF SIDEWALK AND CURB AT "B"
SCALE 1 IN. = 4 FT.
ENLARGED PLAN
OF SIDEWALK AND CURB AT "D"
SCALE 1 IN. 4 FT.
ENLARGED SECTION
THROUGH SIDEWALK AND CURB AT A—A.
SCALE 1 IN. = 2 FT.
N.
S.
E.
W.
ABBREVIATIONS
The mark (') signifies Foot or Feet.
The mark (") signifies Inches or Inch
No. signifies number.
=, signifies equals.
concrete in section shown thus
Sidewalk to be constructed shown colored green.
Curb to be constructed shown colored red.
ST. means Street.
AVE. means Avenue.
No. 101
PLAN AND SECTION
SHOWING SIDEWALK AND CURB
TO BE CONSTRUCTED
ON
"E" STREET
FROM THE NORTH LINE OF FOURTH
STREET TO THE CENTER LINE OF
NINTH STREET.
SCALE 1 IN. = 30 FT.