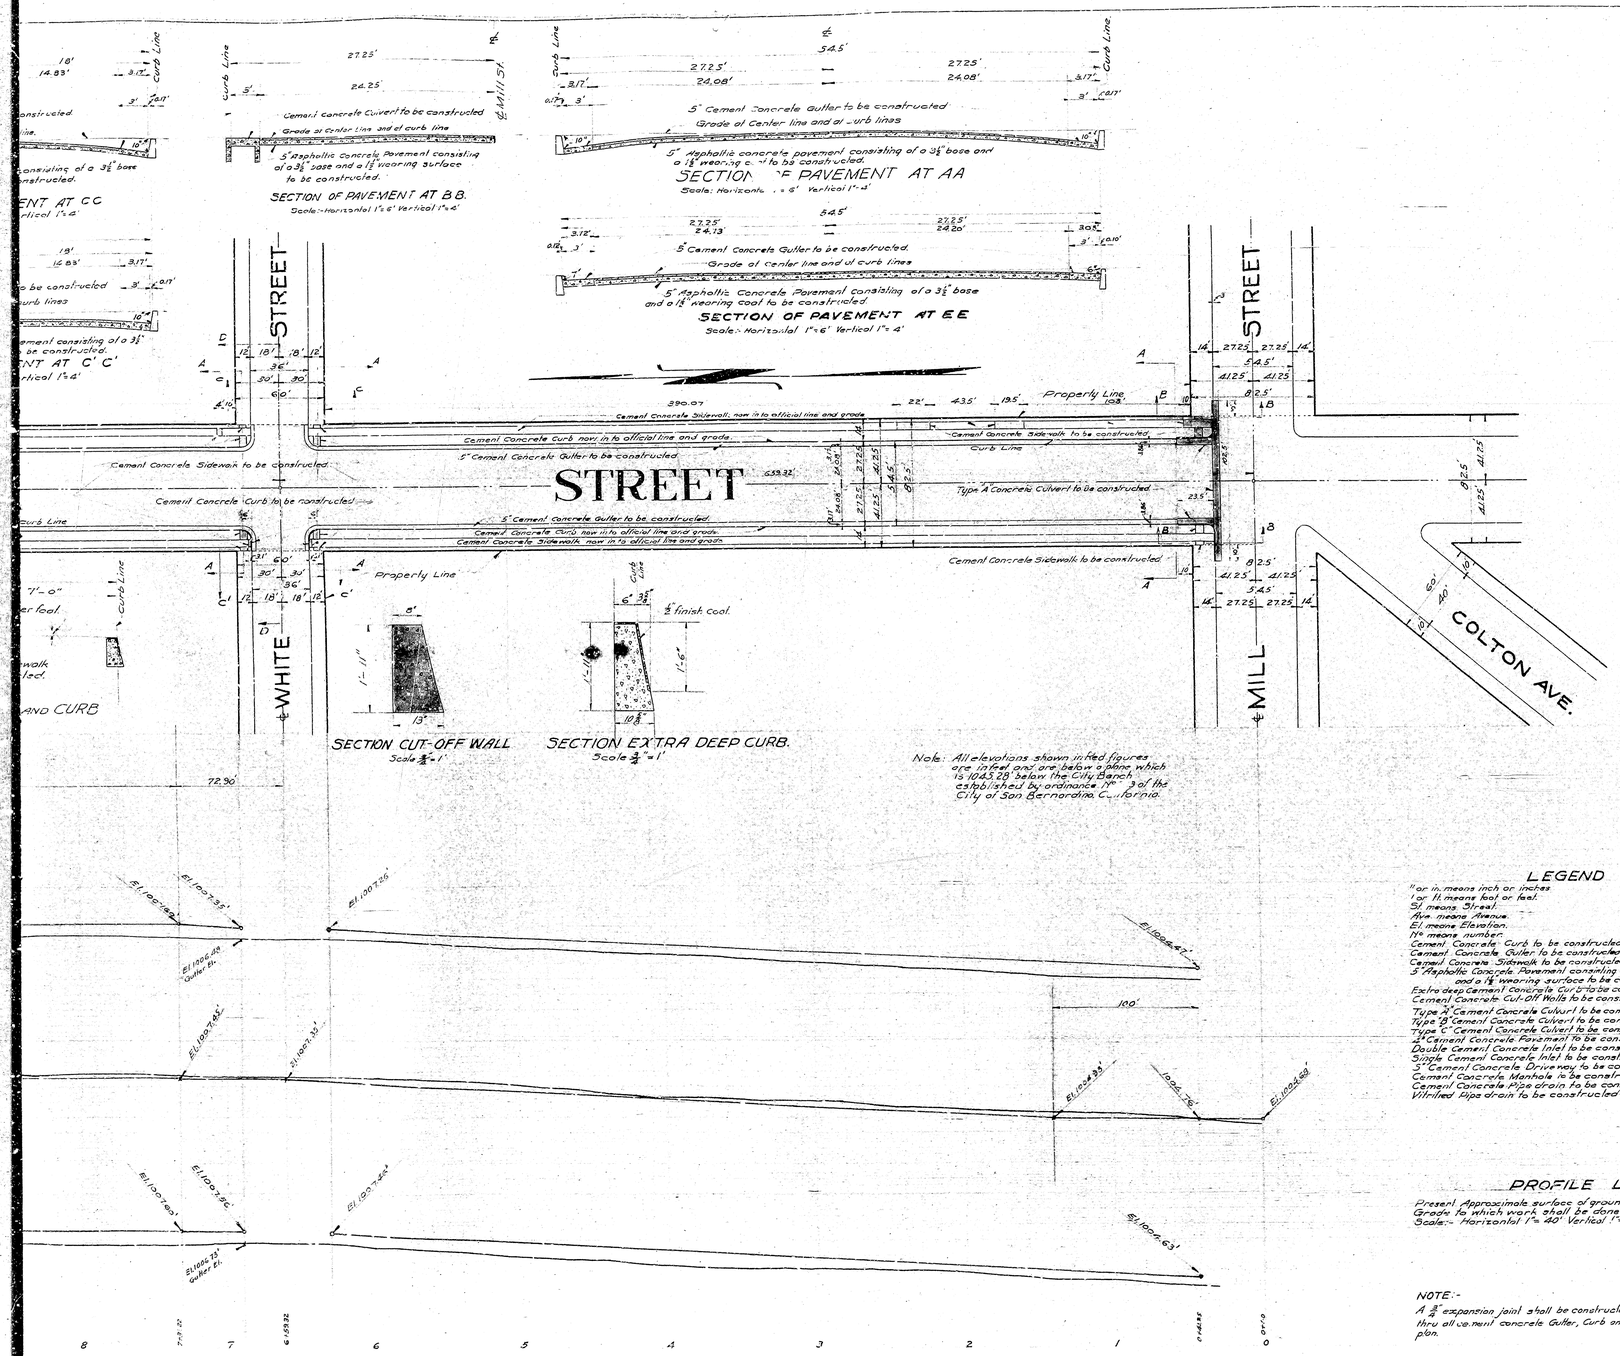

SHEET No 1

PLAN No 1017

FOR THE IMPROVEMENT OF

E STREET

BETWEEN

MILL STREET AND RIALTO AVENUE

IN THE

CITY OF SAN BERNARDINO, CALIFORNIA.

August 1929

A.H. Lowe.
City Engineer.

SEPT. 3, 1929
A.H. Lowe

PLAN ADOPTED SEPTEMBER 16, 1929.

TITLE TO STREET

Title of the City of San Bernardino to E Street was given by dedication of the map of San Bernardino Rancho as recorded in Book 7 of Maps of Page 2 records of the County Recorders Office San Bernardino County, California.
Title to Valley St was given by dedication of the E. T. Hall's subdivision recorded in Book 6 of maps at page 45 and by dedication of Sunny Side Addition recorded in Book 1 of Maps at page 35 Records San Bernardino County, California.

GRADE ESTABLISHED

Grade of E Street was established by the following ordinances of the City of San Bernardino, California. No 316 dated 11/6/1905 and No 411 dated 4/14/1909
Grade of Valley St was established by ordinance No 1069 dated 6/3/1924.

LEGEND

" or in. means inch or inches
' or ft. means foot or feet.
St means Street.
Ave. means Avenue.
El. means Elevation.
No means number.
Cement Concrete Curb to be constructed shown thus in plan ——— thus in section
Cement Concrete Gutter to be constructed shown thus in plan ——— thus in section
Cement Concrete Sidewalk to be constructed shown thus in plan ——— thus in section
5" Asphaltic Concrete Pavement consisting of a 3½" base and a 1½" wearing surface to be constructed shown thus in plan ——— thus in section
Extra deep Cement Concrete Curb to be constructed shown thus in plan ——— thus in section
Cement Concrete Cut-Off Walls to be constructed shown thus in plan ——— thus in section.
Type "A" Cement Concrete Culvert to be constructed shown thus in plan ——— thus in section
Type "B" Cement Concrete Culvert to be constructed shown thus in plan ——— thus in section
Type "C" Cement Concrete Culvert to be constructed shown thus in plan ——— thus in section
4" Cement Concrete Pavement to be constructed shown thus in plan.
Double Cement Concrete Inlet to be constructed shown thus in plan ——— thus in section.
Single Cement Concrete Inlet to be constructed shown thus in plan ——— thus in section.
5" Cement Concrete Driveway to be constructed shown thus in plan.
Cement Concrete Manhole to be constructed shown thus in plan.
Cement Concrete Pipe drain to be constructed shown thus in plan.
Vitrified Pipe drain to be constructed shown thus in plan

PROFILE LEGEND

Present Approximate surface of ground shown by Black Line thus ———
Grade to which work shall be done shown by red lines thus ———
Scale:- Horizontal 1"=40' Vertical 1"=4'

NOTE:-
A ⅜" expansion joint shall be constructed at intervals of approximately 60 feet thru all cement concrete Gutter, Curb and sidewalk ordered constructed on this plan.

Sheet No 1 of 6 Sheets.