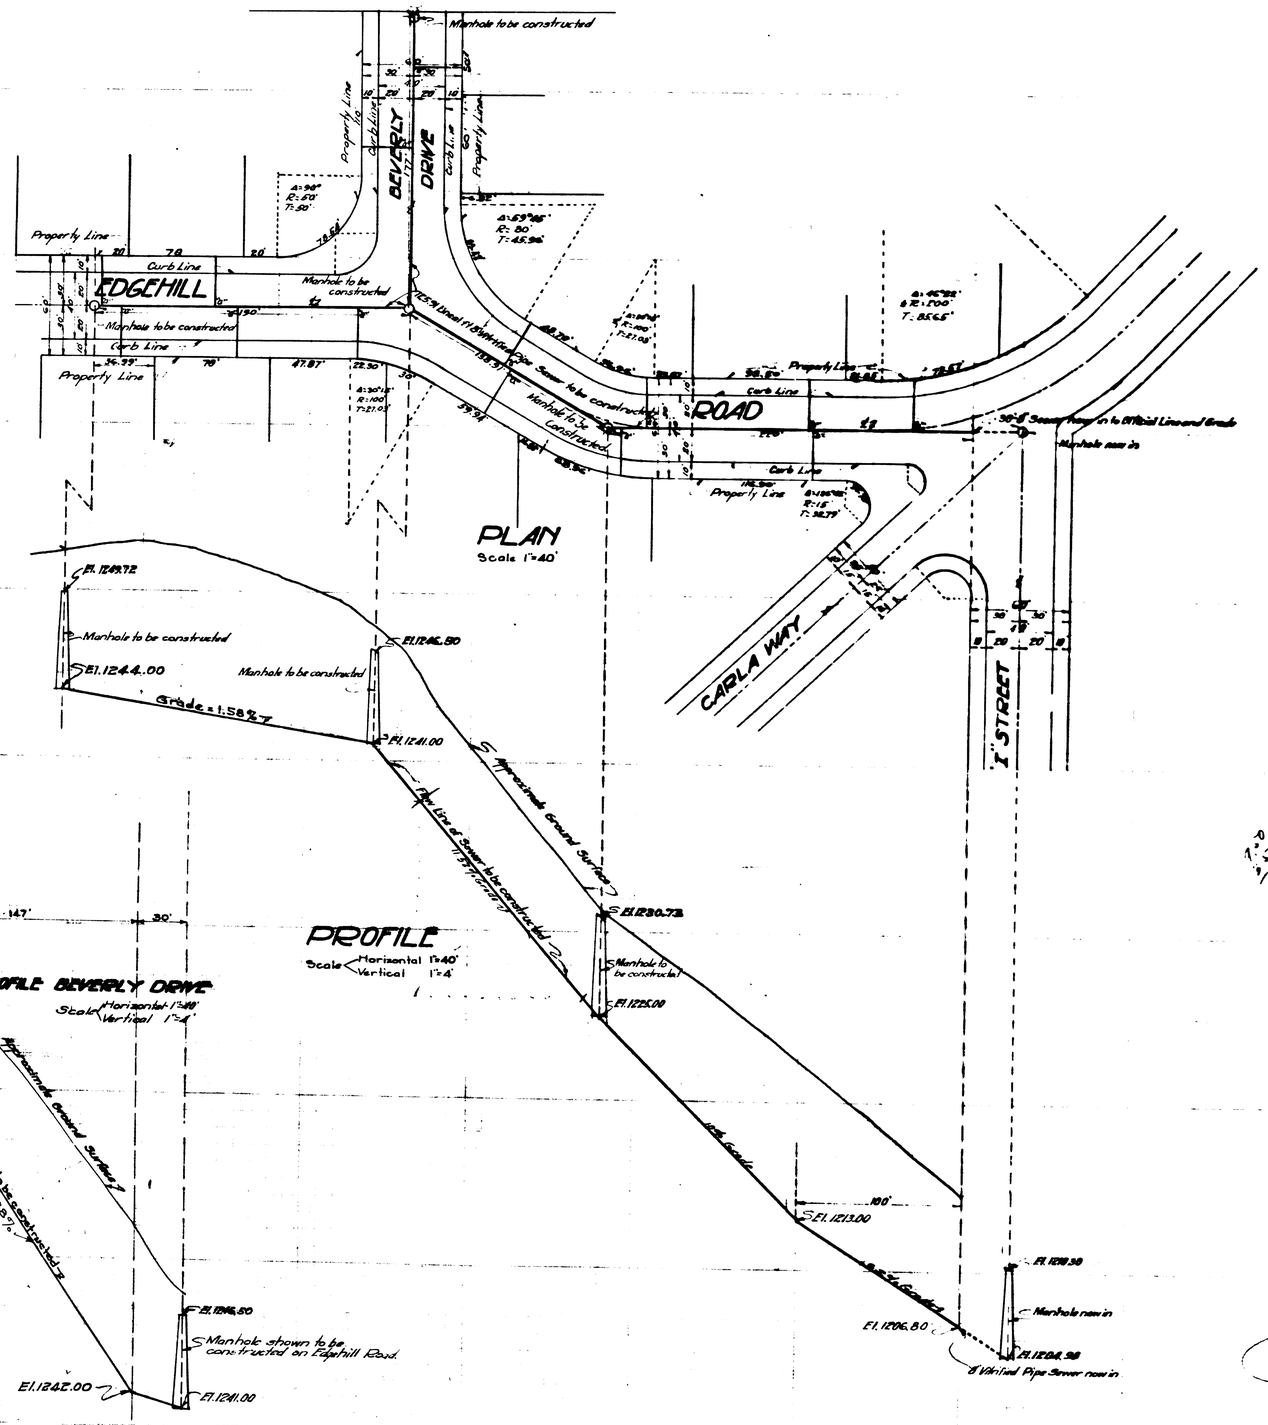

SEPT. 23. 1929
(by Engineer)

SHEET No 1
PART No 1

PLAN No 1019 FOR SEWER IN EDGEHILL ROAD

BETWEEN

"I" STREET

AND

A POINT 190 FT. WEST OF THE ℄ OF BEVERLY DRIVE

BEVERLY DRIVE

BETWEEN

THE ℄ OF EDGEHILL ROAD AND 177 FT. NORTH

IN THE

CITY OF SAN BERNARDINO CALIFORNIA

Sept 1929.

A. H. Lowe.
City Engineer

LEGEND

"or in. means inch or inches
"or ft. means feet or feet
El. means Elevation
℄ means Center Line
No. means Number
8" Vitrified Pipe Sewer to be constructed shown thus
8"x4" Wye with 4" connecting Sewers to be constructed shown thus
Manholes to be constructed shown thus
8" Vitrified Pipe Sewer new in shown thus
Manhole new in shown thus

TITLE TO STREETS AND GRADE RESOLUTIONS SHOWN ON PART No 2, SHEET No 1 PAVING PLAN.

PROFILE LEGEND

Black Line shows Approximate Ground Surface
Red Line shows Flow Line of Sewer to be constructed.

SEWER DETAIL

Lineal Ft. 8" Vitrified Pipe Sewer to be constructed	725.91
Lineal Ft. 4" Vitrified Pipe Sewer to be constructed	420.00
No. of 8"x4" Wyes with 4" connecting Sewers to be constructed	18
No. of Manholes to be constructed	4

Note: All elevations shown in Red ink are in feet and are above a plane which is 1065.2814 below the City Bench Mark as established by Ordinance No. 383 of the City of San Bernardino, California.

Note: All connecting Sewers shall be laid on a 2% Grade ascending at Right Angels from the main Sewer.

ADD .70 PER FOOT TO EXIST ELEVS.

Plan adopted September 30, 1929.

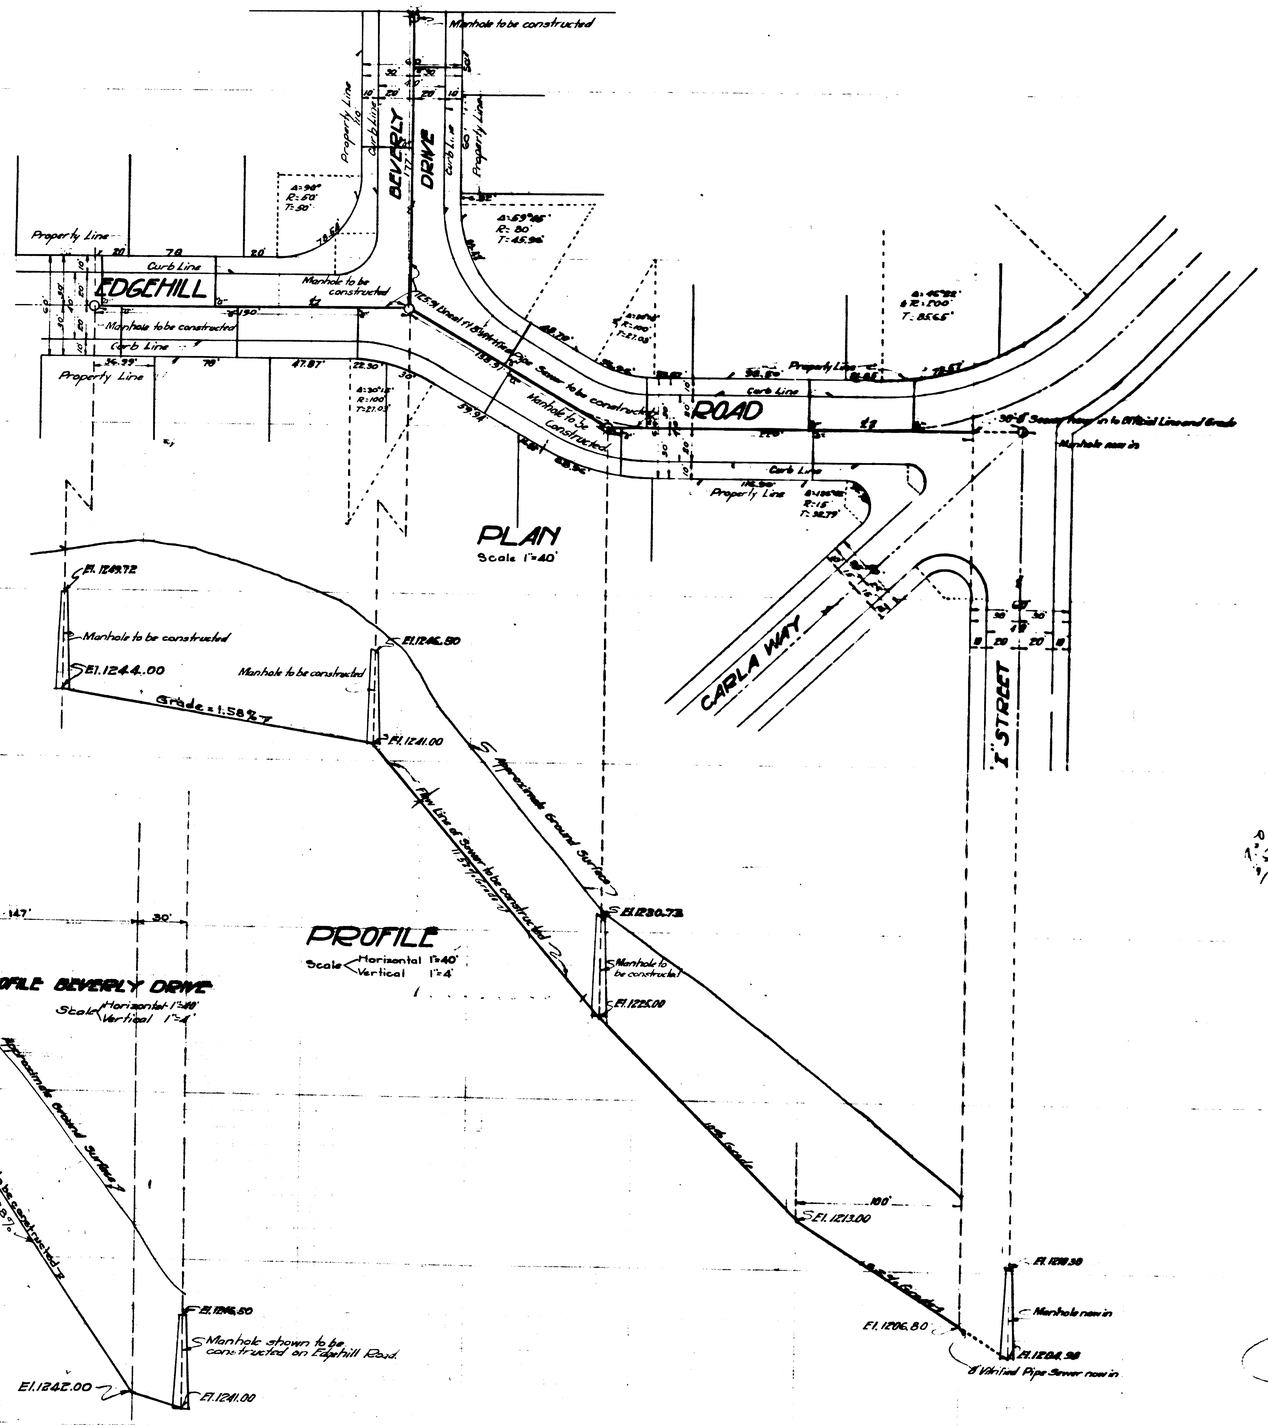

SEPT. 23. 1929
(by Engineer)

SHEET No 1
PART No 1

PLAN No 1019 FOR SEWER IN EDGEHILL ROAD

BETWEEN

"I" STREET

AND

A POINT 190 FT. WEST OF THE ℄ OF BEVERLY DRIVE

BEVERLY DRIVE

BETWEEN

THE ℄ OF EDGEHILL ROAD AND 177 FT. NORTH

IN THE

CITY OF SAN BERNARDINO CALIFORNIA

Sept 1929.

A. H. Lowe.
City Engineer

LEGEND

"or in. means inch or inches
"or ft. means feet or feet
El. means Elevation
℄ means Center Line
No. means Number
8" Vitrified Pipe Sewer to be constructed shown thus
8"x4" Wye with 4" connecting Sewers to be constructed shown thus
Manholes to be constructed shown thus
8" Vitrified Pipe Sewer new in shown thus
Manhole new in shown thus

TITLE TO STREETS AND GRADE RESOLUTIONS SHOWN ON PART No 2, SHEET No 1 PAVING PLAN.

PROFILE LEGEND

Black Line shows Approximate Ground Surface
Red Line shows Flow Line of Sewer to be constructed.

SEWER DETAIL

Lineal Ft. 8" Vitrified Pipe Sewer to be constructed	725.91
Lineal Ft. 4" Vitrified Pipe Sewer to be constructed	420.00
No. of 8"x4" Wyes with 4" connecting Sewers to be constructed	18
No. of Manholes to be constructed	4

Note: All elevations shown in Red ink are in feet and are above a plane which is 1065.2814 below the City Bench Mark as established by Ordinance No. 383 of the City of San Bernardino, California.

Note: All connecting Sewers shall be laid on a 2% Grade ascending at Right Angels from the main Sewer.

ADD .70 PER FOOT TO EXIST ELEVS.

Plan adopted September 30, 1929.