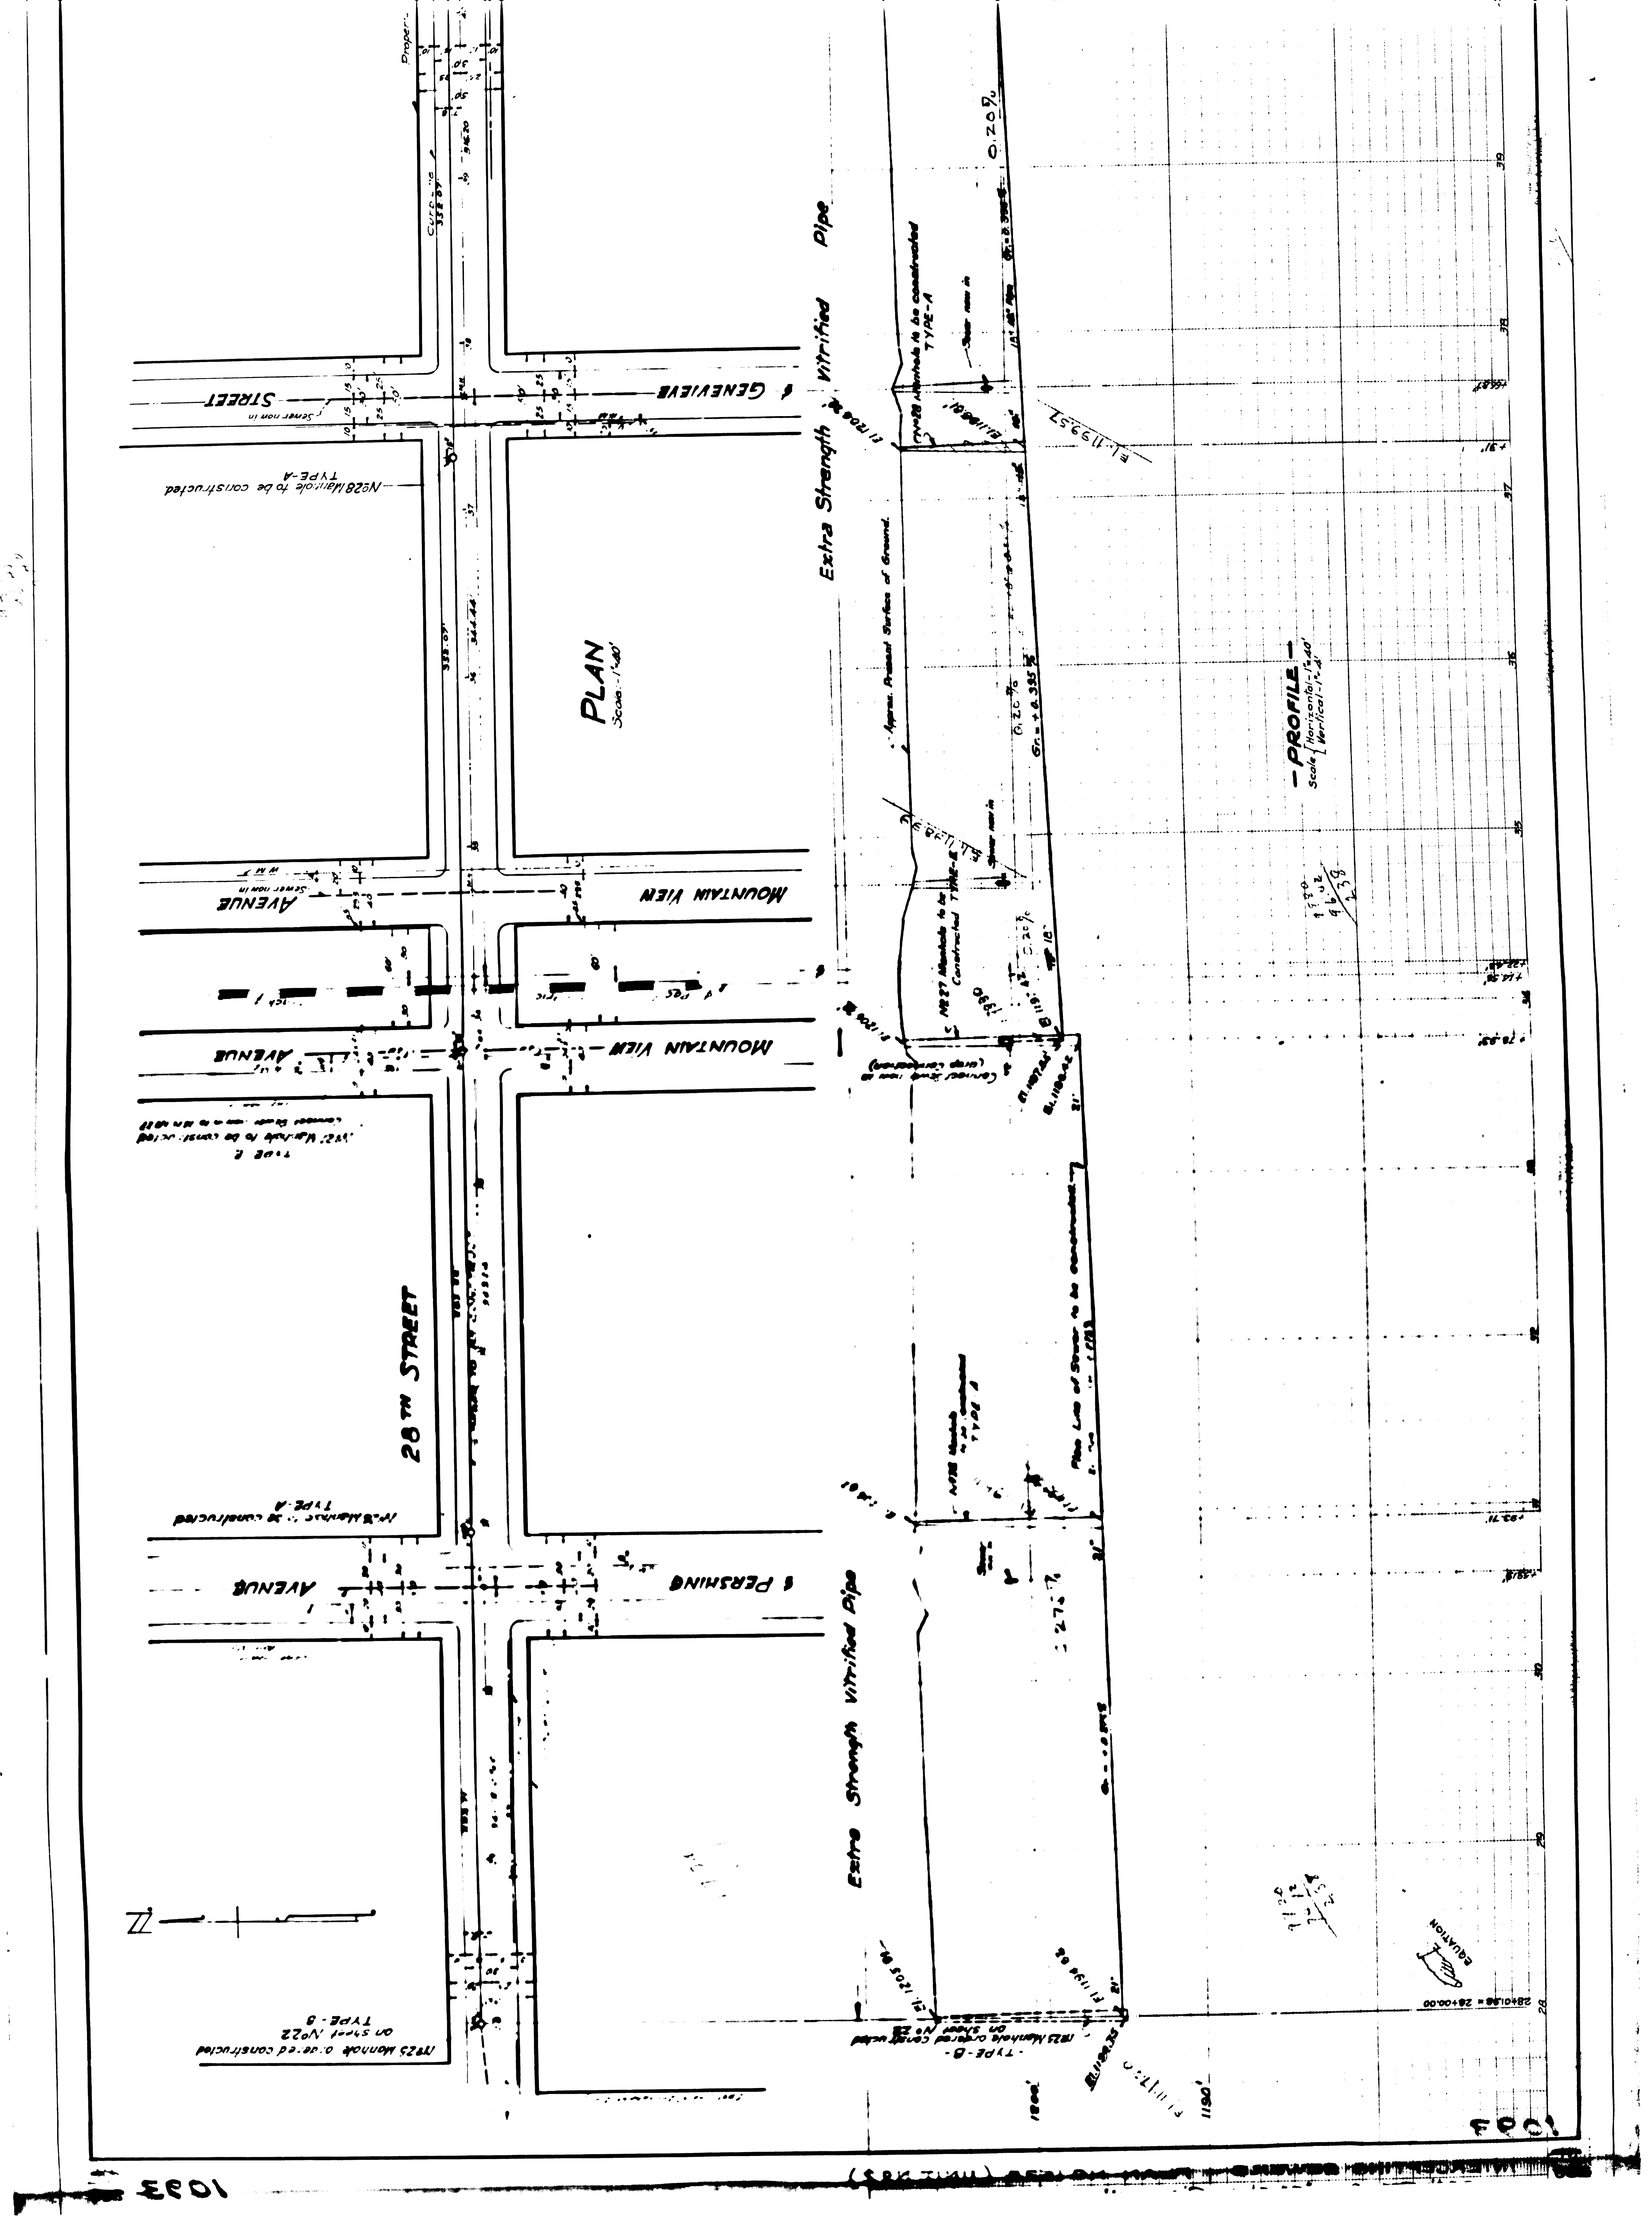
PLAN
Scale 1"=40'
PROFILE
Scale { Horizontal 1"=40'
Vertical 1"=4'
28TH STREET
MOUNTAIN VIEW AVENUE
GENEVIEVE STREET
PERSHING AVENUE
Extra Strength Vitrified Pipe
Approx. Present Surface of Ground
Plan Line of Street to be Constructed
EQUATION

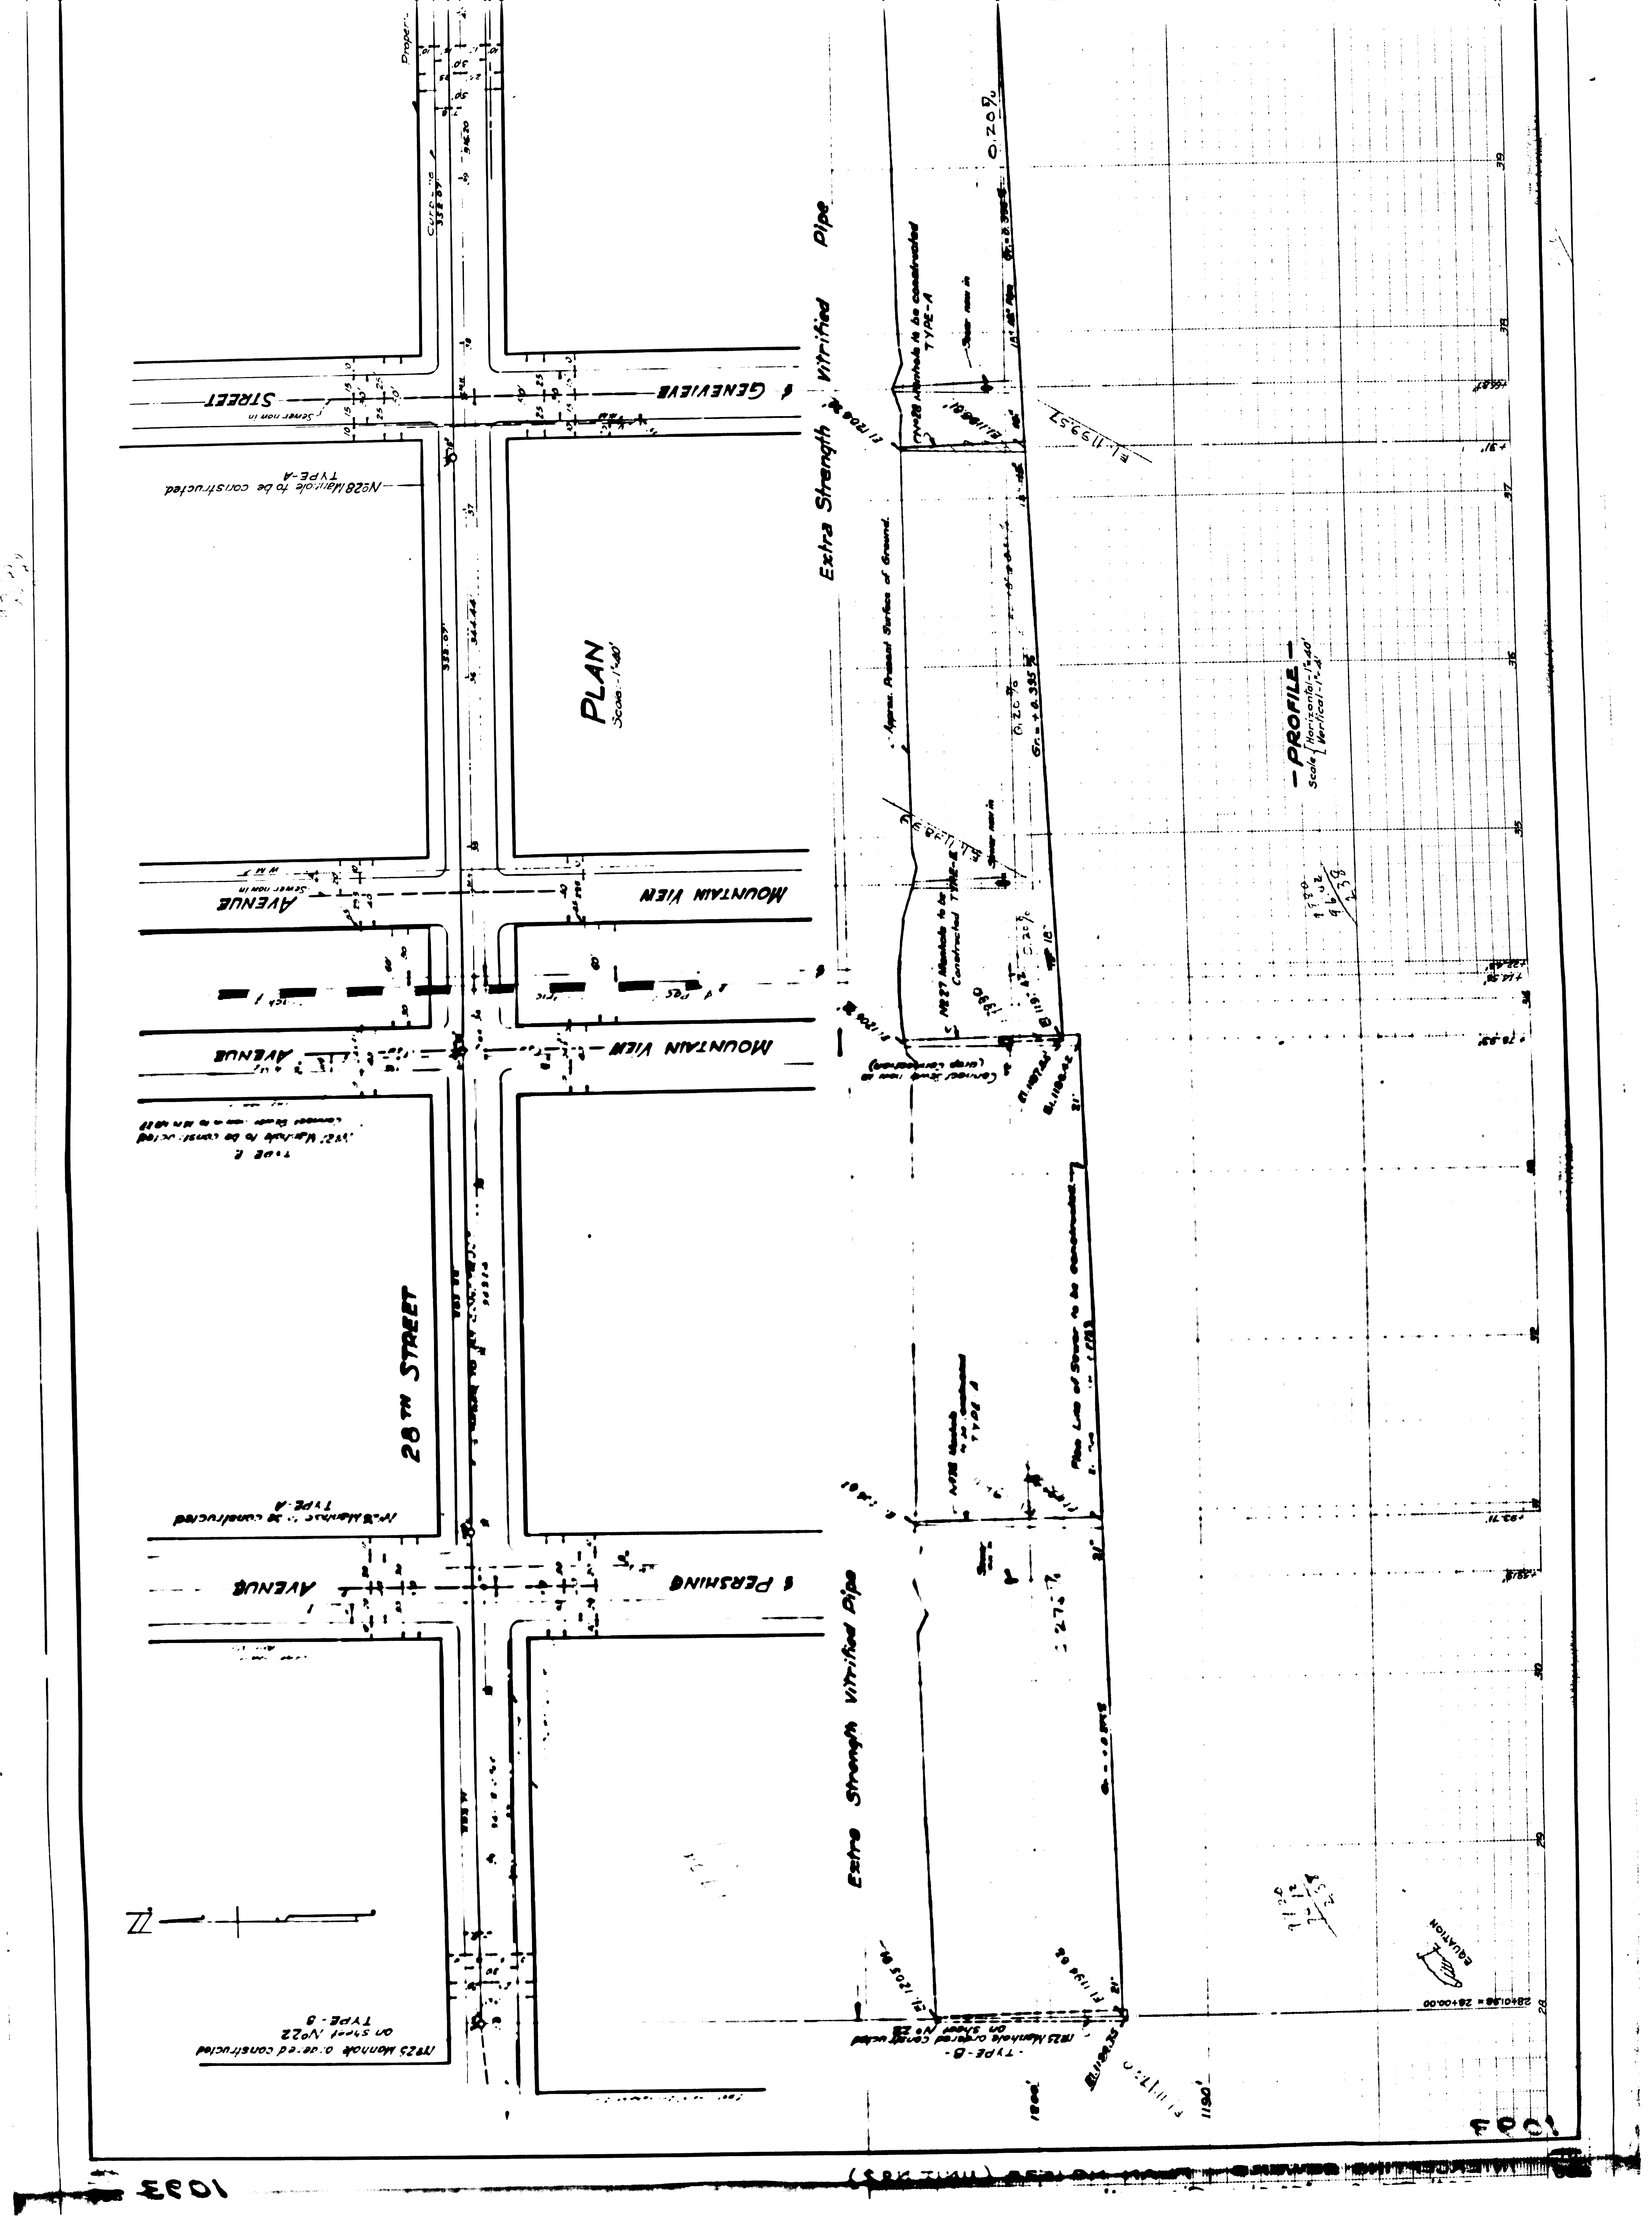
PLAN
Scale 1"=40'
PROFILE
Scale { Horizontal 1"=40'
Vertical 1"=4'
28TH STREET
MOUNTAIN VIEW AVENUE
GENEVIEVE STREET
PERSHING AVENUE
Extra Strength Vitrified Pipe
Approx. Present Surface of Ground
Plan Line of Street to be Constructed
EQUATION