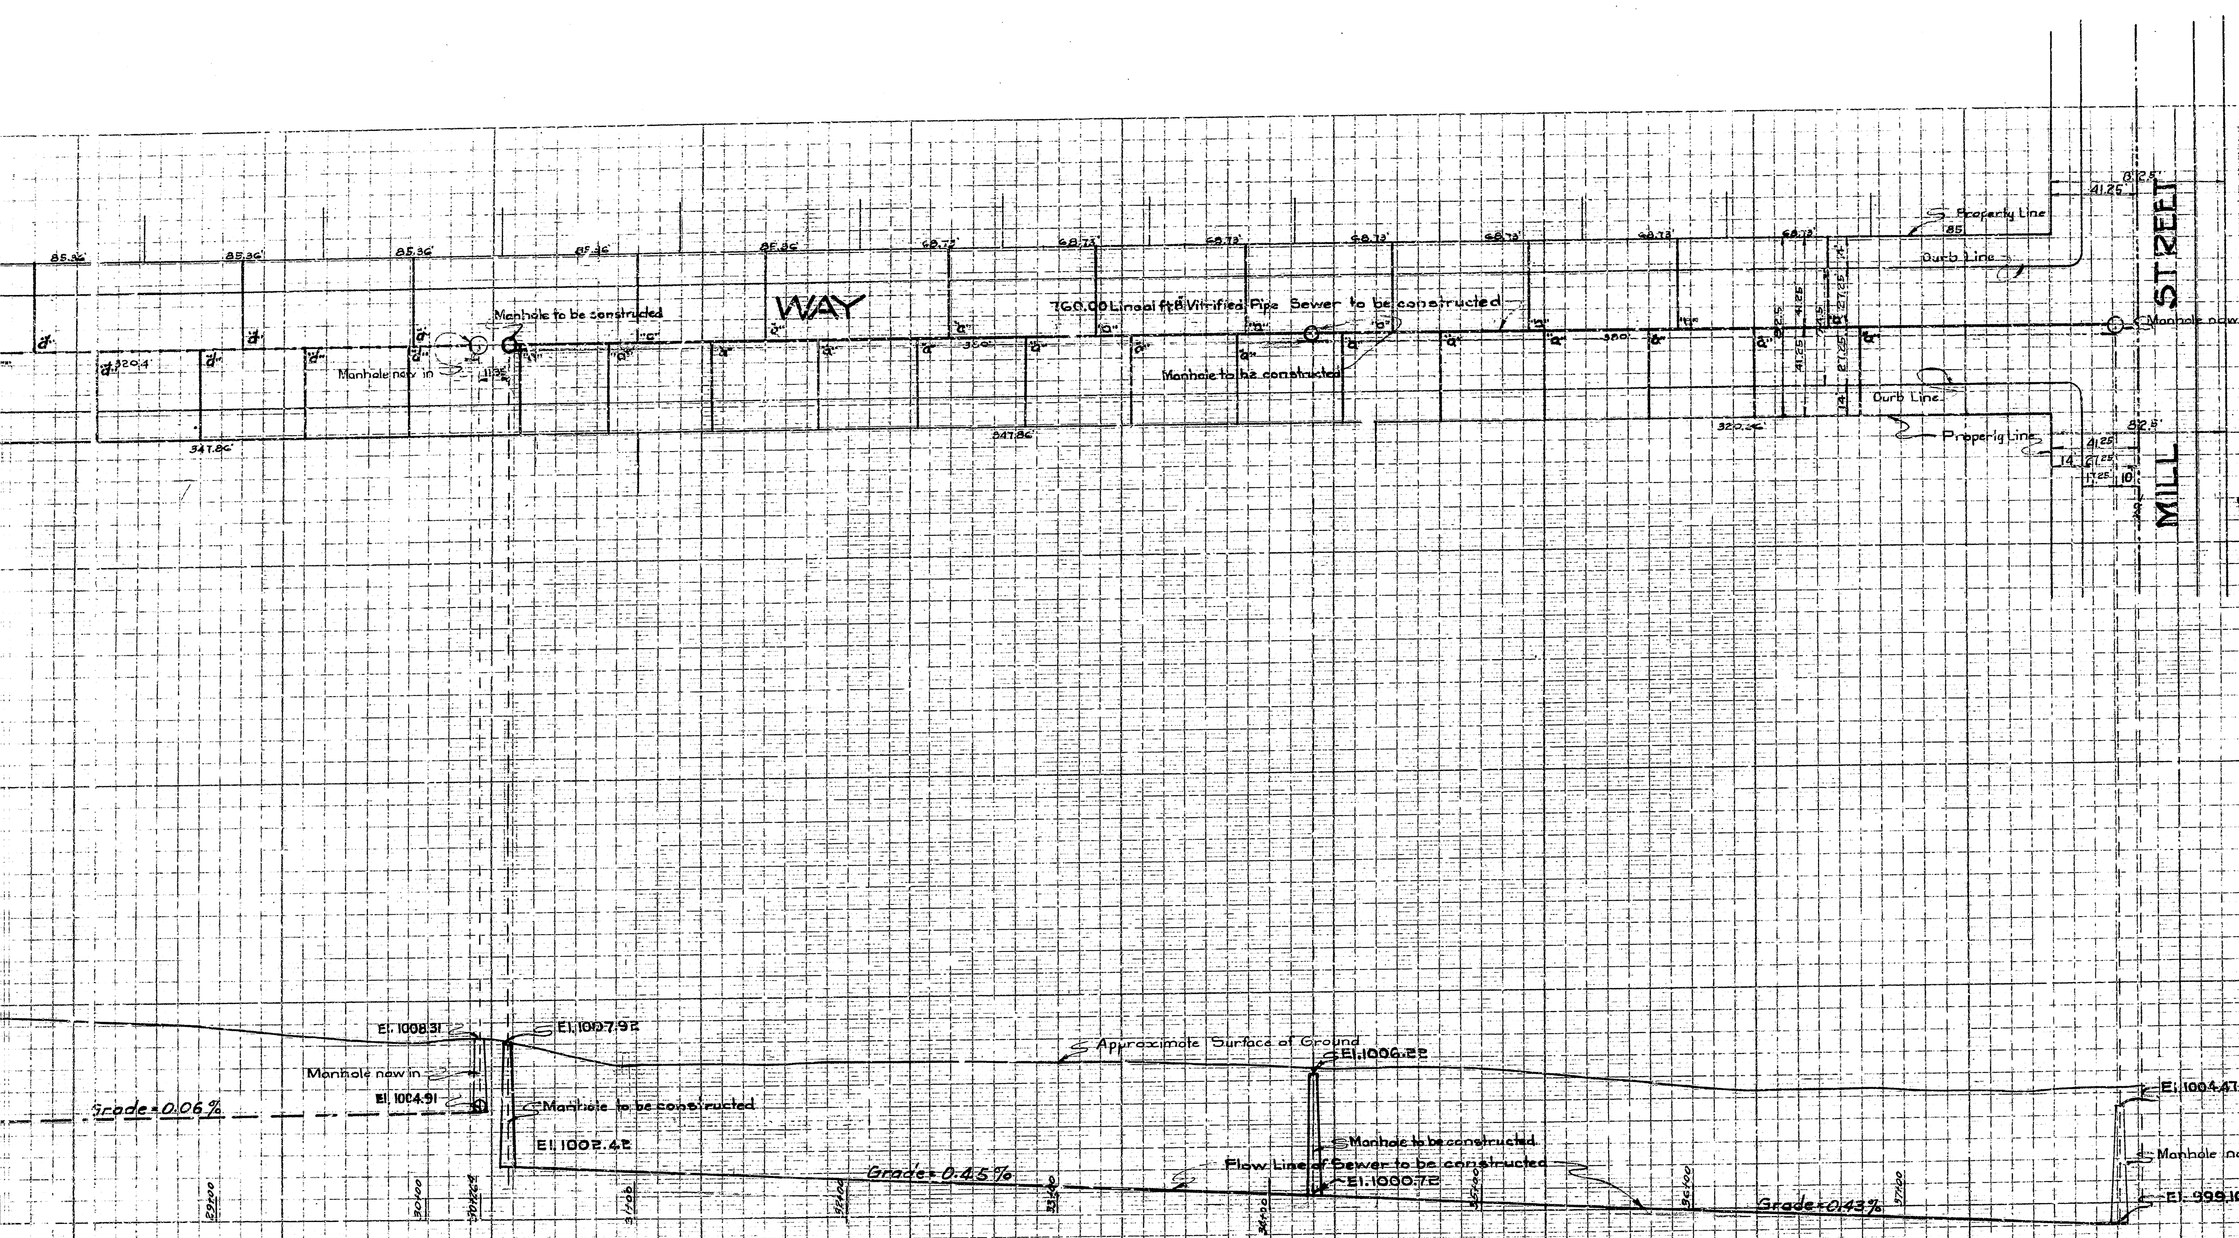

SHEET NO. 1

PLAN Nº 1036 FOR SEWER IN SIERRA WAY

BETWEEN

BRIDGE STREET AND MILL STREET

IN THE

CITY OF SAN BERNARDINO CALIFORNIA

December 1929

A.H. Lowe
City Engineer

LEGEND

"or in. means inch or inches
' or ft. means foot or feet
El. means Elevation
Nº means Number
℄ means Center Line
8" Vitrified Pipe Sewer to be constructed shown thus
8"x4" Wye with 4" connecting Sewers to be constructed shown thus
Manholes to be constructed shown thus
8" Vitrified Pipe Sewer now in shown thus
Manholes now in shown thus
8" Cast Iron Pipe Sewer to be constructed shown thus
4" Vitrified Saddles with 4" Connecting Sewers to be constructed shown thus

Title To Street

Title to Sierra Way by the City of San Bernardino is by Dedication by the Rancho San Bernardino as Recorded in Book 7 of Maps page 2 Records of San Bernardino County California.

Grade Resolution

Grade of Sierra Way is by Resolution Nº 139 City of San Bernardino, California

Sewer Detail

Lineal ft of 8" Vitrified Pipe Sewer to be constructed	822.4.27
Lineal ft of 4" Vitrified Pipe Sewer to be constructed	3918.75
Number of 8"x4" Wyes with 4" connecting Sewers to be constructed	60
Number of Manholes to be constructed	6
Lineal ft. 8" Cast Iron Pipe Sewer to be constructed	24.00
Number of 4" Vitrified Saddles with 4" Connecting Sewers to be constructed	35

Profile Legend

Black line shows Approximate Surface of Ground
Red line shows Grade to which work shall be done

Note:- All connecting Sewers shall be laid on an upward grade of 2% and shall be constructed at right angles to the main sewer.

Note:- All elevations shown in Red ink are in feet and are above a plane which is 1045.26 ft. below the City Bench Mark as established by Ordinance Nº 383 of the City of San Bernardino, California.

PLAN ADOPTED - APRIL 21, 1930.

APRIL 7/1930
A.H. Lowe