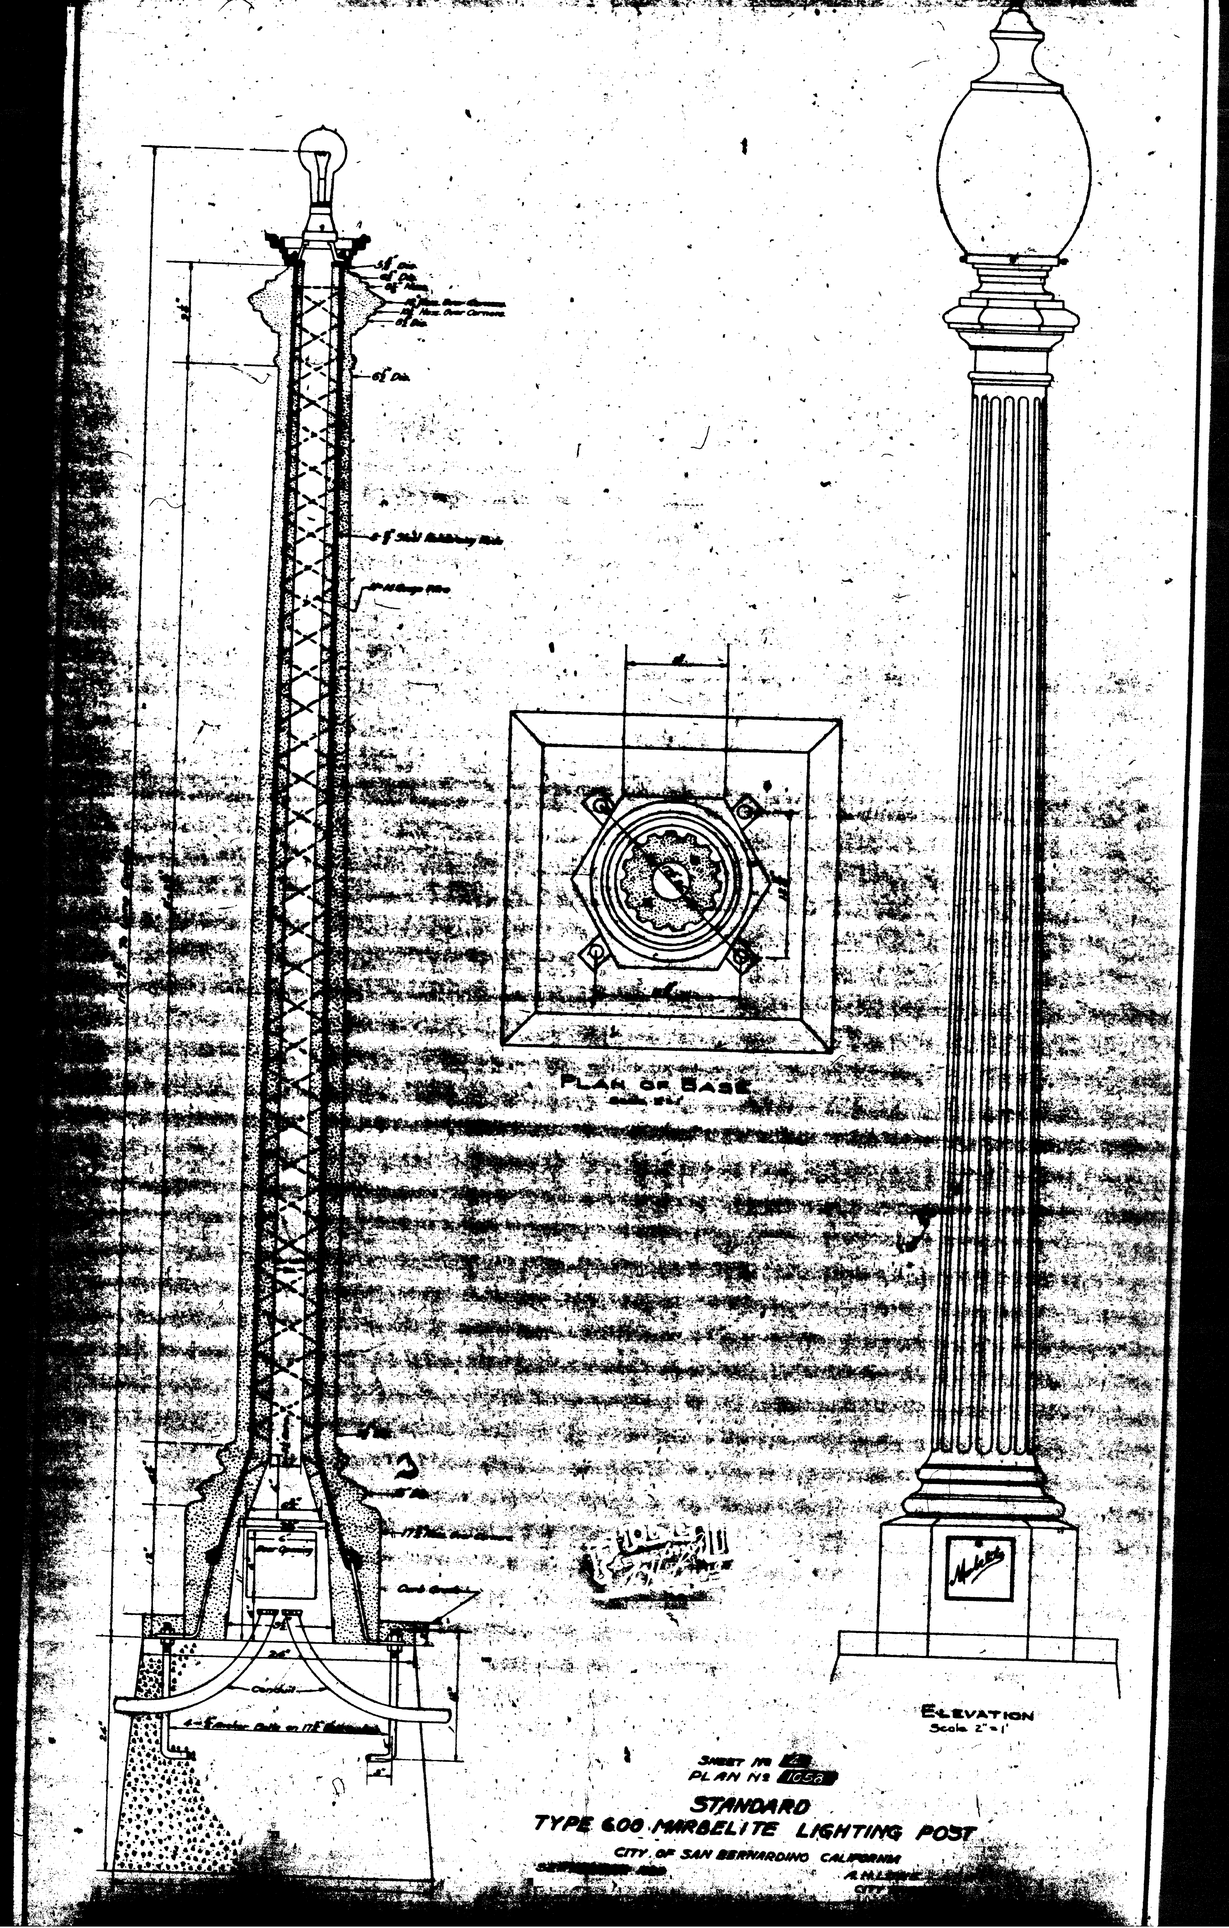
PLAN OF BASE
ELEVATION
Scale 2" = 1'
SHEET No
PLAN No 1058
STANDARD
TYPE 600 MARBELITE LIGHTING POST
CITY OF SAN BERNARDINO CALIFORNIA