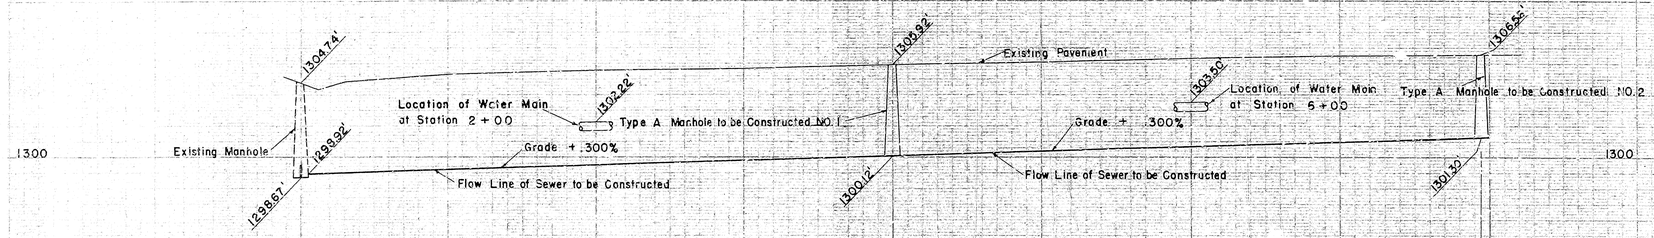

All Work Embodied on these Plans Shall be Done in Conformity With Applicable Provisions of Specifications No 2061

NOTE

All Vitrified Pipe Connecting Sewer Shall be Constructed on an upward Grade of Two Per Cent from Main Sewer and shall extend from Main Sewer to the Property Line

8"-4" Wyes With Connecting Sewer to be Constructed are Shown in Plan Thus —— 'a'

PROFILE

Horiz. 1" = 40'
Vert. 1" = 4'

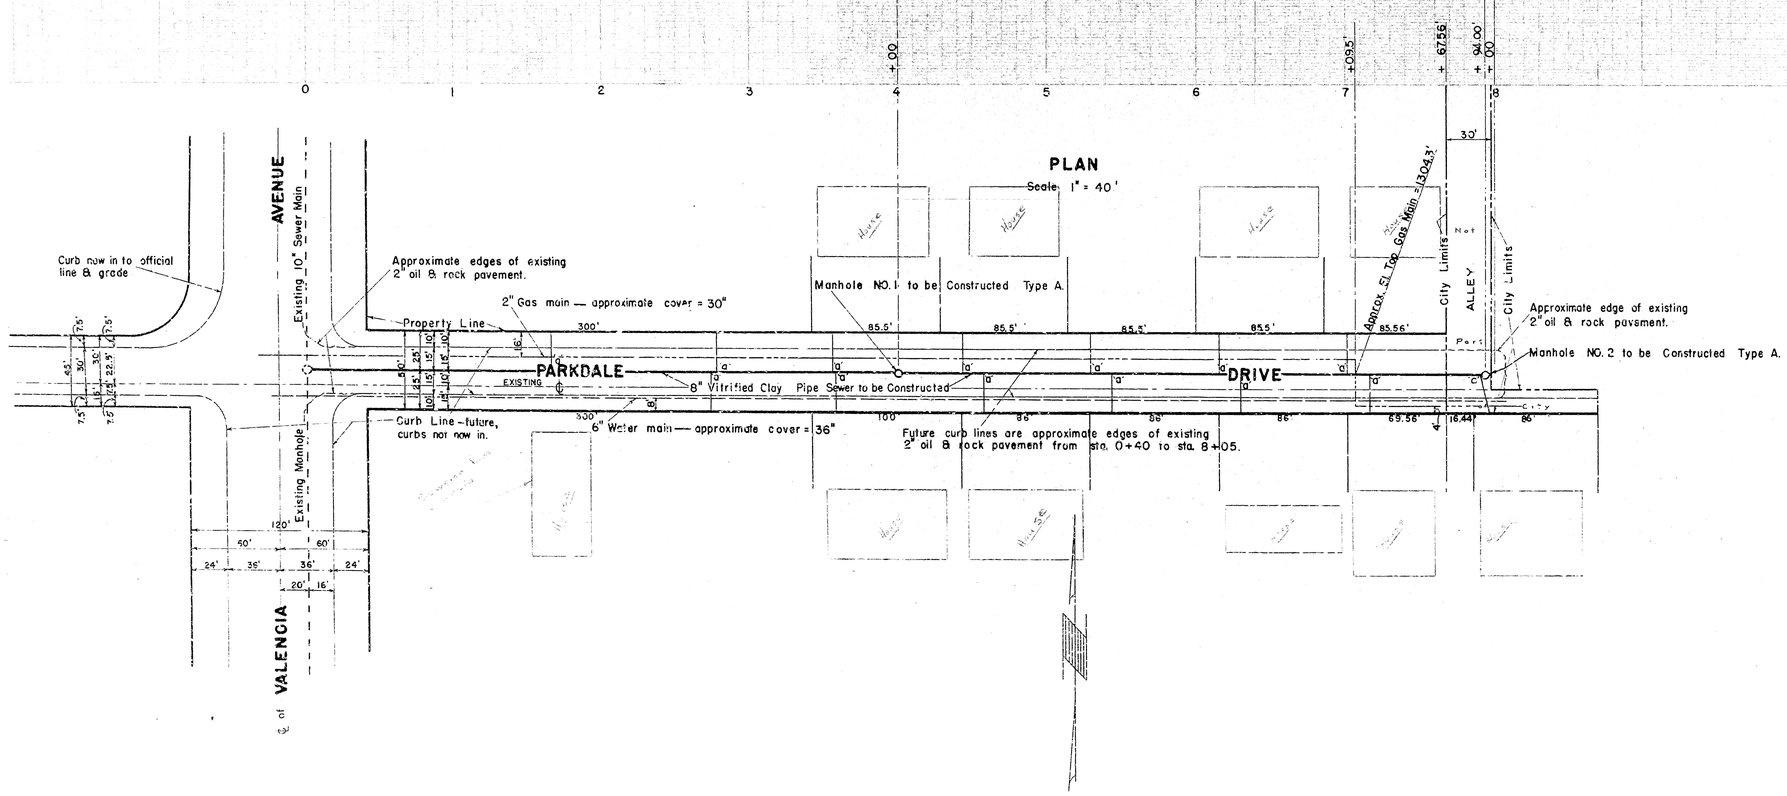

PLAN ADOPTED ____

APPROVED BY
CITY OF SAN DIEGO

PARKDALE DRI
SEWER PLAN
From Valencia Avenue to a P

Nov. 2 53

1065

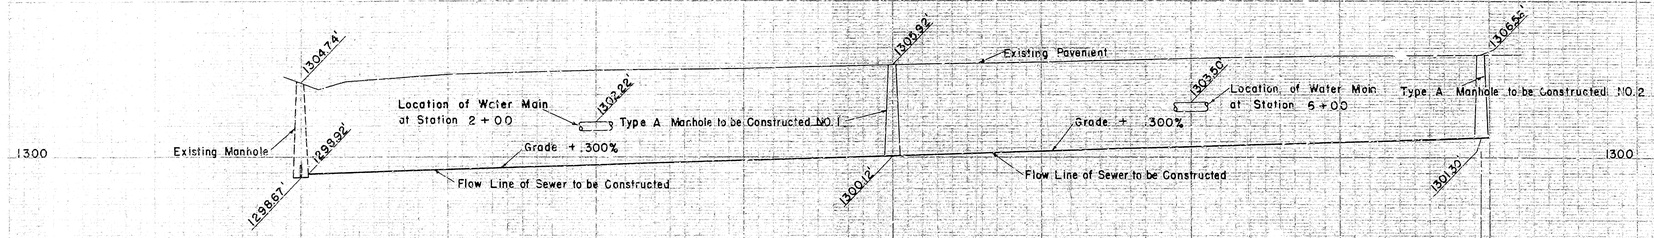

All Work Embodied on these Plans Shall be Done in Conformity With Applicable Provisions of Specifications No 2061

NOTE

All Vitrified Pipe Connecting Sewer Shall be Constructed on an upward Grade of Two Per Cent from Main Sewer and shall extend from Main Sewer to the Property Line

8"-4" Wyes With Connecting Sewer to be Constructed are Shown in Plan Thus —— 'a'

PROFILE

Horiz. 1" = 40'
Vert. 1" = 4'

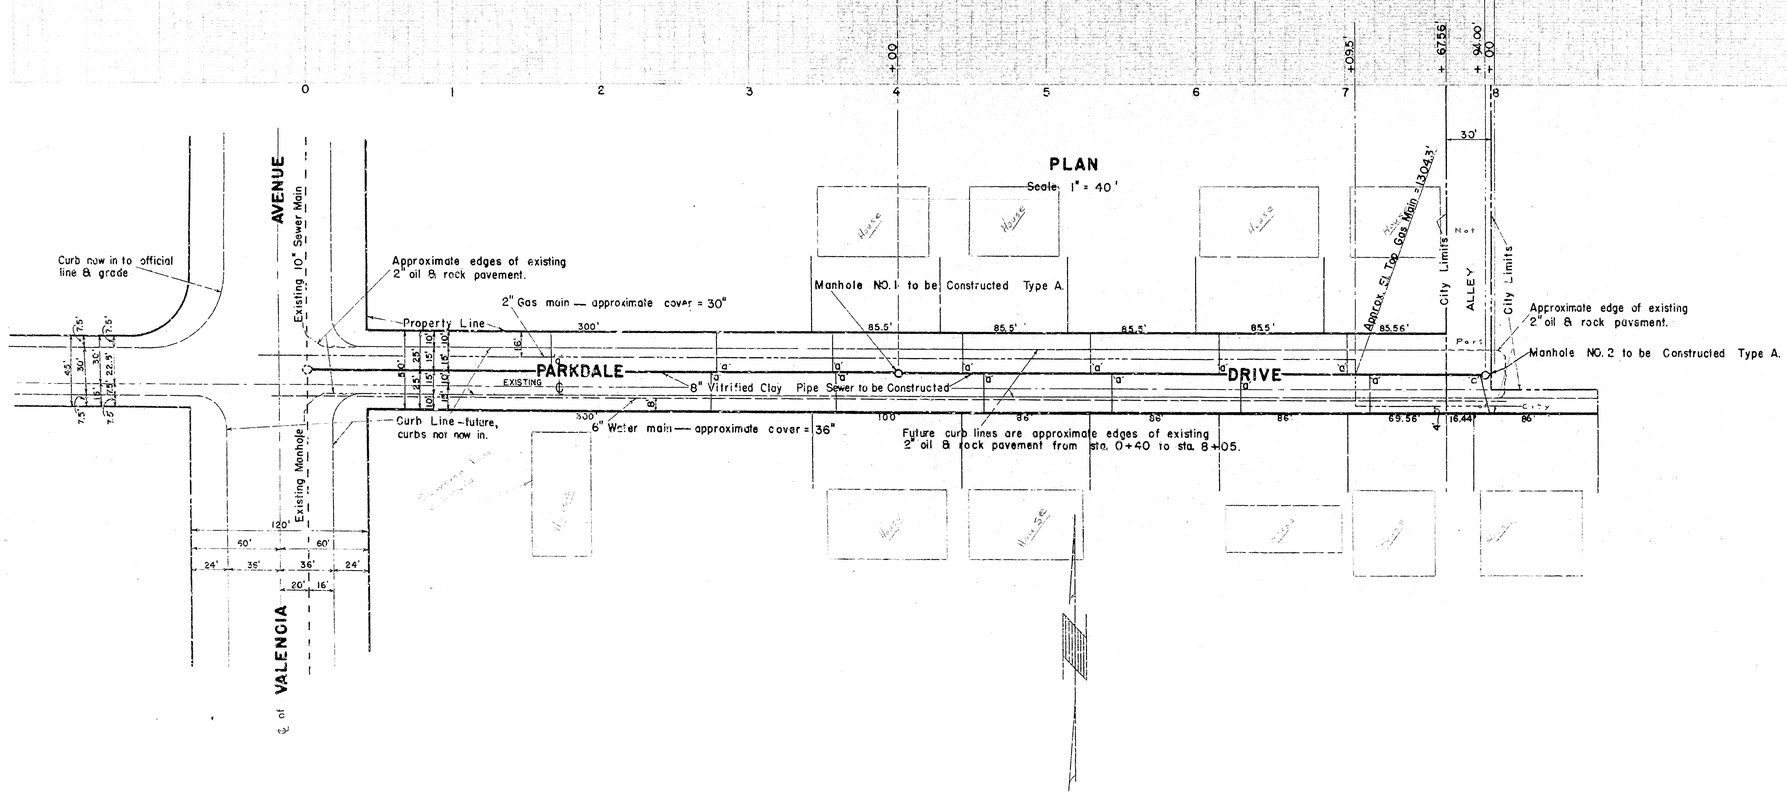

PLAN ADOPTED ____

APPROVED BY
CITY OF SAN DIEGO

PARKDALE DRI
SEWER PLAN
From Valencia Avenue to a P

Nov. 2 53

1065