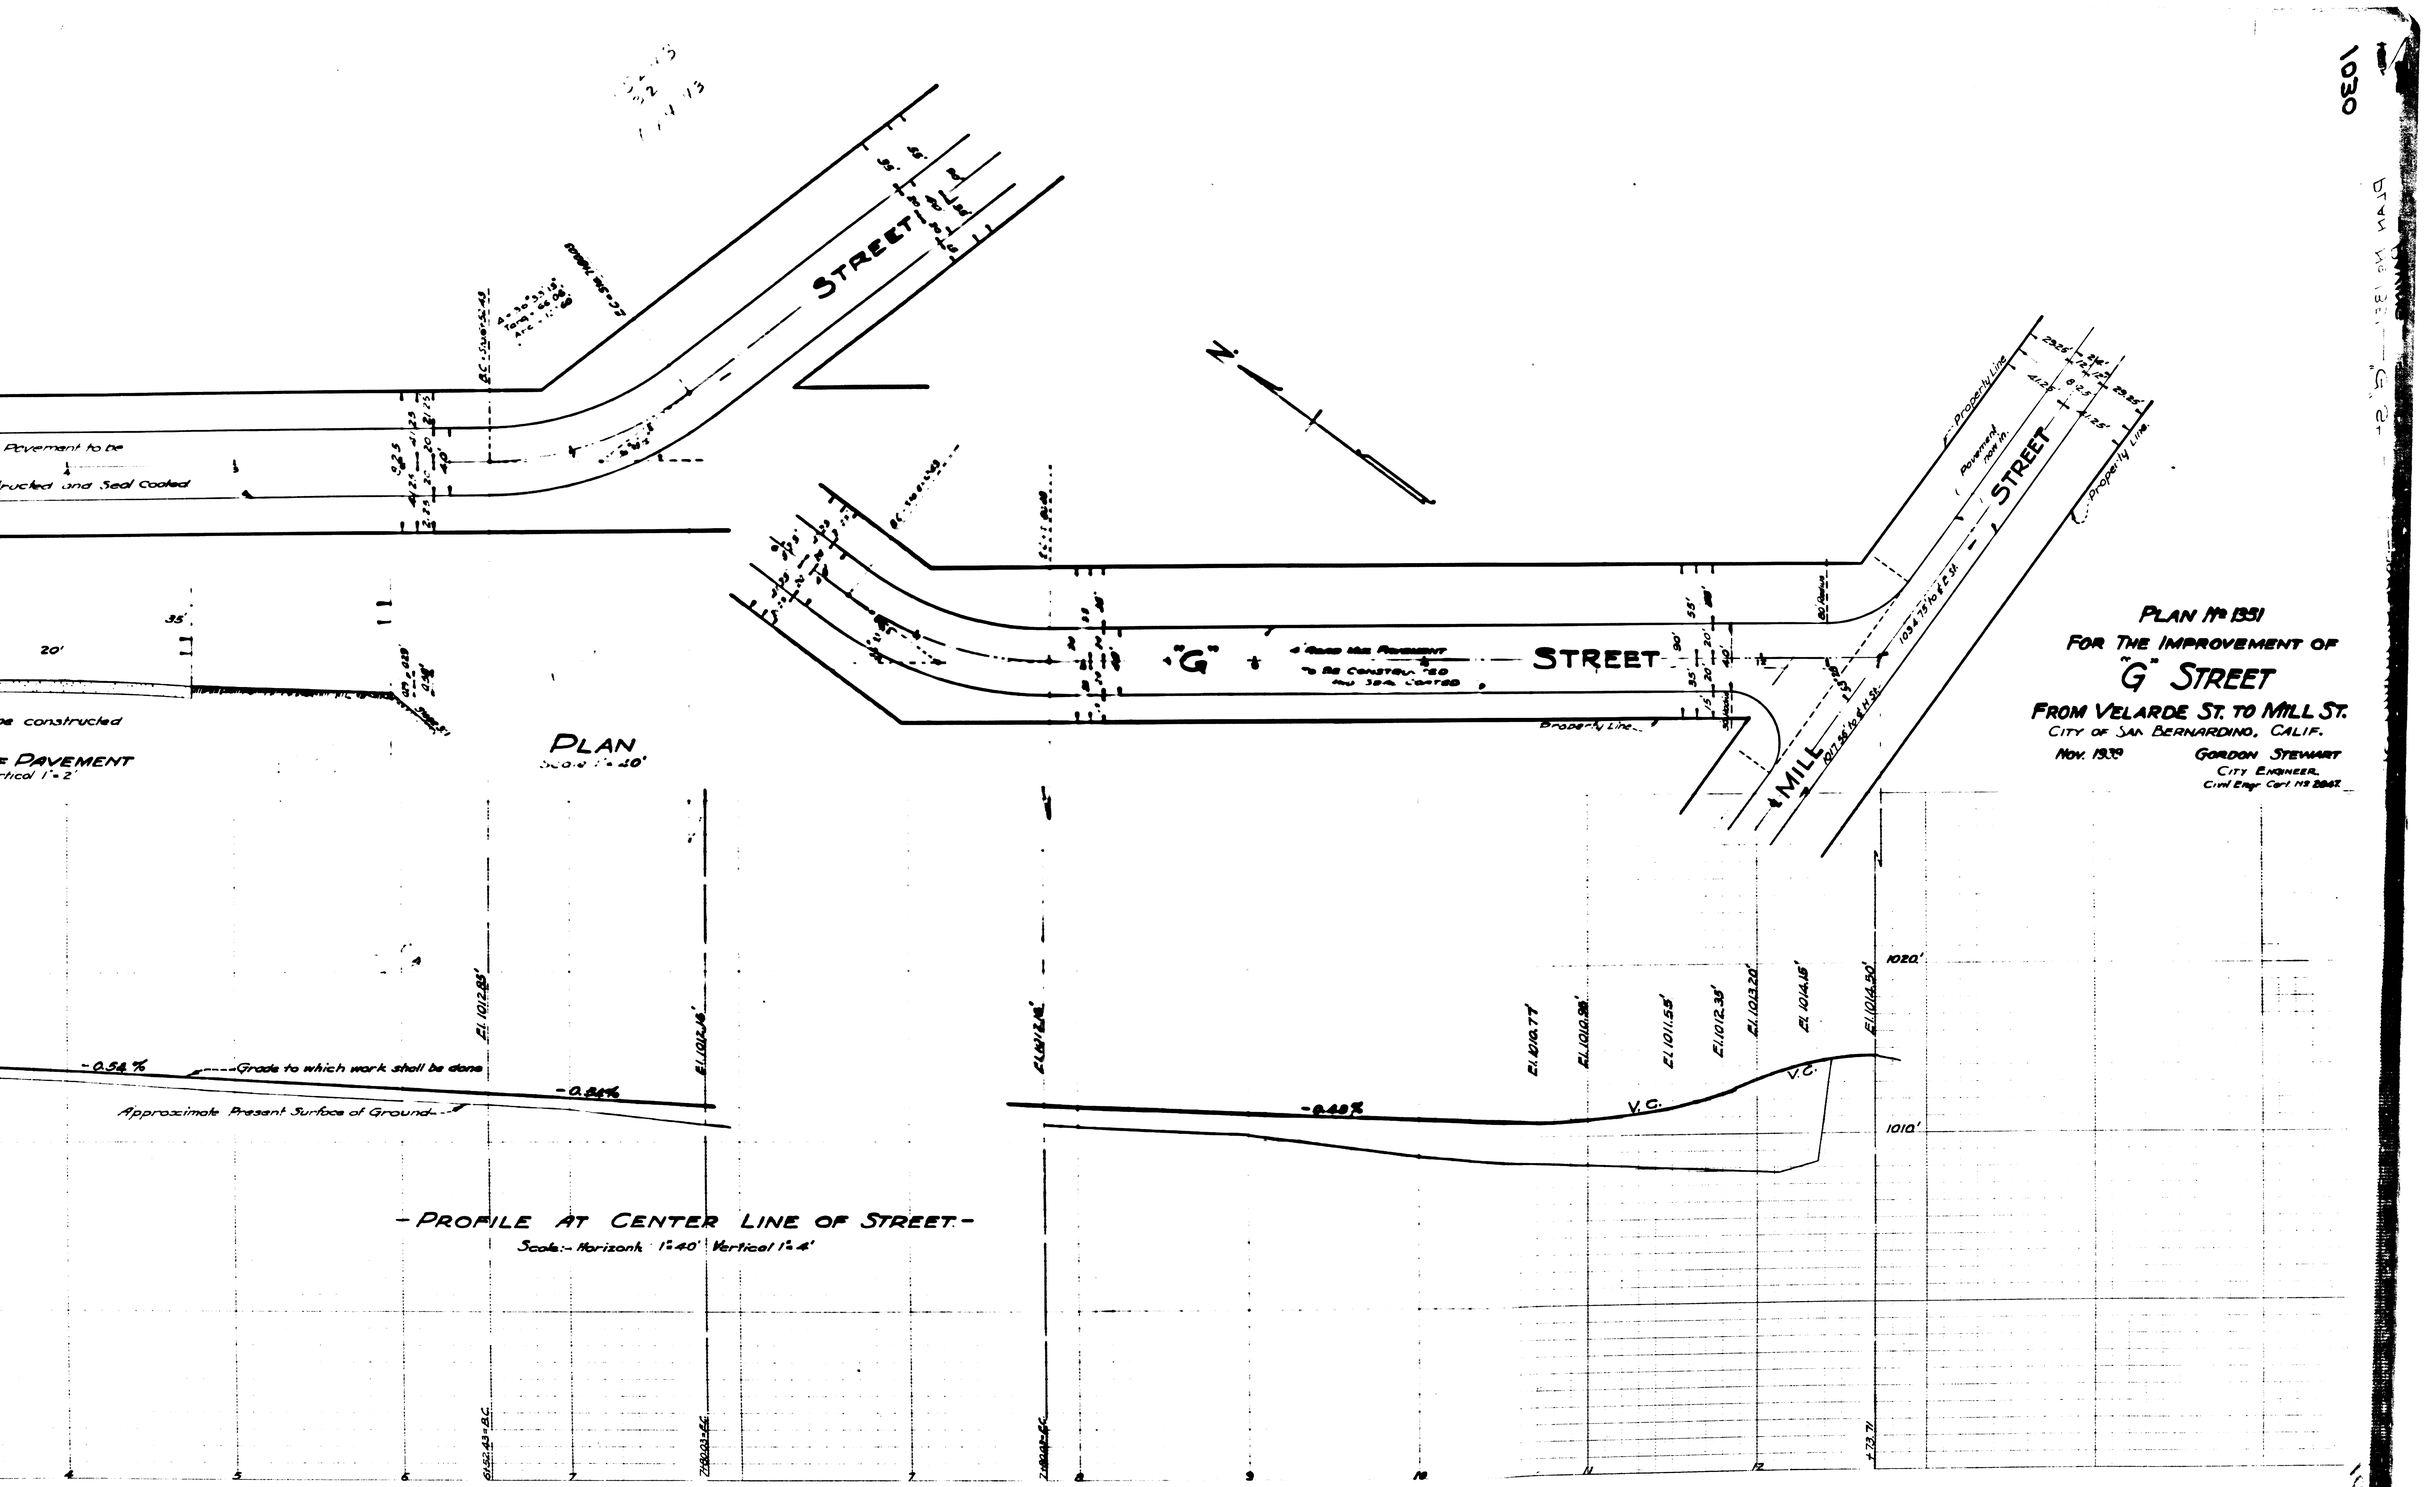
PLAN No 1351
FOR THE IMPROVEMENT OF
"G" STREET
FROM VELARDE ST. TO MILL ST.
CITY OF SAN BERNARDINO, CALIF.
NOV. 1939
GORDON STEWART
CITY ENGINEER
Civil Engr. Cert. No 2867
PLAN
Scale 1" = 40'
"G" STREET
MILL
Pavement to be constructed and Seal Coated
Property Line
Pavement non in.
1034.75' to ℄ E. St.
Grade to which work shall be done
Approximate Present Surface of Ground
-0.54%
-0.84%
-0.40%
V.C.
El. 1012.85'
El. 1012.46'
El. 1010.77'
El. 1010.98'
El. 1011.55'
El. 1012.35'
El. 1013.20'
El. 1014.15'
El. 1014.50'
1020'
1010'
+73.71
PROFILE AT CENTER LINE OF STREET
Scale:- Horizonte 1" = 40' Vertical 1" = 4'