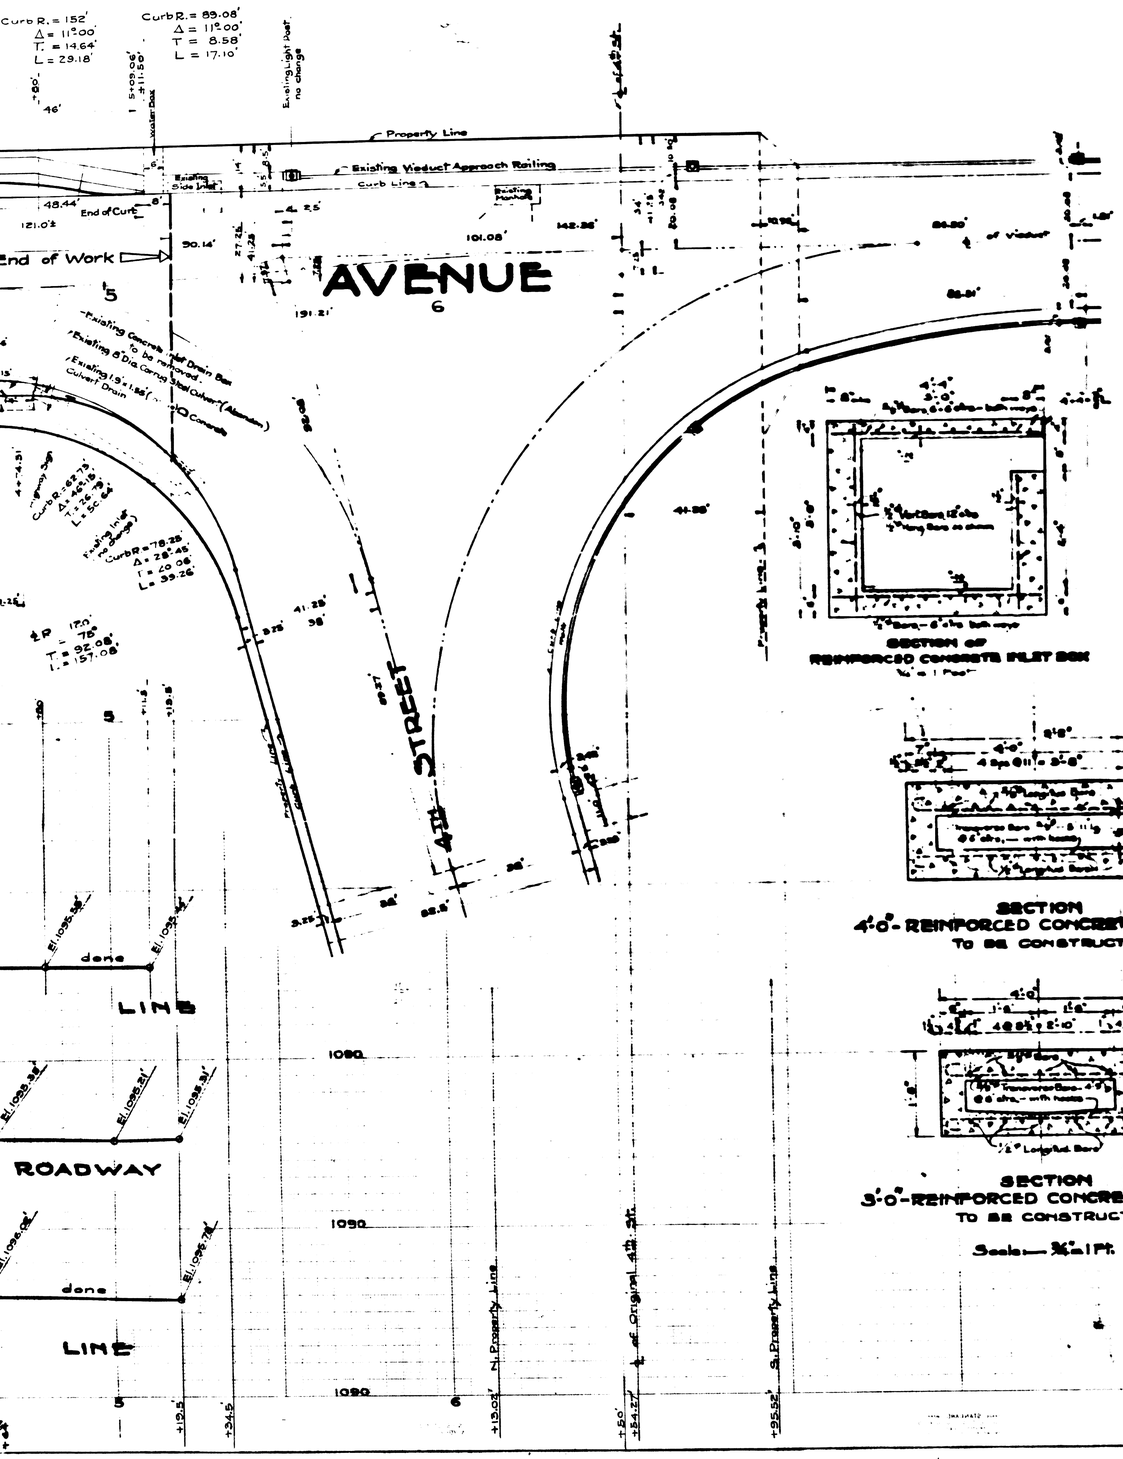

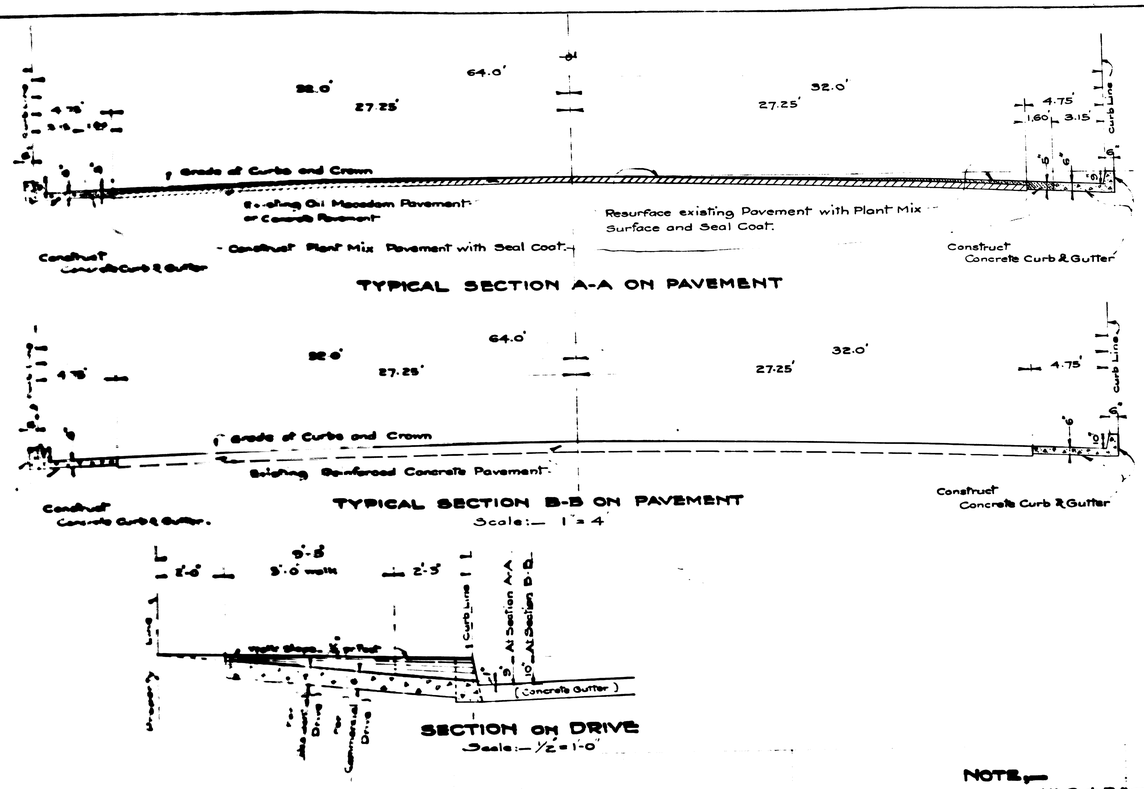

SECTION OF
REINFORCED CONCRETE INLET BOX
Scale: 1" = 1 Foot

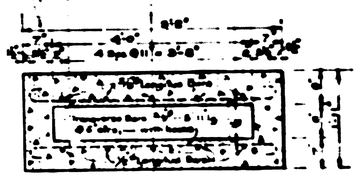

SECTION
4'-0"- REINFORCED CONCRETE CULVERT
TO BE CONSTRUCTED

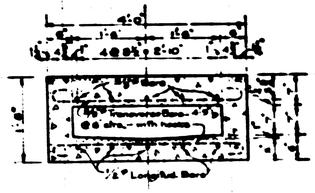

SECTION
3'-0"- REINFORCED CONCRETE CULVERT
TO BE CONSTRUCTED

Scale:— 3/4" = 1 Ft.

NOTE:—

All Curb Returns to be constructed on a 6' Radius—

All Curb and Gutter to be of monolithic construction—

A sufficient portion of all walks and driveways which are cut by this job shall be reconstructed to make the walk or driveway conform to the line and grade of the street as widened—

All existing 10' Driveways to be widened to 14', except as specified—

PLAN No. 1340
FOR THE IMPROVEMENT OF MT. VERNON AVENUE
FROM 4TH. STREET TO 5TH. STREET
SAN BERNARDINO
CALIFORNIA

SEPT. 1939

GORDON STEWART
City Engineer

Civil Engr. Cert. No. 2047