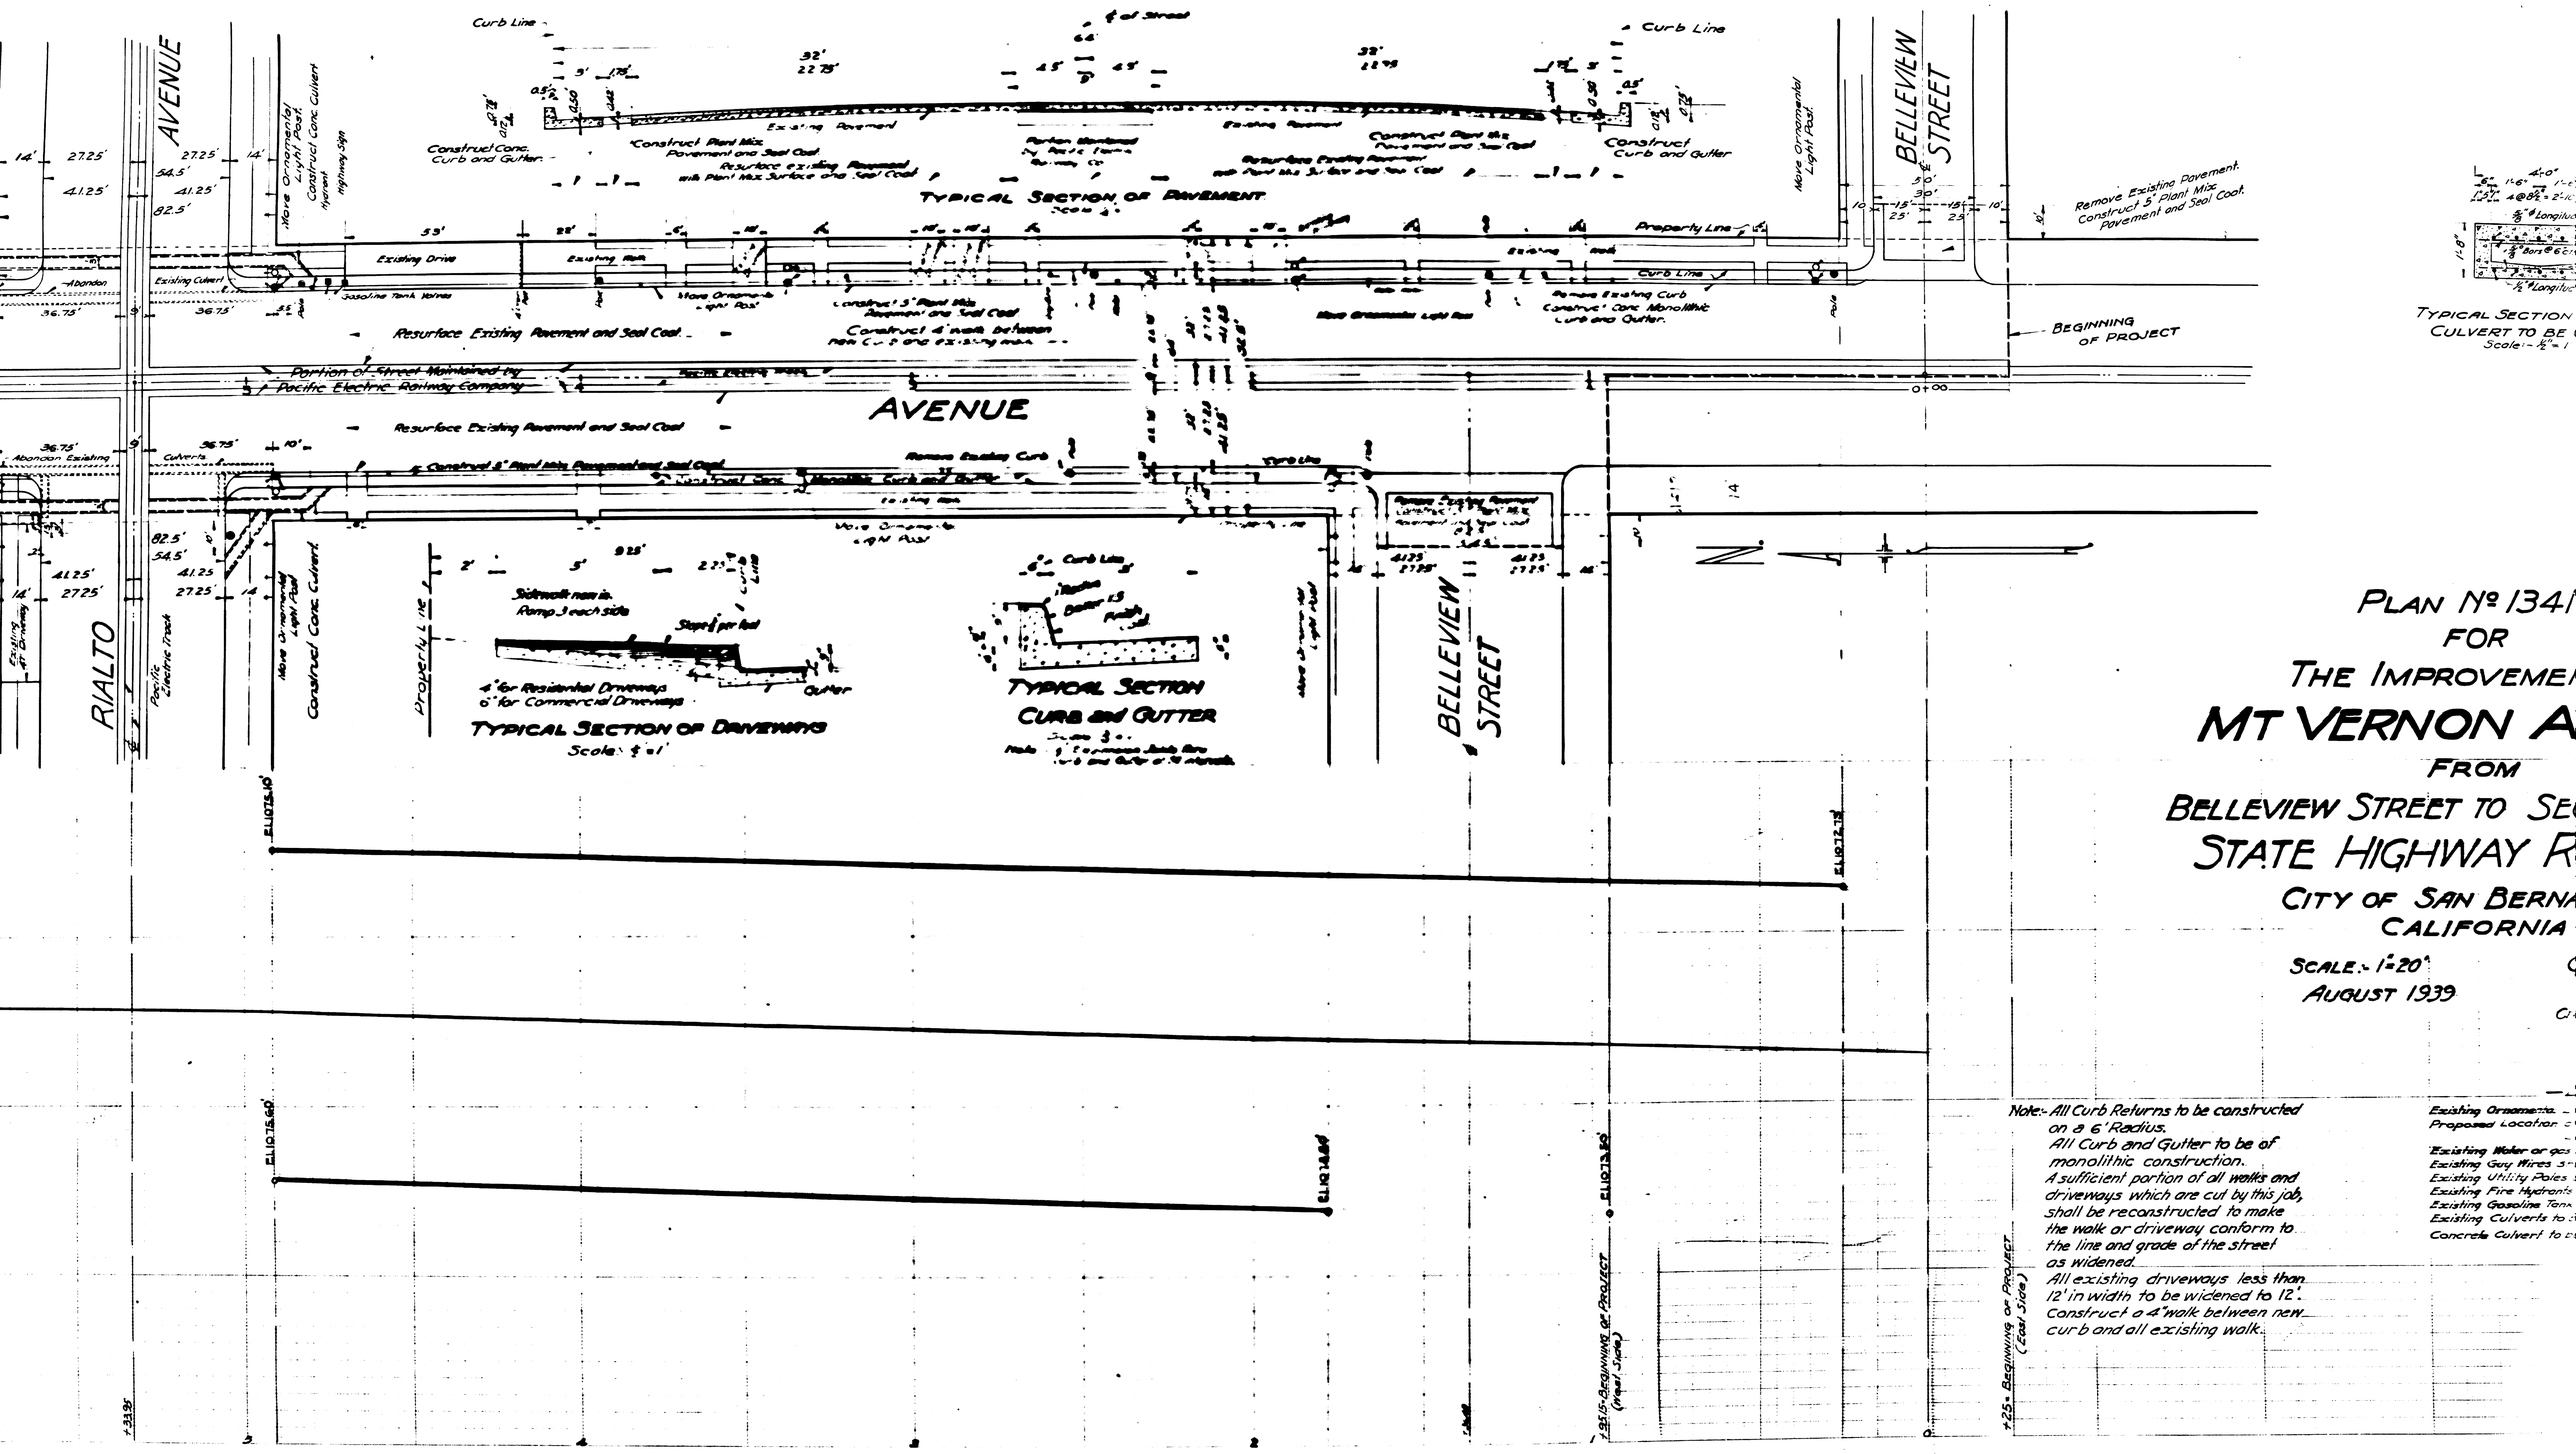

Note:- All Curb Returns to be constructed on a 6' Radius.
All Curb and Gutter to be of monolithic construction.
A sufficient portion of all walks and driveways which are cut by this job, shall be reconstructed to make the walk or driveway conform to the line and grade of the street as widened.
All existing driveways less than 12' in width to be widened to 12'.
Construct a 4" walk between new curb and all existing walk.

Existing Ornamental
Proposed Location
Existing Water or gas
Existing Guy Wires
Existing Utility Poles
Existing Fire Hydrants
Existing Gasoline Tank
Existing Culverts to
Concrete Culvert to

TYPICAL SECTION
CULVERT TO BE
Scale:- 1/2" = 1'

PLAN Nº 1341
FOR
THE IMPROVEMENT
MT VERNON AVENUE
FROM
BELLEVIEW STREET TO SE
STATE HIGHWAY R
CITY OF SAN BERNA
CALIFORNIA

SCALE:- 1" = 20'
AUGUST 1939