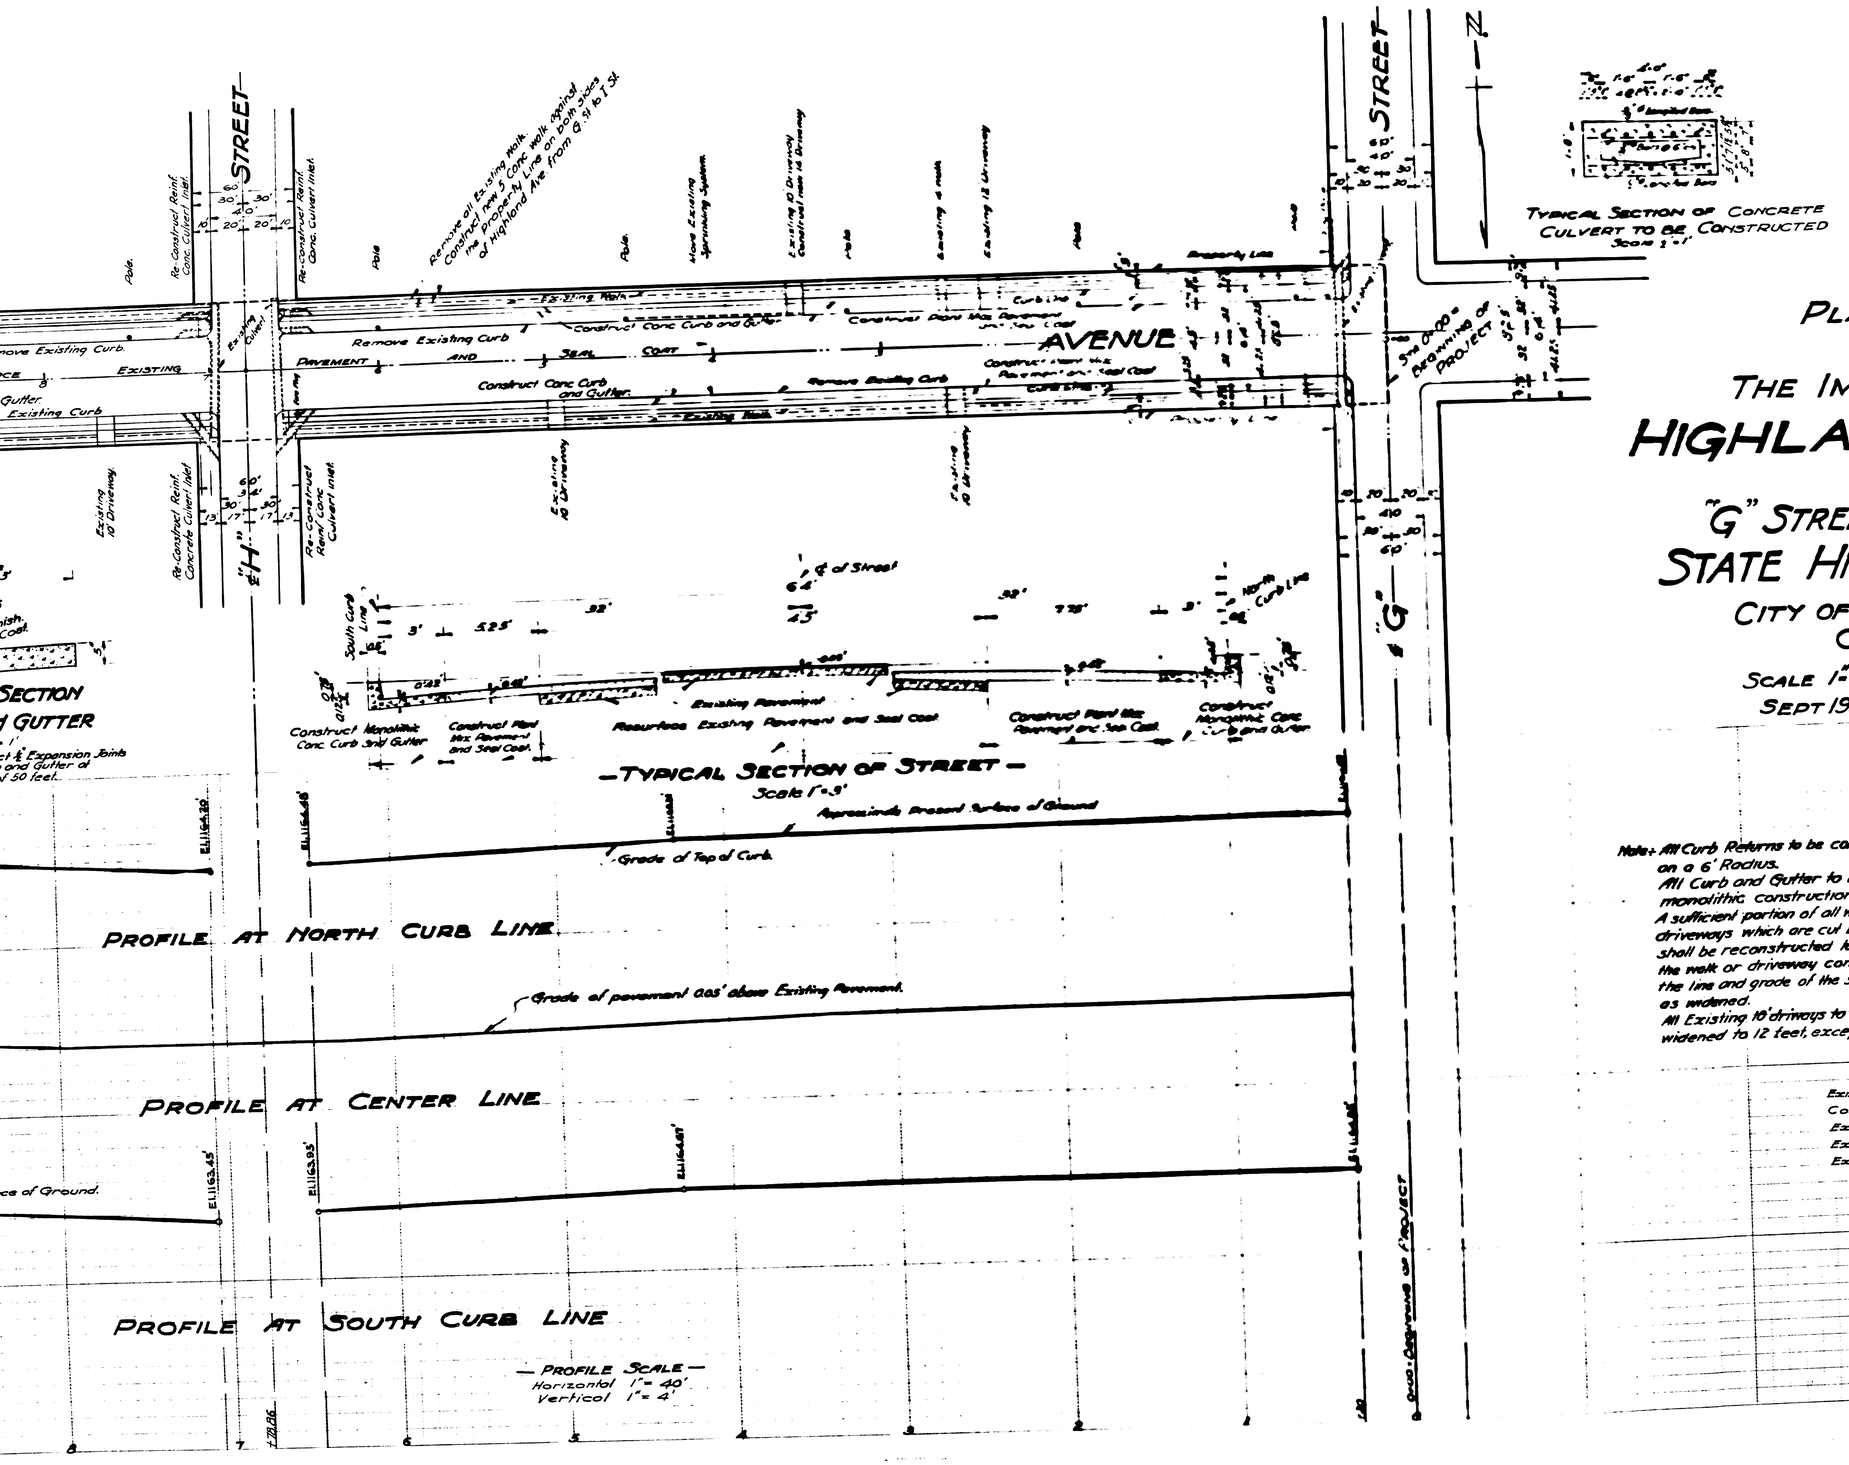

PLAN No 1346
FOR
THE IMPROVEMENT OF
HIGHLAND AVENUE
FROM
"G" STREET TO "I" STREET
STATE HIGHWAY ROUTE 190
CITY OF SAN BERNARDINO
CALIFORNIA

SCALE 1"=40'
SEPT 1939

GORDON STEWART
CITY ENGINEER.
CIVIL ENGR. CERT. No 20487

Note: All Curb Returns to be constructed on a 6' Radius.
All Curb and Gutter to be of monolithic construction.
A sufficient portion of all walks and driveways which are cut by this job, shall be reconstructed to make the walk or driveway conform to the line and grade of the street as widened.
All Existing 10' driveways to be widened to 12 feet, except as specified.

—LEGEND—

Existing Concrete Culvert shown thus
Concrete Culvert to be constructed shown thus
Existing Utility Poles shown thus
Existing Guy Poles shown thus
Existing Fire Hydrant shown thus