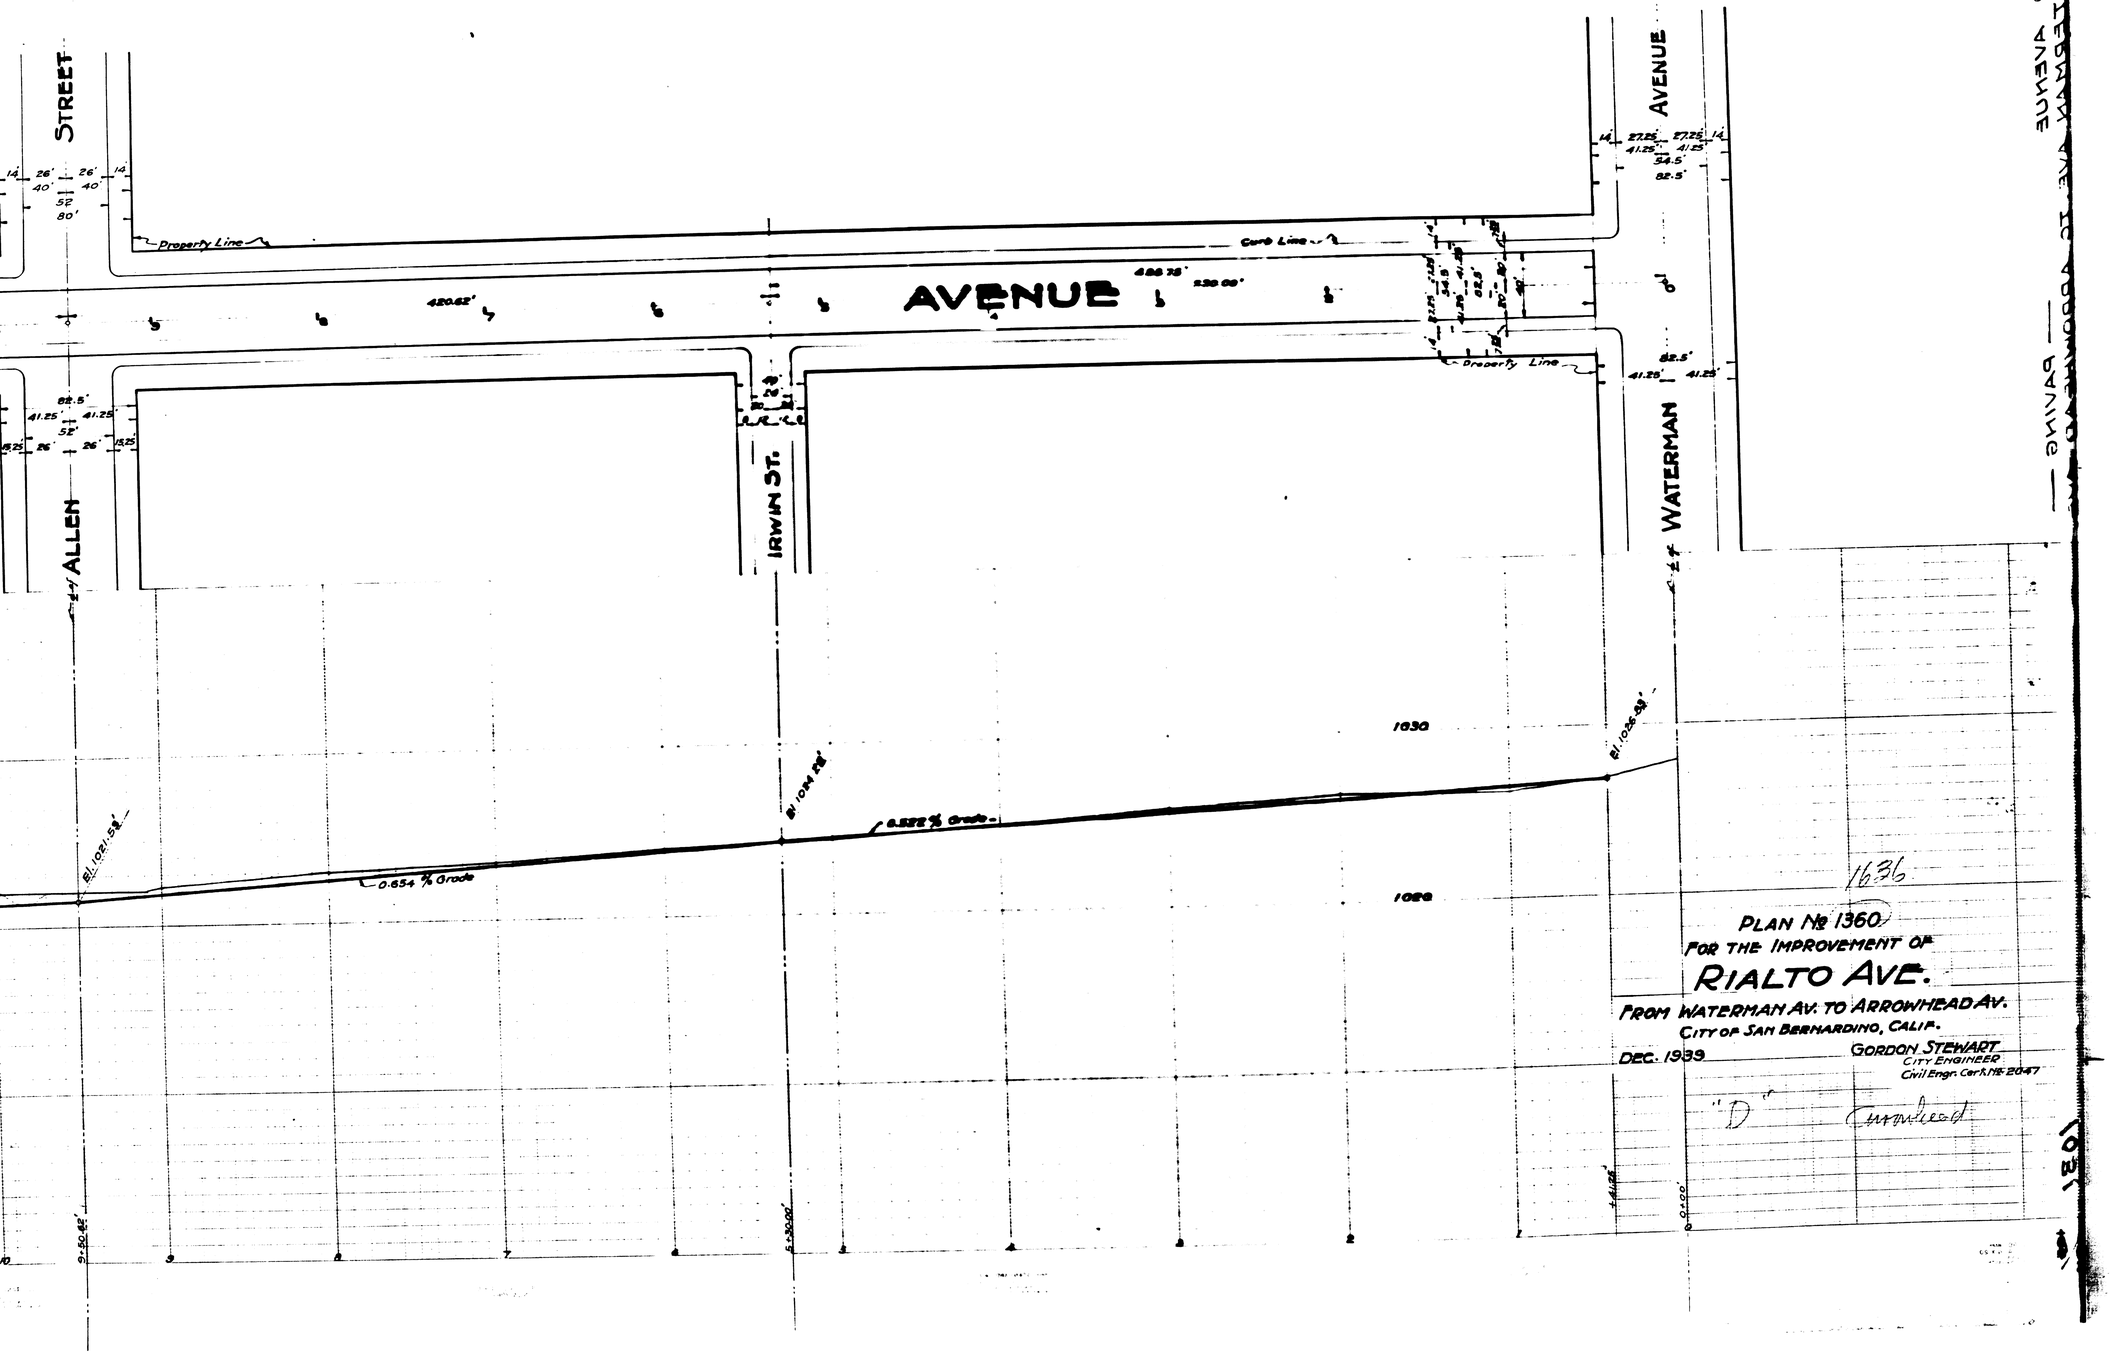
STREET
ALLEN
IRWIN ST.
WATERMAN
AVENUE
Property Line
Curb Line
420.62'
0.654 % Grade
0.525 % Grade
El. 1021.58'
El. 1024.28'
El. 1025.58'
1030
1020
PLAN № 1360
FOR THE IMPROVEMENT OF
RIALTO AVE.
FROM WATERMAN AV. TO ARROWHEAD AV.
CITY OF SAN BERNARDINO, CALIF.
DEC. 1939
GORDON STEWART
CITY ENGINEER
Civil Engr. Cert. № 20147
"D"
1636
1031