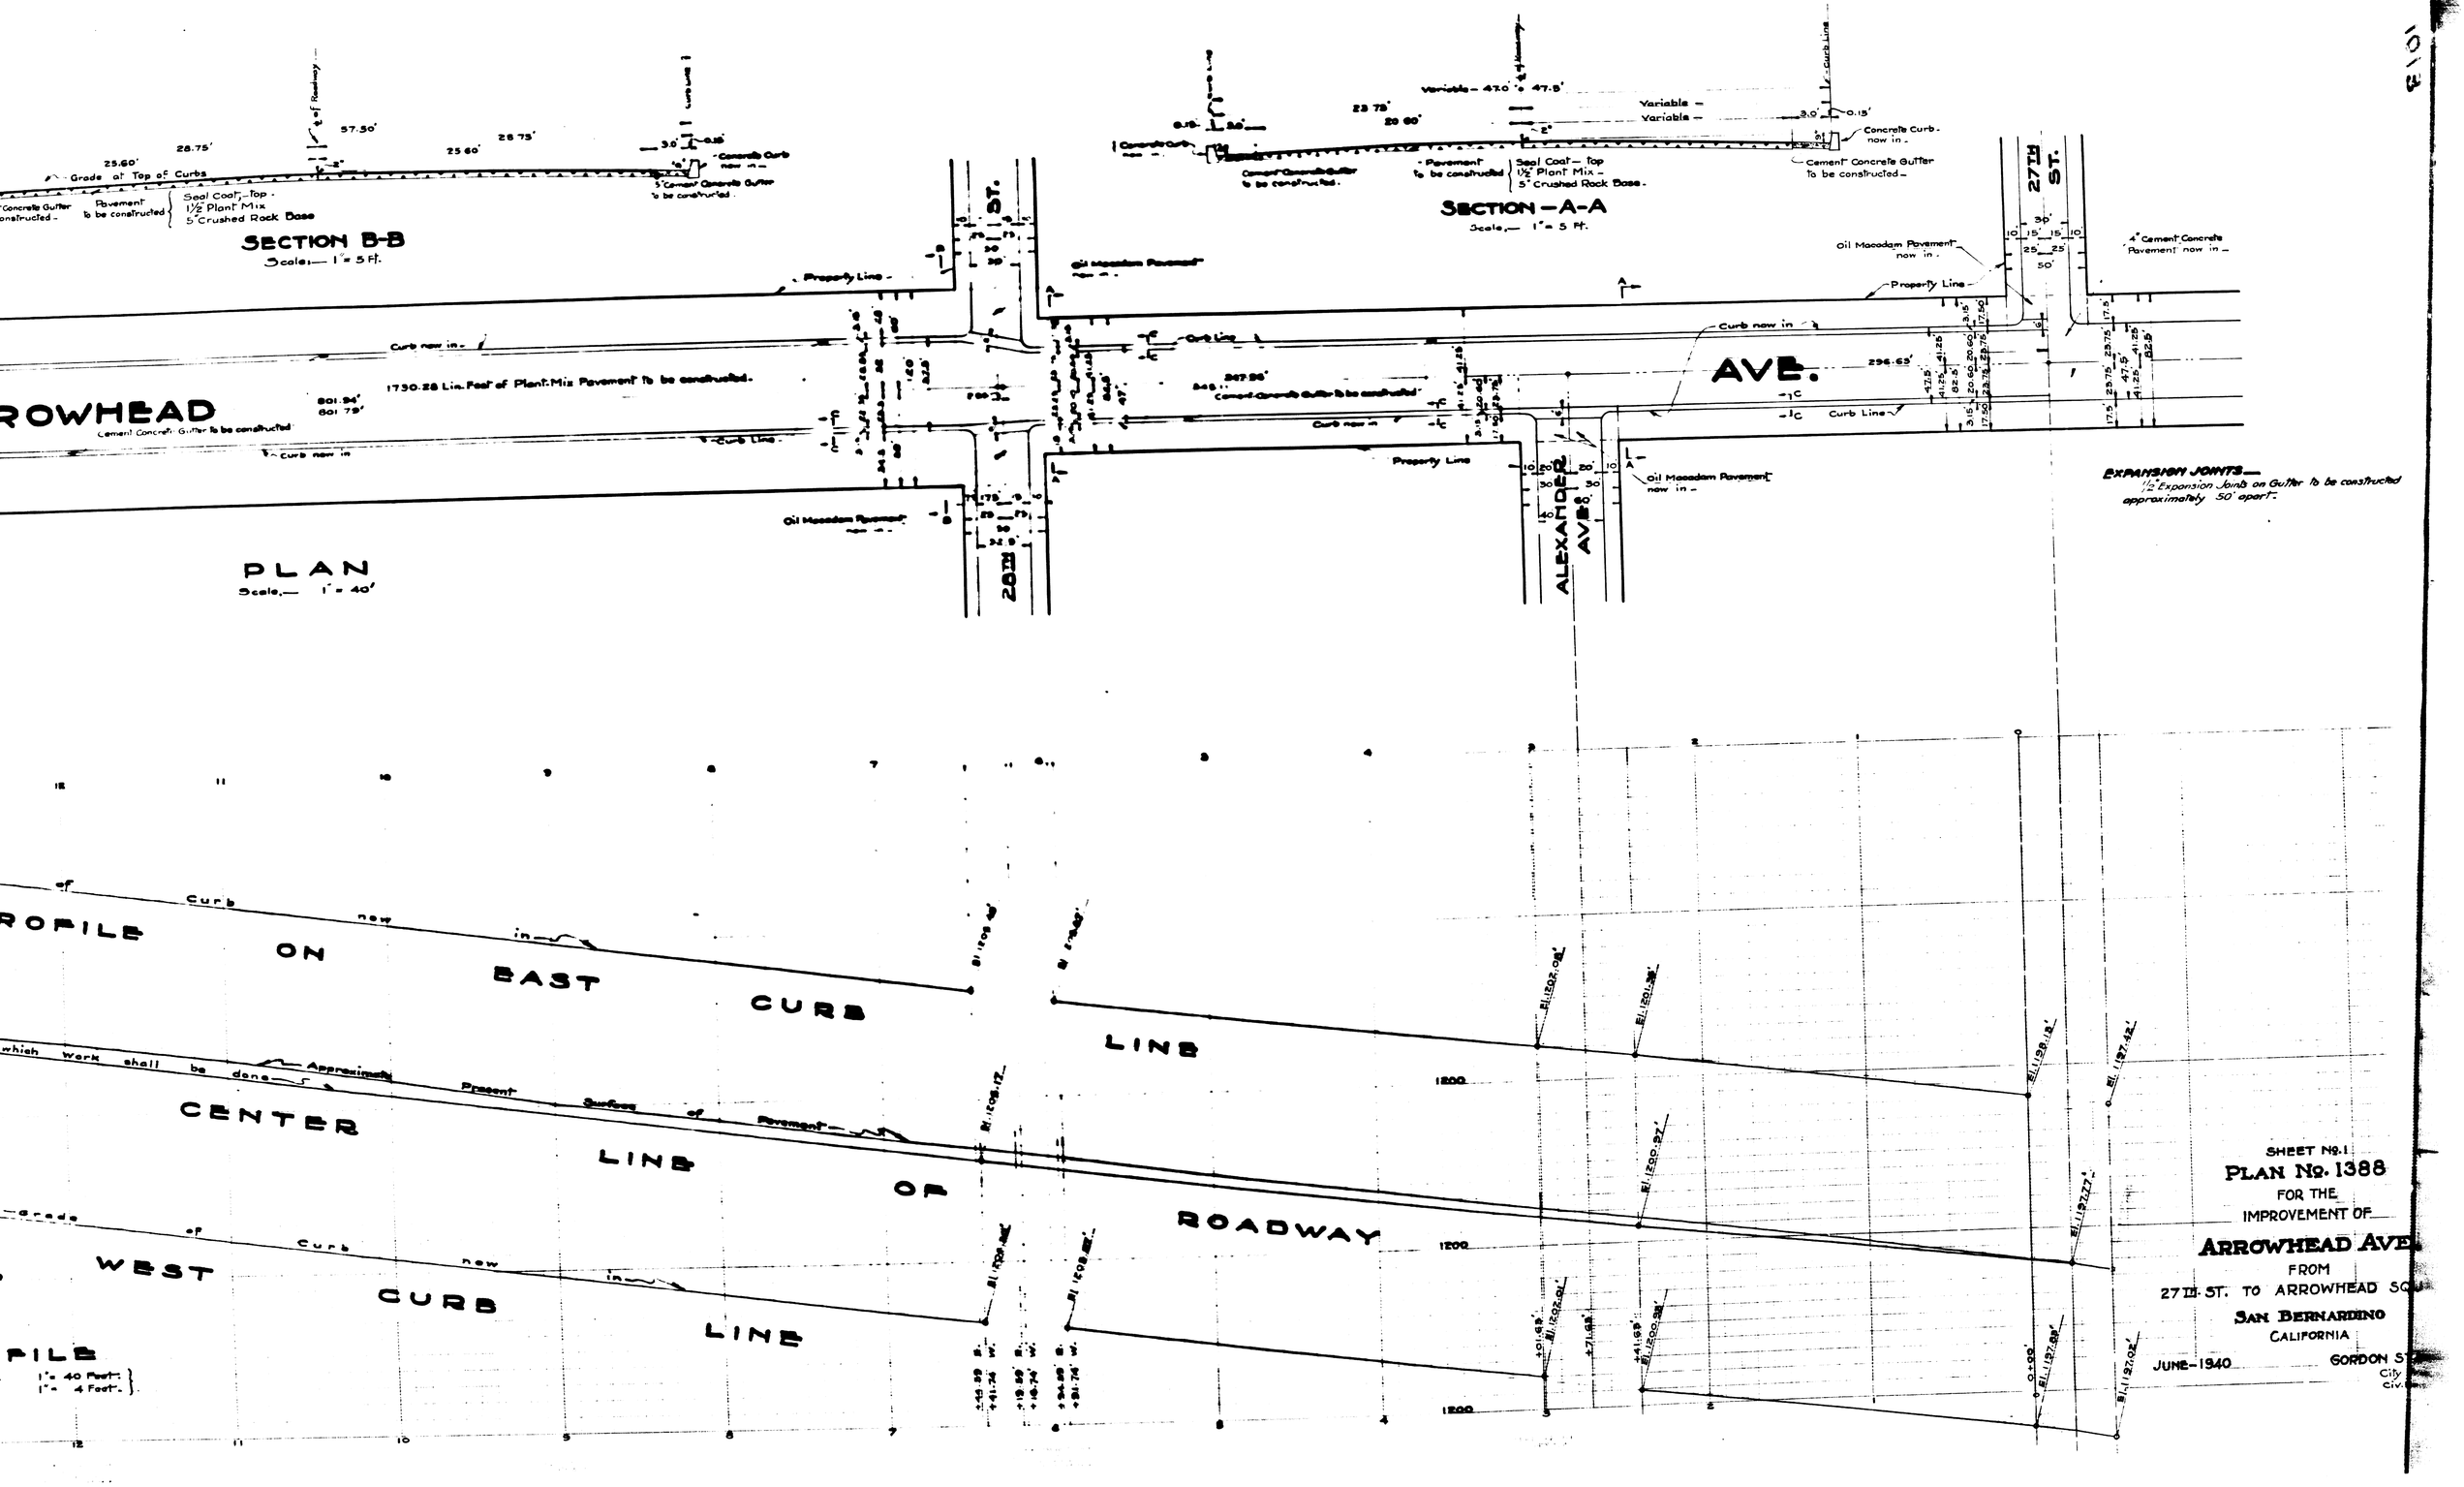
SECTION B-B
Scale:— 1" = 5 Ft.
SECTION —A-A
Scale,— 1" = 5 Ft.
PLAN
Scale,— 1" = 40'
PROFILE ON EAST CURB LINE
CENTER LINE OF ROADWAY
WEST CURB LINE
ARROWHEAD AVE.
ALEXANDER AVE.
27TH ST.
28TH ST.
Grade at Top of Curbs
Pavement to be constructed
Seal Coat—Top
1½" Plant Mix
5" Crushed Rock Base
Concrete Curb now in
Cement Concrete Gutter to be constructed
Property Line
Curb Line
Curb new in
Oil Macadam Pavement
Cement Concrete Gutter to be constructed
1730.28 Lin. Feet of Plant Mix Pavement to be constructed.
EXPANSION JOINTS—
½" Expansion Joints on Gutter to be constructed approximately 50' apart.
Approximately Present Surface of Pavement
Grades of Curb new in
SHEET No. 1
PLAN No. 1388
FOR THE
IMPROVEMENT OF
ARROWHEAD AVE.
FROM
27TH ST. TO ARROWHEAD SQ.
SAN BERNARDINO
CALIFORNIA
JUNE-1940
GORDON ST.

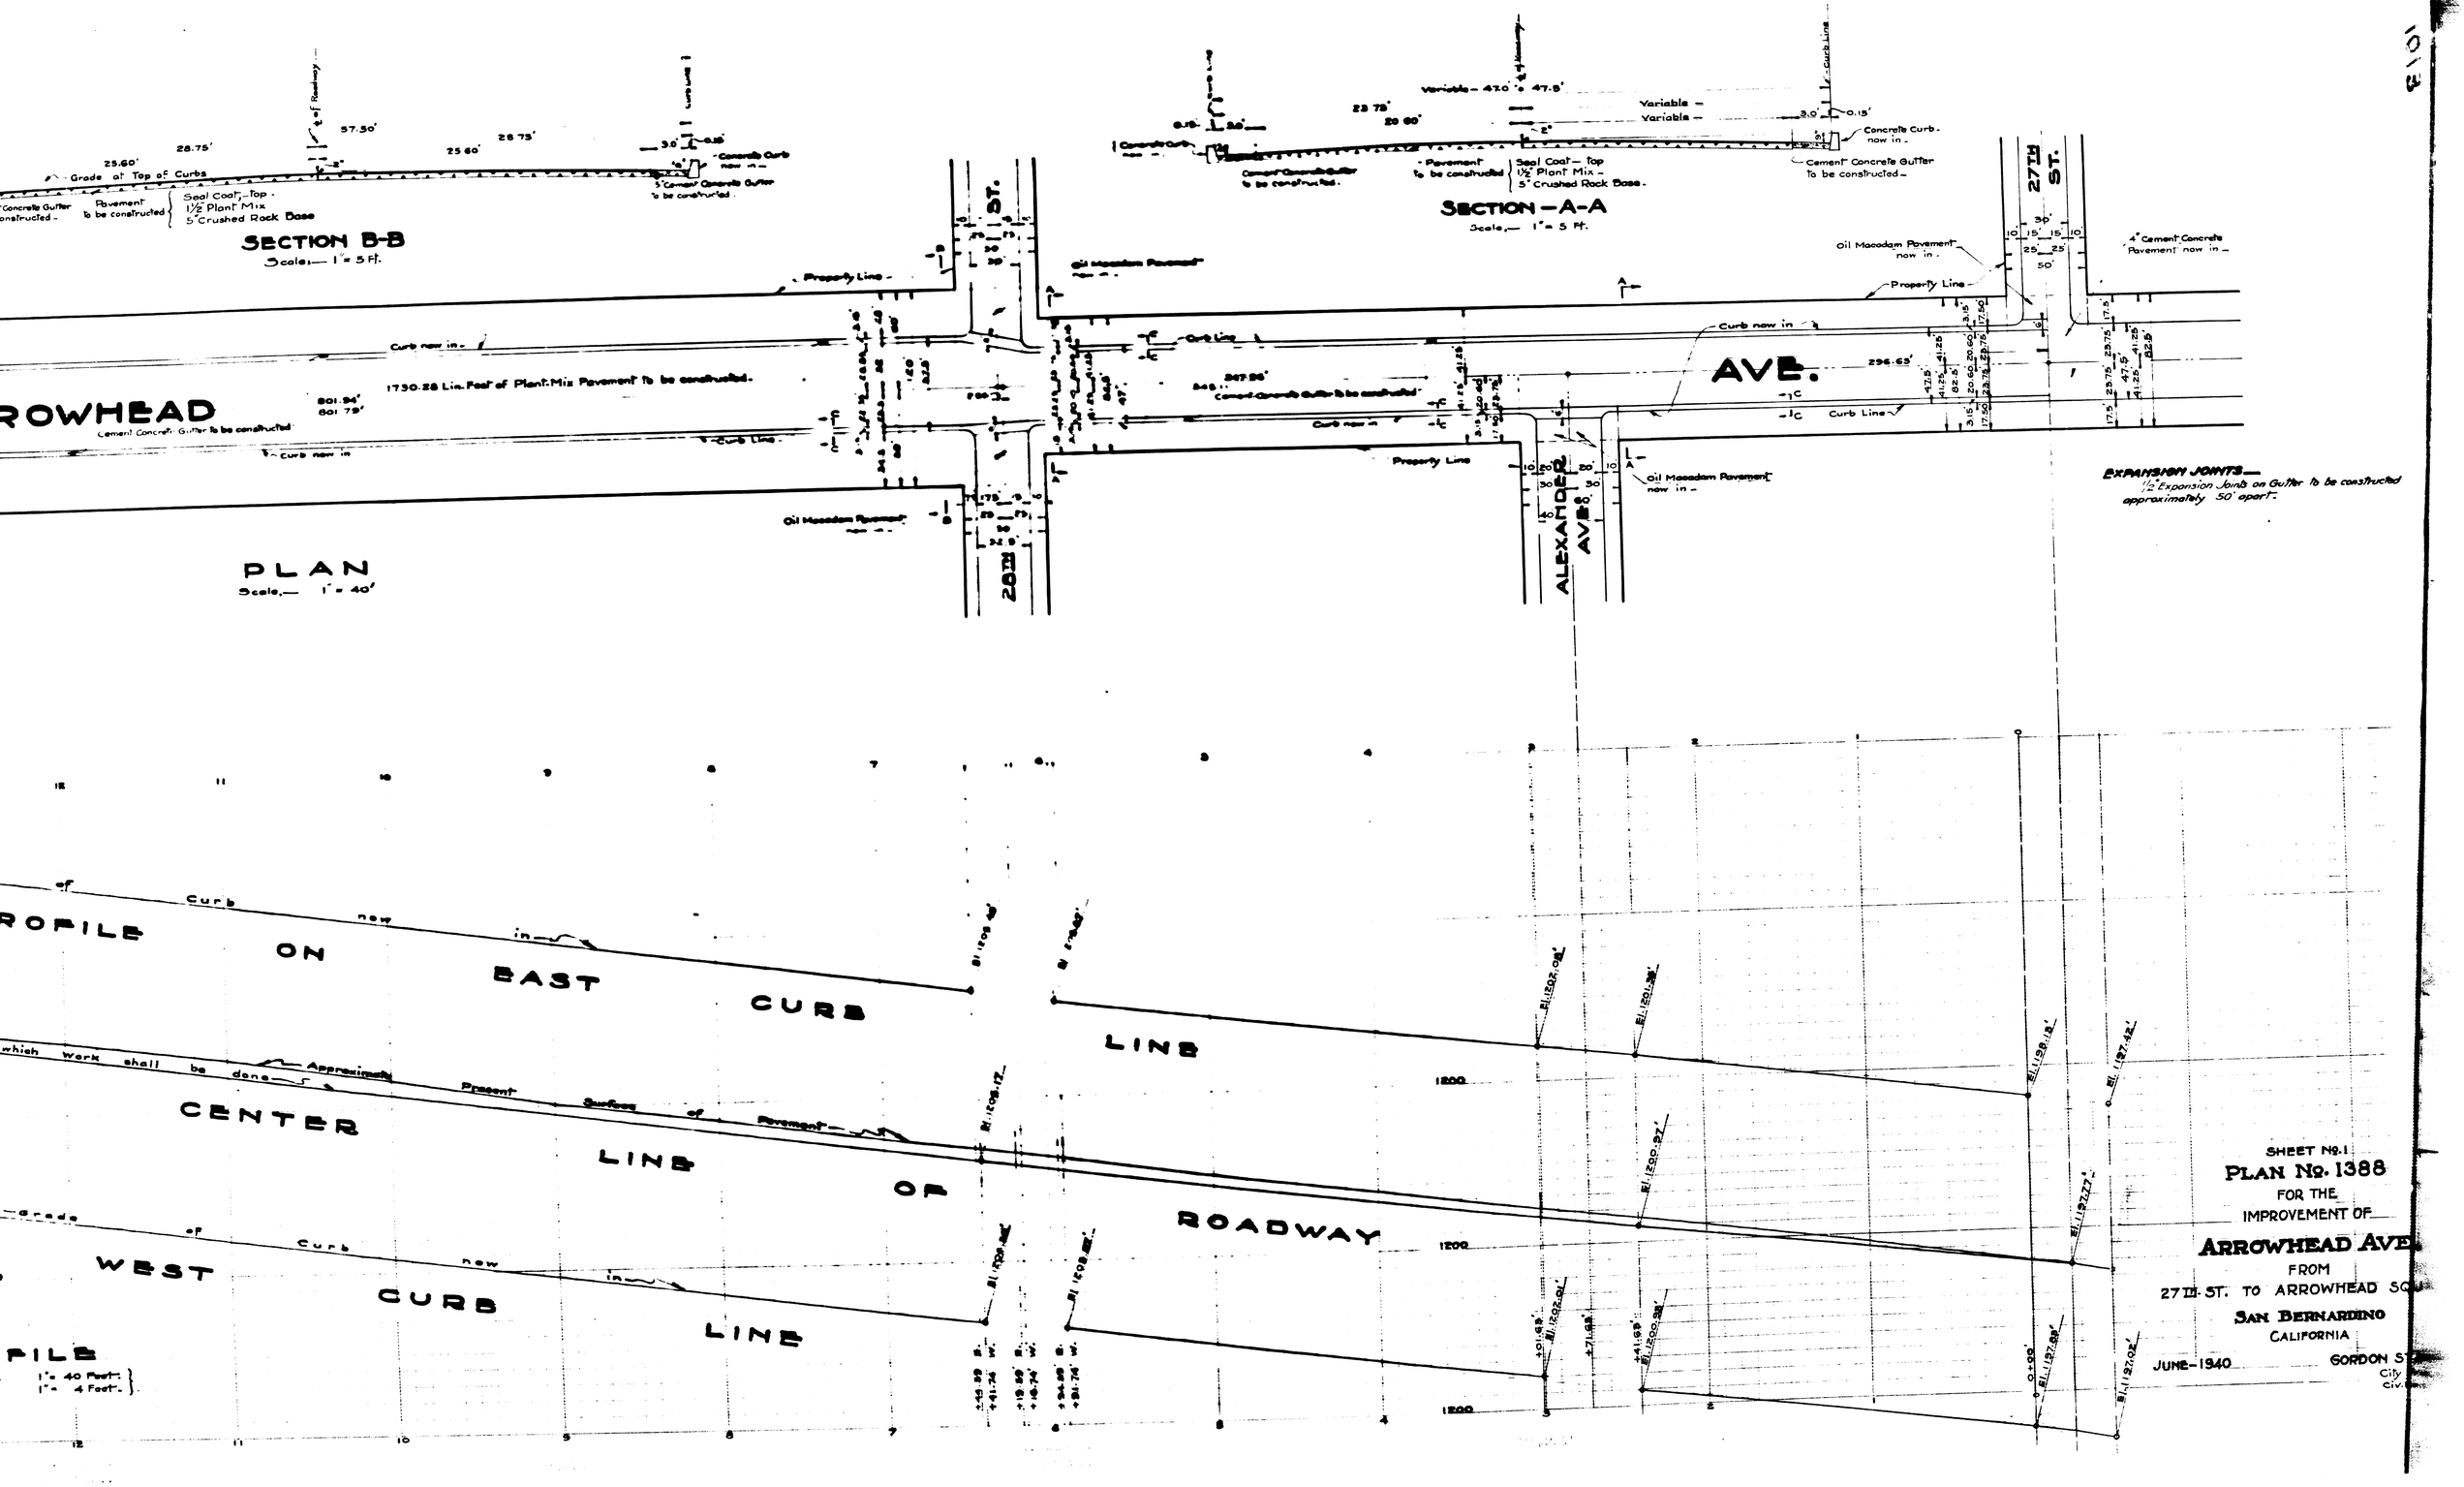
SECTION B-B
Scale:— 1" = 5 Ft.
SECTION —A-A
Scale,— 1" = 5 Ft.
PLAN
Scale,— 1" = 40'
PROFILE ON EAST CURB LINE
CENTER LINE OF ROADWAY
WEST CURB LINE
ARROWHEAD AVE.
ALEXANDER AVE.
27TH ST.
28TH ST.
Grade at Top of Curbs
Pavement to be constructed
Seal Coat—Top
1½" Plant Mix
5" Crushed Rock Base
Concrete Curb now in
Cement Concrete Gutter to be constructed
Property Line
Curb Line
Curb new in
Oil Macadam Pavement
Cement Concrete Gutter to be constructed
1730.28 Lin. Feet of Plant Mix Pavement to be constructed.
EXPANSION JOINTS—
½" Expansion Joints on Gutter to be constructed approximately 50' apart.
Approximately Present Surface of Pavement
Grades of Curb new in
SHEET No. 1
PLAN No. 1388
FOR THE
IMPROVEMENT OF
ARROWHEAD AVE.
FROM
27TH ST. TO ARROWHEAD SQ.
SAN BERNARDINO
CALIFORNIA
JUNE-1940
GORDON ST.