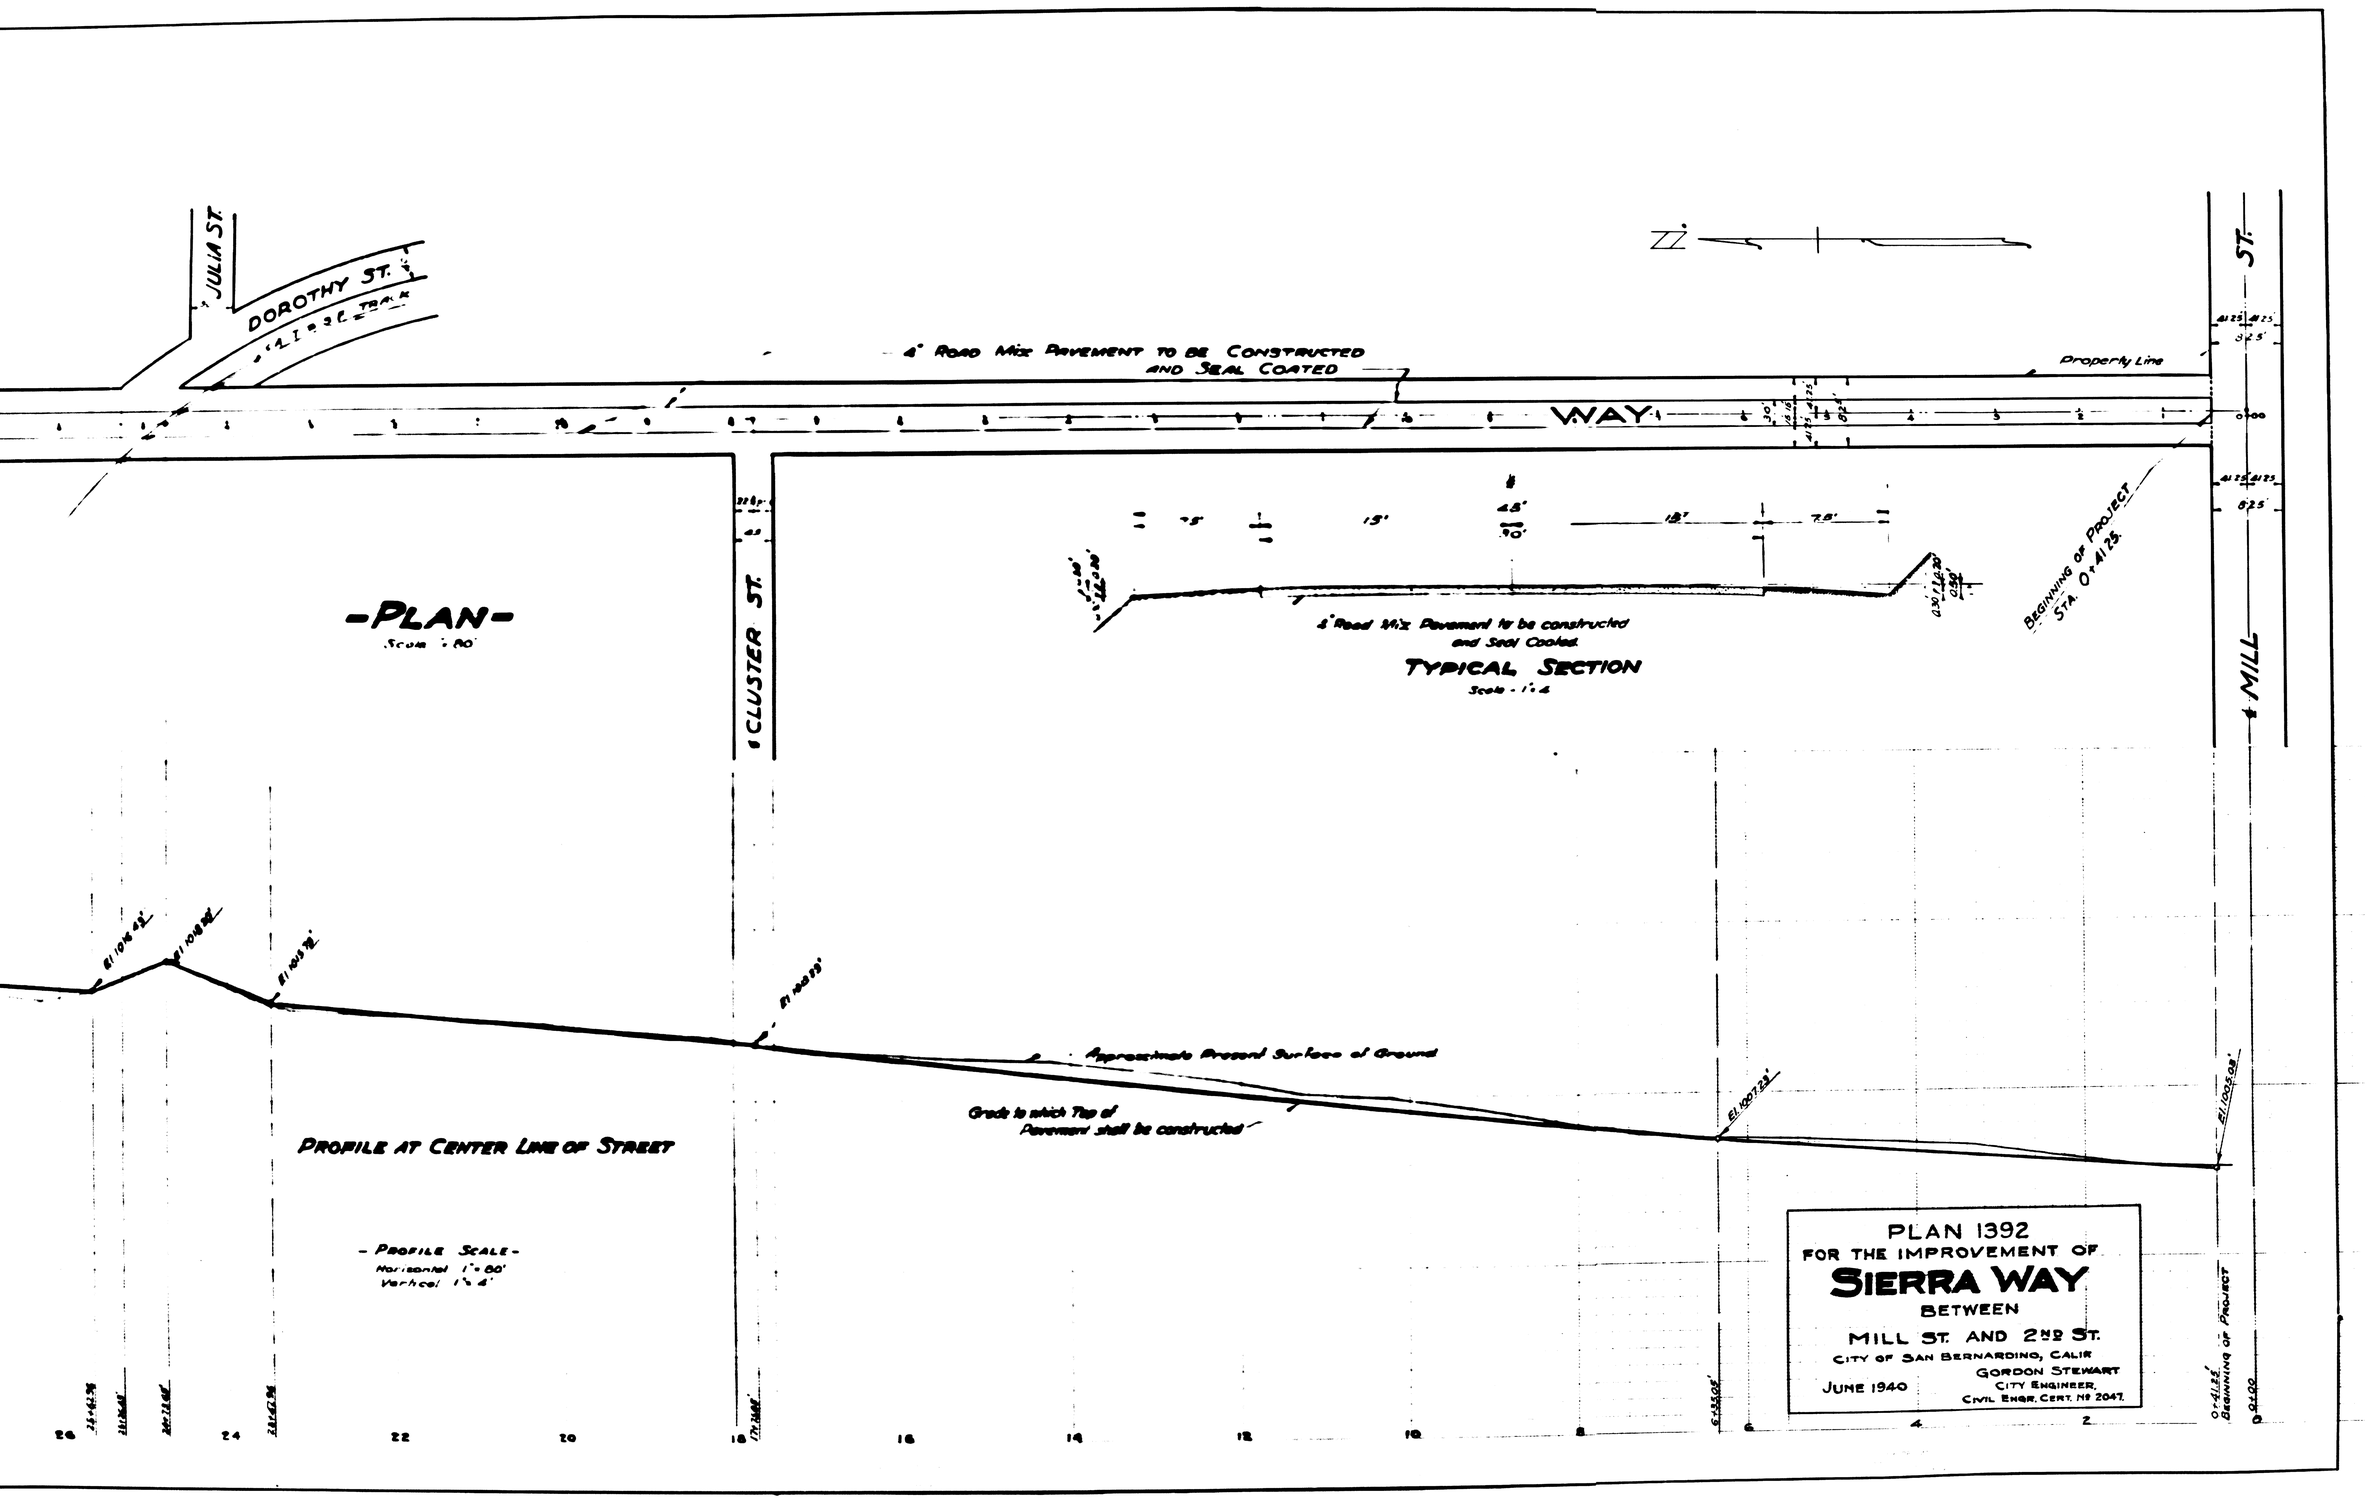
JULIA ST.
DOROTHY ST.
4" ROAD MIX PAVEMENT TO BE CONSTRUCTED AND SEAL COATED
Property Line
WAY
MILL ST.
CLUSTER ST.
-PLAN-
Scale 1" = 80'
4" Road Mix Pavement to be constructed and Seal Coated
TYPICAL SECTION
Scale - 1" = 4'
BEGINNING OF PROJECT STA. 0+41.25
PROFILE AT CENTER LINE OF STREET
Approximate Present Surface of Ground
Grade to which Top of Pavement shall be constructed
- PROFILE SCALE -
Horizontal 1" = 80'
Vertical 1" = 4'
PLAN 1392
FOR THE IMPROVEMENT OF
SIERRA WAY
BETWEEN
MILL ST. AND 2ND ST.
CITY OF SAN BERNARDINO, CALIF.
GORDON STEWART
CITY ENGINEER,
CIVIL ENGR. CERT. Nº 2047
JUNE 1940

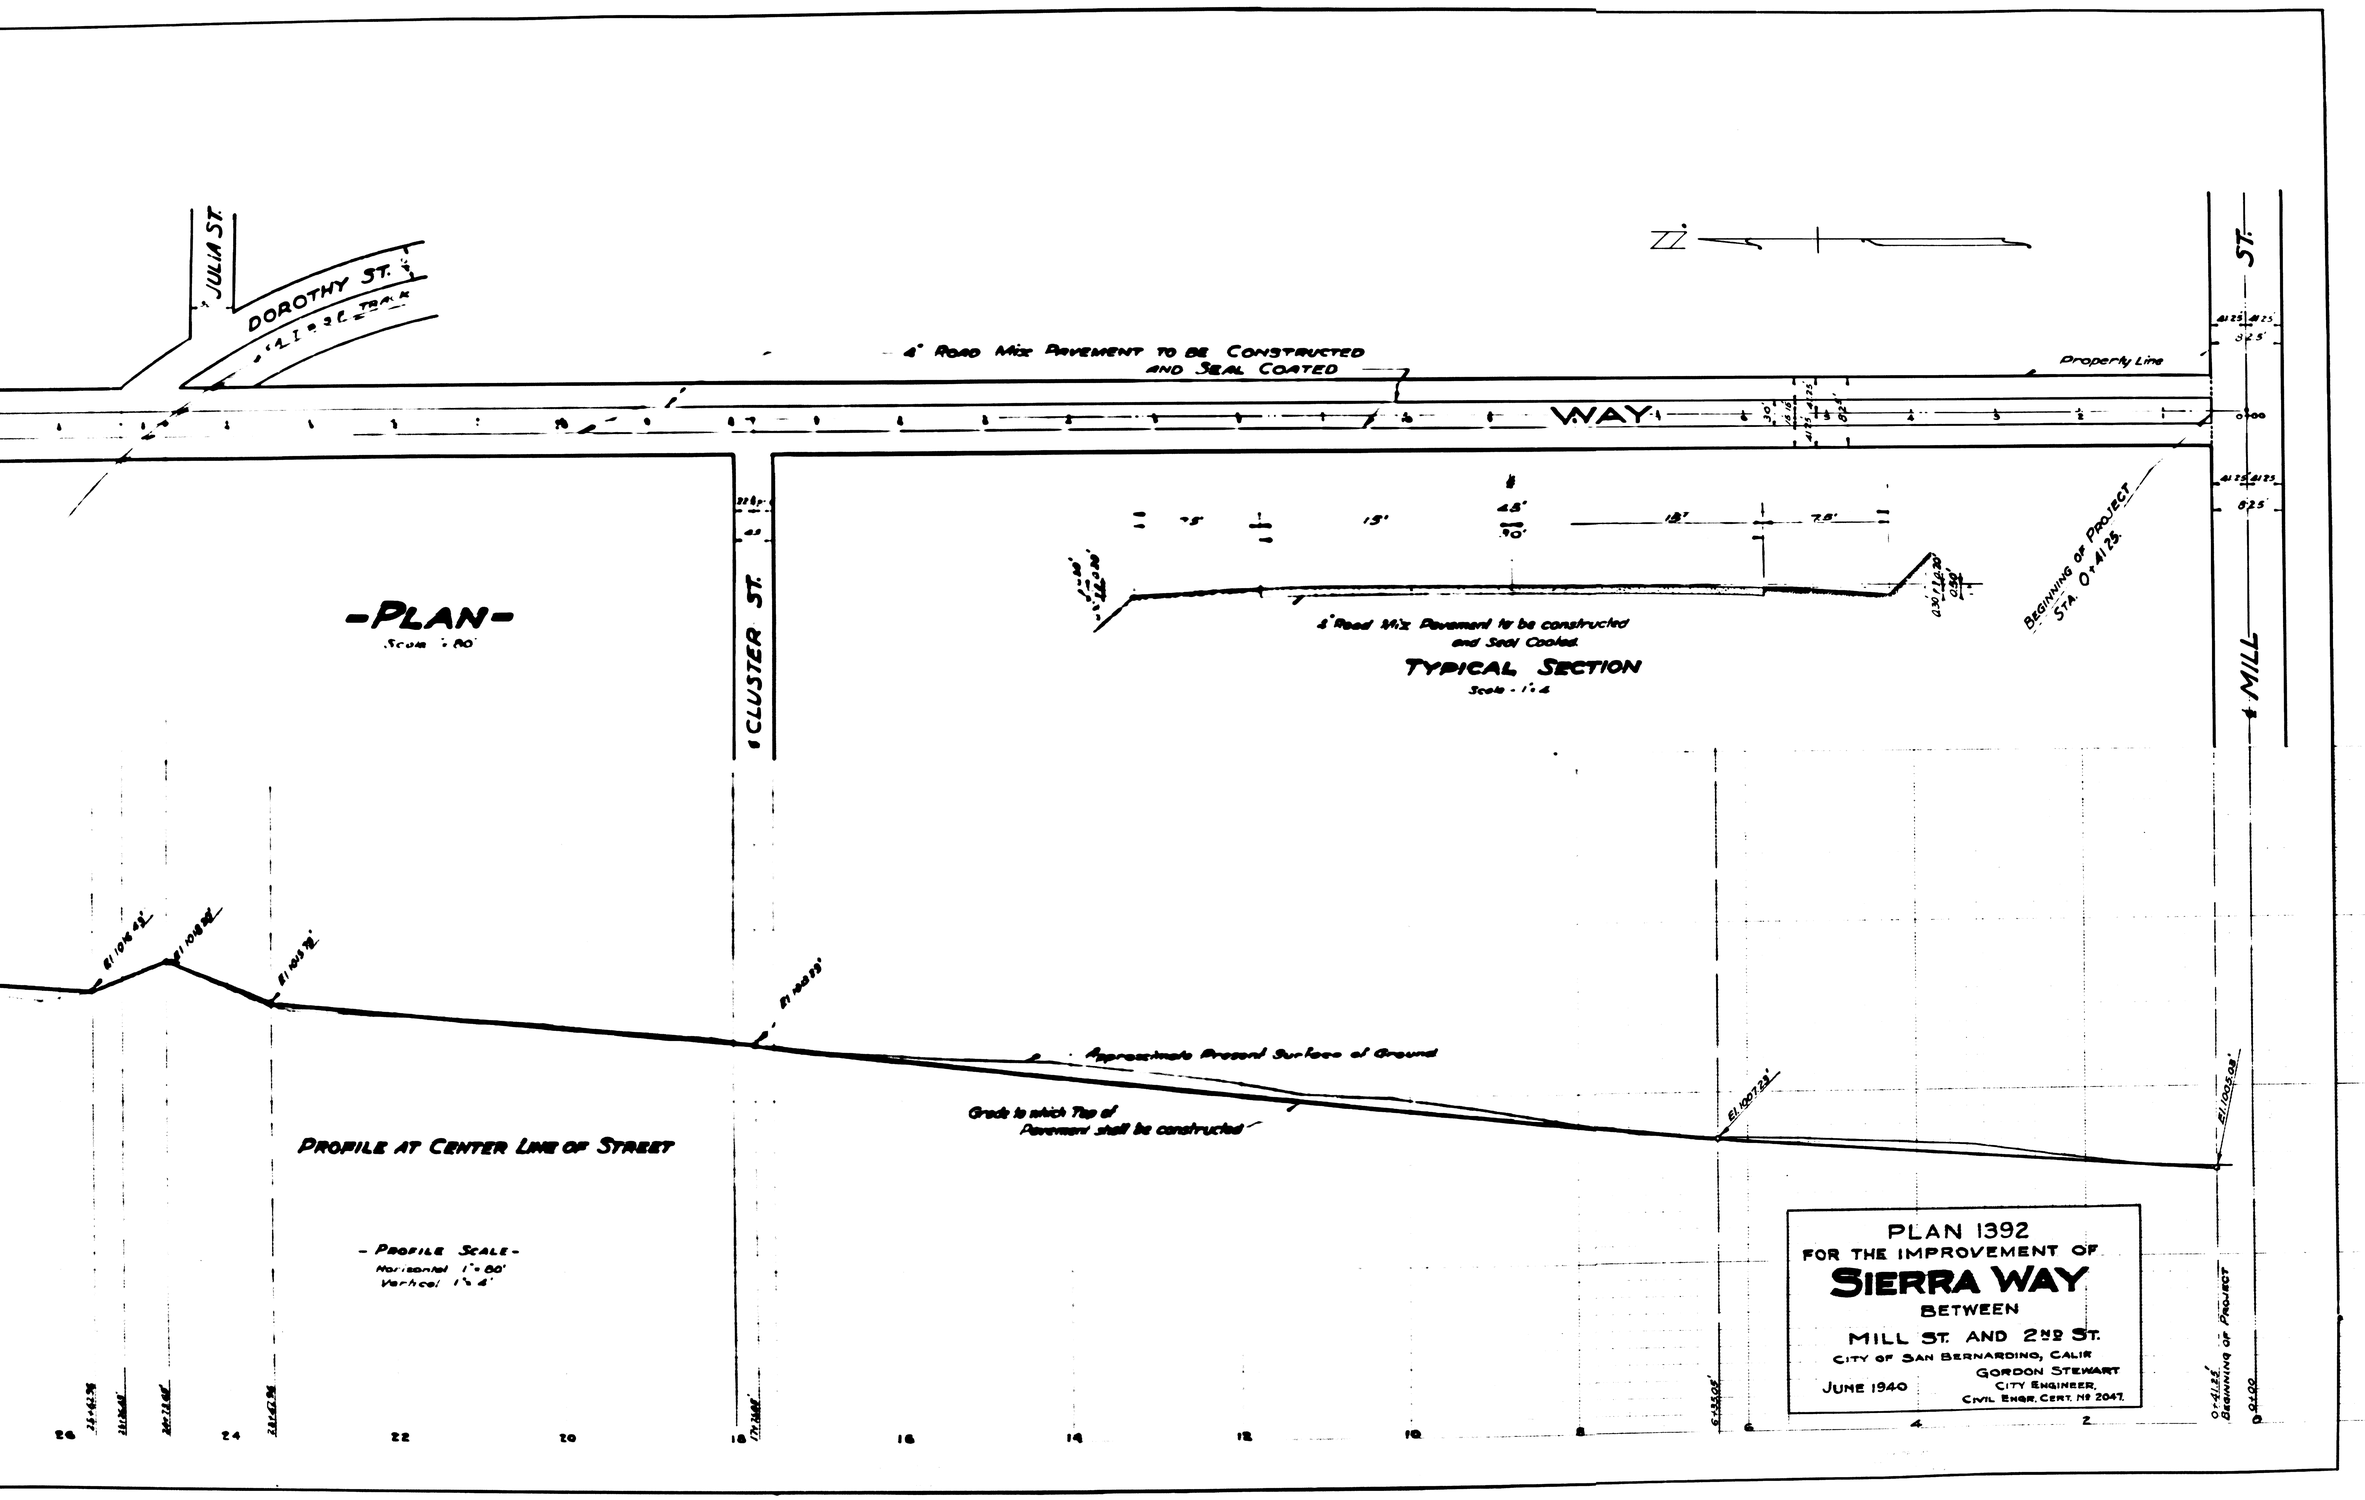
JULIA ST.
DOROTHY ST.
4" ROAD MIX PAVEMENT TO BE CONSTRUCTED AND SEAL COATED
Property Line
WAY
MILL ST.
CLUSTER ST.
-PLAN-
Scale 1" = 80'
4" Road Mix Pavement to be constructed and Seal Coated
TYPICAL SECTION
Scale - 1" = 4'
BEGINNING OF PROJECT STA. 0+41.25
PROFILE AT CENTER LINE OF STREET
Approximate Present Surface of Ground
Grade to which Top of Pavement shall be constructed
- PROFILE SCALE -
Horizontal 1" = 80'
Vertical 1" = 4'
PLAN 1392
FOR THE IMPROVEMENT OF
SIERRA WAY
BETWEEN
MILL ST. AND 2ND ST.
CITY OF SAN BERNARDINO, CALIF.
GORDON STEWART
CITY ENGINEER,
CIVIL ENGR. CERT. Nº 2047
JUNE 1940