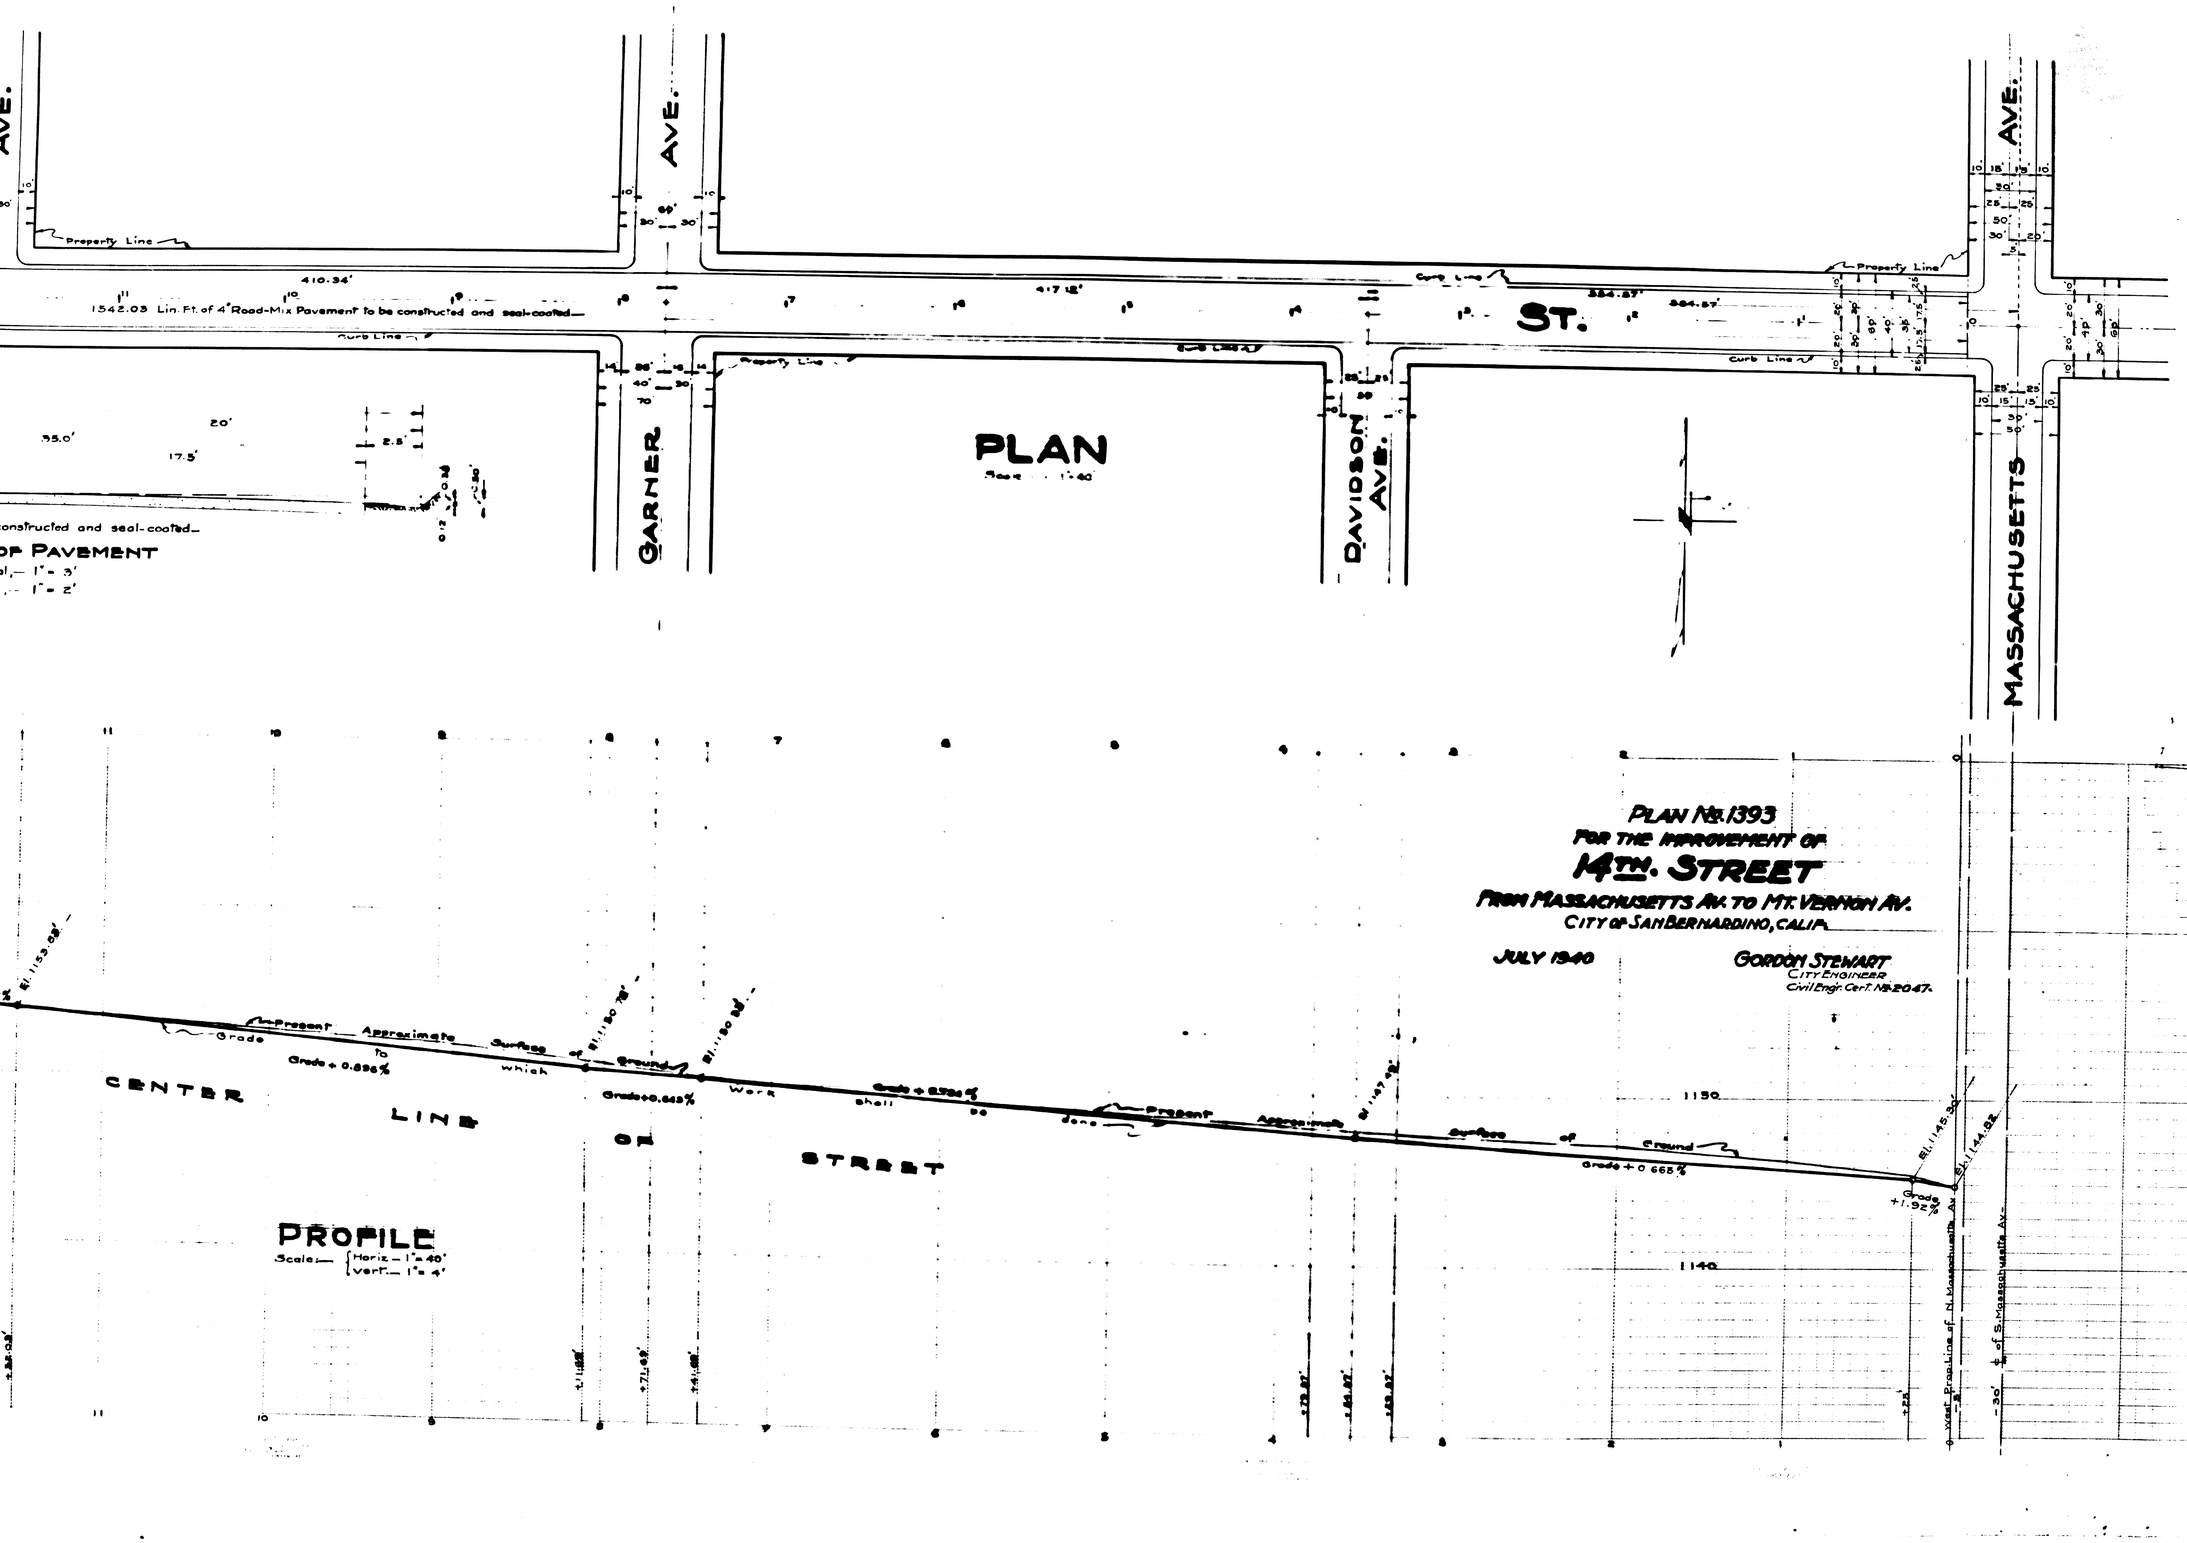
PLAN No. 1393 — 14TH STREET — WASHINGTON TO MT. VERNON AVE.
PLAN No. 1393
FOR THE IMPROVEMENT OF
14TH. STREET
FROM MASSACHUSETTS AV. TO MT. VERNON AV.
CITY OF SAN BERNARDINO, CALIF.
JULY 1940
GORDON STEWART
CITY ENGINEER
Civil Engr. Cert. No. 2047.
PLAN
Scale 1" = 40'
PROFILE
Scale:— Horiz. — 1" = 40'
Vert. — 1" = 4'
CENTER LINE OF STREET
Present Approximate Surface of Ground
Grade to which Work shall be done
Grade + 0.896%
Grade + 0.643%
Grade + 0.665%
Grade + 1.92%
1150
1140
MASSACHUSETTS
DAVIDSON AVE.
GARNER
ST.
AVE.
Property Line
Curb Line
1542.03 Lin. Ft. of 4" Road-Mix Pavement to be constructed and seal-coated
410.34'
417.12'
384.57'
West Property Line of N. Massachusetts Av.
℄ of S. Massachusetts Av.

1008

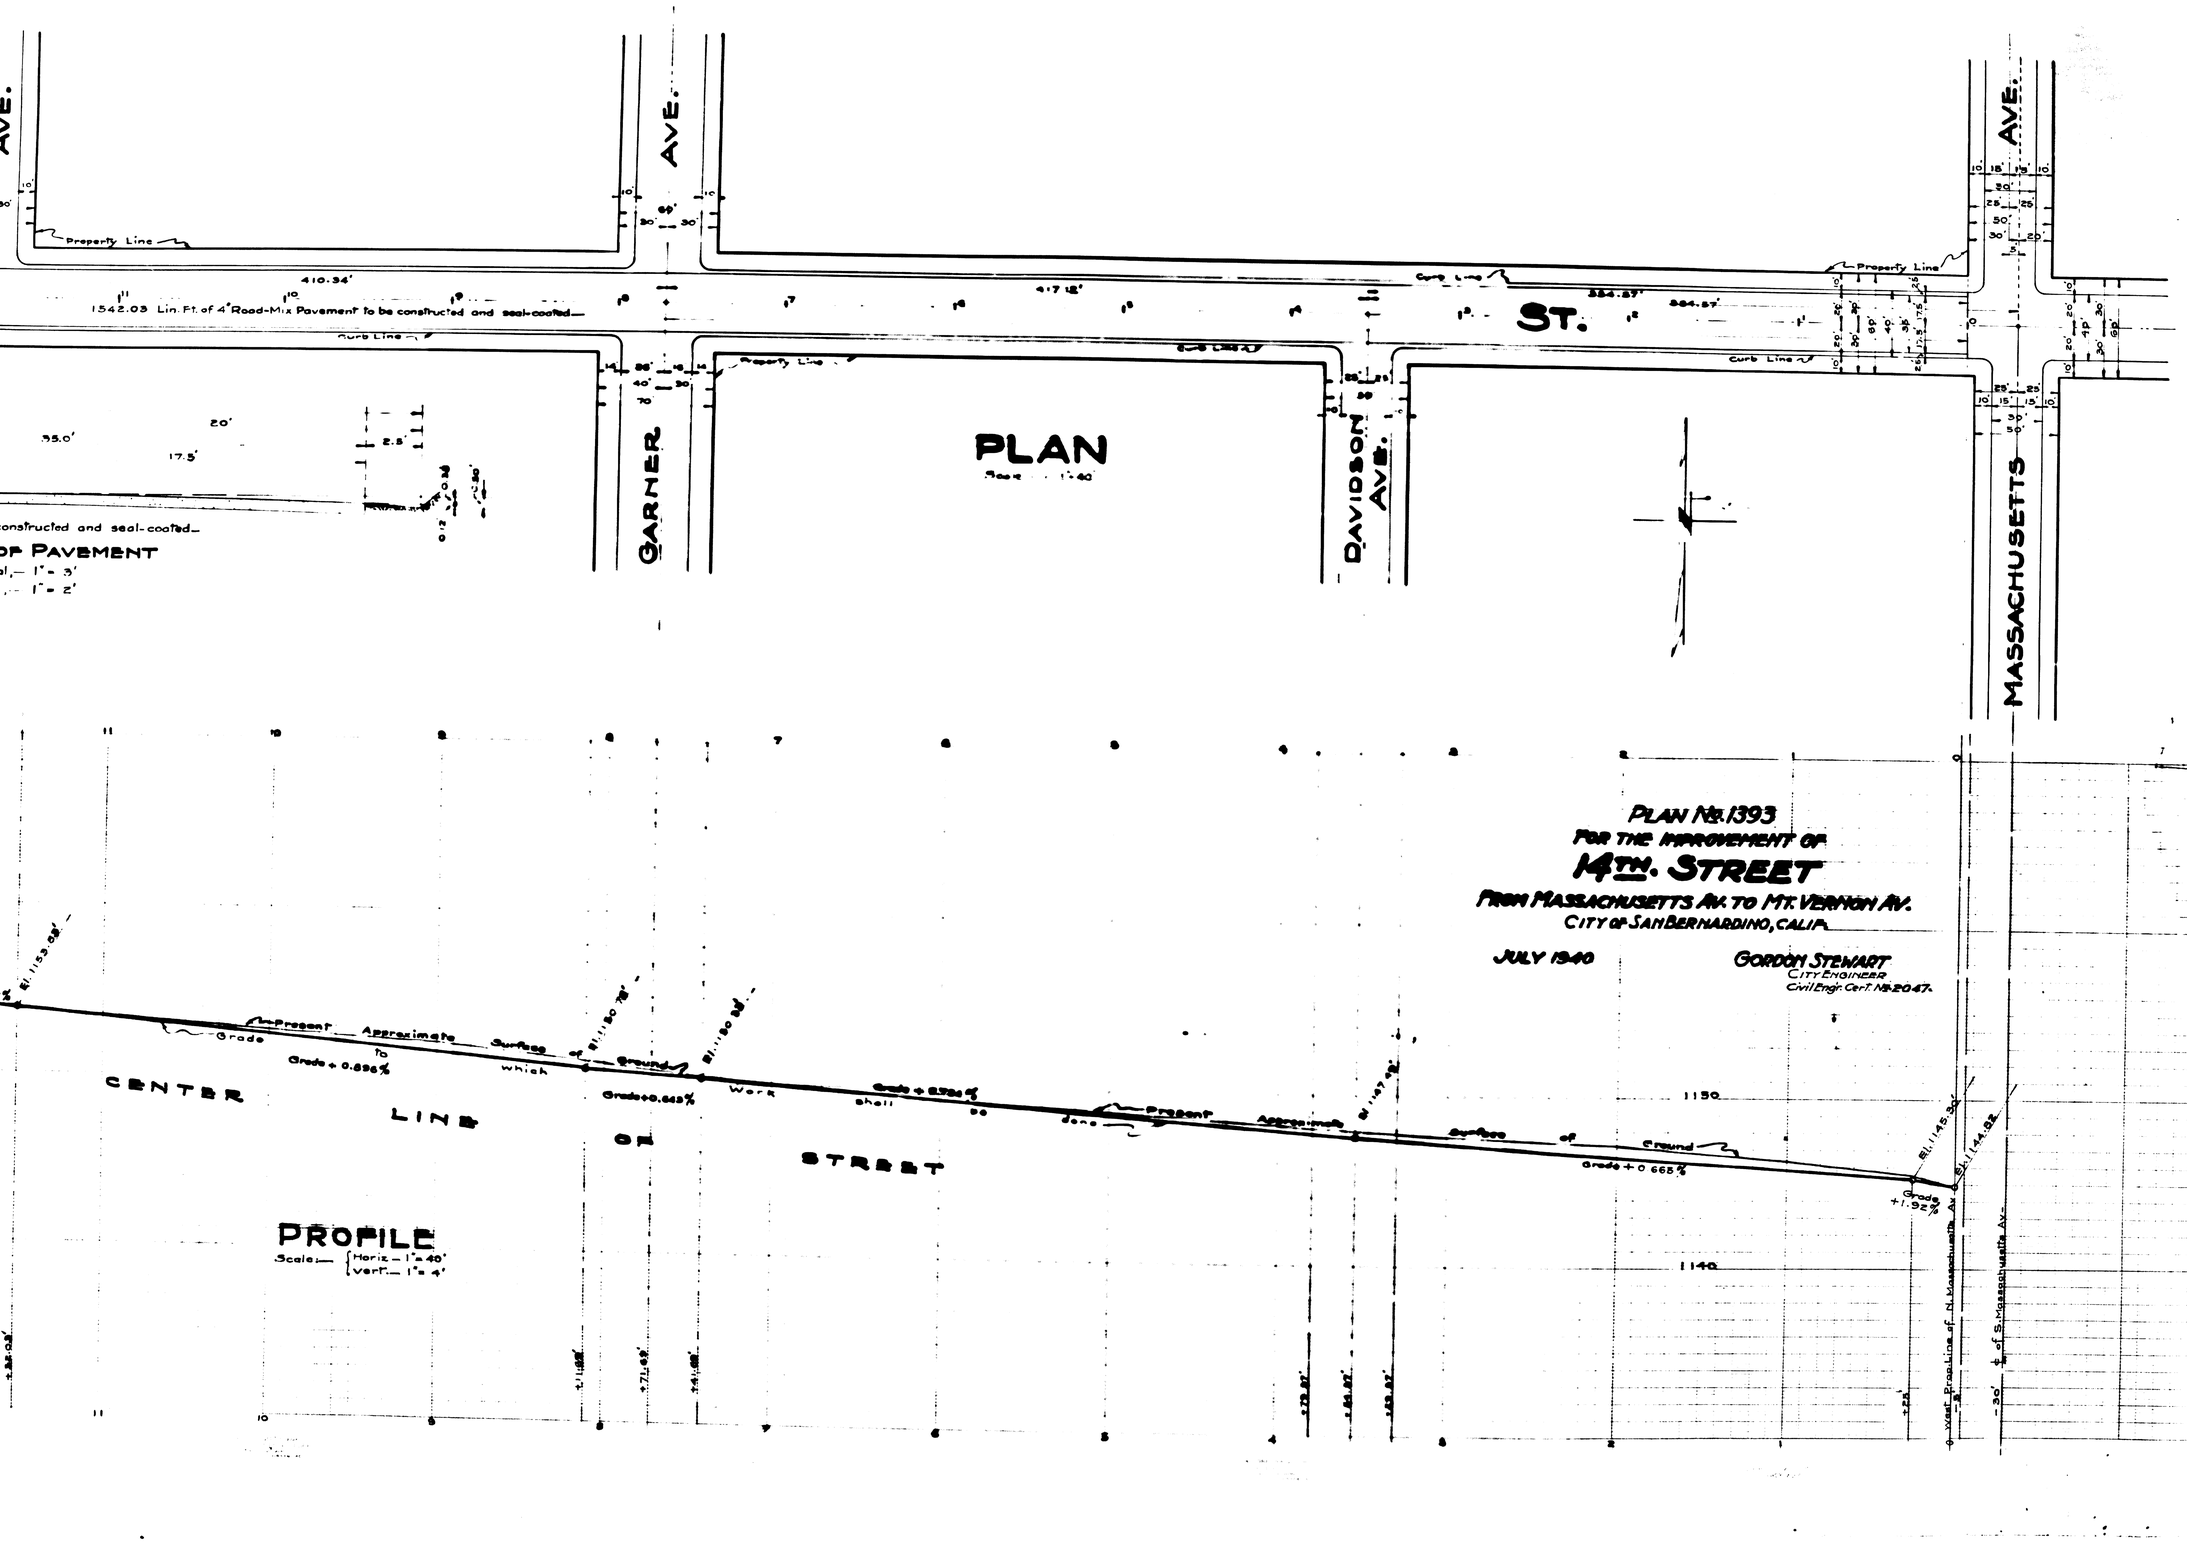
PLAN No. 1393 — 14TH STREET — WASHINGTON TO MT. VERNON AVE.
PLAN No. 1393
FOR THE IMPROVEMENT OF
14TH. STREET
FROM MASSACHUSETTS AV. TO MT. VERNON AV.
CITY OF SAN BERNARDINO, CALIF.
JULY 1940
GORDON STEWART
CITY ENGINEER
Civil Engr. Cert. No. 2047.
PLAN
Scale 1" = 40'
PROFILE
Scale:— Horiz. — 1" = 40'
Vert. — 1" = 4'
CENTER LINE OF STREET
Present Approximate Surface of Ground
Grade to which Work shall be done
Grade + 0.896%
Grade + 0.643%
Grade + 0.665%
Grade + 1.92%
1150
1140
MASSACHUSETTS
DAVIDSON AVE.
GARNER
ST.
AVE.
Property Line
Curb Line
1542.03 Lin. Ft. of 4" Road-Mix Pavement to be constructed and seal-coated
410.34'
417.12'
384.57'
West Property Line of N. Massachusetts Av.
℄ of S. Massachusetts Av.

1008