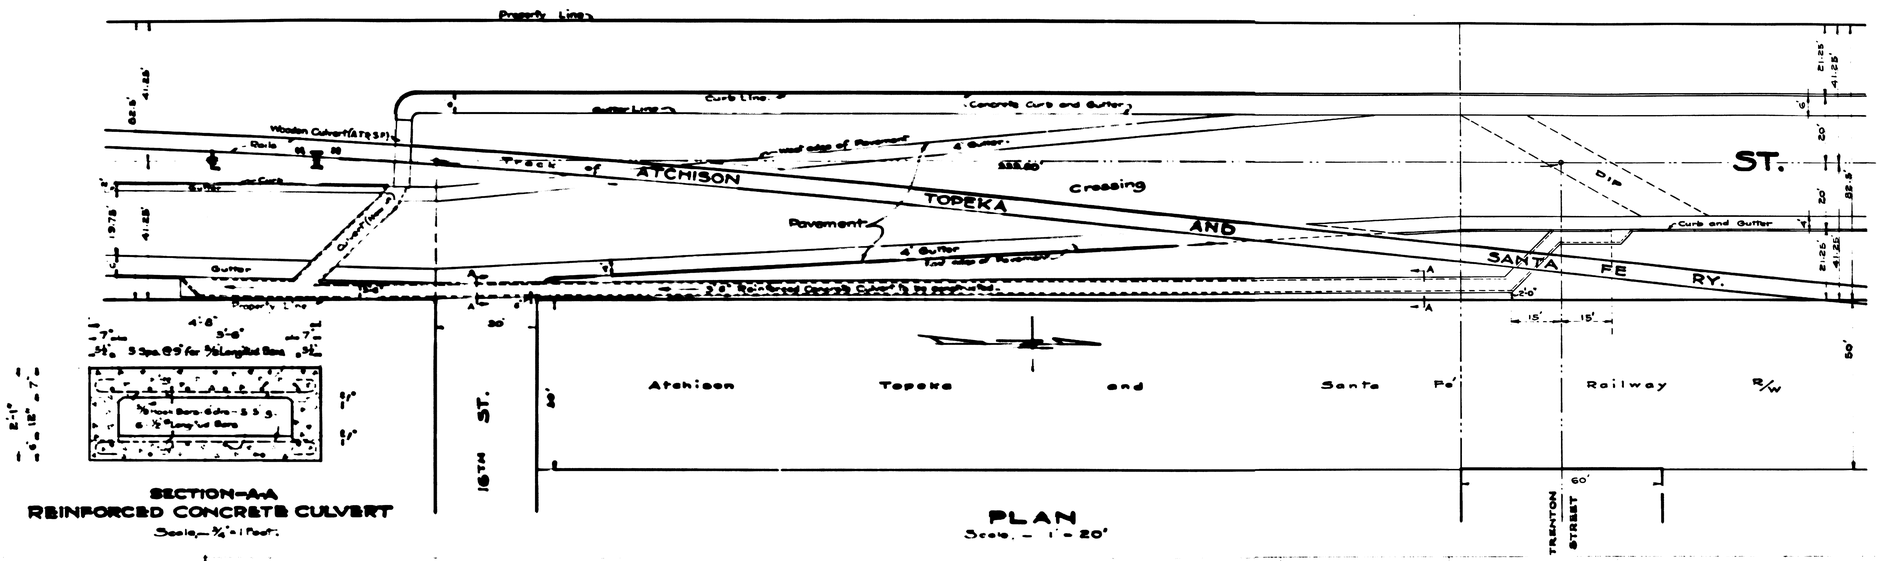

SECTION-A-A
REINFORCED CONCRETE CULVERT
Scale, - 3/4" = 1 Foot.

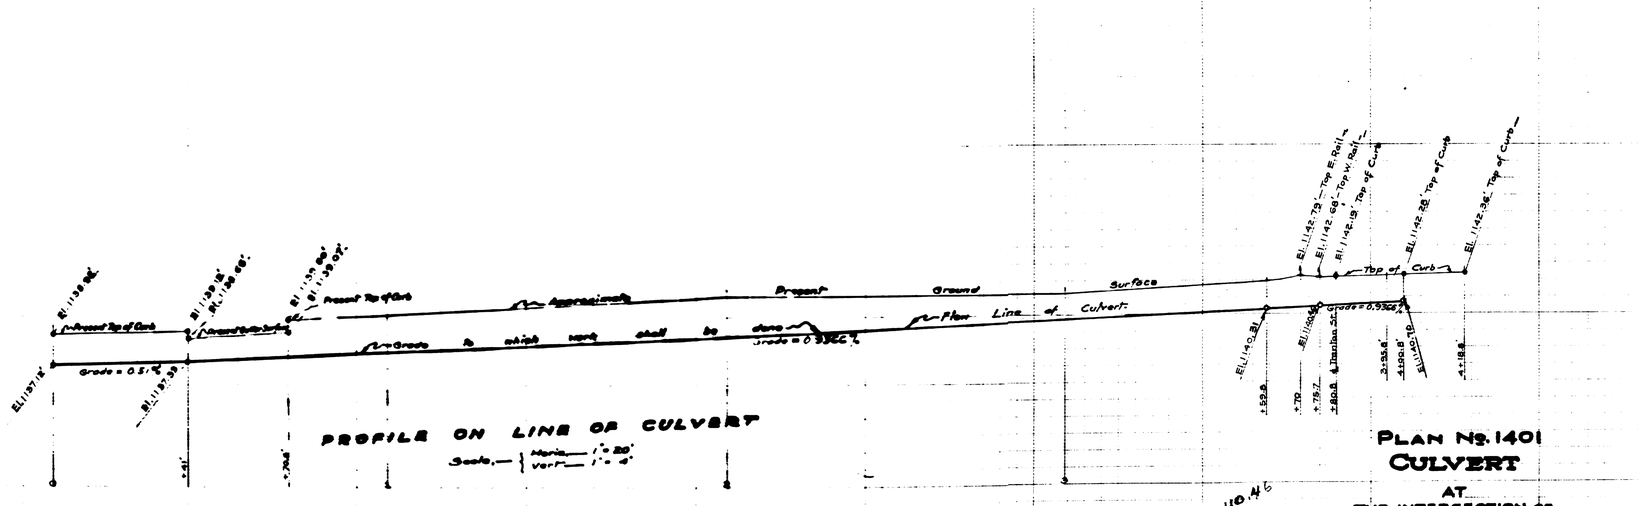

PROFILE ON LINE OF CULVERT
Scale, - Horiz. - 1" = 20' Vert. - 1" = 4'

PLAN No. 1401
CULVERT
AT
THE INTERSECTION OF
"I" ST. & 16TH ST.
SAN BERNARDINO
CALIFORNIA
AUG. 1940
GORDON STEWART
City Engineer
Civil Engr. Cert: 2047

40.46
41.46

2 Blue Pr

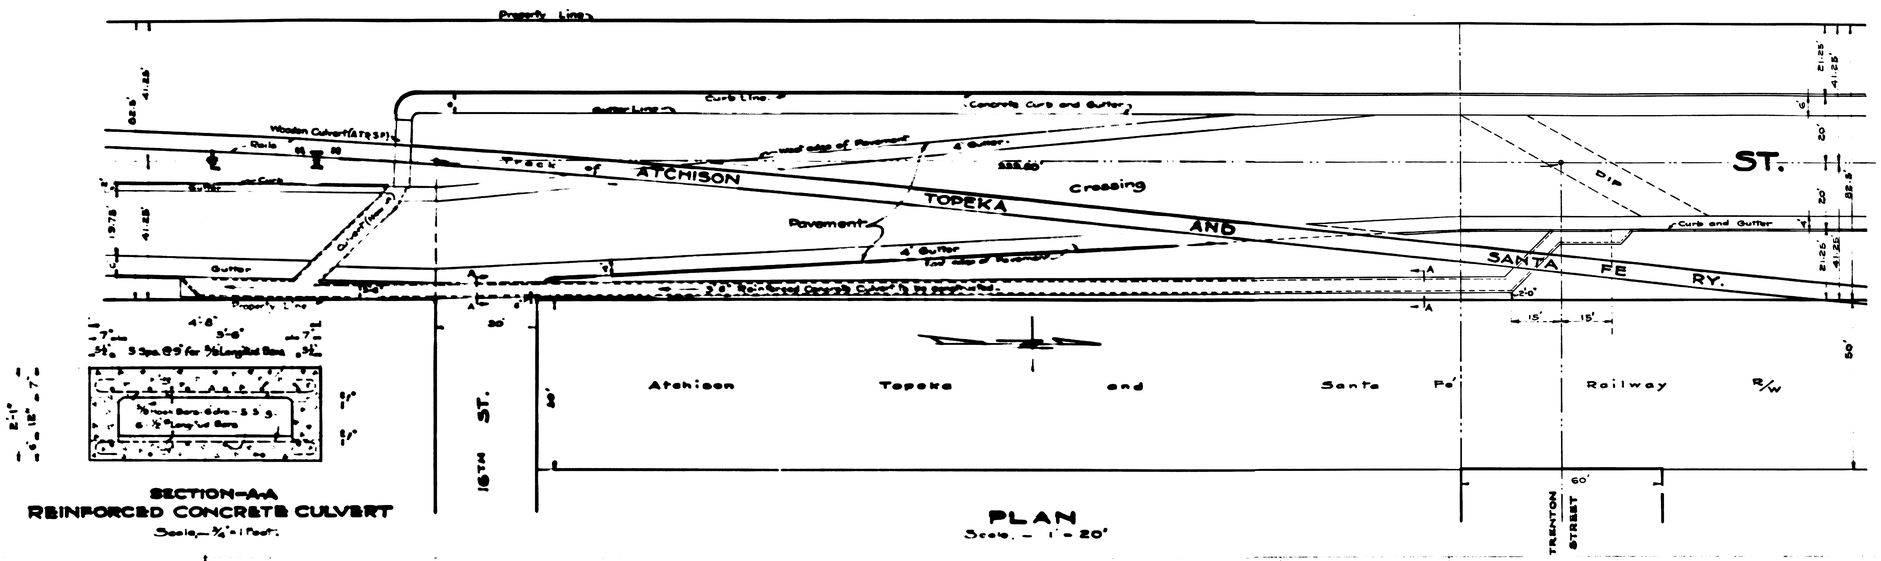

SECTION-A-A
REINFORCED CONCRETE CULVERT
Scale, - 3/4" = 1 Foot.

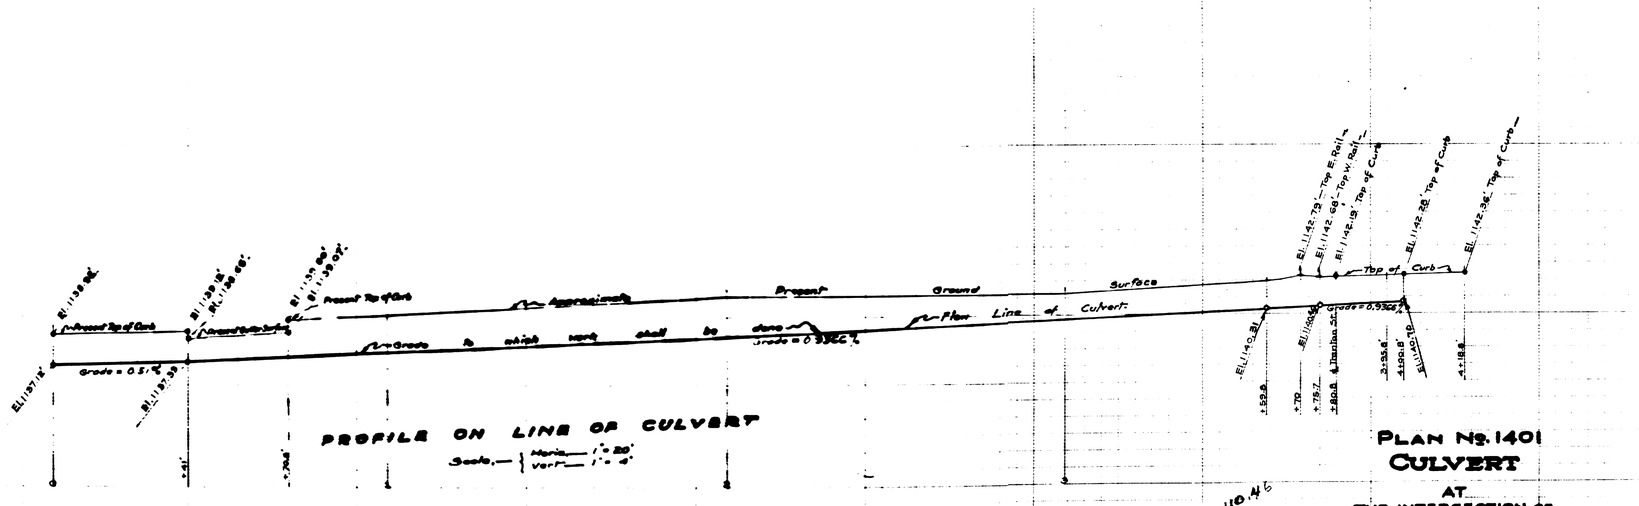

PROFILE ON LINE OF CULVERT
Scale, - Horiz. - 1" = 20' Vert. - 1" = 4'

PLAN No. 1401
CULVERT
AT
THE INTERSECTION OF
"I" ST. & 16TH ST.
SAN BERNARDINO
CALIFORNIA
AUG. 1940
GORDON STEWART
City Engineer
Civil Engr. Cert: 2047

40.46
41.46

2 Blue Pr