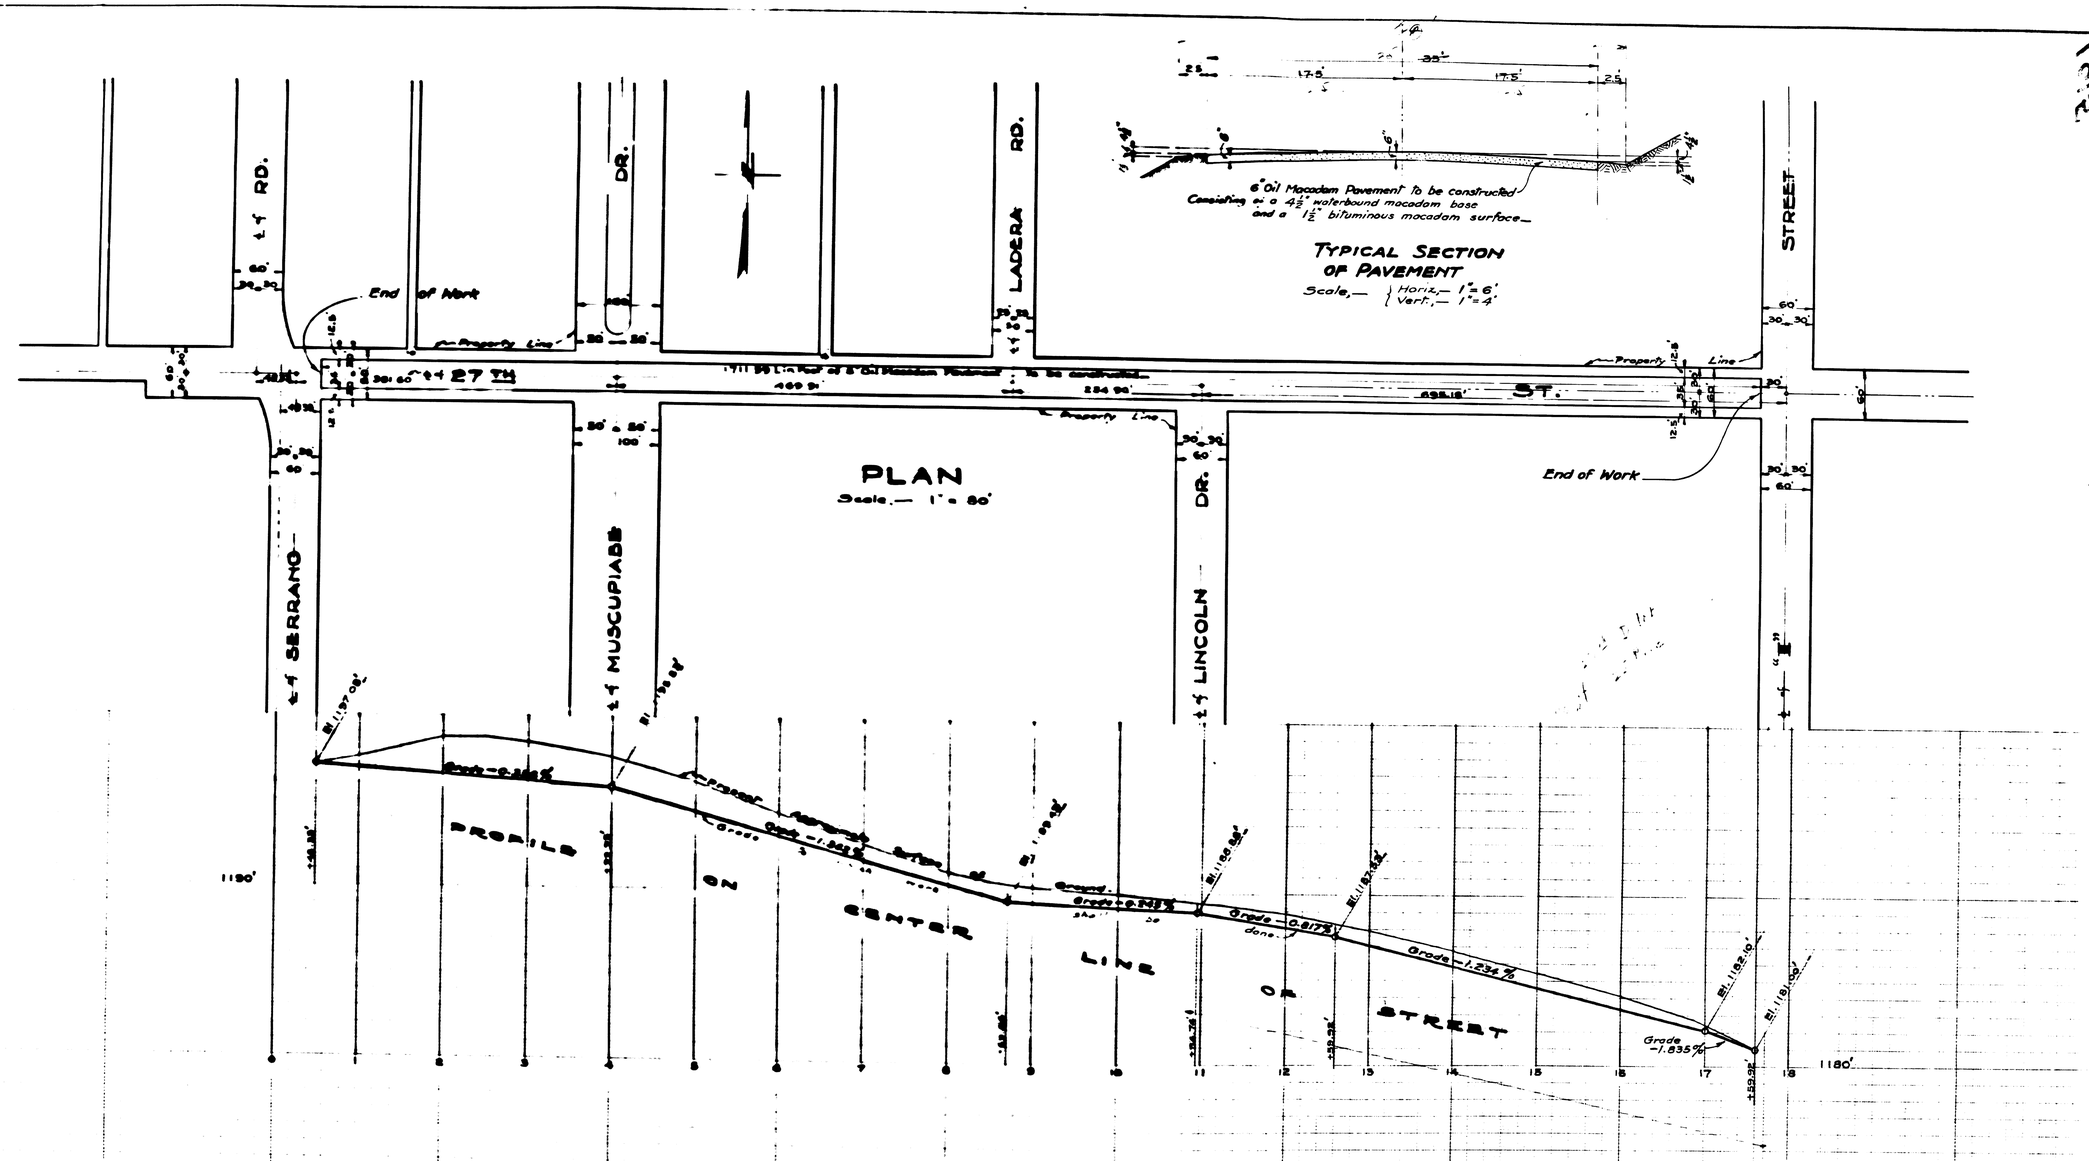

PLAN No 1403
FOR THE IMPROVEMENT OF
27TH STREET
FROM "I" ST. TO SERRANO RD.
CITY OF SAN BERNARDINO, CALIF.

SEPT. 1940

GORDON STEWART
CITY ENGINEER
Civil Engr. Cert. No 2047

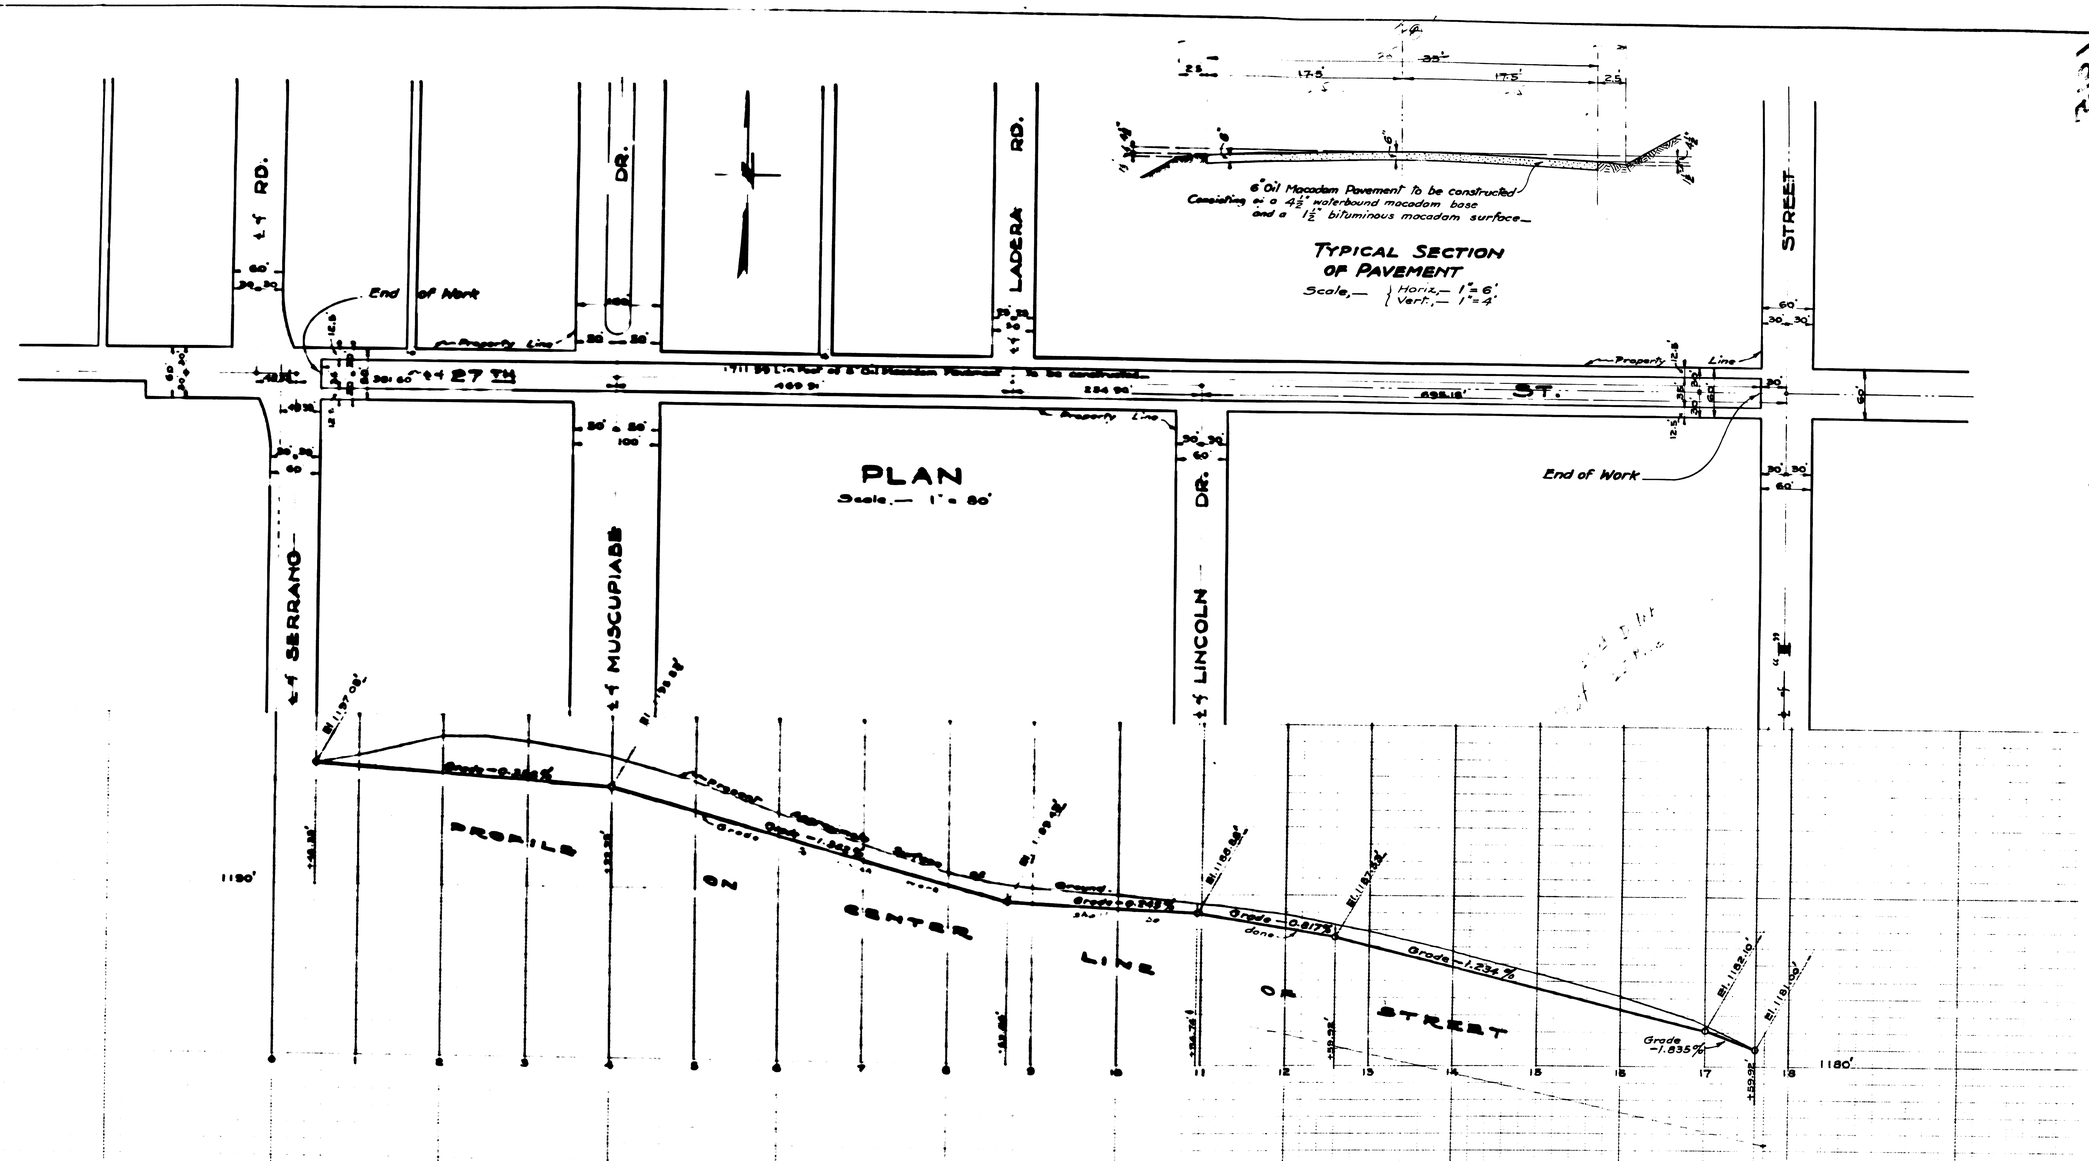

PLAN No 1403
FOR THE IMPROVEMENT OF
27TH STREET
FROM "I" ST. TO SERRANO RD.
CITY OF SAN BERNARDINO, CALIF.

SEPT. 1940

GORDON STEWART
CITY ENGINEER
Civil Engr. Cert. No 2047