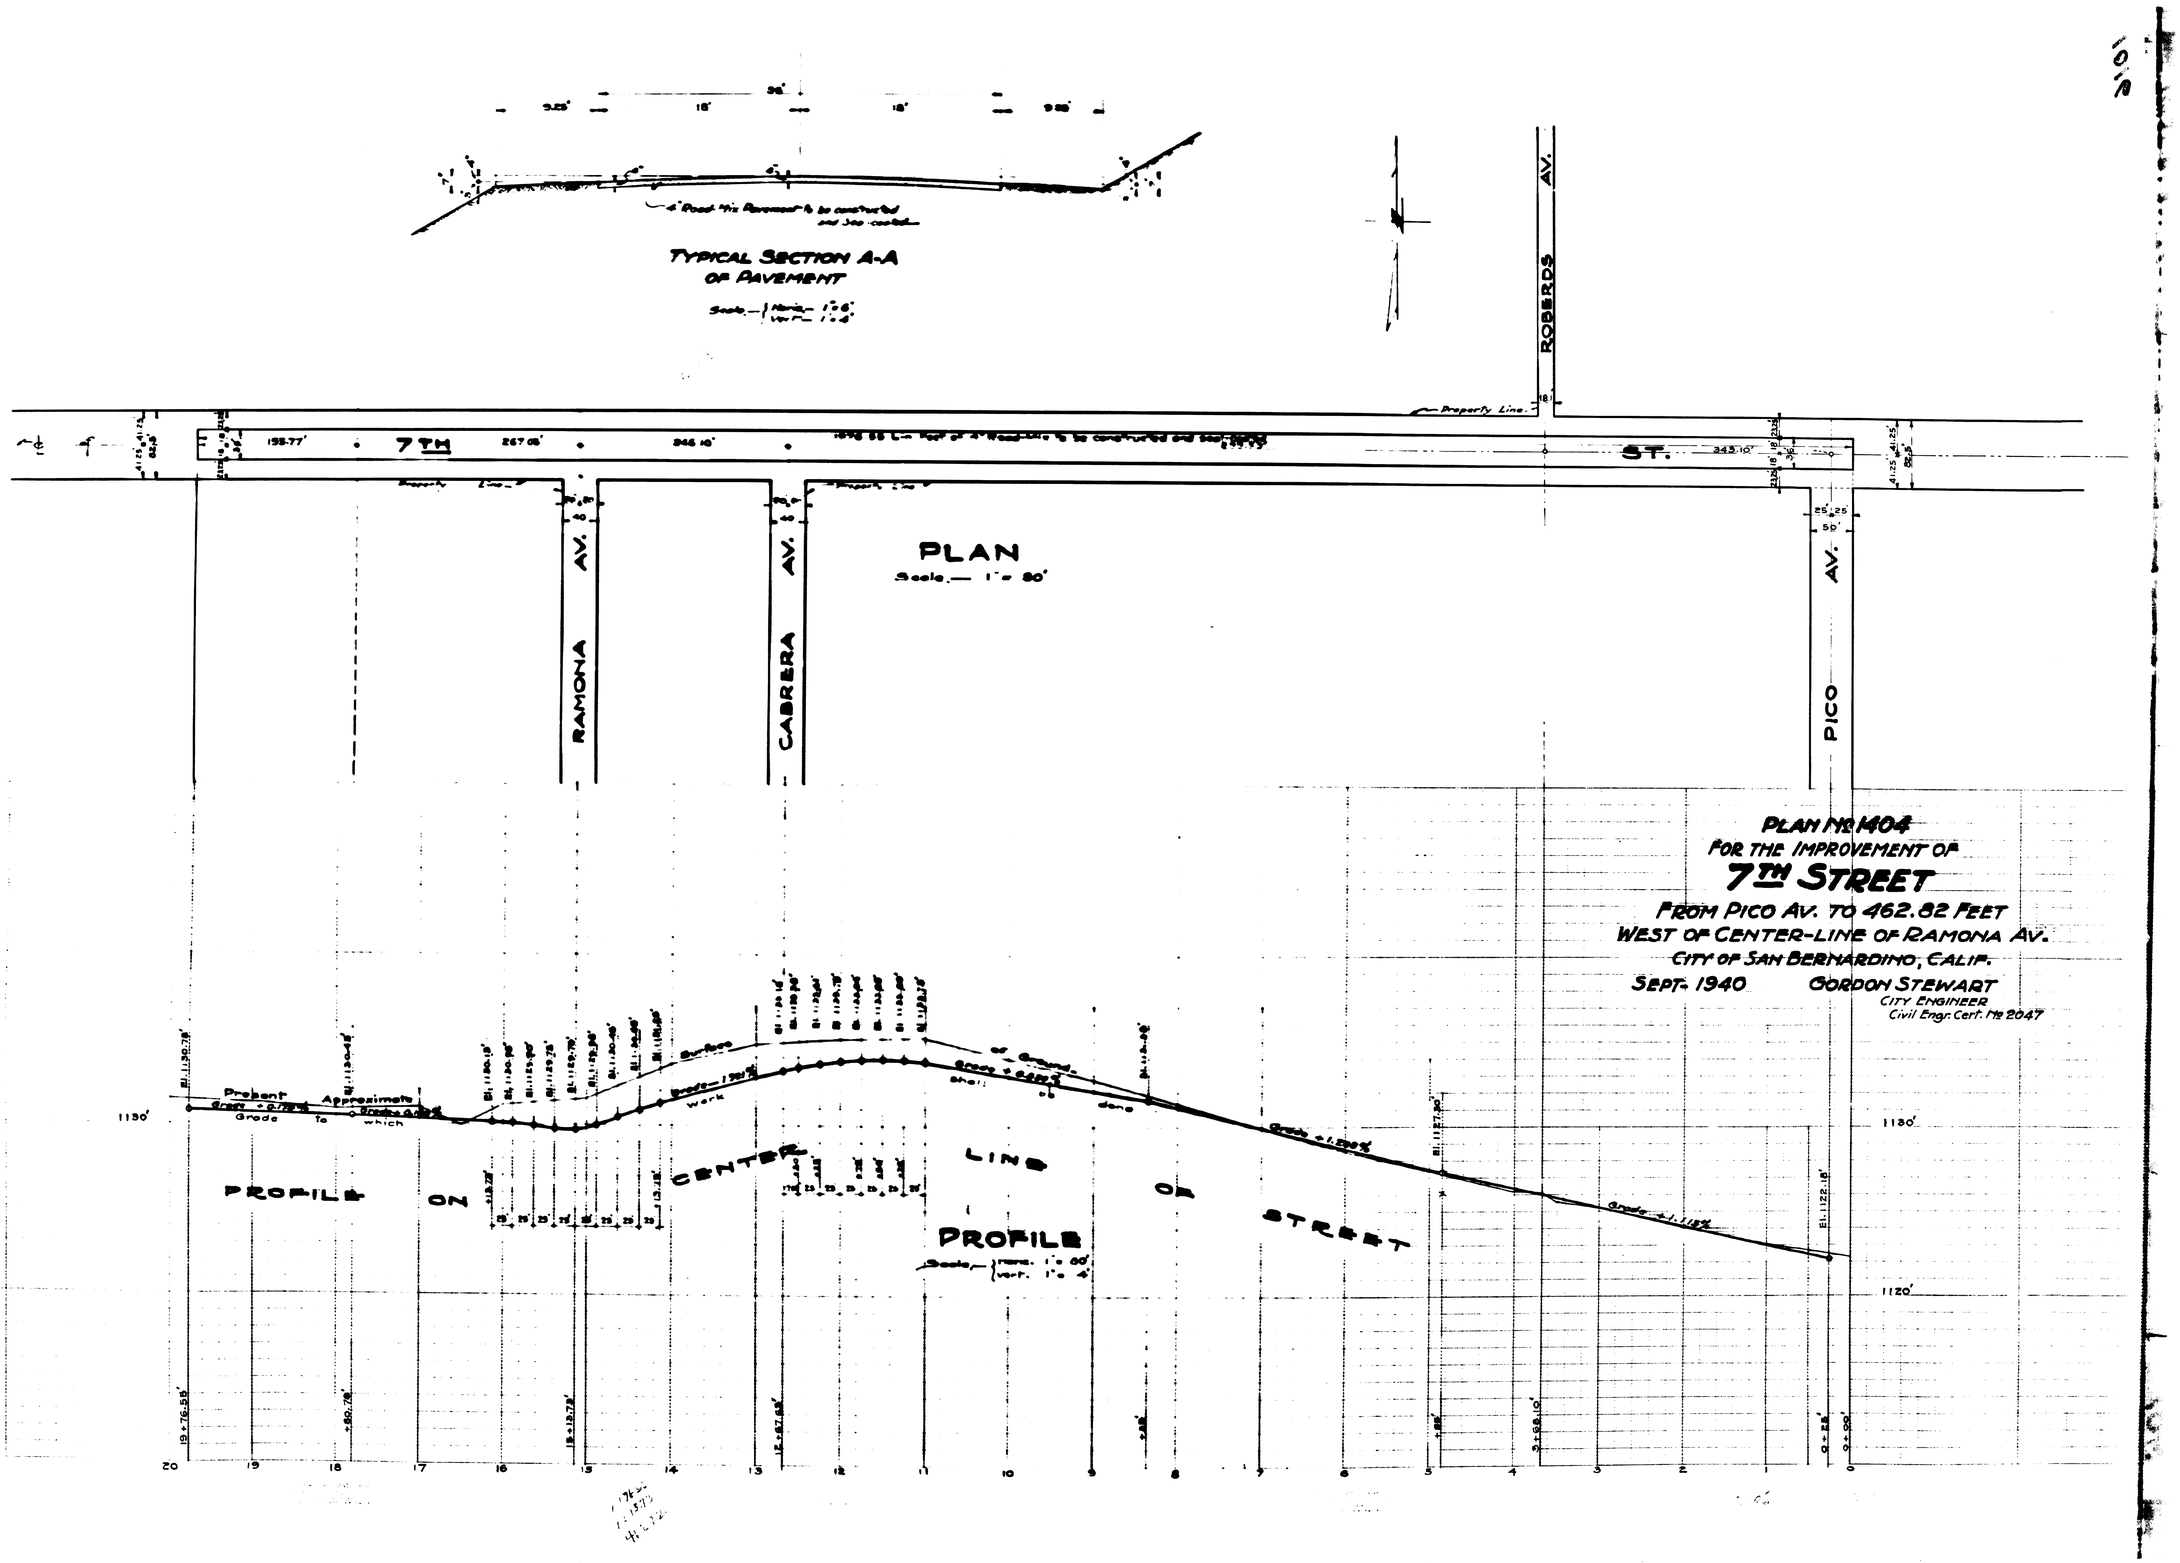
TYPICAL SECTION A-A
OF PAVEMENT
PLAN
Scale — 1" = 50'
7TH
ST.
RAMONA AV.
CABRERA AV.
ROBERDS AV.
PICO AV.
Property Line
PROFILE ON CENTER LINE OF STREET
PROFILE
Present Grade
Approximate Grade to which work shall be done
Surface of Ground
1130'
1120'
PLAN No. 1404
FOR THE IMPROVEMENT OF
7TH STREET
FROM PICO AV. TO 462.82 FEET
WEST OF CENTER-LINE OF RAMONA AV.
CITY OF SAN BERNARDINO, CALIF.
SEPT. 1940
GORDON STEWART
CITY ENGINEER
Civil Engr. Cert. No. 2047

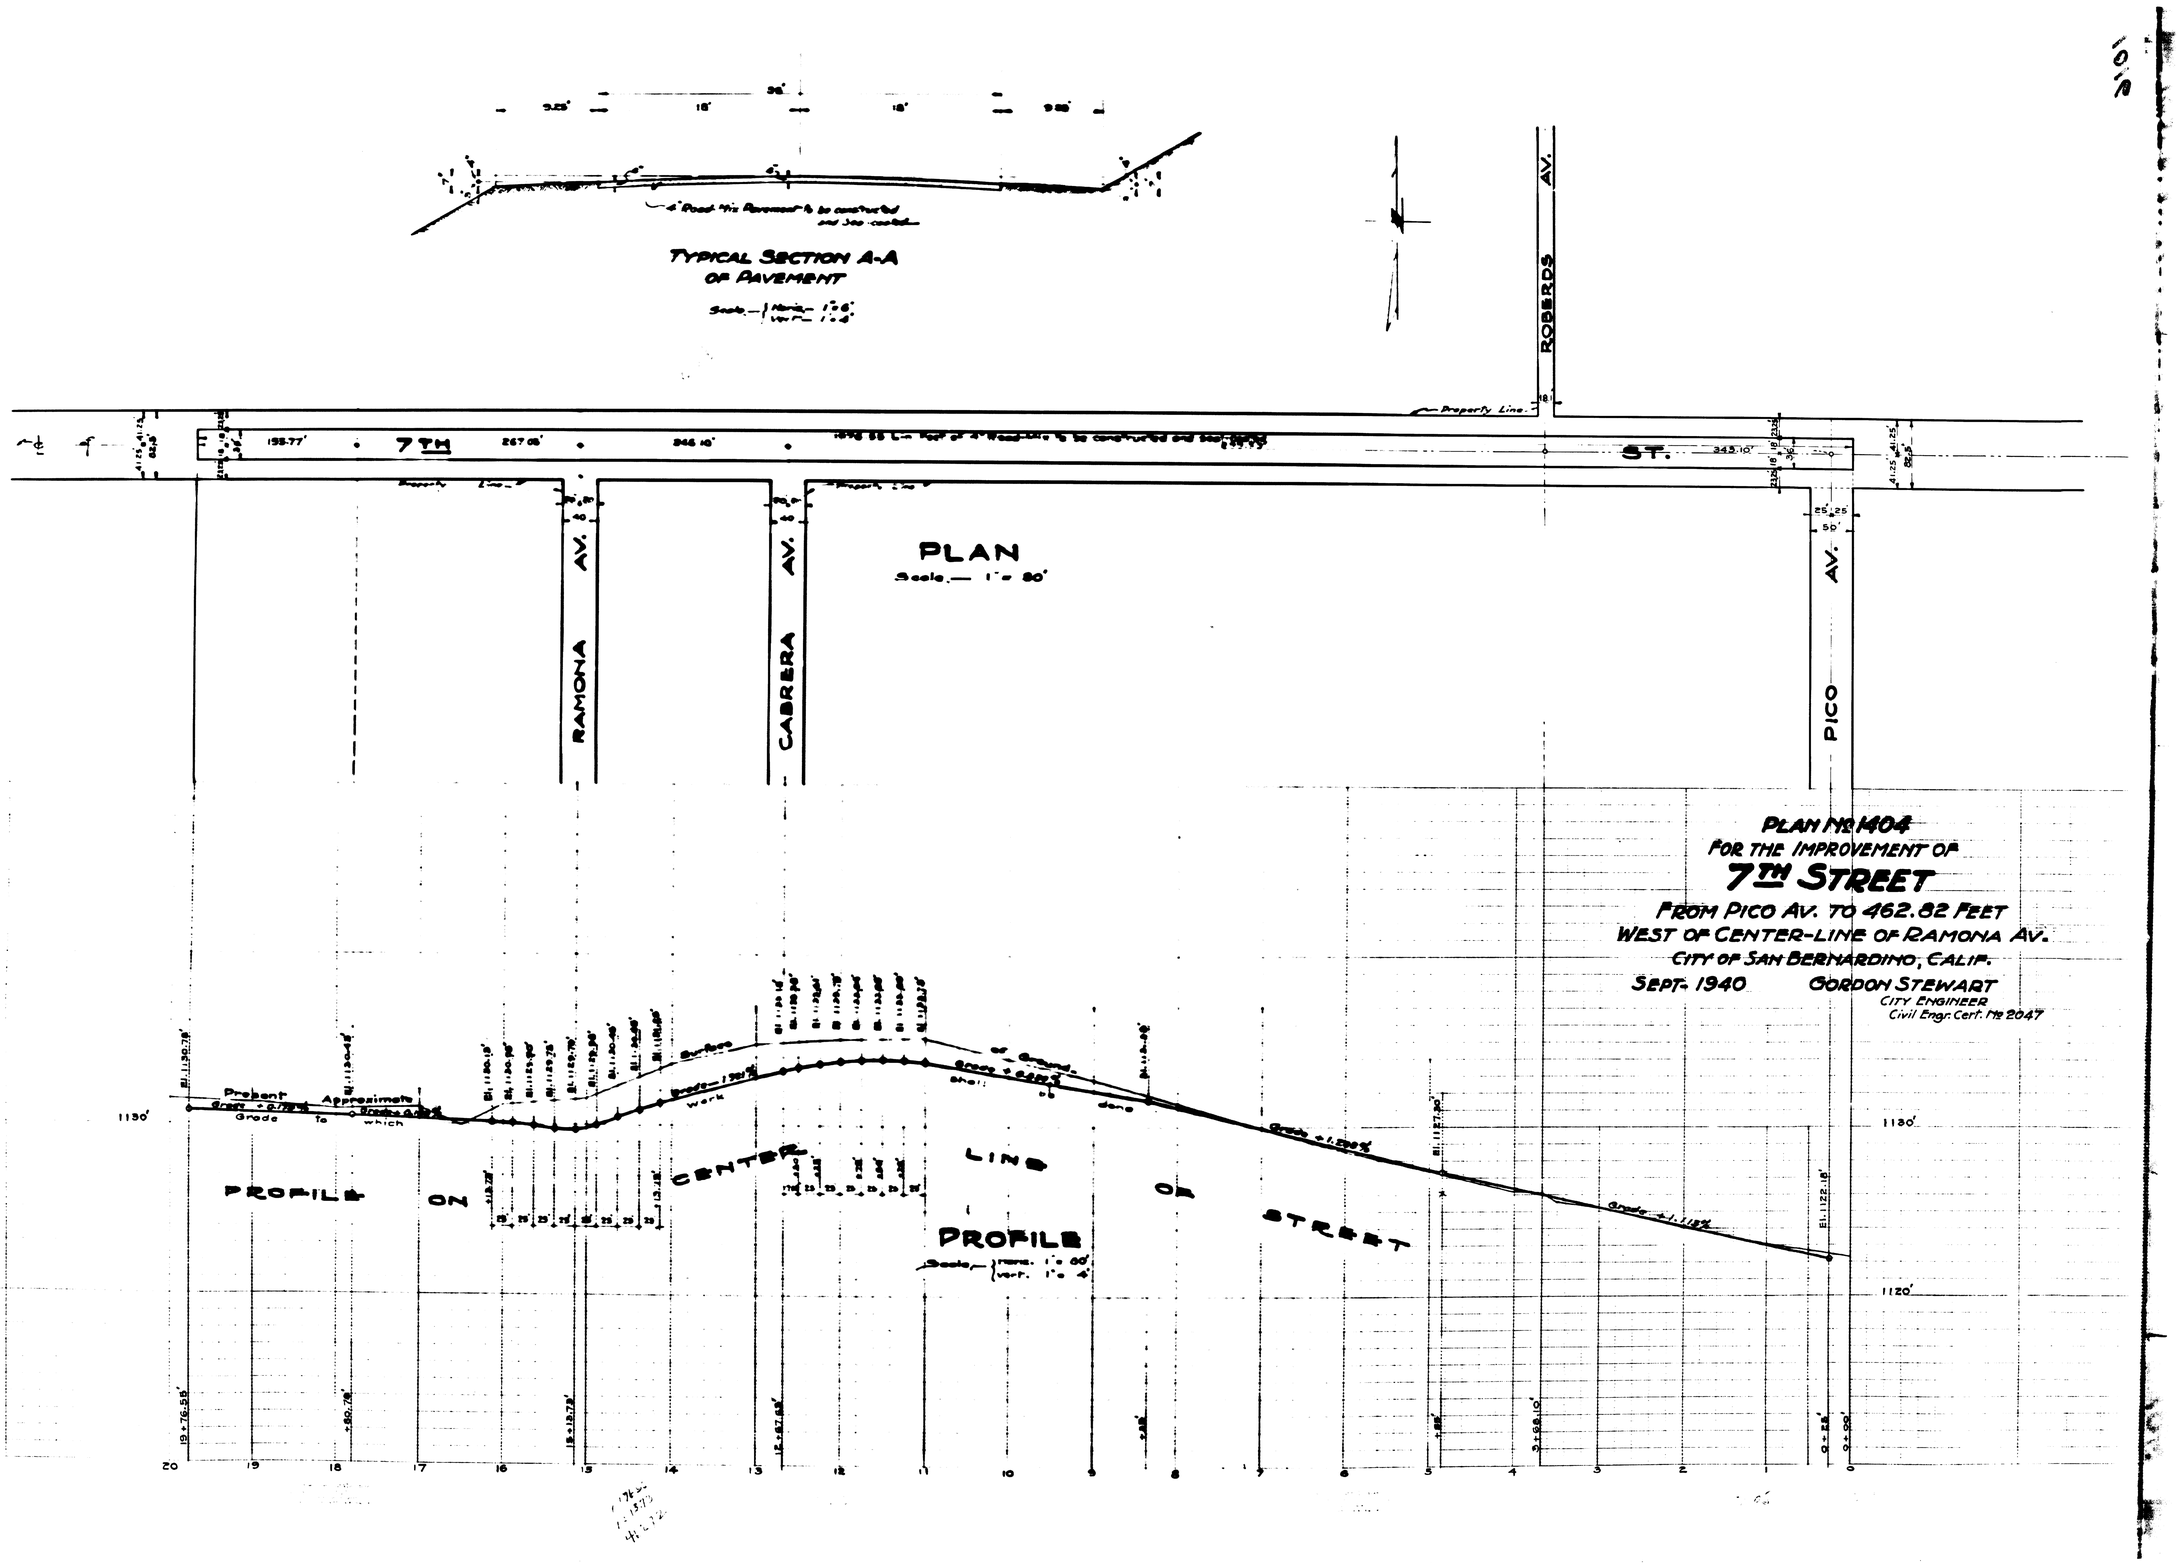
TYPICAL SECTION A-A
OF PAVEMENT
PLAN
Scale — 1" = 50'
7TH
ST.
RAMONA AV.
CABRERA AV.
ROBERDS AV.
PICO AV.
Property Line
PROFILE ON CENTER LINE OF STREET
PROFILE
Present Grade
Approximate Grade to which work shall be done
Surface of Ground
1130'
1120'
PLAN No. 1404
FOR THE IMPROVEMENT OF
7TH STREET
FROM PICO AV. TO 462.82 FEET
WEST OF CENTER-LINE OF RAMONA AV.
CITY OF SAN BERNARDINO, CALIF.
SEPT. 1940
GORDON STEWART
CITY ENGINEER
Civil Engr. Cert. No. 2047