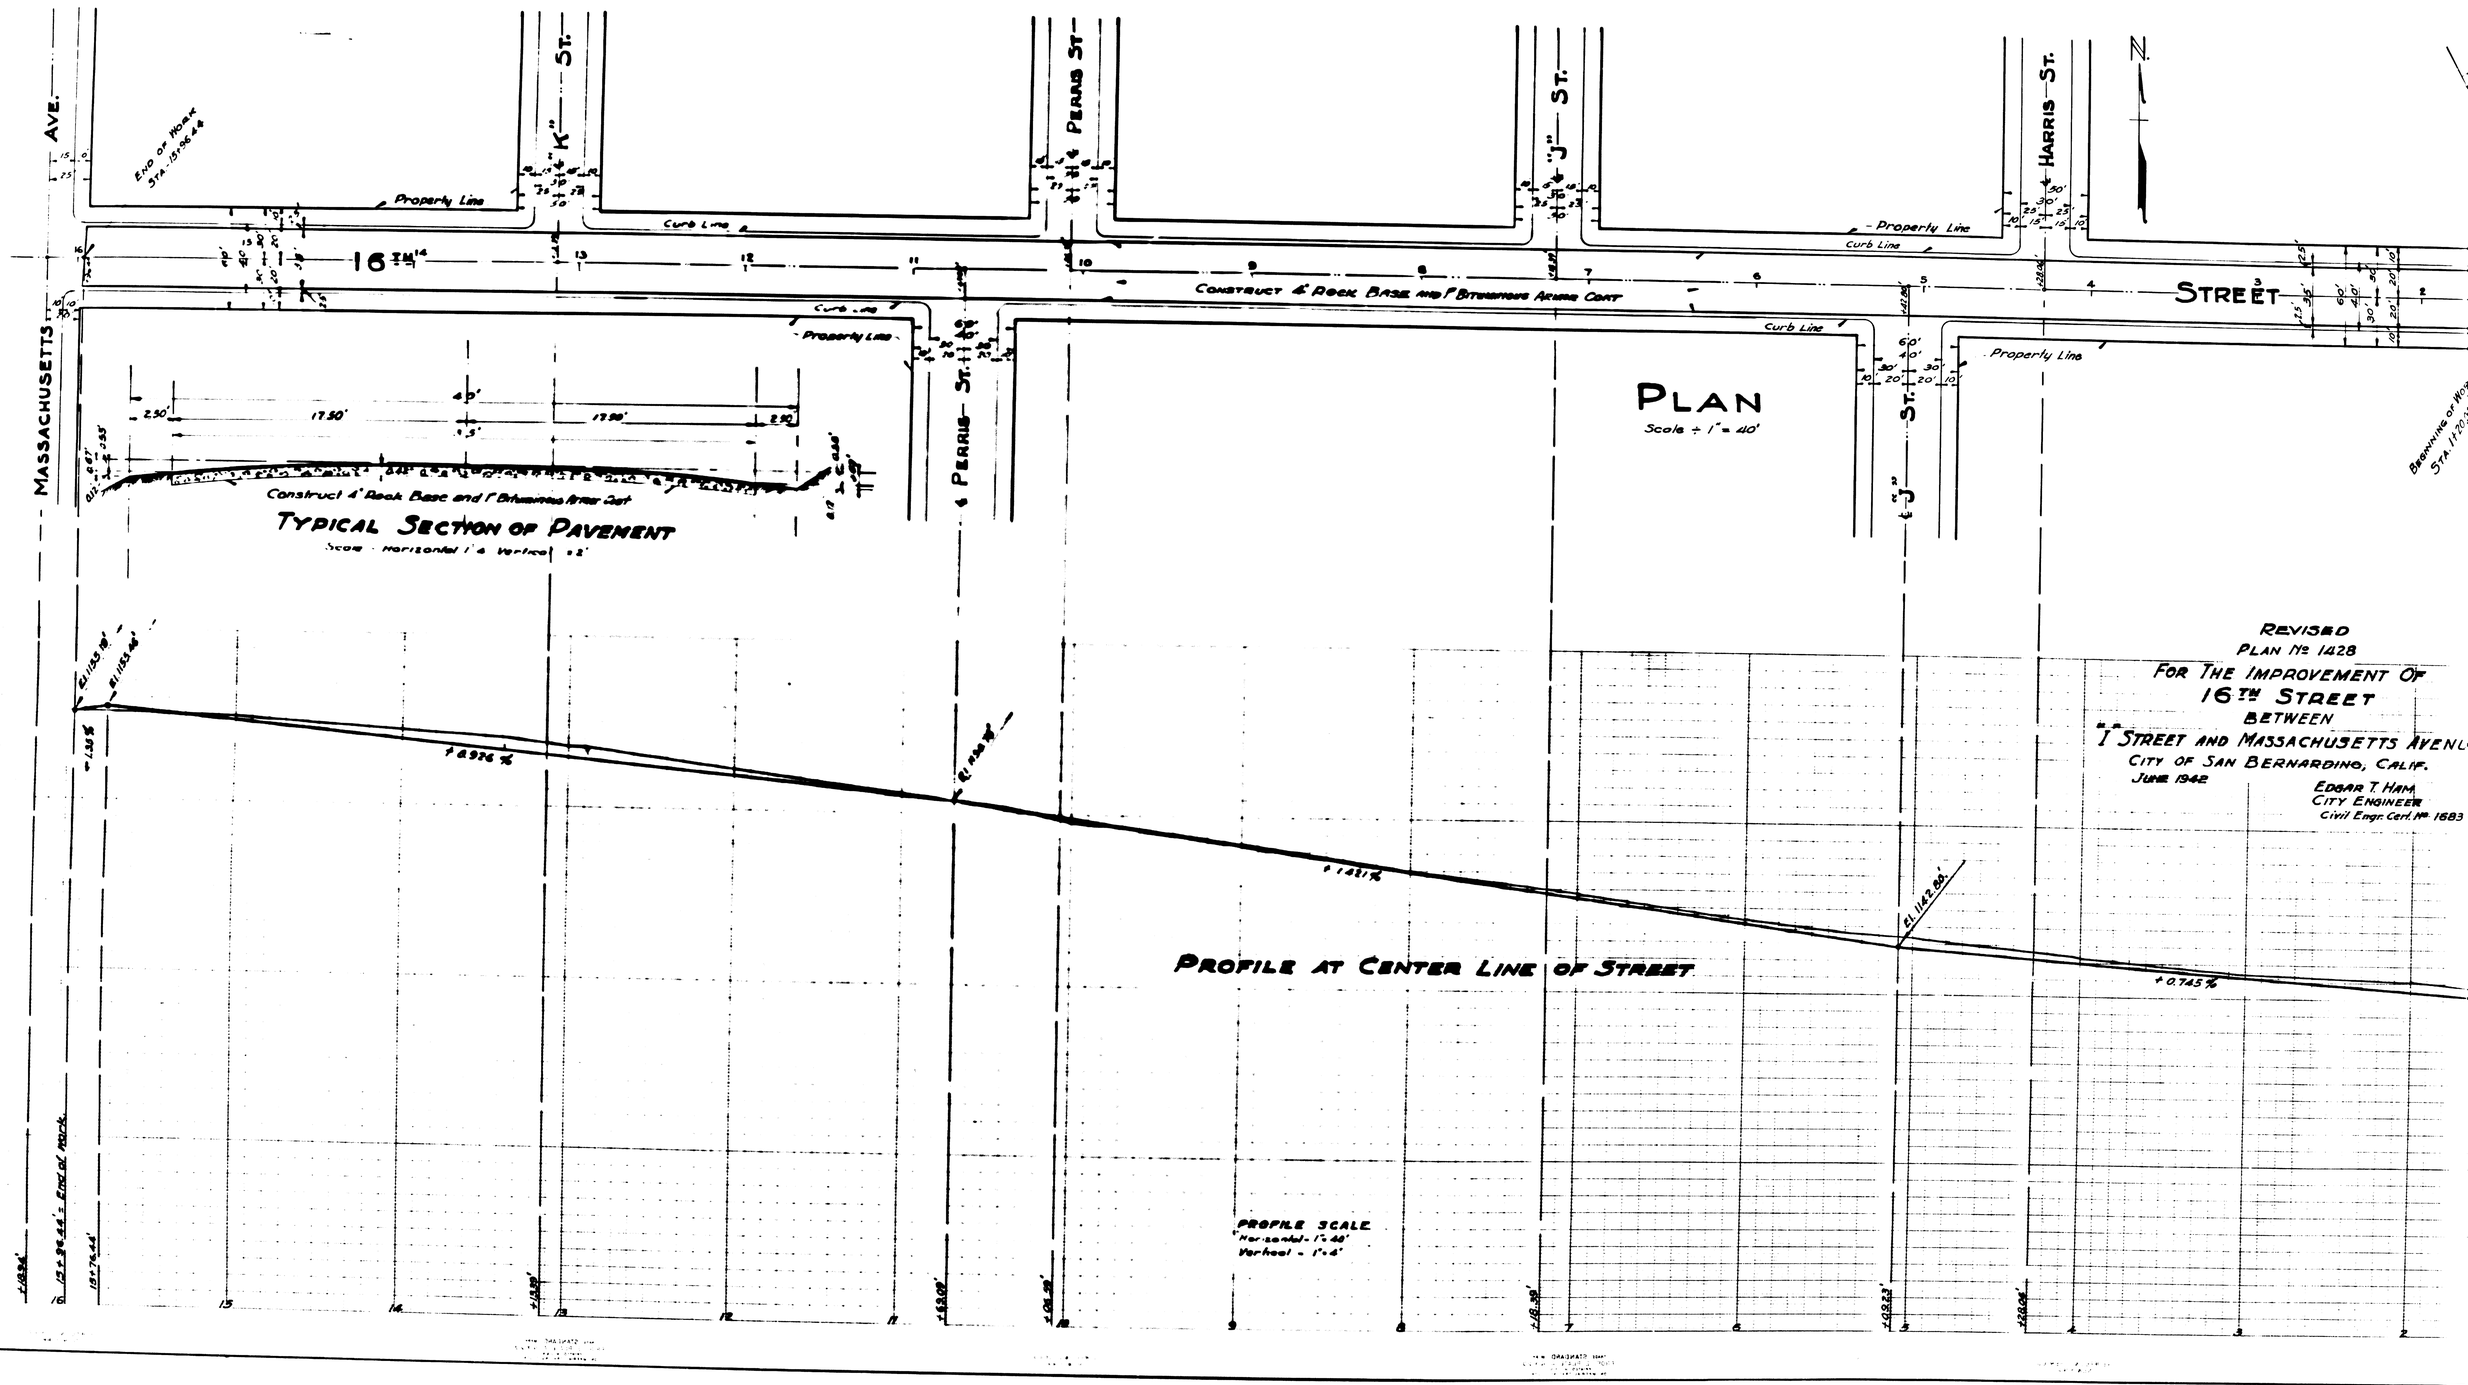
MASSACHUSETTS AVE.
"K" ST.
H & PERRIS ST.
"J" ST.
HARRIS ST.
16TH STREET
Property Line
Curb Line
End of Work Sta. 15+96.44
Construct 4" Rock Base and 1" Bituminous Asphalt Coat
PLAN
Scale 1" = 40'
Beginning of Work Sta. 17+20.
Construct 4" Rock Base and 1" Bituminous Asphalt Coat
TYPICAL SECTION OF PAVEMENT
Scale - Horizontal 1" = 1' Vertical = 2'
PROFILE AT CENTER LINE OF STREET
+1.35%
+0.926%
+1.431%
+0.745%
El. 1142.80'
PROFILE SCALE
Horizontal - 1" = 40'
Vertical - 1" = 4'
REVISED
PLAN No 1428
FOR THE IMPROVEMENT OF
16TH STREET
BETWEEN
"T" STREET AND MASSACHUSETTS AVENUE
CITY OF SAN BERNARDINO, CALIF.
JUNE 1942
EDGAR T. HAMA
CITY ENGINEER
Civil Engr. Cert. No 1683