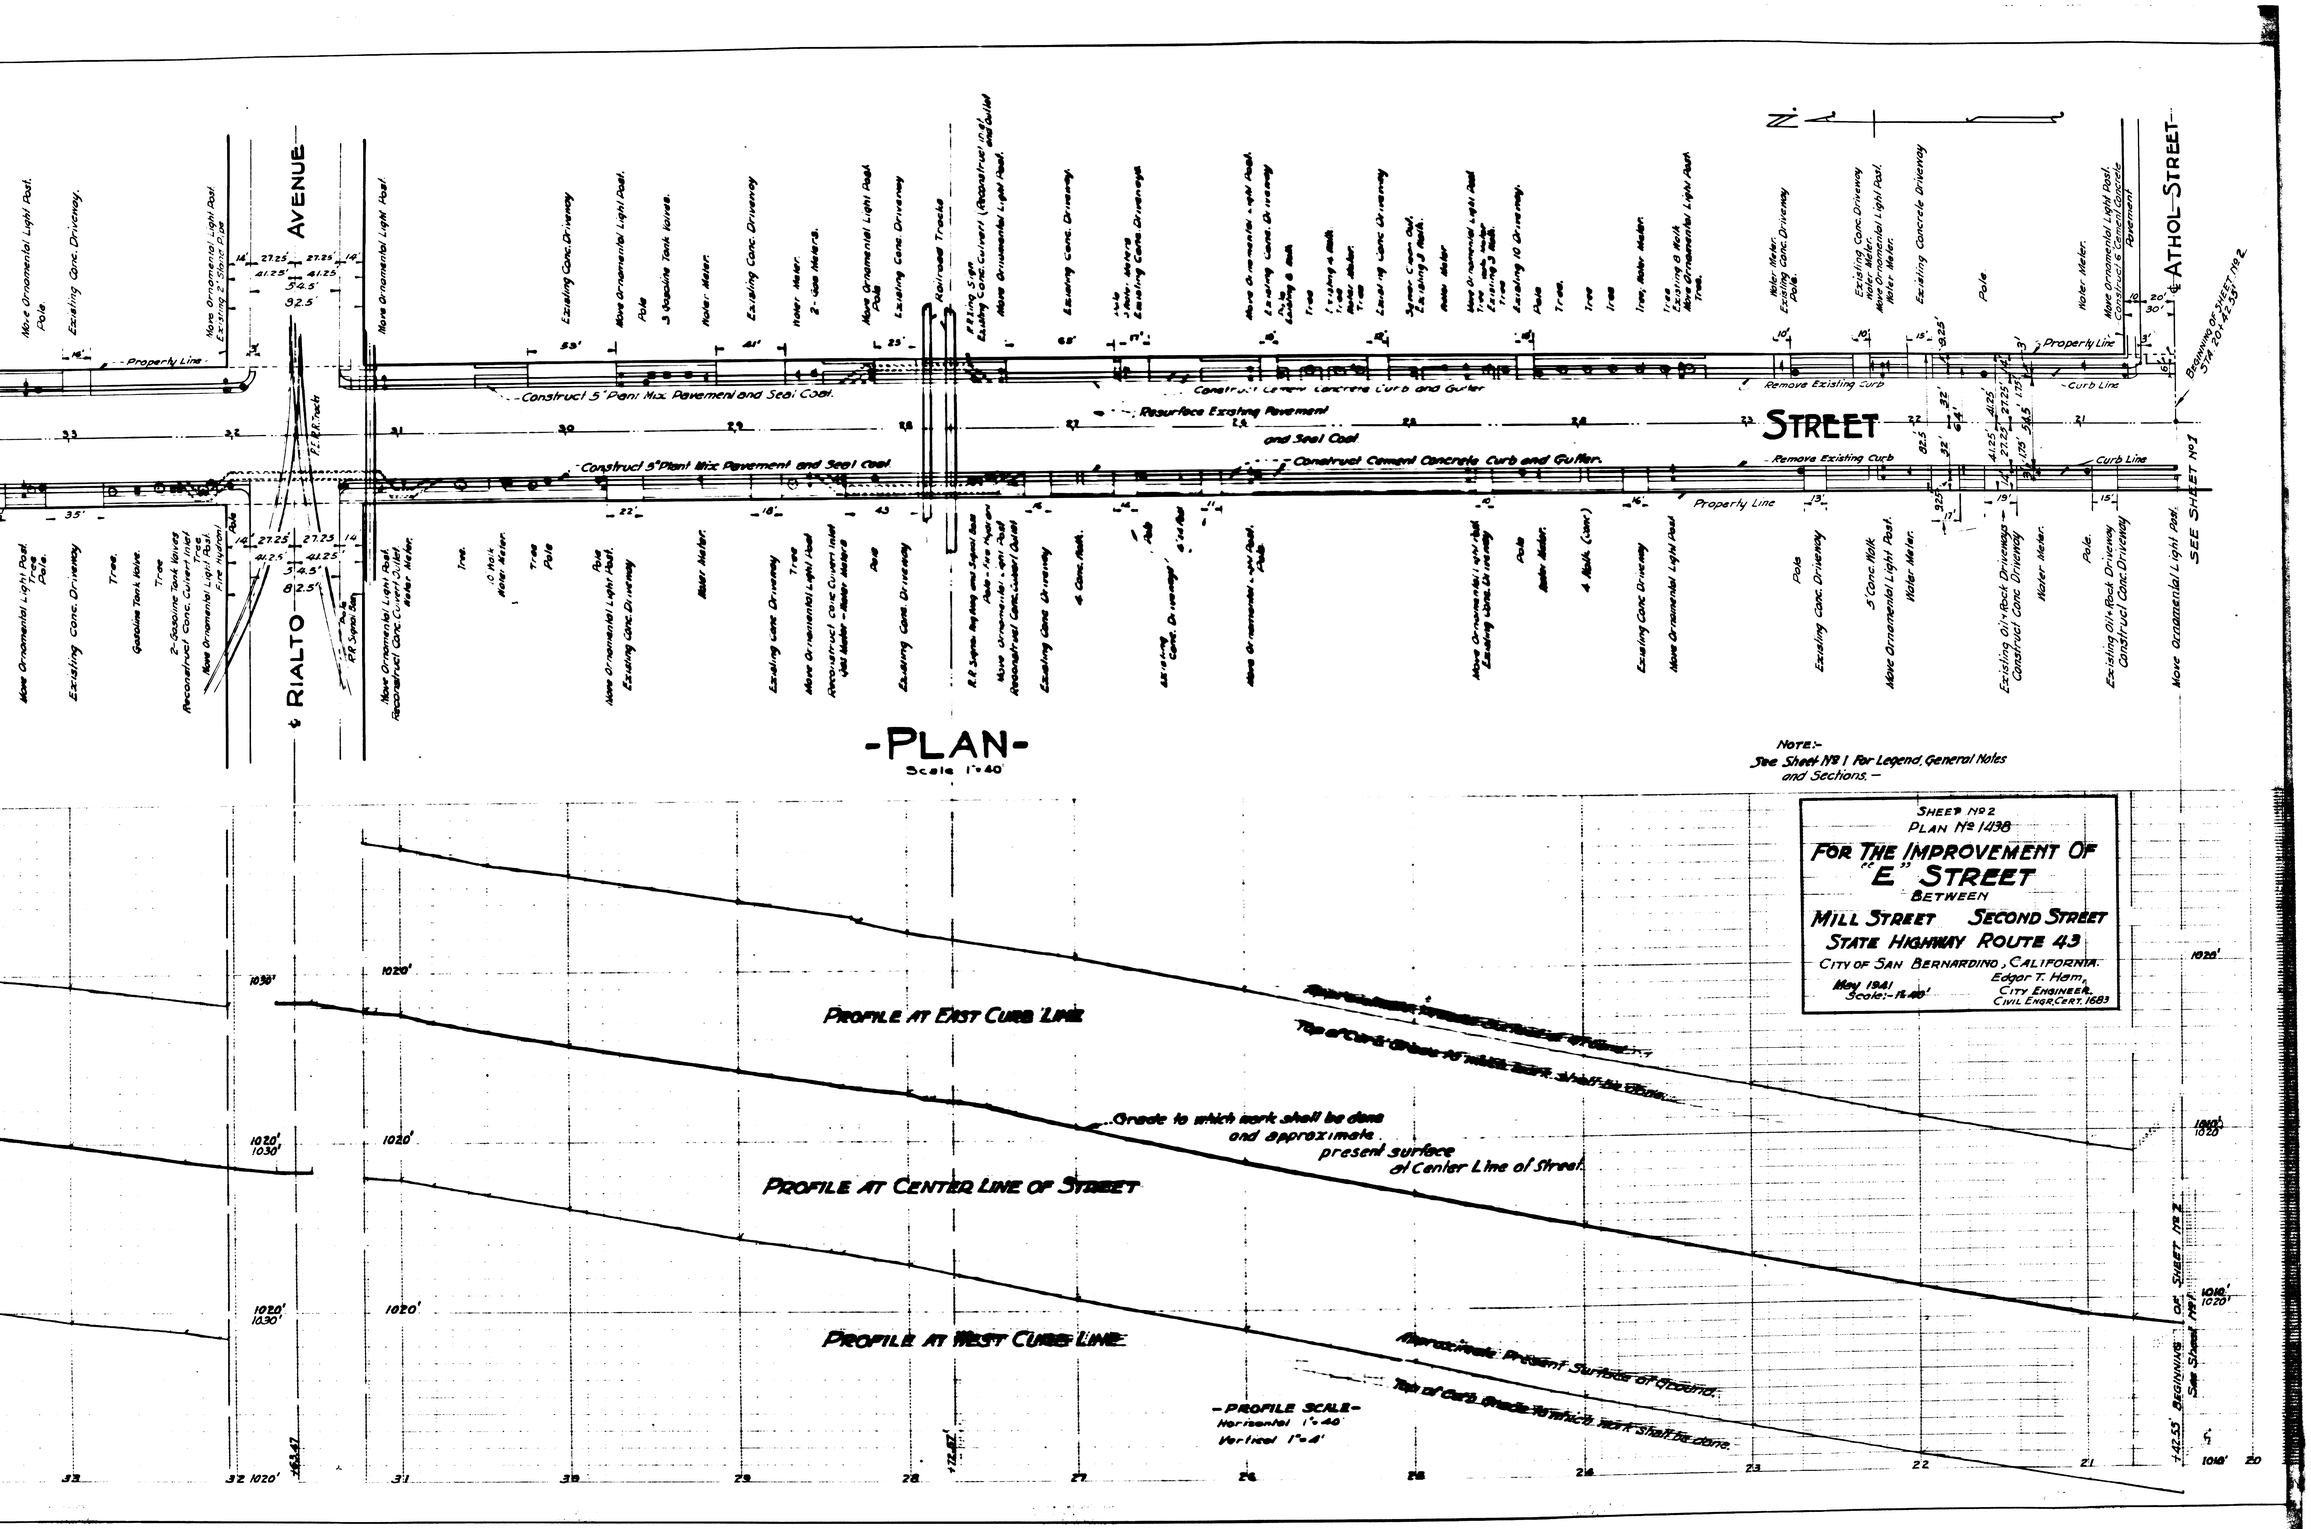
-PLAN-
Scale 1"=40'
RIALTO AVENUE
ATHOL STREET
E STREET
Construct 5" Plant Mix Pavement and Seal Coat.
Resurface Existing Pavement and Seal Coat.
Construct Cement Concrete Curb and Gutter.
Remove Existing Curb
Property Line
Curb Line
Railroad Tracks
SEE SHEET No 1
Note:-
See Sheet No 1 For Legend, General Notes and Sections.-
SHEET No 2
PLAN No 1498
FOR THE IMPROVEMENT OF
"E" STREET
BETWEEN
MILL STREET SECOND STREET
STATE HIGHWAY ROUTE 43
CITY OF SAN BERNARDINO, CALIFORNIA.
May 1941
Scale:-1"=40'
Edgar T. Ham,
CITY ENGINEER,
CIVIL ENGR. CERT. 1683
PROFILE AT EAST CURB LINE
PROFILE AT CENTER LINE OF STREET
PROFILE AT WEST CURB LINE
Grade to which work shall be done and approximate present surface of Center Line of Street.
Approximate Present Surface of Ground.
Top of Curb, Grade to which work shall be done.
-PROFILE SCALE-
Horizontal 1"=40'
Vertical 1"=4'
BEGINNING OF SHEET No 2
See Sheet No 1