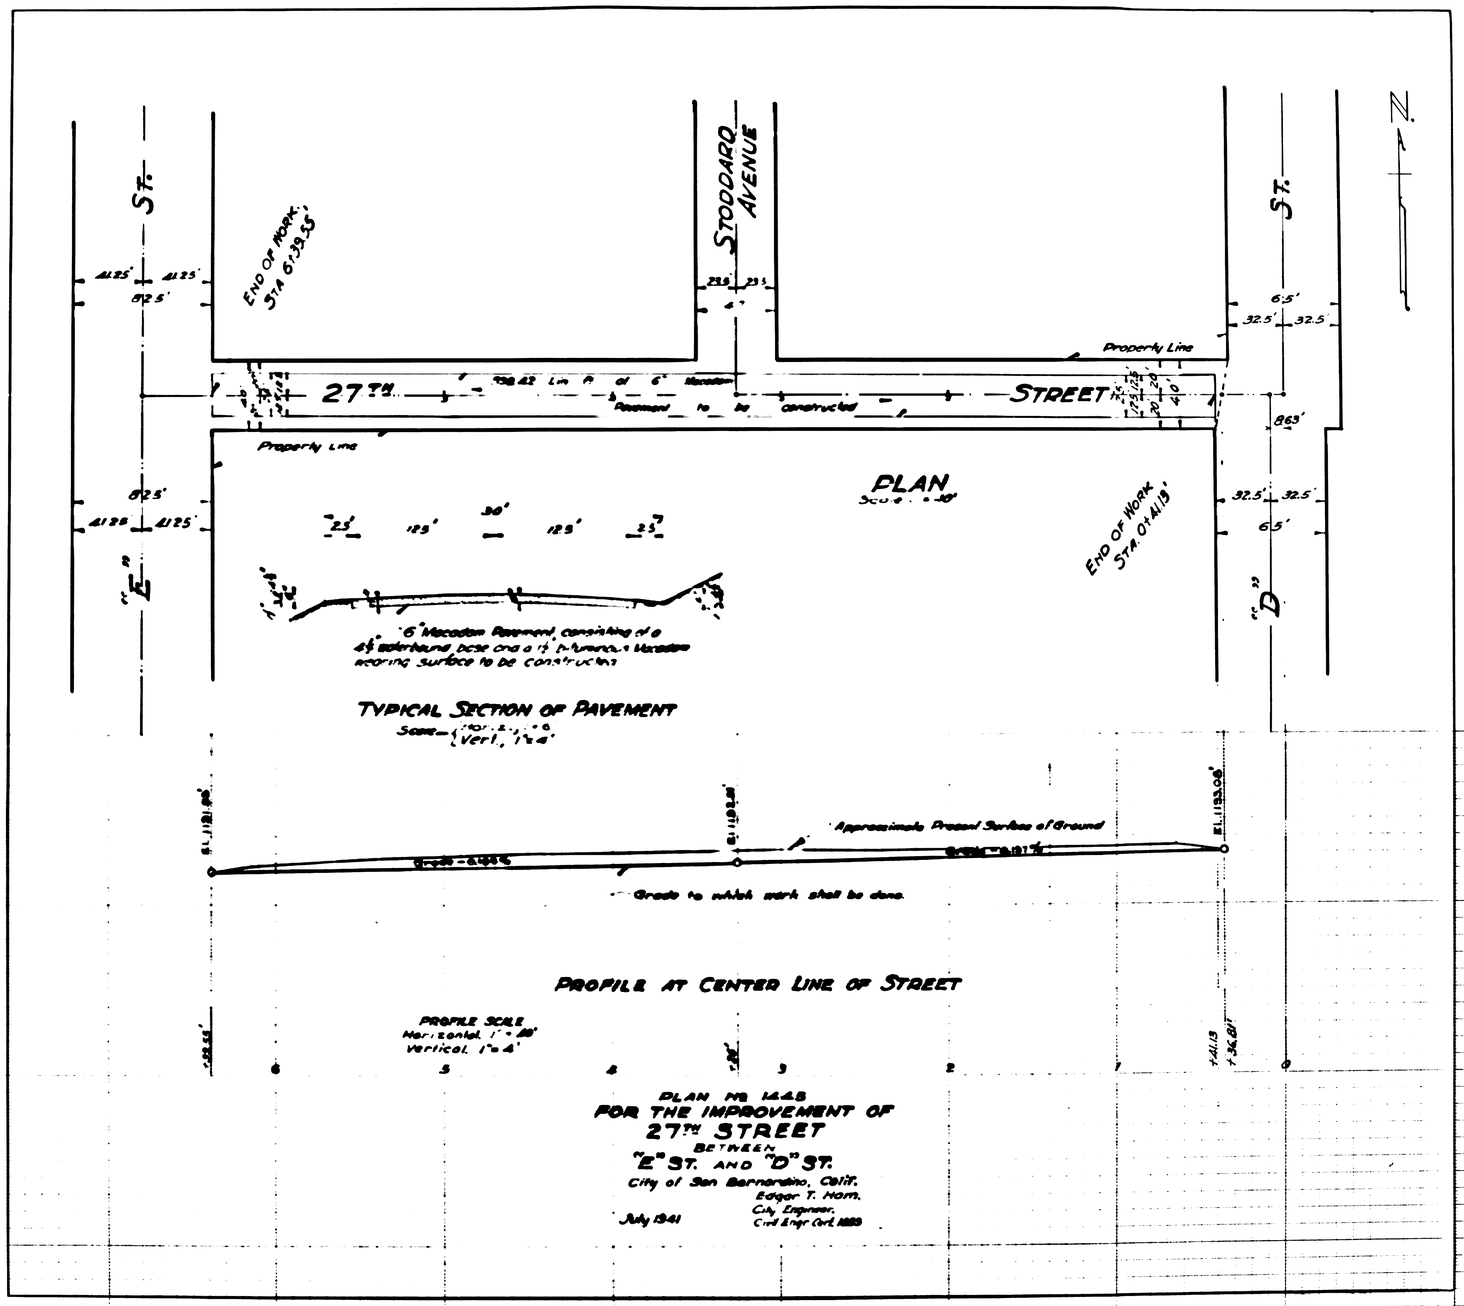
"E" St.
"D" St.
End of Work Sta. 61+39.55
Stoddard Avenue
27th St.
Property Line
Pavement to be constructed
PLAN
End of Work Sta. 01+11.13
6" Macadam Pavement, consisting of a 4½" asphaltbound base and a 1½" bituminous Macadam wearing surface to be constructed
TYPICAL SECTION OF PAVEMENT
Approximate Present Surface of Ground
Grade to which work shall be done
PROFILE AT CENTER LINE OF STREET
PROFILE SCALE
Horizontal 1" = 20'
Vertical 1" = 4'
PLAN No. 1445
FOR THE IMPROVEMENT OF
27th STREET
BETWEEN
"E" ST. AND "D" ST.
City of San Bernardino, Calif.
July 1941
Edgar T. Horn,
City Engineer,
Civil Engr. Cert. 1889

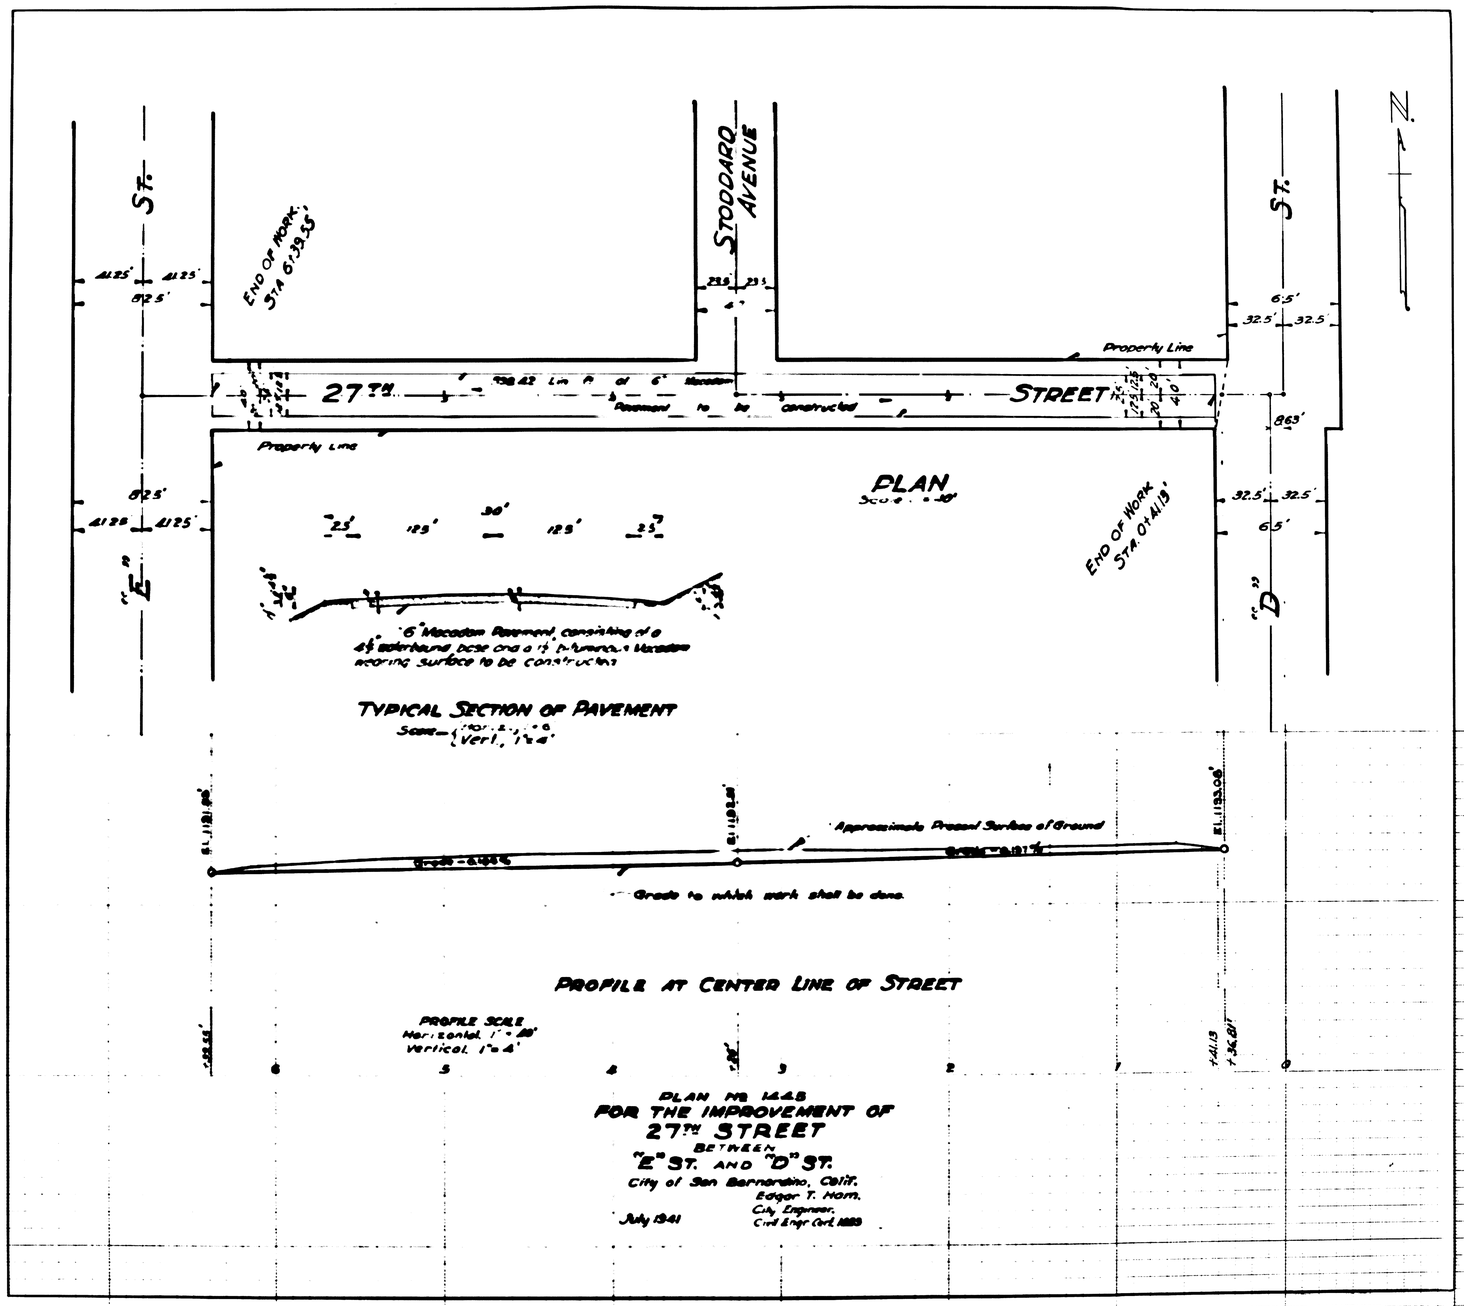
"E" St.
"D" St.
End of Work Sta. 61+39.55
Stoddard Avenue
27th St.
Property Line
Pavement to be constructed
PLAN
End of Work Sta. 01+11.13
6" Macadam Pavement, consisting of a 4½" asphaltbound base and a 1½" bituminous Macadam wearing surface to be constructed
TYPICAL SECTION OF PAVEMENT
Approximate Present Surface of Ground
Grade to which work shall be done
PROFILE AT CENTER LINE OF STREET
PROFILE SCALE
Horizontal 1" = 20'
Vertical 1" = 4'
PLAN No. 1445
FOR THE IMPROVEMENT OF
27th STREET
BETWEEN
"E" ST. AND "D" ST.
City of San Bernardino, Calif.
July 1941
Edgar T. Horn,
City Engineer,
Civil Engr. Cert. 1889