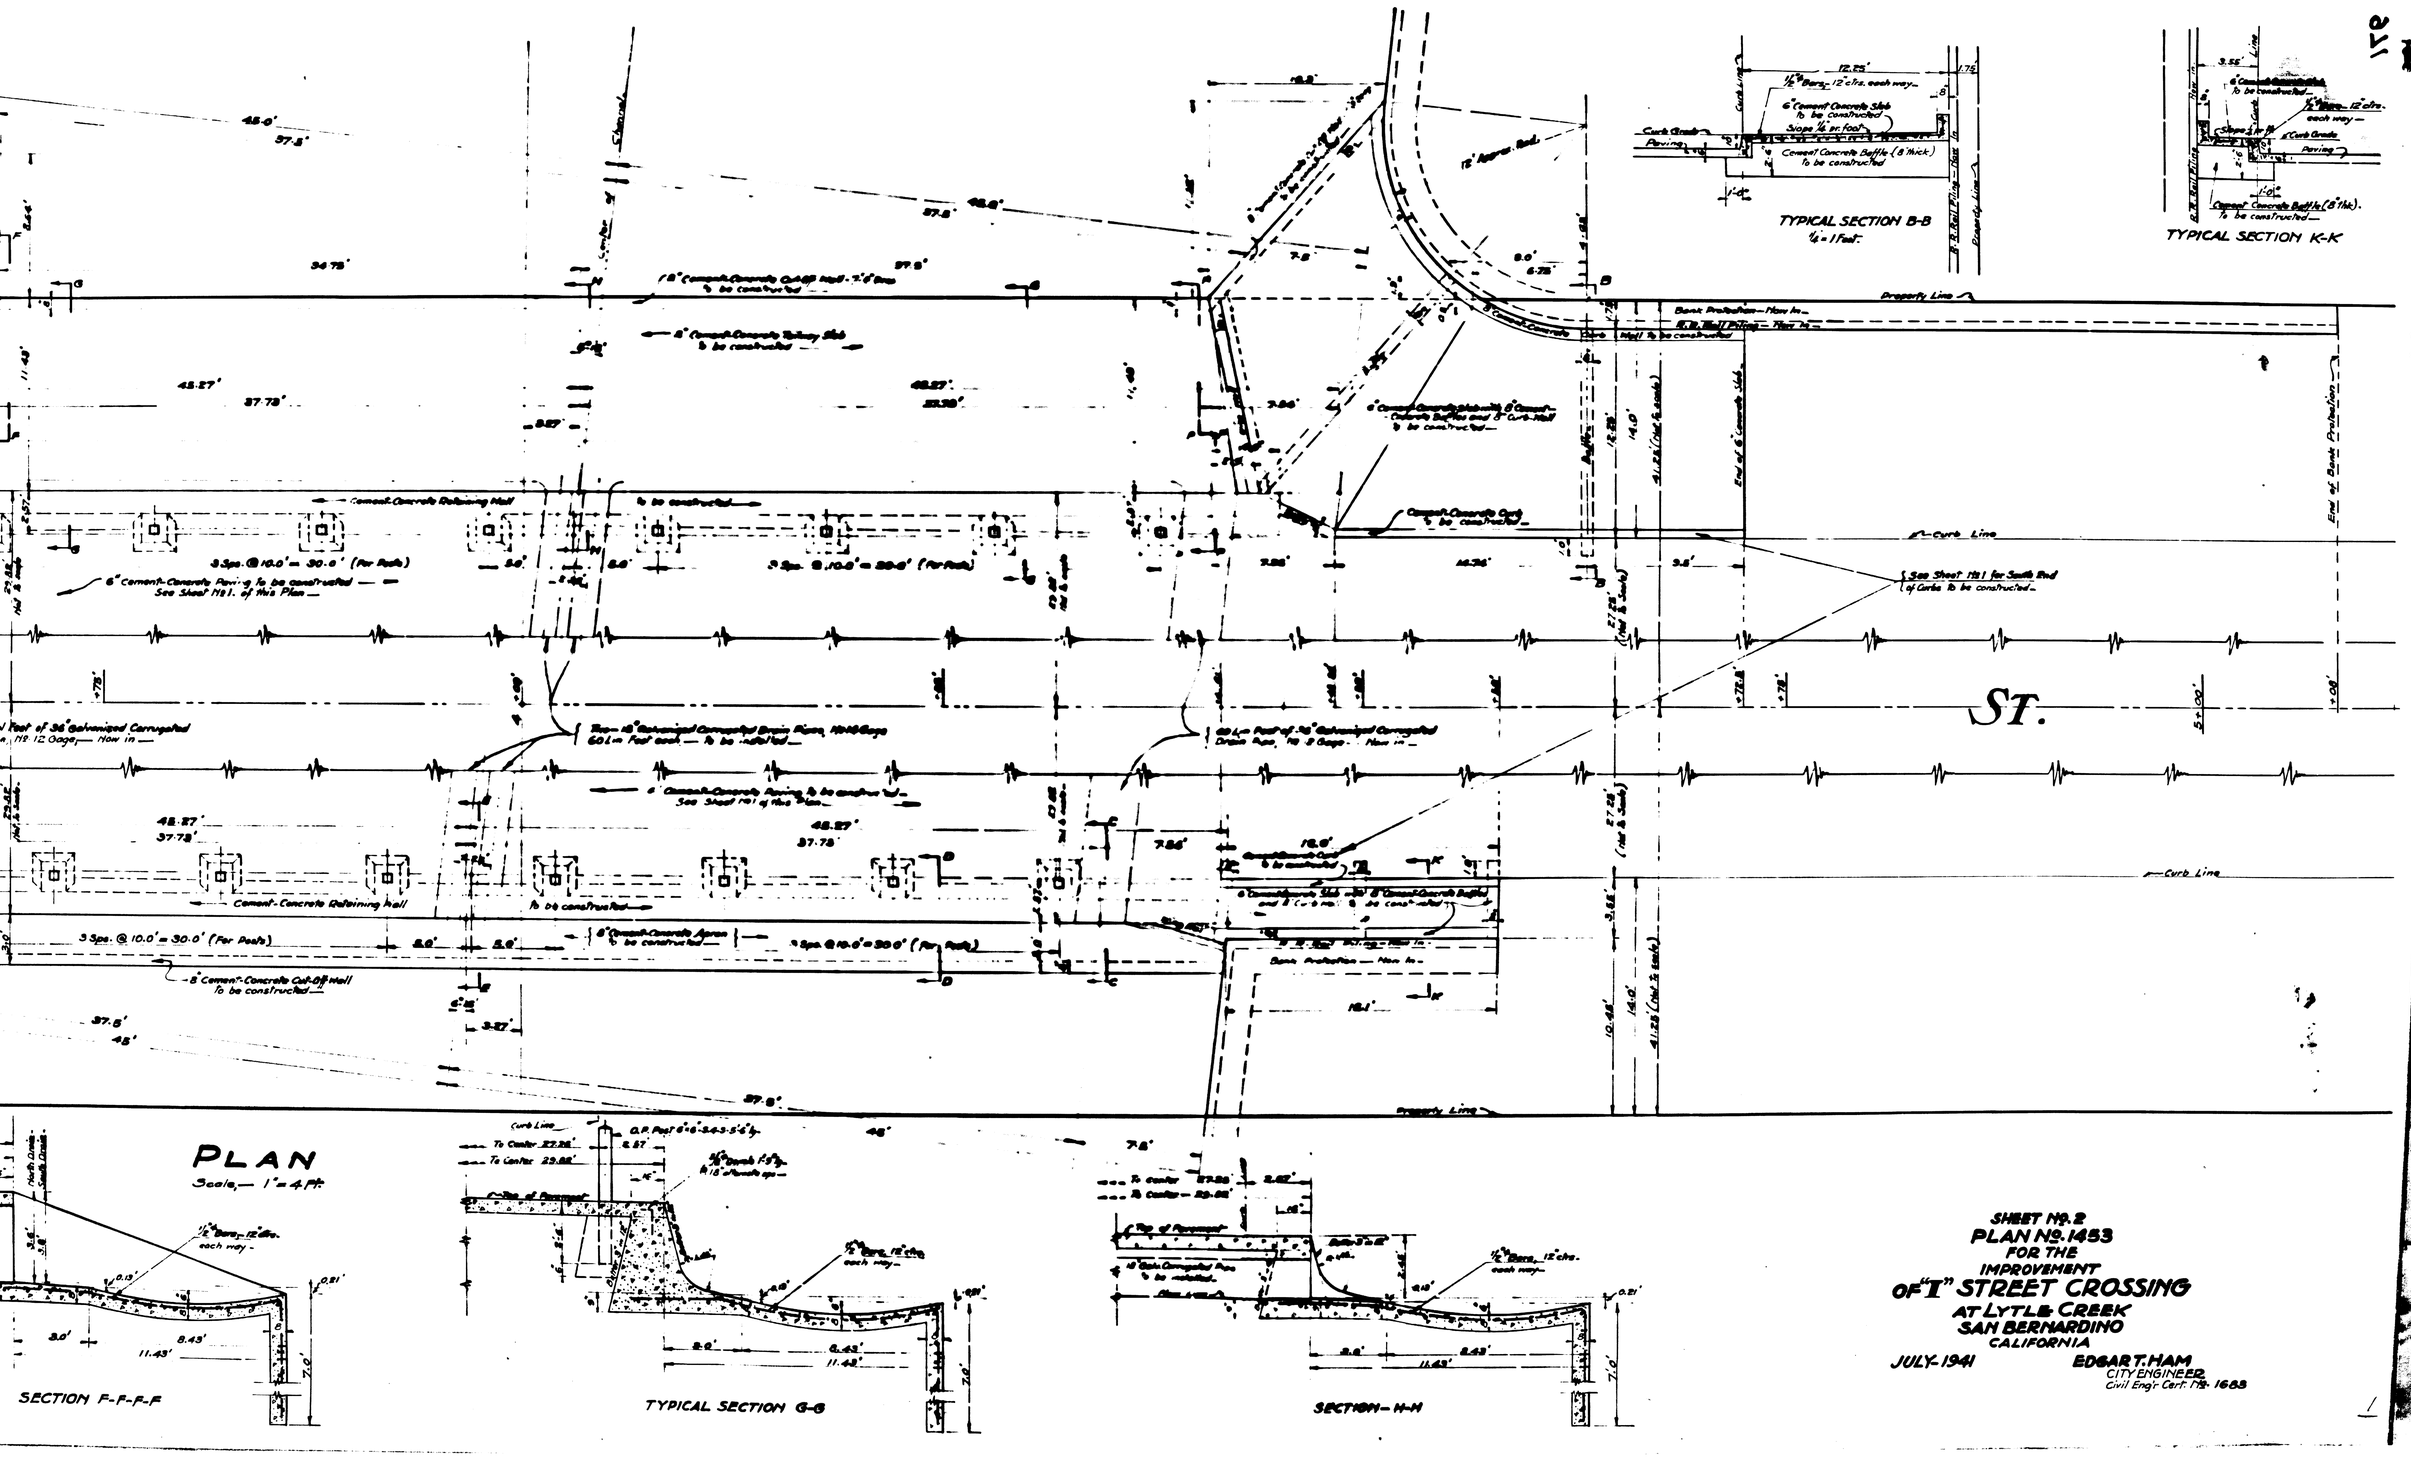

SHEET NO. 2
PLAN NO. 1453
FOR THE
IMPROVEMENT
OF "I" STREET CROSSING
AT LYTLE CREEK
SAN BERNARDINO
CALIFORNIA

JULY-1941

EDGAR T. HAM
CITY ENGINEER
Civil Engr. Cert. No. 1683

SHEET 1 - PLAN 1453 - "I" STREET CROSSING OVER LYTLE CREEK