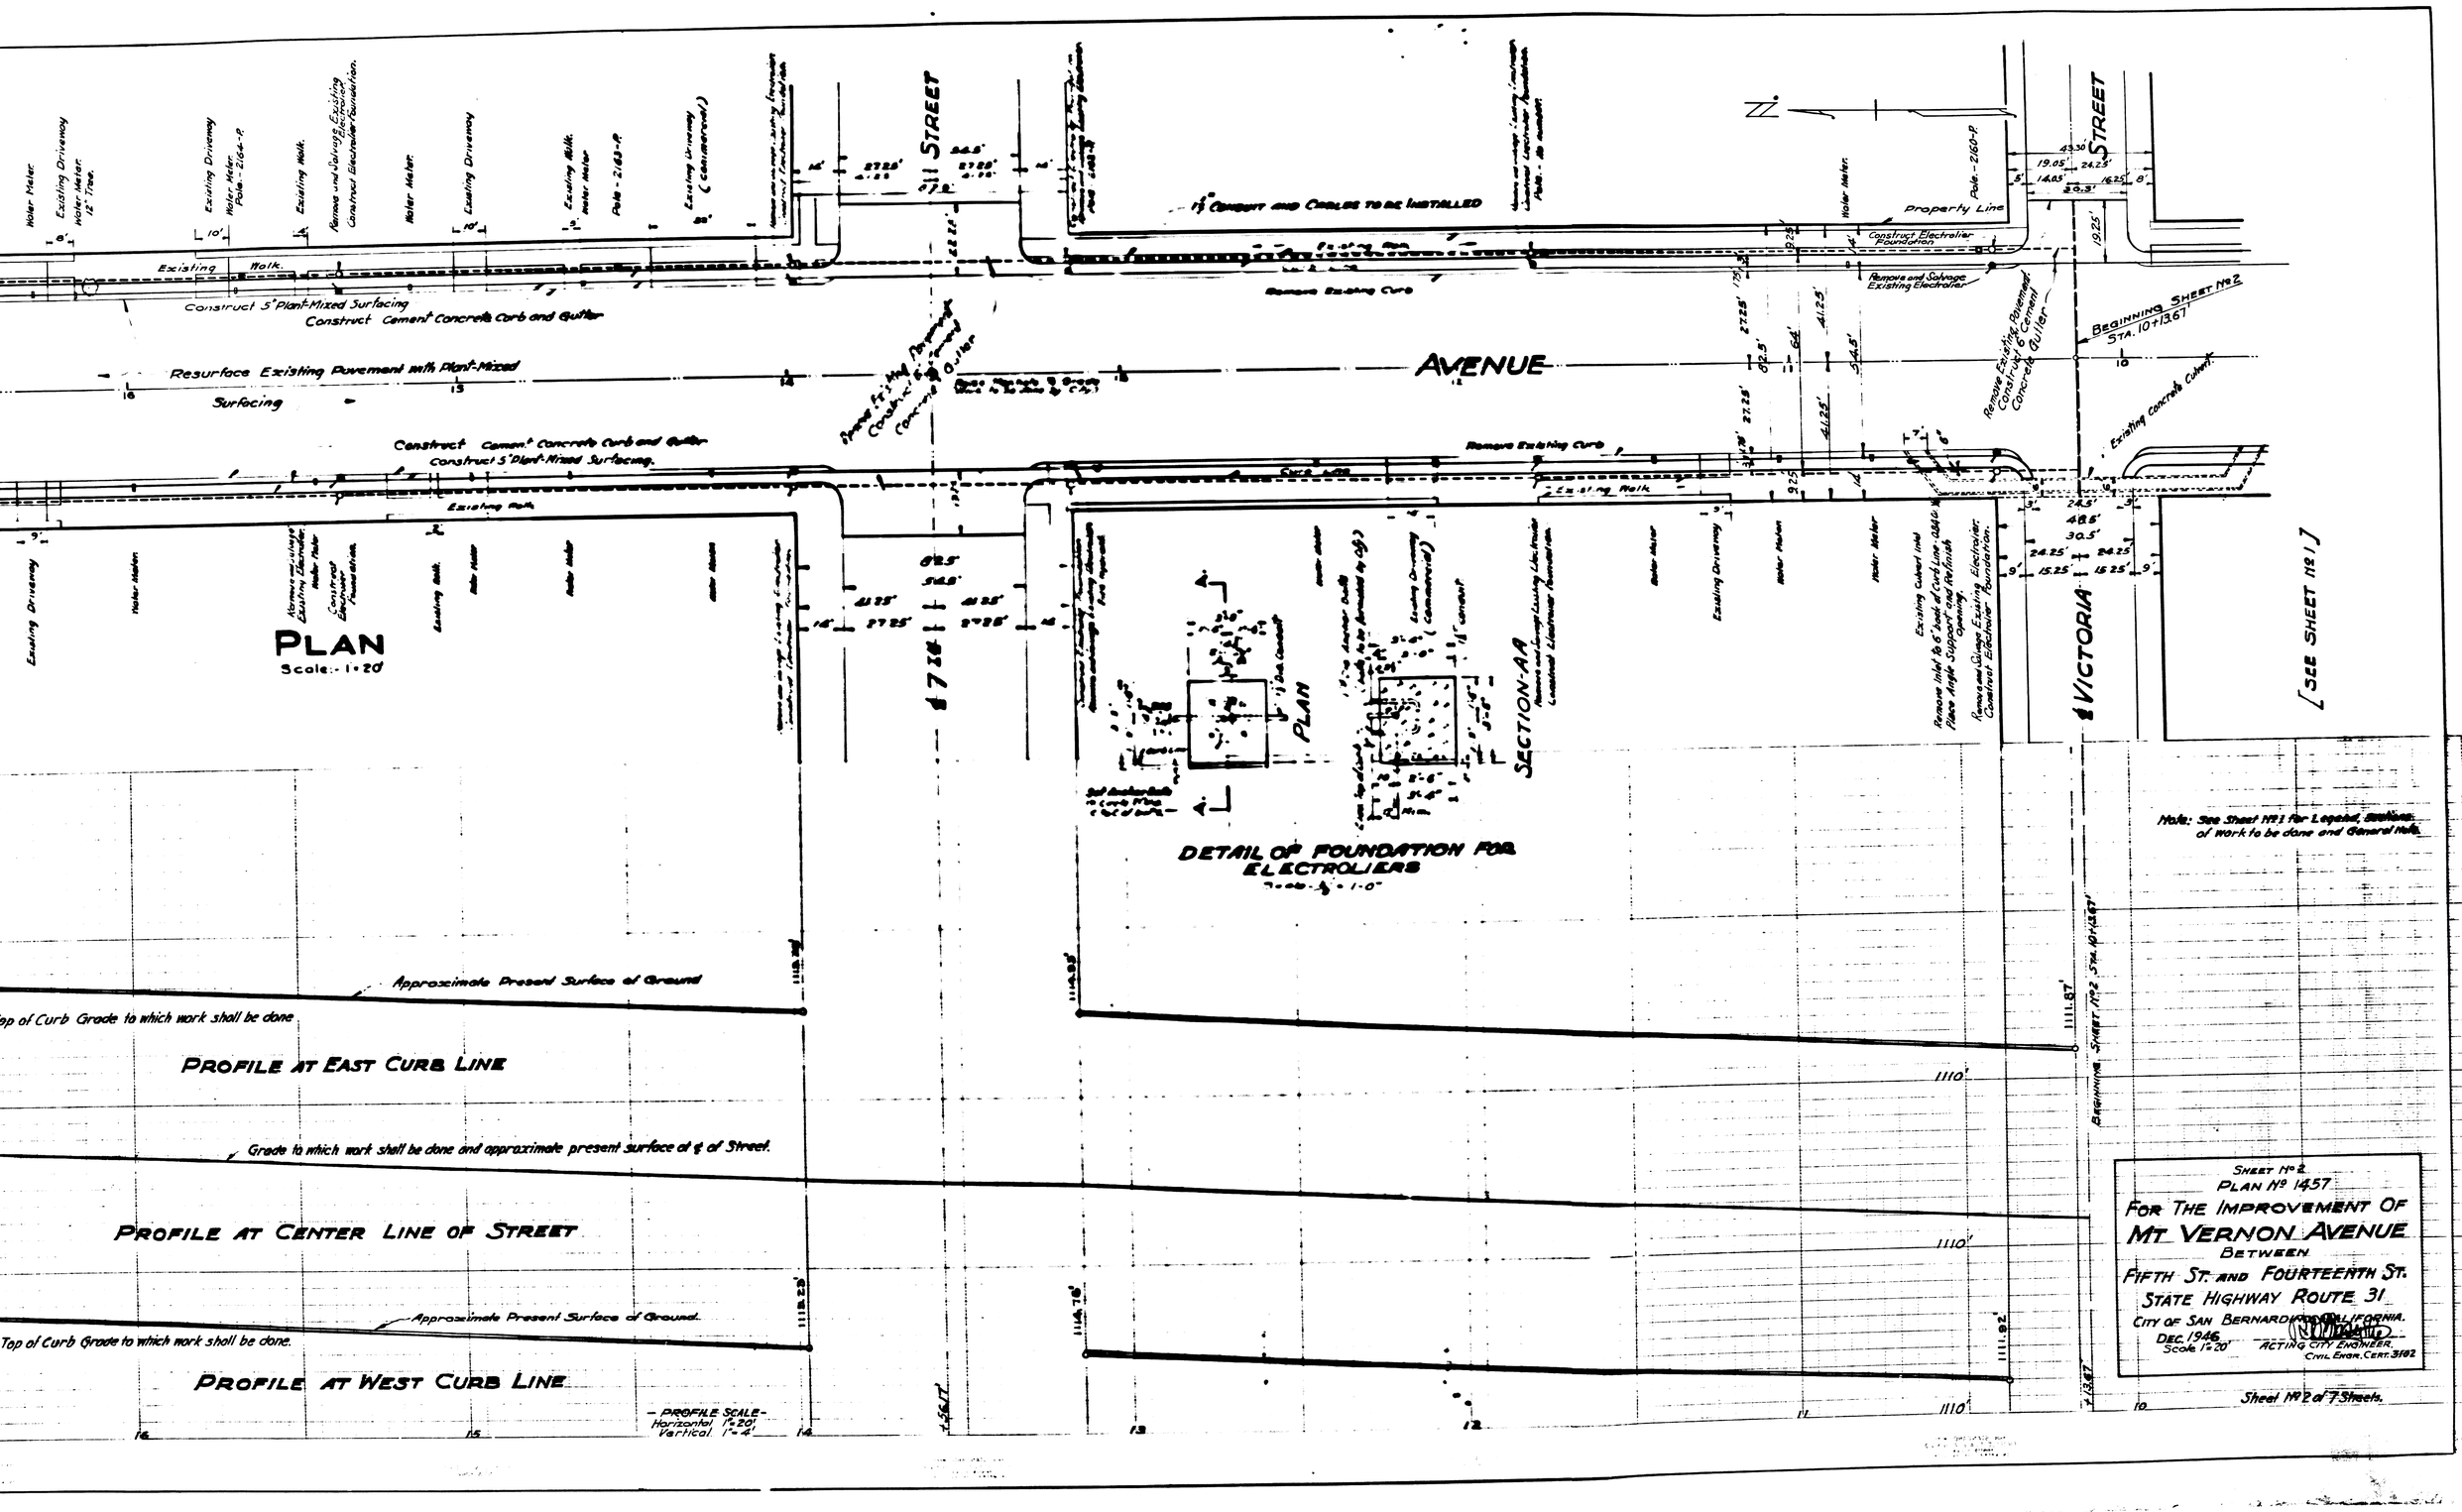
PLAN
Scale:- 1"=20'
AVENUE
11 STREET
VICTORIA STREET
Construct 5" Plant-Mixed Surfacing
Construct Cement Concrete Curb and Gutter
Resurface Existing Pavement with Plant-Mixed Surfacing
Remove Existing Curb
Existing Walk
Existing Driveway
Water Meter
Property Line
Construct Electrolier Foundation
Remove and Salvage Existing Electrolier
Remove Existing Pavement Construct 6" Cement Concrete Gutter
Existing Concrete Culvert
BEGINNING SHEET No 2 STA. 10+13.67
[SEE SHEET No 1]
DETAIL OF FOUNDATION FOR ELECTROLIERS
PLAN
SECTION-AA
Approximate Present Surface of Ground
Top of Curb Grade to which work shall be done
PROFILE AT EAST CURB LINE
Grade to which work shall be done and approximate present surface at ℄ of Street.
PROFILE AT CENTER LINE OF STREET
Top of Curb Grade to which work shall be done.
PROFILE AT WEST CURB LINE
- PROFILE SCALE -
Horizontal 1"=20'
Vertical 1"=4'
Note: See Sheet No 1 for Legend, Sections of work to be done and General Notes.
SHEET No 2
PLAN No 1457
FOR THE IMPROVEMENT OF
MT. VERNON AVENUE
BETWEEN
FIFTH ST. AND FOURTEENTH ST.
STATE HIGHWAY ROUTE 31
CITY OF SAN BERNARDINO, CALIFORNIA.
DEC. 1946
Scale 1"=20'
ACTING CITY ENGINEER
CIVIL ENGR. CERT. 3102
Sheet No 2 of 7 Sheets.