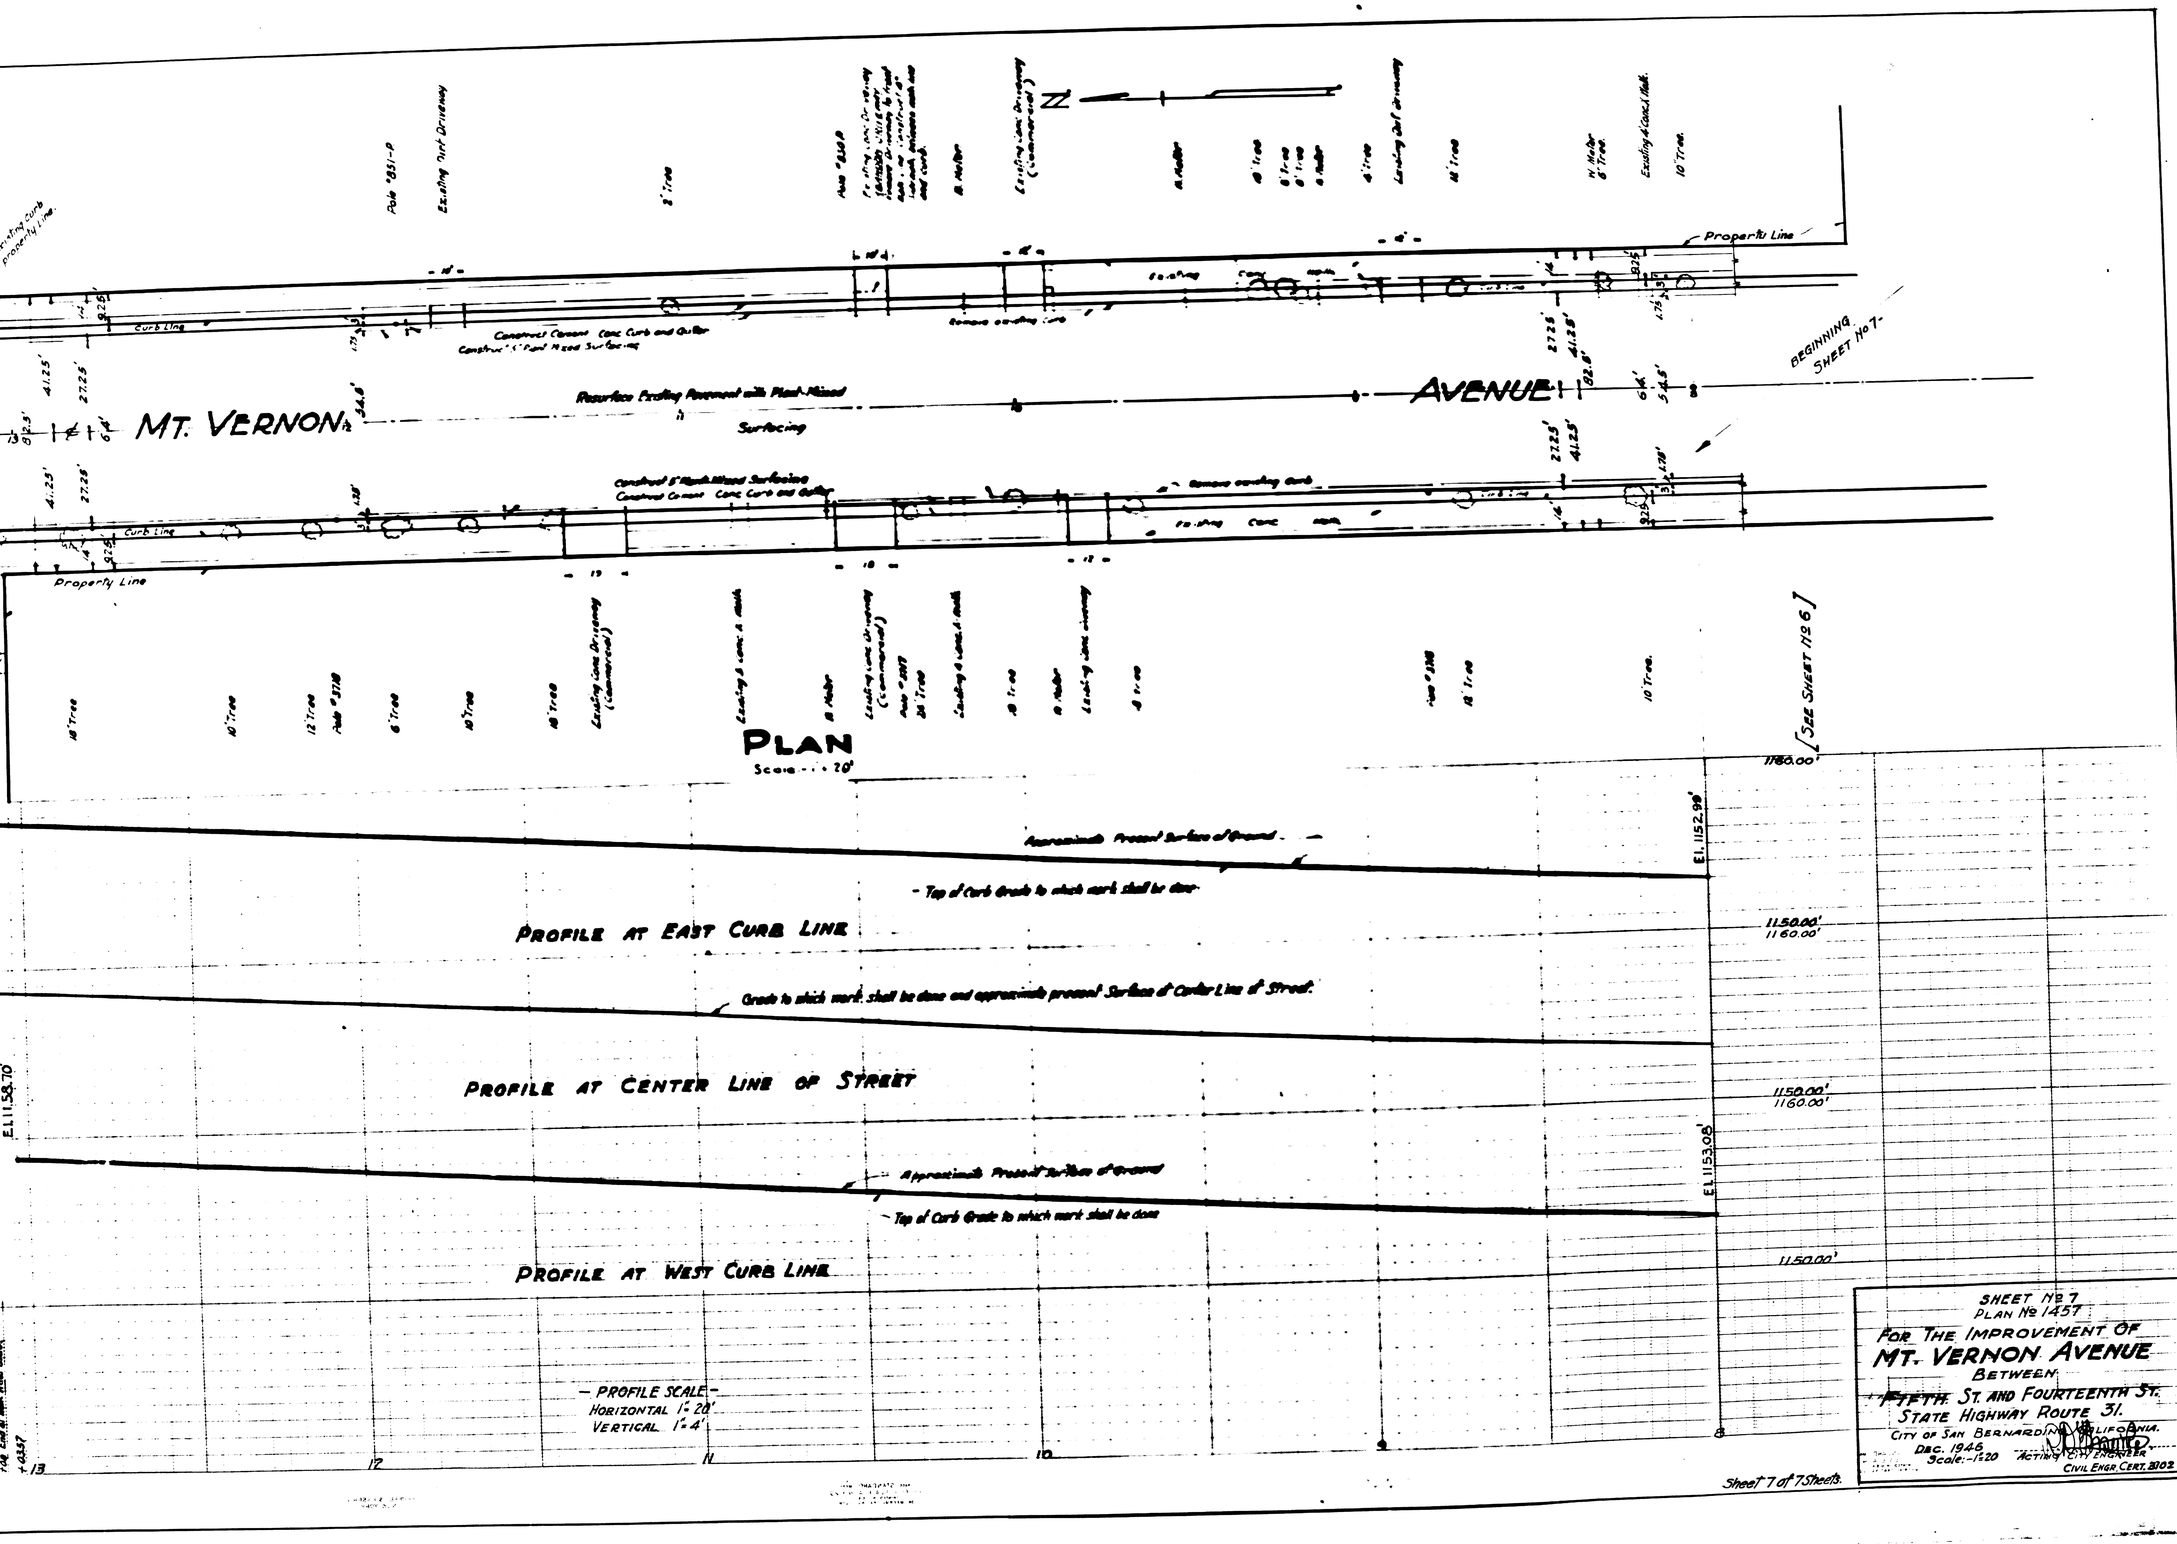
MT. VERNON AVENUE
PLAN
Scale - - - 20'
Property Line
Curb Line
Resurface Existing Pavement with Plant-Mixed Surfacing
Construct 5" Plant Mixed Surfacing
Construct Cement Conc. Curb and Gutter
Remove existing curb
Existing Conc. Walk
Existing Dirt Driveway
Pole #251-P
Pole #2318
Pole #2317
Pole #2318
Existing Conc. Driveway (Commercial)
Leading a conc. walk
Leading dirt driveway
Leading conc. driveway (Commercial)
H. Meter
10" Tree
12" Tree
8" Tree
BEGINNING SHEET No 7
[SEE SHEET No 6]
Approximate Present Surface of Ground
Top of Curb Grade to which work shall be done
PROFILE AT EAST CURB LINE
Grade to which work shall be done and approximate present Surface of Center Line of Street
PROFILE AT CENTER LINE OF STREET
Approximate Present Surface of Ground
Top of Curb Grade to which work shall be done
PROFILE AT WEST CURB LINE
El. 1152.99'
El. 1153.08'
El. 1158.70'
1180.00'
1150.00'
1160.00'
PROFILE SCALE
HORIZONTAL 1" = 20'
VERTICAL 1" = 4'
13
12
11
10
9
8
Sheet 7 of 7 Sheets.
SHEET No 7
PLAN No 1457
FOR THE IMPROVEMENT OF
MT. VERNON AVENUE
BETWEEN
FIFTH ST. AND FOURTEENTH ST.
STATE HIGHWAY ROUTE 31.
CITY OF SAN BERNARDINO, CALIFORNIA.
DEC. 1946
Scale: 1"=20'
ACTING CITY ENGINEER
CIVIL ENGR. CERT. 2302

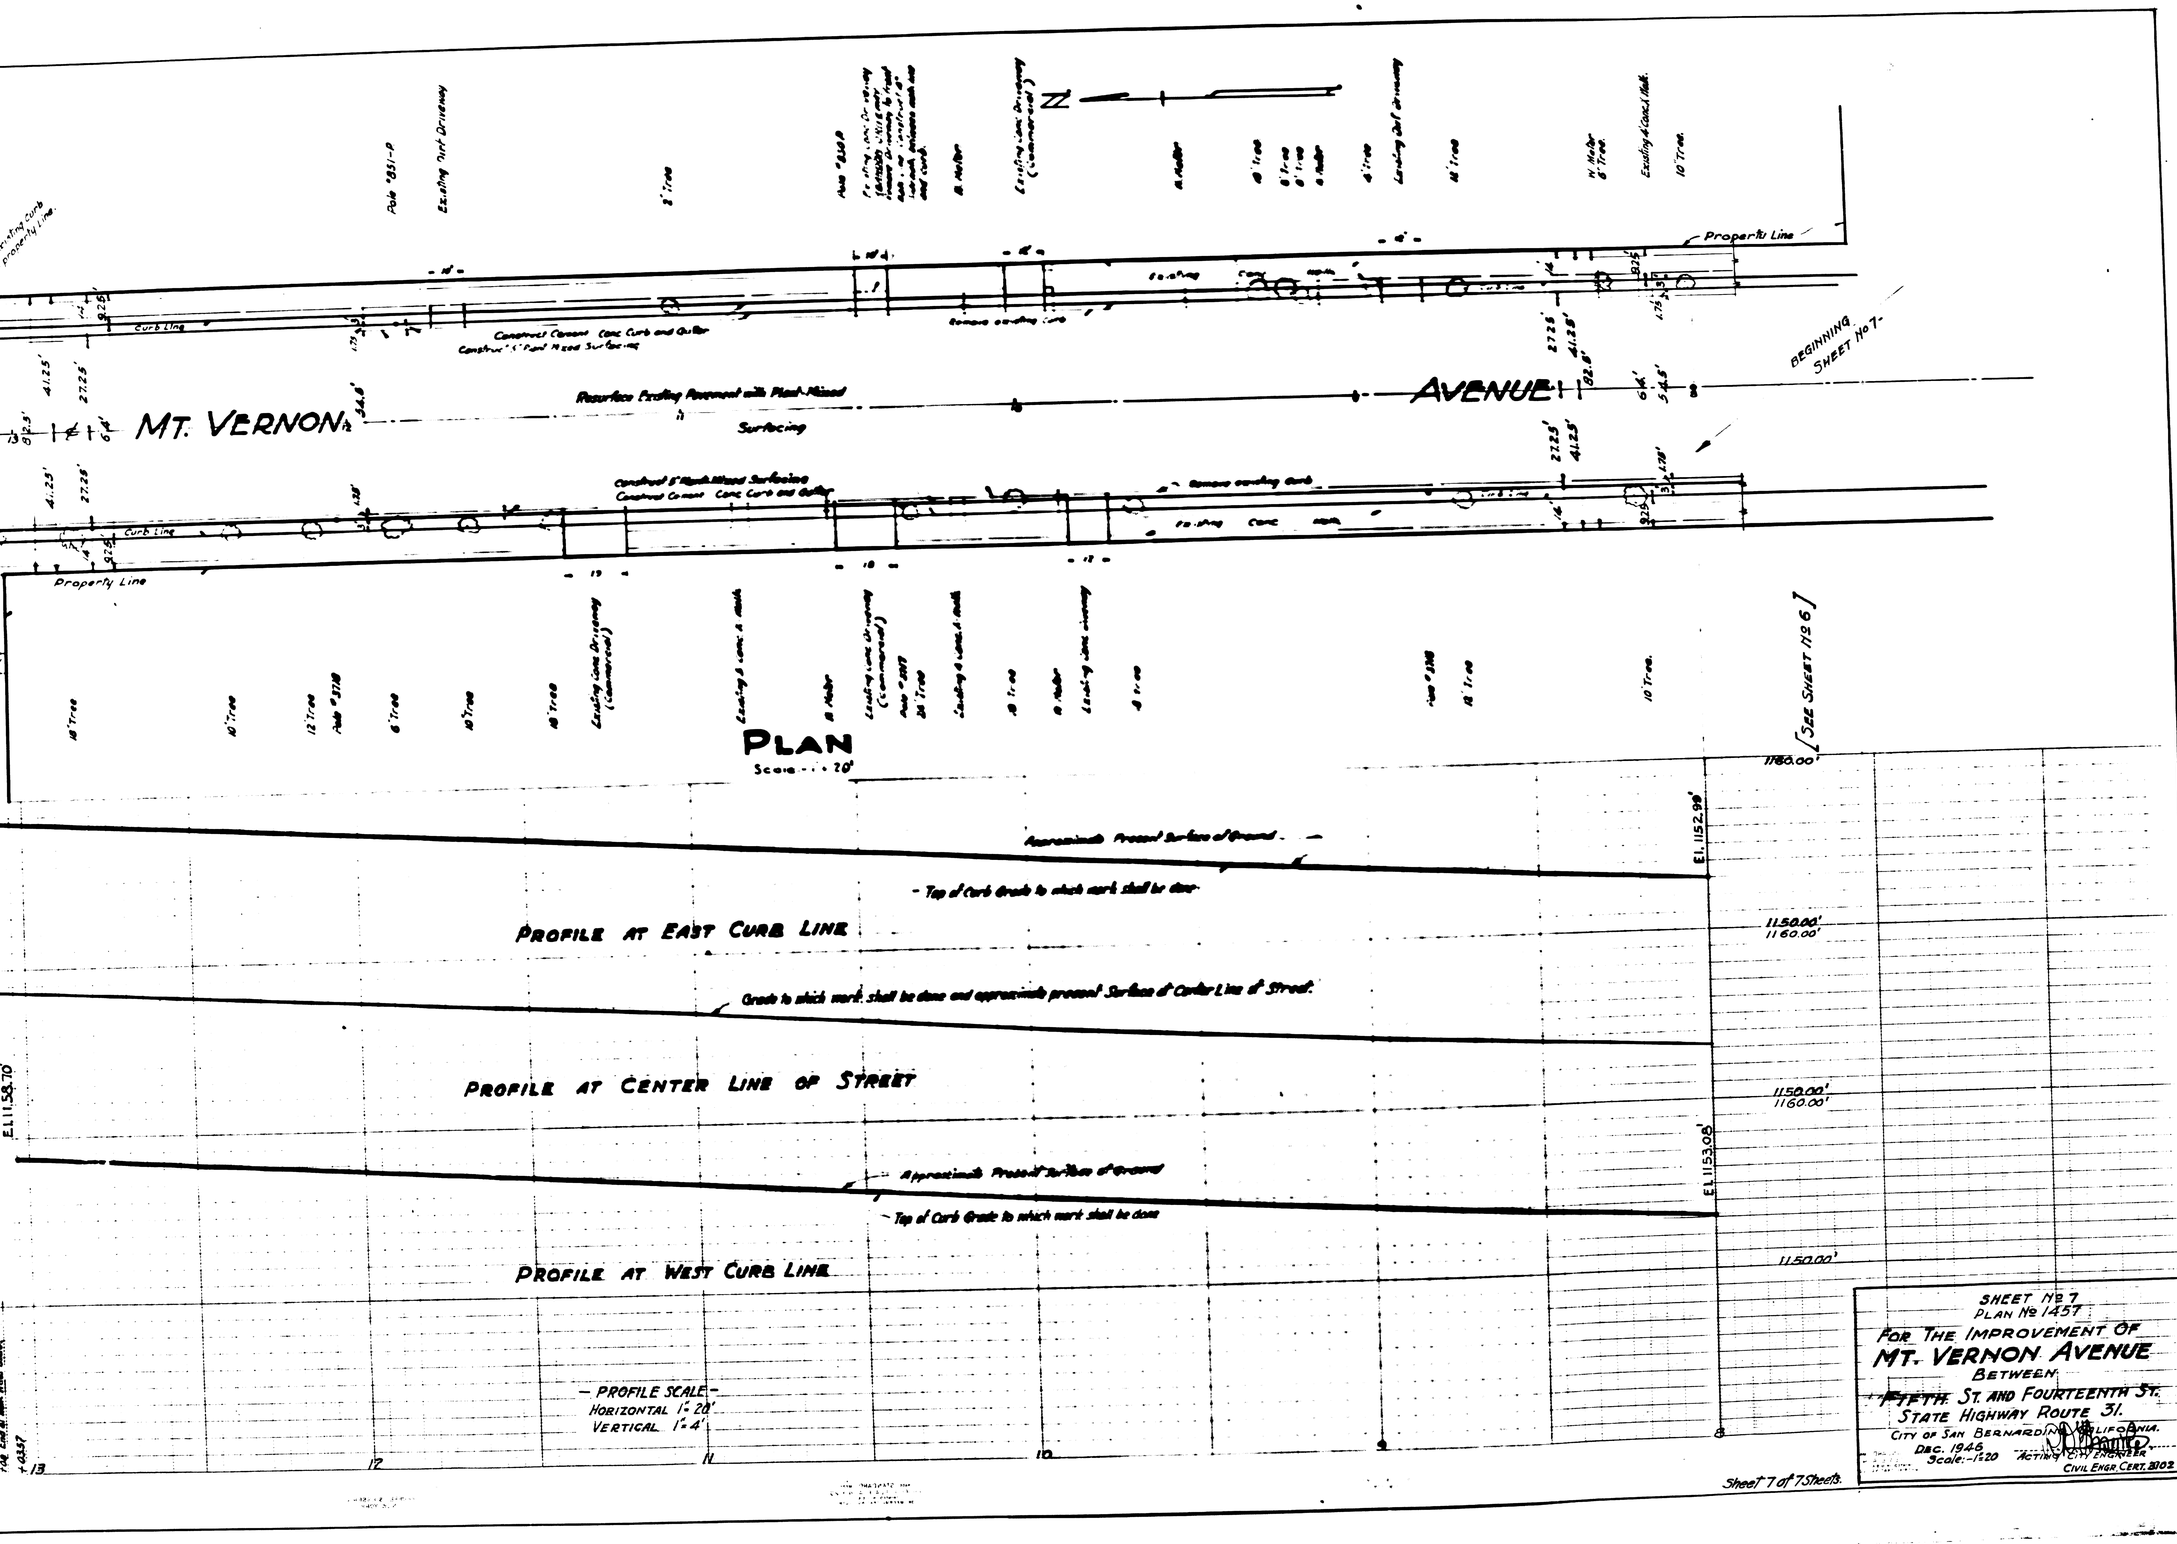
MT. VERNON AVENUE
PLAN
Scale - - - 20'
Property Line
Curb Line
Resurface Existing Pavement with Plant-Mixed Surfacing
Construct 5" Plant Mixed Surfacing
Construct Cement Conc. Curb and Gutter
Remove existing curb
Existing Conc. Walk
Existing Dirt Driveway
Pole #251-P
Pole #2318
Pole #2317
Pole #2318
Existing Conc. Driveway (Commercial)
Leading a conc. walk
Leading dirt driveway
Leading conc. driveway (Commercial)
H. Meter
10" Tree
12" Tree
8" Tree
BEGINNING SHEET No 7
[SEE SHEET No 6]
Approximate Present Surface of Ground
Top of Curb Grade to which work shall be done
PROFILE AT EAST CURB LINE
Grade to which work shall be done and approximate present Surface of Center Line of Street
PROFILE AT CENTER LINE OF STREET
Approximate Present Surface of Ground
Top of Curb Grade to which work shall be done
PROFILE AT WEST CURB LINE
El. 1152.99'
El. 1153.08'
El. 1158.70'
1180.00'
1150.00'
1160.00'
PROFILE SCALE
HORIZONTAL 1" = 20'
VERTICAL 1" = 4'
13
12
11
10
9
8
Sheet 7 of 7 Sheets.
SHEET No 7
PLAN No 1457
FOR THE IMPROVEMENT OF
MT. VERNON AVENUE
BETWEEN
FIFTH ST. AND FOURTEENTH ST.
STATE HIGHWAY ROUTE 31.
CITY OF SAN BERNARDINO, CALIFORNIA.
DEC. 1946
Scale: 1"=20'
ACTING CITY ENGINEER
CIVIL ENGR. CERT. 2302