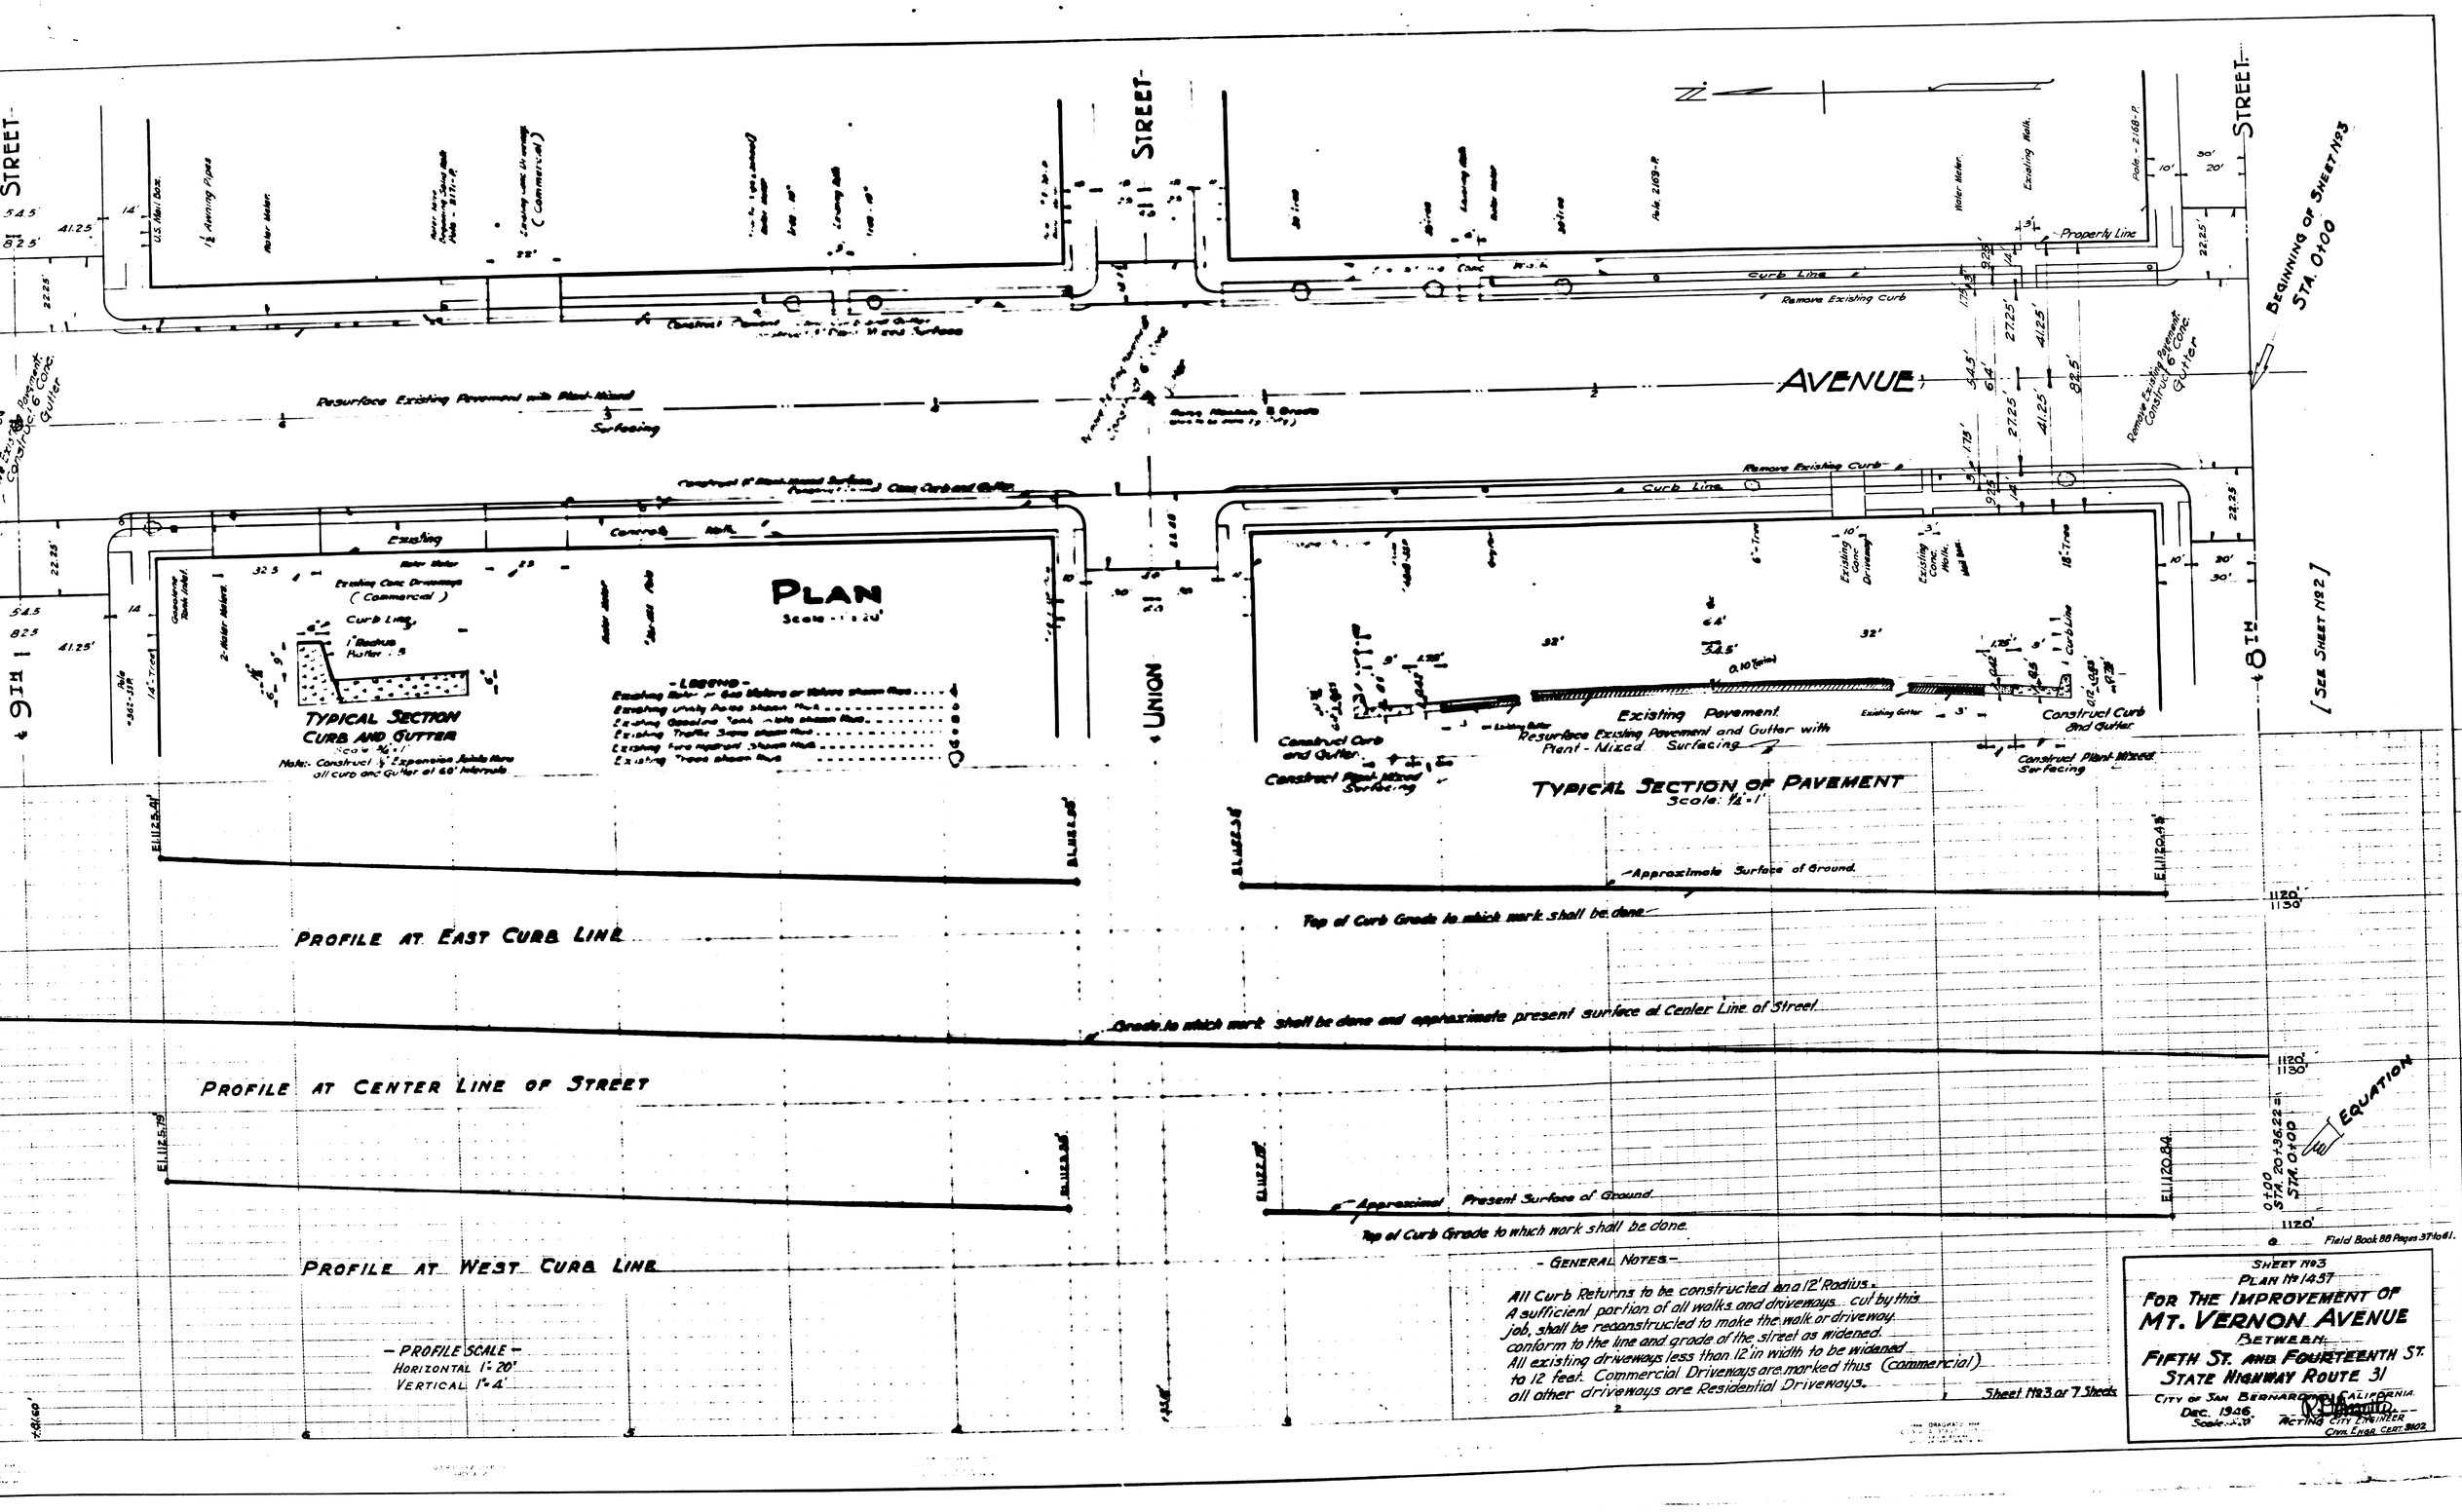
9TH STREET
UNION STREET
8TH STREET
MT. VERNON AVENUE
PLAN
Scale: 1" = 20'
TYPICAL SECTION CURB AND GUTTER
Scale: 1/4" = 1'
Note: Construct 1/2" Expansion Joints thru all curb and gutter at 60' intervals
- LEGEND -
Existing Water or Gas Meters or Valves shown thus
Existing Utility Poles shown thus
Existing Gasoline Tank Installation shown thus
Existing Traffic Signs shown thus
Existing Fire Hydrant shown thus
Existing Trees shown thus
Existing Conc. Driveways (Commercial)
Curb Line
1" Radius Flutter
Resurface Existing Pavement with Plant-Mixed Surfacing
Construct Plant-Mixed Surfacing
Construct Conc. Curb and Gutter
Remove Existing Curb
Remove Existing Pavement Construct 6" Conc. Gutter
Property Line
Existing Walk
Water Meter
Pole - 2169-P
Existing Pavement
Resurface Existing Pavement and Gutter with Plant-Mixed Surfacing
Construct Curb and Gutter
Construct Plant-Mixed Surfacing
TYPICAL SECTION OF PAVEMENT
Scale: 1/4" = 1'
Approximate Surface of Ground
Top of Curb Grade to which work shall be done
PROFILE AT EAST CURB LINE
Grade to which work shall be done and approximate present surface at Center Line of Street
PROFILE AT CENTER LINE OF STREET
Approximate Present Surface of Ground
Top of Curb Grade to which work shall be done
PROFILE AT WEST CURB LINE
- PROFILE SCALE -
HORIZONTAL 1" = 20'
VERTICAL 1" = 4'
BEGINNING OF SHEET No 3
STA. 0+00
[SEE SHEET No 2]
EQUATION
STA. 20+36.22 = STA. 0+00
Field Book 88 Pages 37 to 61.
- GENERAL NOTES -
All Curb Returns to be constructed on a 12' Radius.
A sufficient portion of all walks and driveways cut by this job, shall be reconstructed to make the walk or driveway conform to the line and grade of the street as widened.
All existing driveways less than 12' in width to be widened to 12 feet. Commercial Driveways are marked thus (commercial) all other driveways are Residential Driveways.
Sheet No 3 of 7 Sheets
SHEET No 3
PLAN No 1457
FOR THE IMPROVEMENT OF
MT. VERNON AVENUE
BETWEEN
FIFTH ST. AND FOURTEENTH ST.
STATE HIGHWAY ROUTE 31
CITY OF SAN BERNARDINO, CALIFORNIA.
DEC. 1946.
ACTING CITY ENGINEER
CIVIL ENGR. CERT. 8402

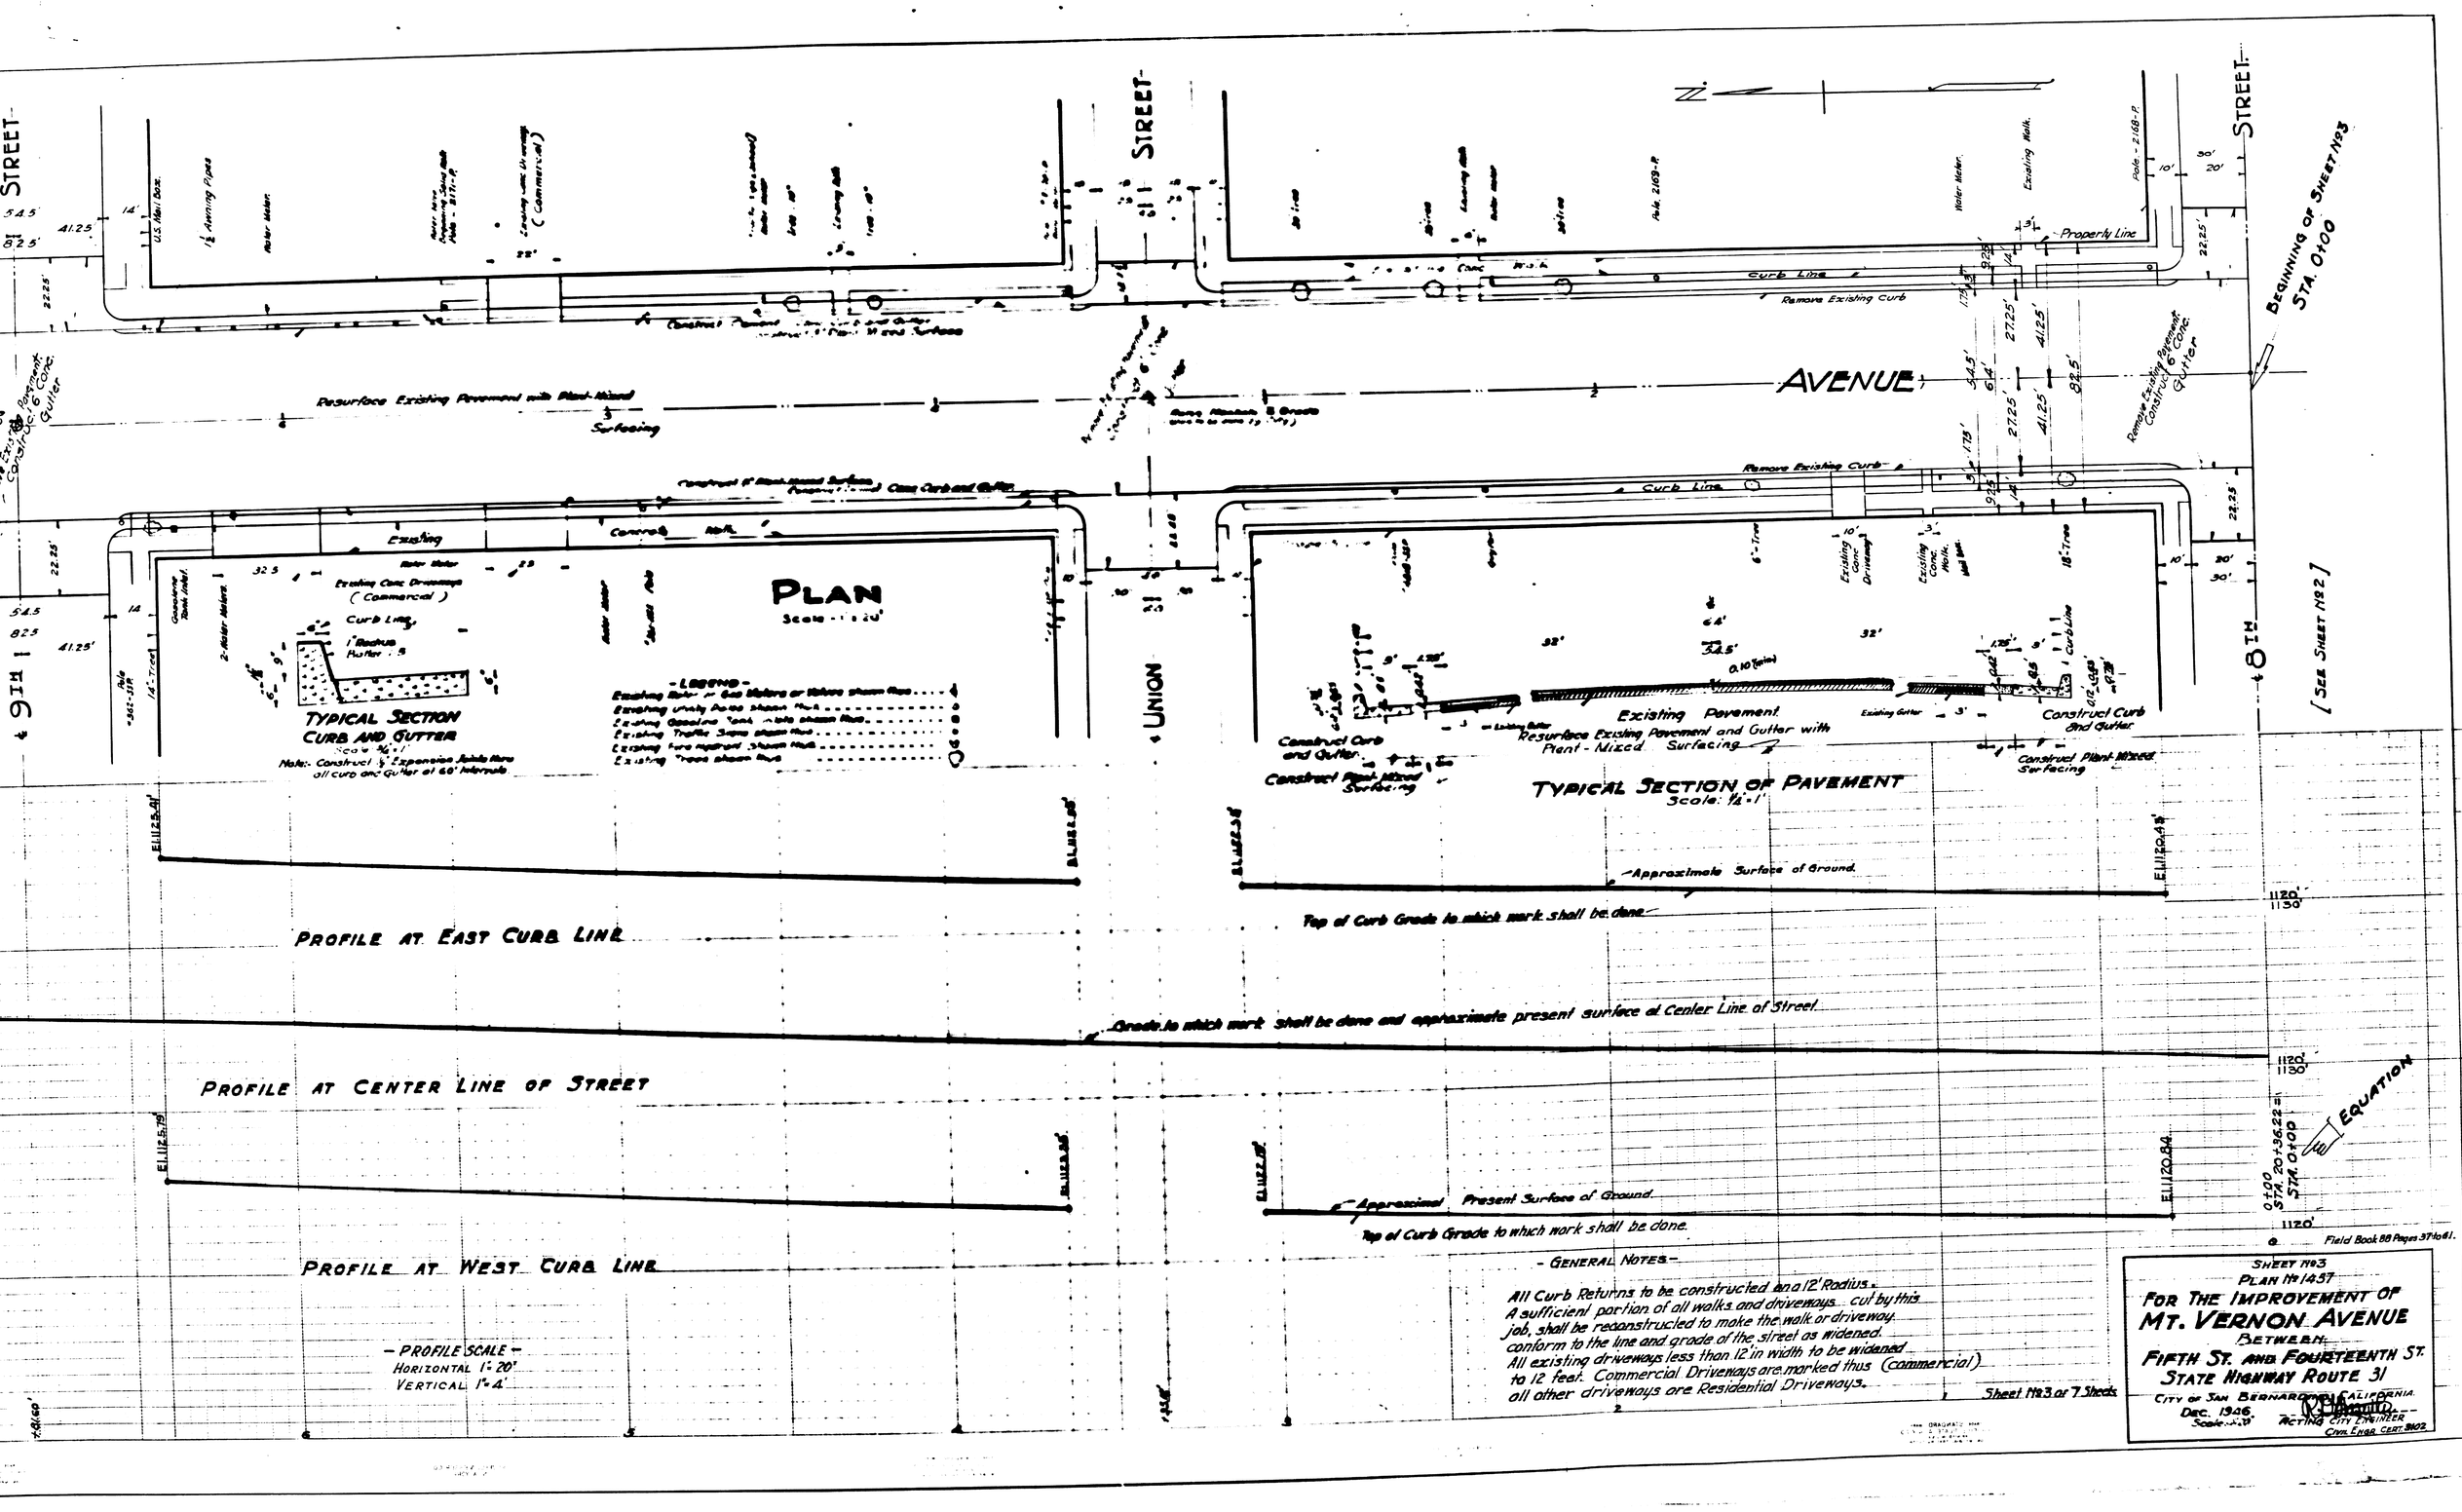
9TH STREET
UNION STREET
8TH STREET
MT. VERNON AVENUE
PLAN
Scale: 1" = 20'
TYPICAL SECTION CURB AND GUTTER
Scale: 1/4" = 1'
Note: Construct 1/2" Expansion Joints thru all curb and gutter at 60' intervals
- LEGEND -
Existing Water or Gas Meters or Valves shown thus
Existing Utility Poles shown thus
Existing Gasoline Tank Installation shown thus
Existing Traffic Signs shown thus
Existing Fire Hydrant shown thus
Existing Trees shown thus
Existing Conc. Driveways (Commercial)
Curb Line
1" Radius Flutter
Resurface Existing Pavement with Plant-Mixed Surfacing
Construct Plant-Mixed Surfacing
Construct Conc. Curb and Gutter
Remove Existing Curb
Remove Existing Pavement Construct 6" Conc. Gutter
Property Line
Existing Walk
Water Meter
Pole - 2169-P
Existing Pavement
Resurface Existing Pavement and Gutter with Plant-Mixed Surfacing
Construct Curb and Gutter
Construct Plant-Mixed Surfacing
TYPICAL SECTION OF PAVEMENT
Scale: 1/4" = 1'
Approximate Surface of Ground
Top of Curb Grade to which work shall be done
PROFILE AT EAST CURB LINE
Grade to which work shall be done and approximate present surface at Center Line of Street
PROFILE AT CENTER LINE OF STREET
Approximate Present Surface of Ground
Top of Curb Grade to which work shall be done
PROFILE AT WEST CURB LINE
- PROFILE SCALE -
HORIZONTAL 1" = 20'
VERTICAL 1" = 4'
BEGINNING OF SHEET No 3
STA. 0+00
[SEE SHEET No 2]
EQUATION
STA. 20+36.22 = STA. 0+00
Field Book 88 Pages 37 to 61.
- GENERAL NOTES -
All Curb Returns to be constructed on a 12' Radius.
A sufficient portion of all walks and driveways cut by this job, shall be reconstructed to make the walk or driveway conform to the line and grade of the street as widened.
All existing driveways less than 12' in width to be widened to 12 feet. Commercial Driveways are marked thus (commercial) all other driveways are Residential Driveways.
Sheet No 3 of 7 Sheets
SHEET No 3
PLAN No 1457
FOR THE IMPROVEMENT OF
MT. VERNON AVENUE
BETWEEN
FIFTH ST. AND FOURTEENTH ST.
STATE HIGHWAY ROUTE 31
CITY OF SAN BERNARDINO, CALIFORNIA.
DEC. 1946.
ACTING CITY ENGINEER
CIVIL ENGR. CERT. 8402