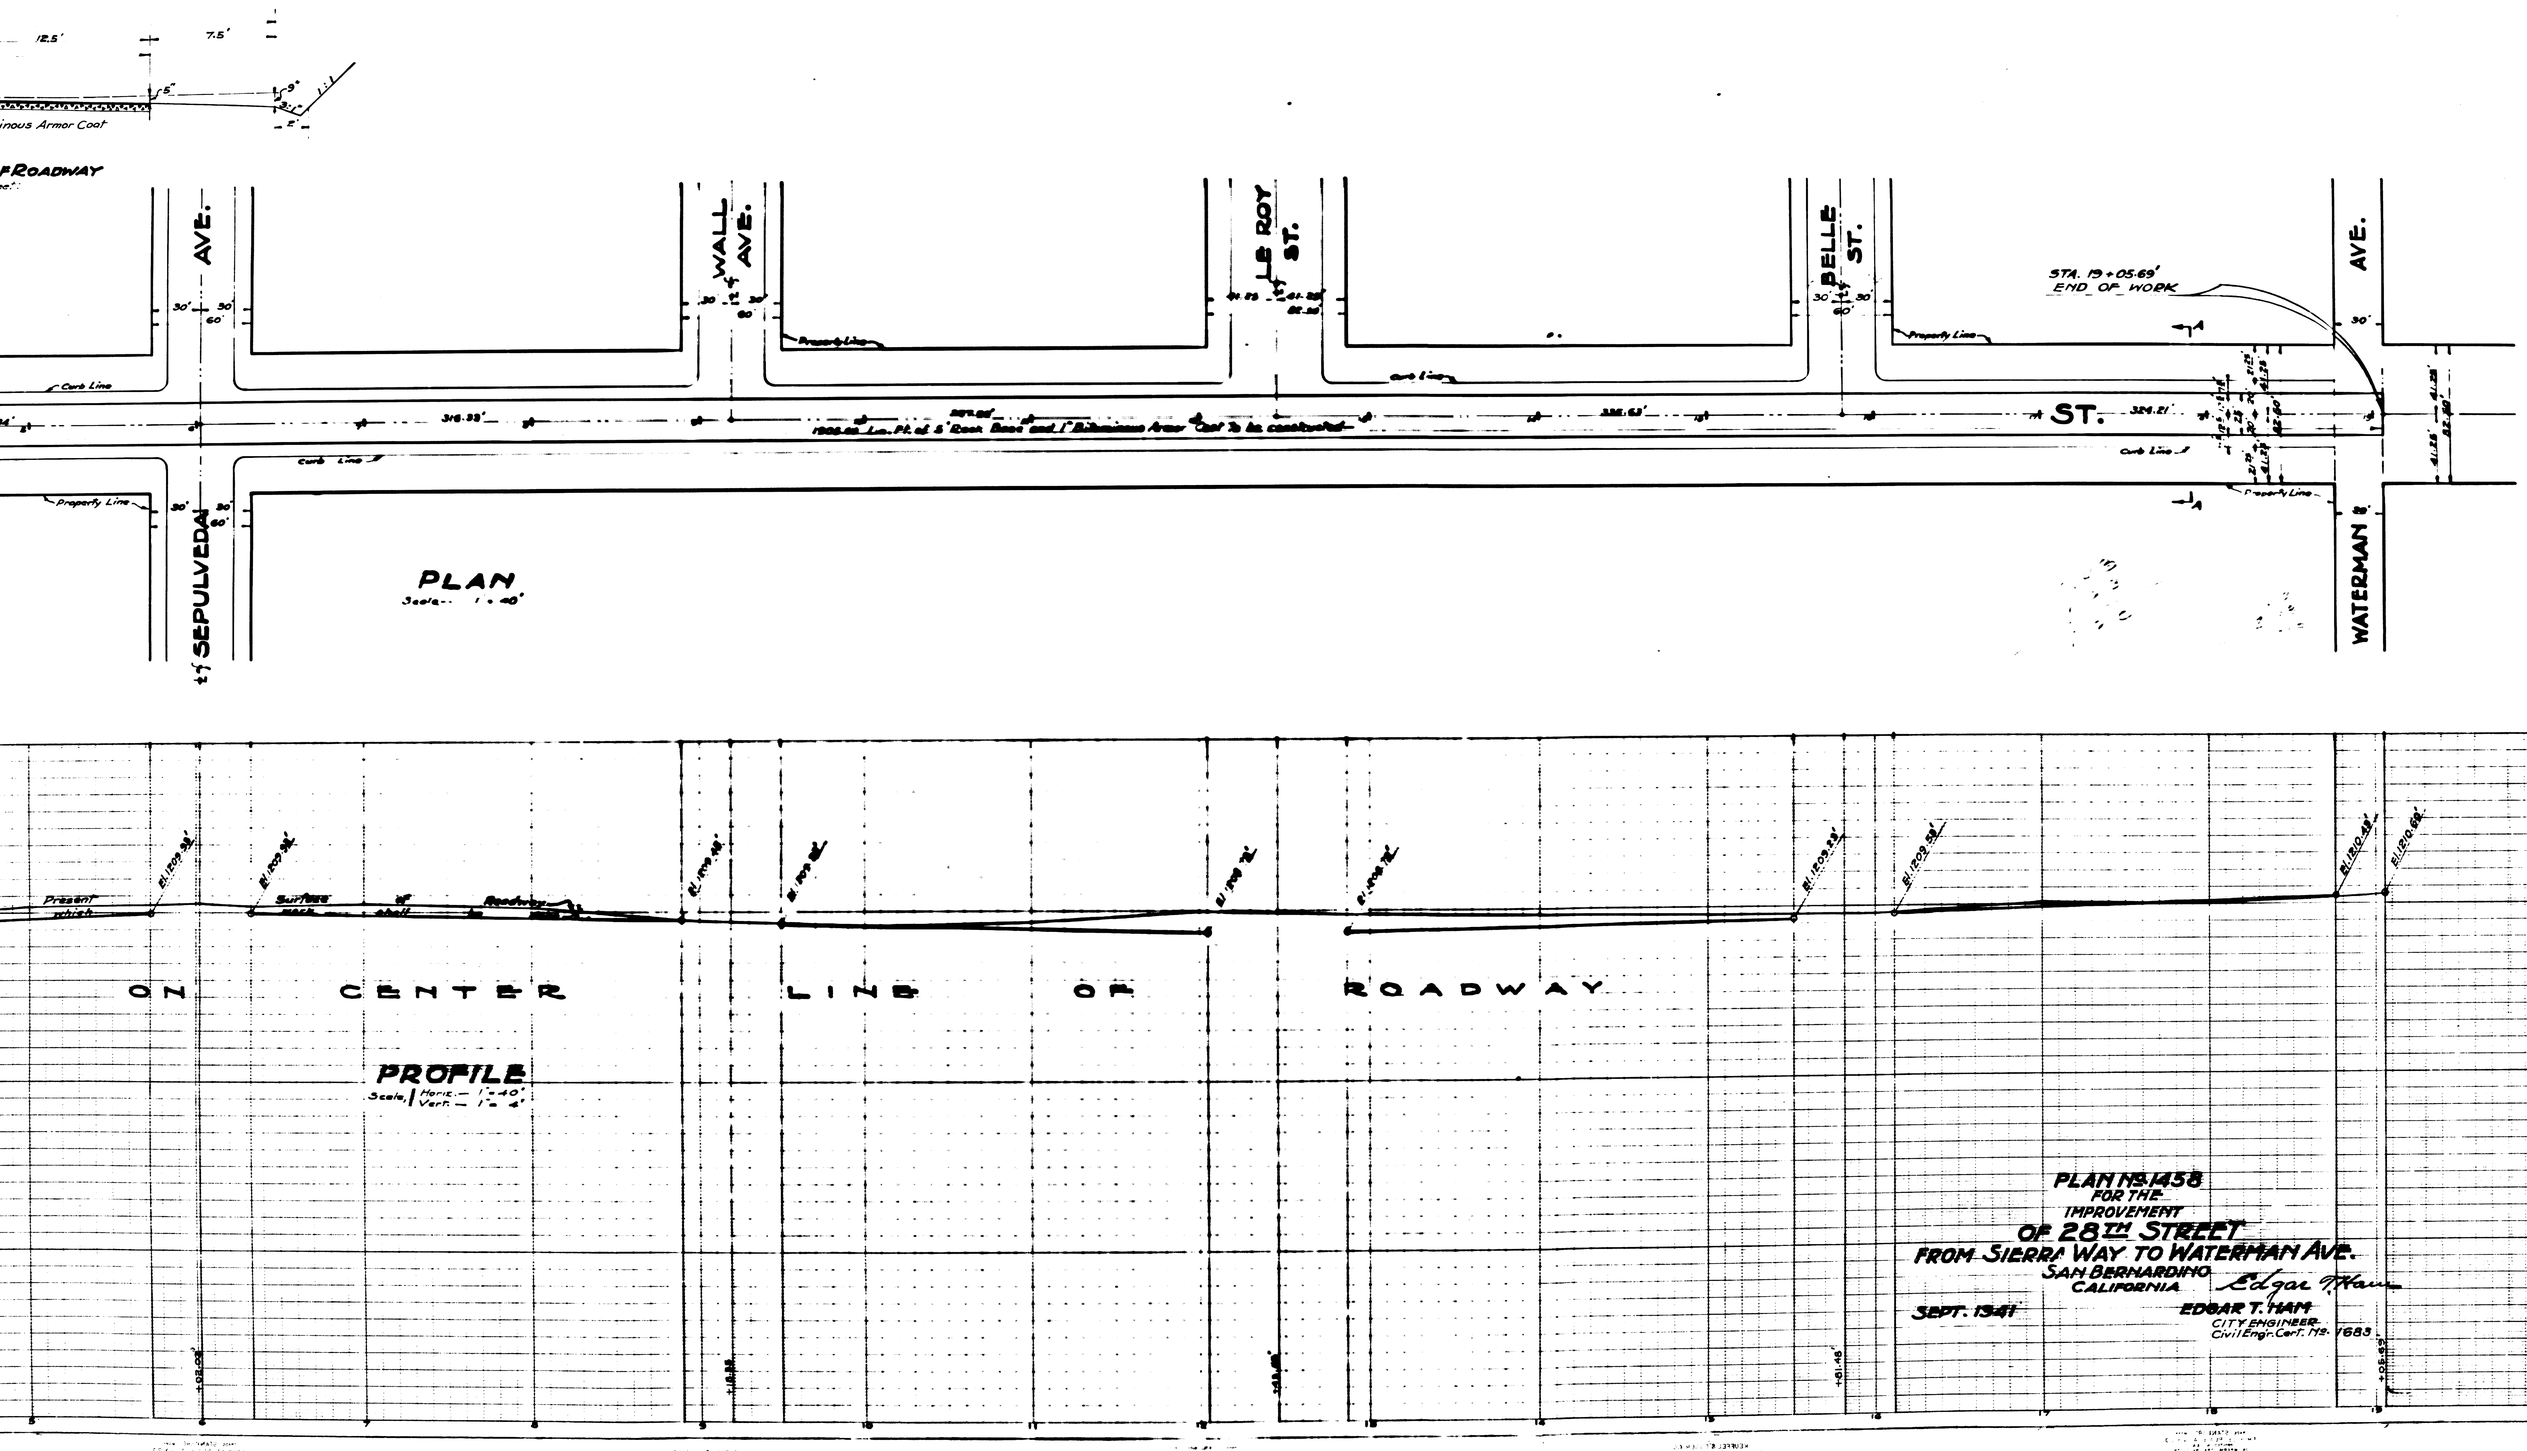
12.5'
7.5'
5"
9"
1:1
2'
inous Armor Coat
F ROADWAY
AVE.
WALL AVE.
LE ROY ST.
BELLE ST.
AVE.
STA. 19+05.69'
END OF WORK
Curb Line
Property Line
316.33'
1006.00 Lin. Ft. of 5" Rock Base and 1" Bituminous Armor Coat to be constructed
324.21'
ST.
SEPULVEDA
WATERMAN
PLAN
Scale 1" = 40'
Present surface of roadway which
ON CENTER LINE OF ROADWAY
PROFILE
Scale, Horiz. — 1" = 40'
Vert. — 1" = 4'
PLAN No. 1458
FOR THE
IMPROVEMENT
OF 28TH STREET
FROM SIERRA WAY TO WATERMAN AVE.
SAN BERNARDINO
CALIFORNIA
SEPT. 1941
EDGAR T. HAM
CITY ENGINEER
Civil Engr. Cert. No. 1683