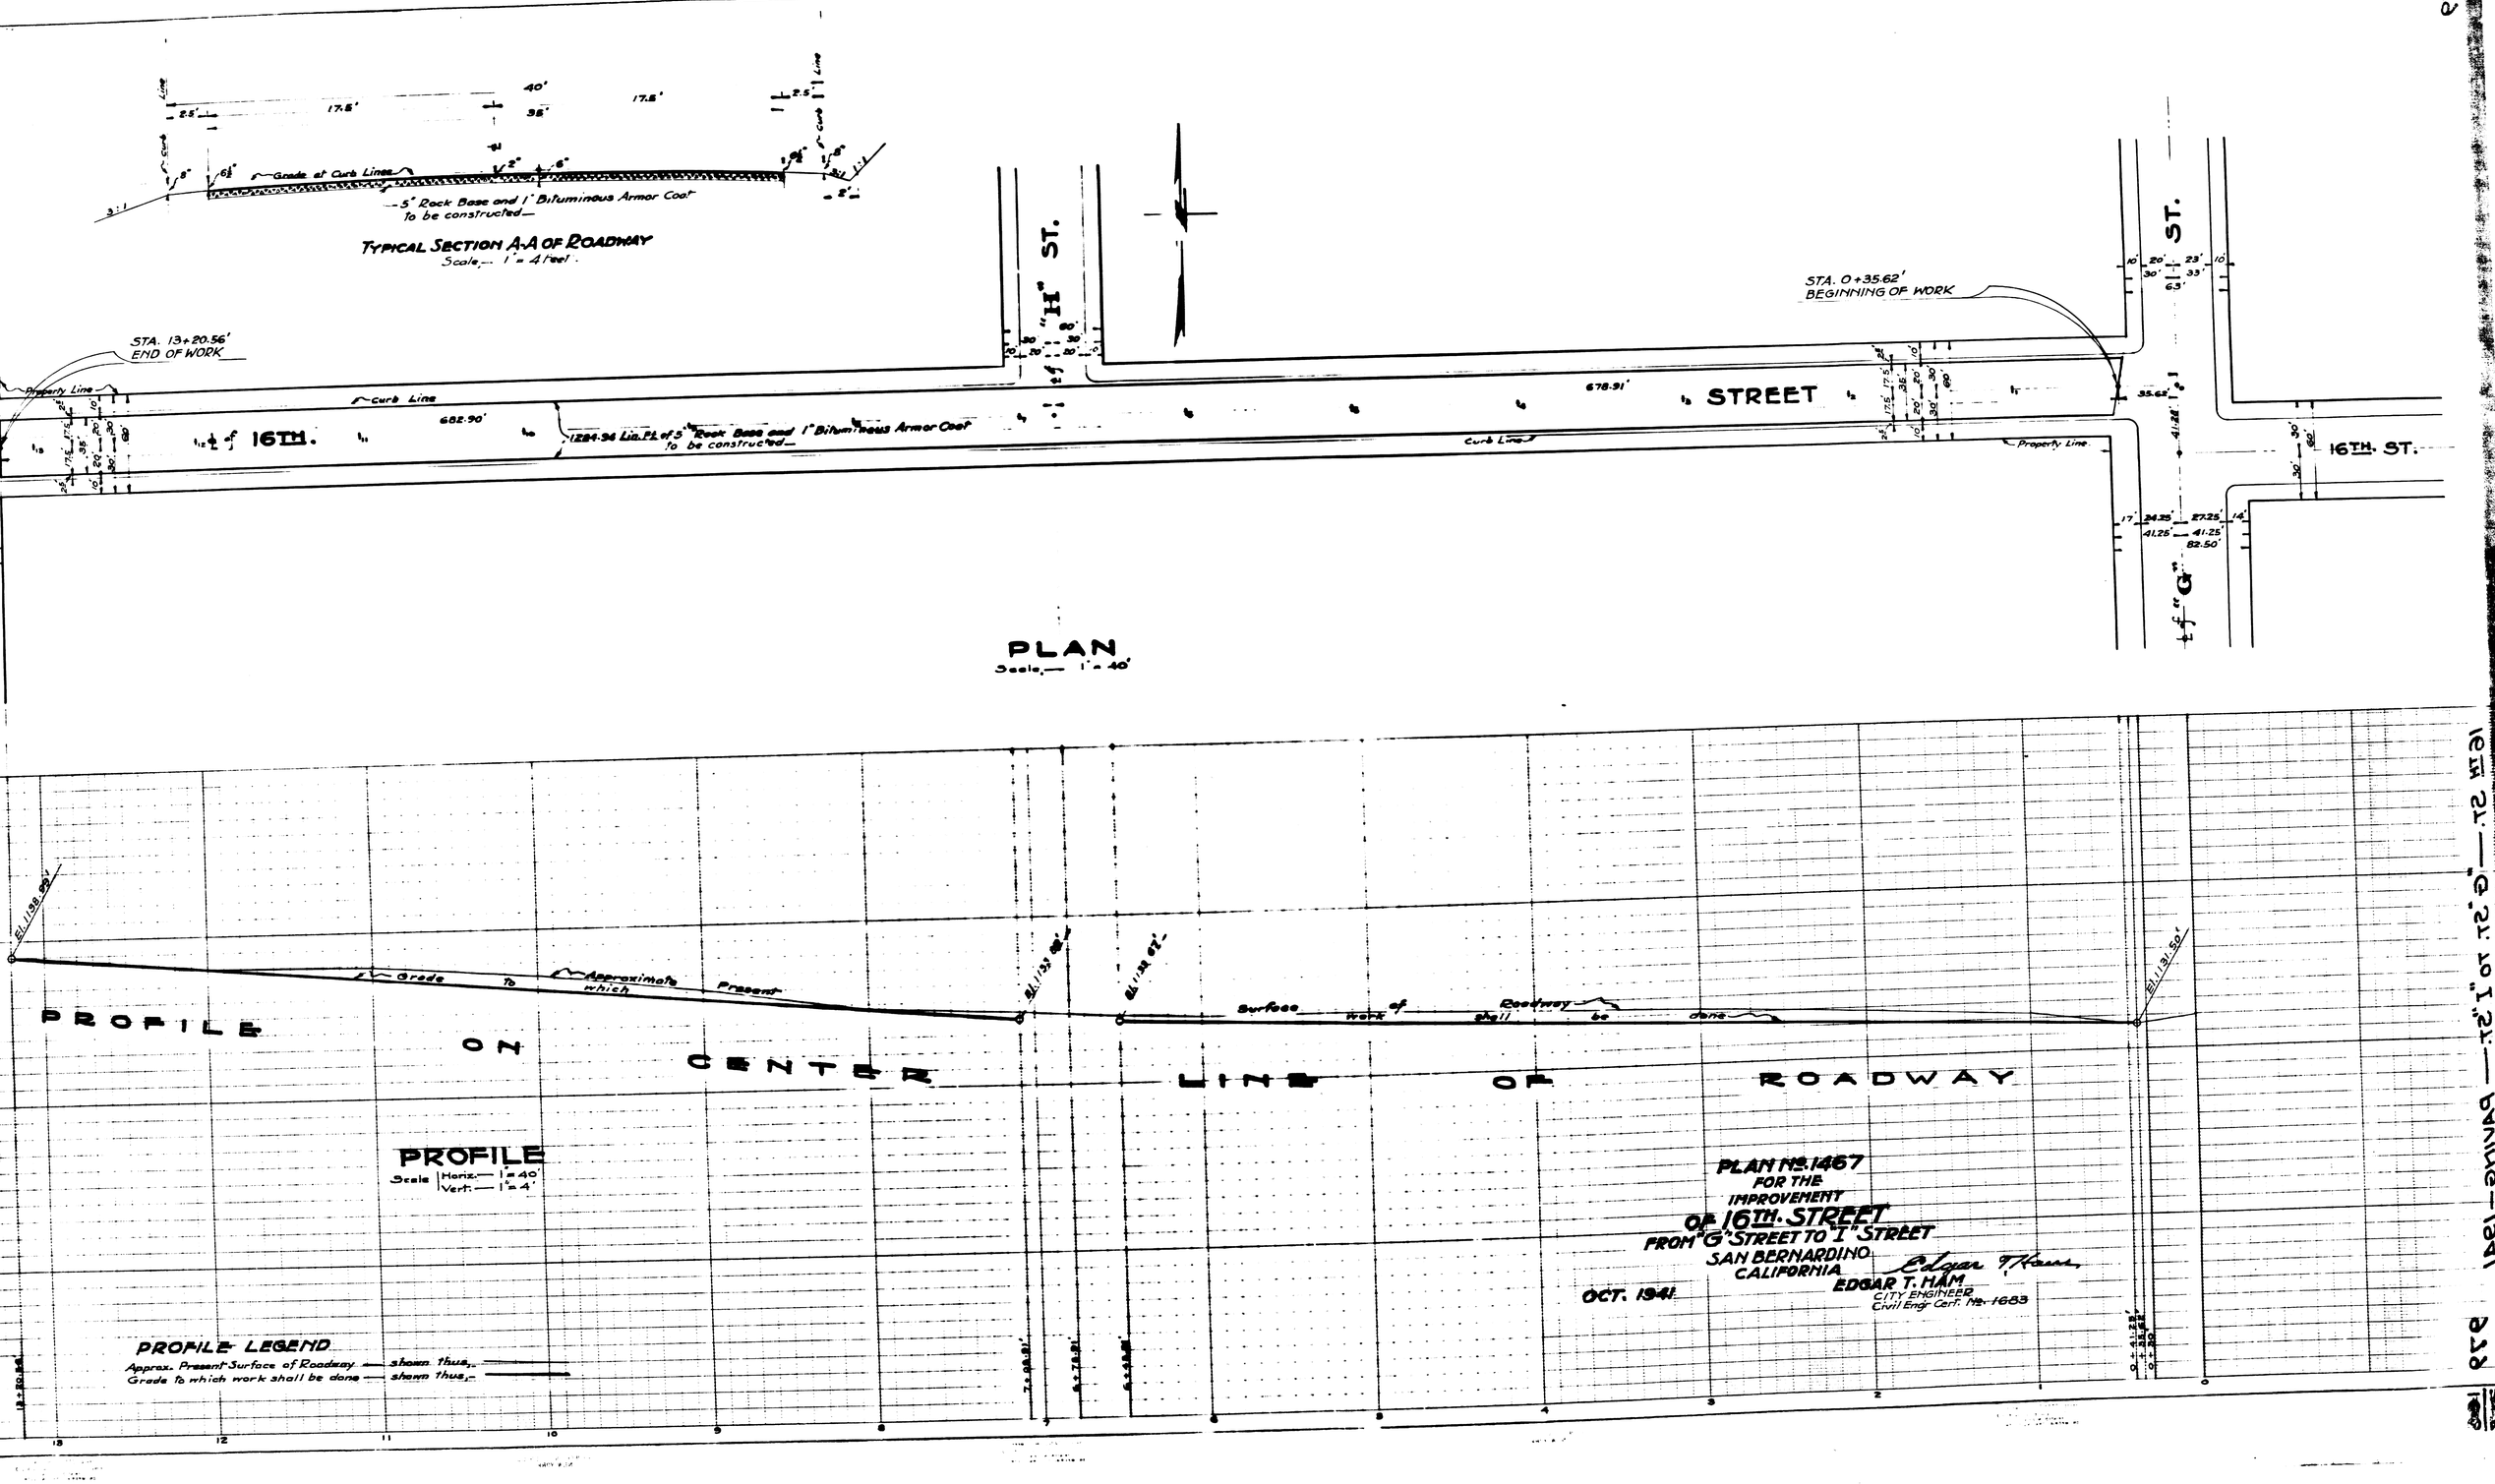
Typical Section A-A of Roadway
Scale,— 1" = 4 feet.
Grade at Curb Line
5" Rock Base and 1" Bituminous Armor Coat to be constructed
Curb Line
Property Line
STA. 13+20.56' END OF WORK
STA. 0+35.62' BEGINNING OF WORK
"H" ST.
"G" ST.
16TH. ST.
16TH. STREET
682.90'
678.91'
1284.96 Lin. Ft. of 5" Rock Base and 1" Bituminous Armor Coat to be constructed
PLAN
Scale,— 1" = 40'
PROFILE ON CENTER LINE OF ROADWAY
Approximate Present Grade to which Surface work of Roadway shall be done
PROFILE
Scale Horiz.— 1" = 40'
Vert.— 1" = 4'
PROFILE LEGEND
Approx. Present Surface of Roadway — shown thus,
Grade to which work shall be done — shown thus,
PLAN No. 1467
FOR THE
IMPROVEMENT
OF 16TH. STREET
FROM "G" STREET TO "I" STREET
SAN BERNARDINO
CALIFORNIA
OCT. 1941
EDGAR T. HAM
CITY ENGINEER
Civil Engr. Cert. No. 1683

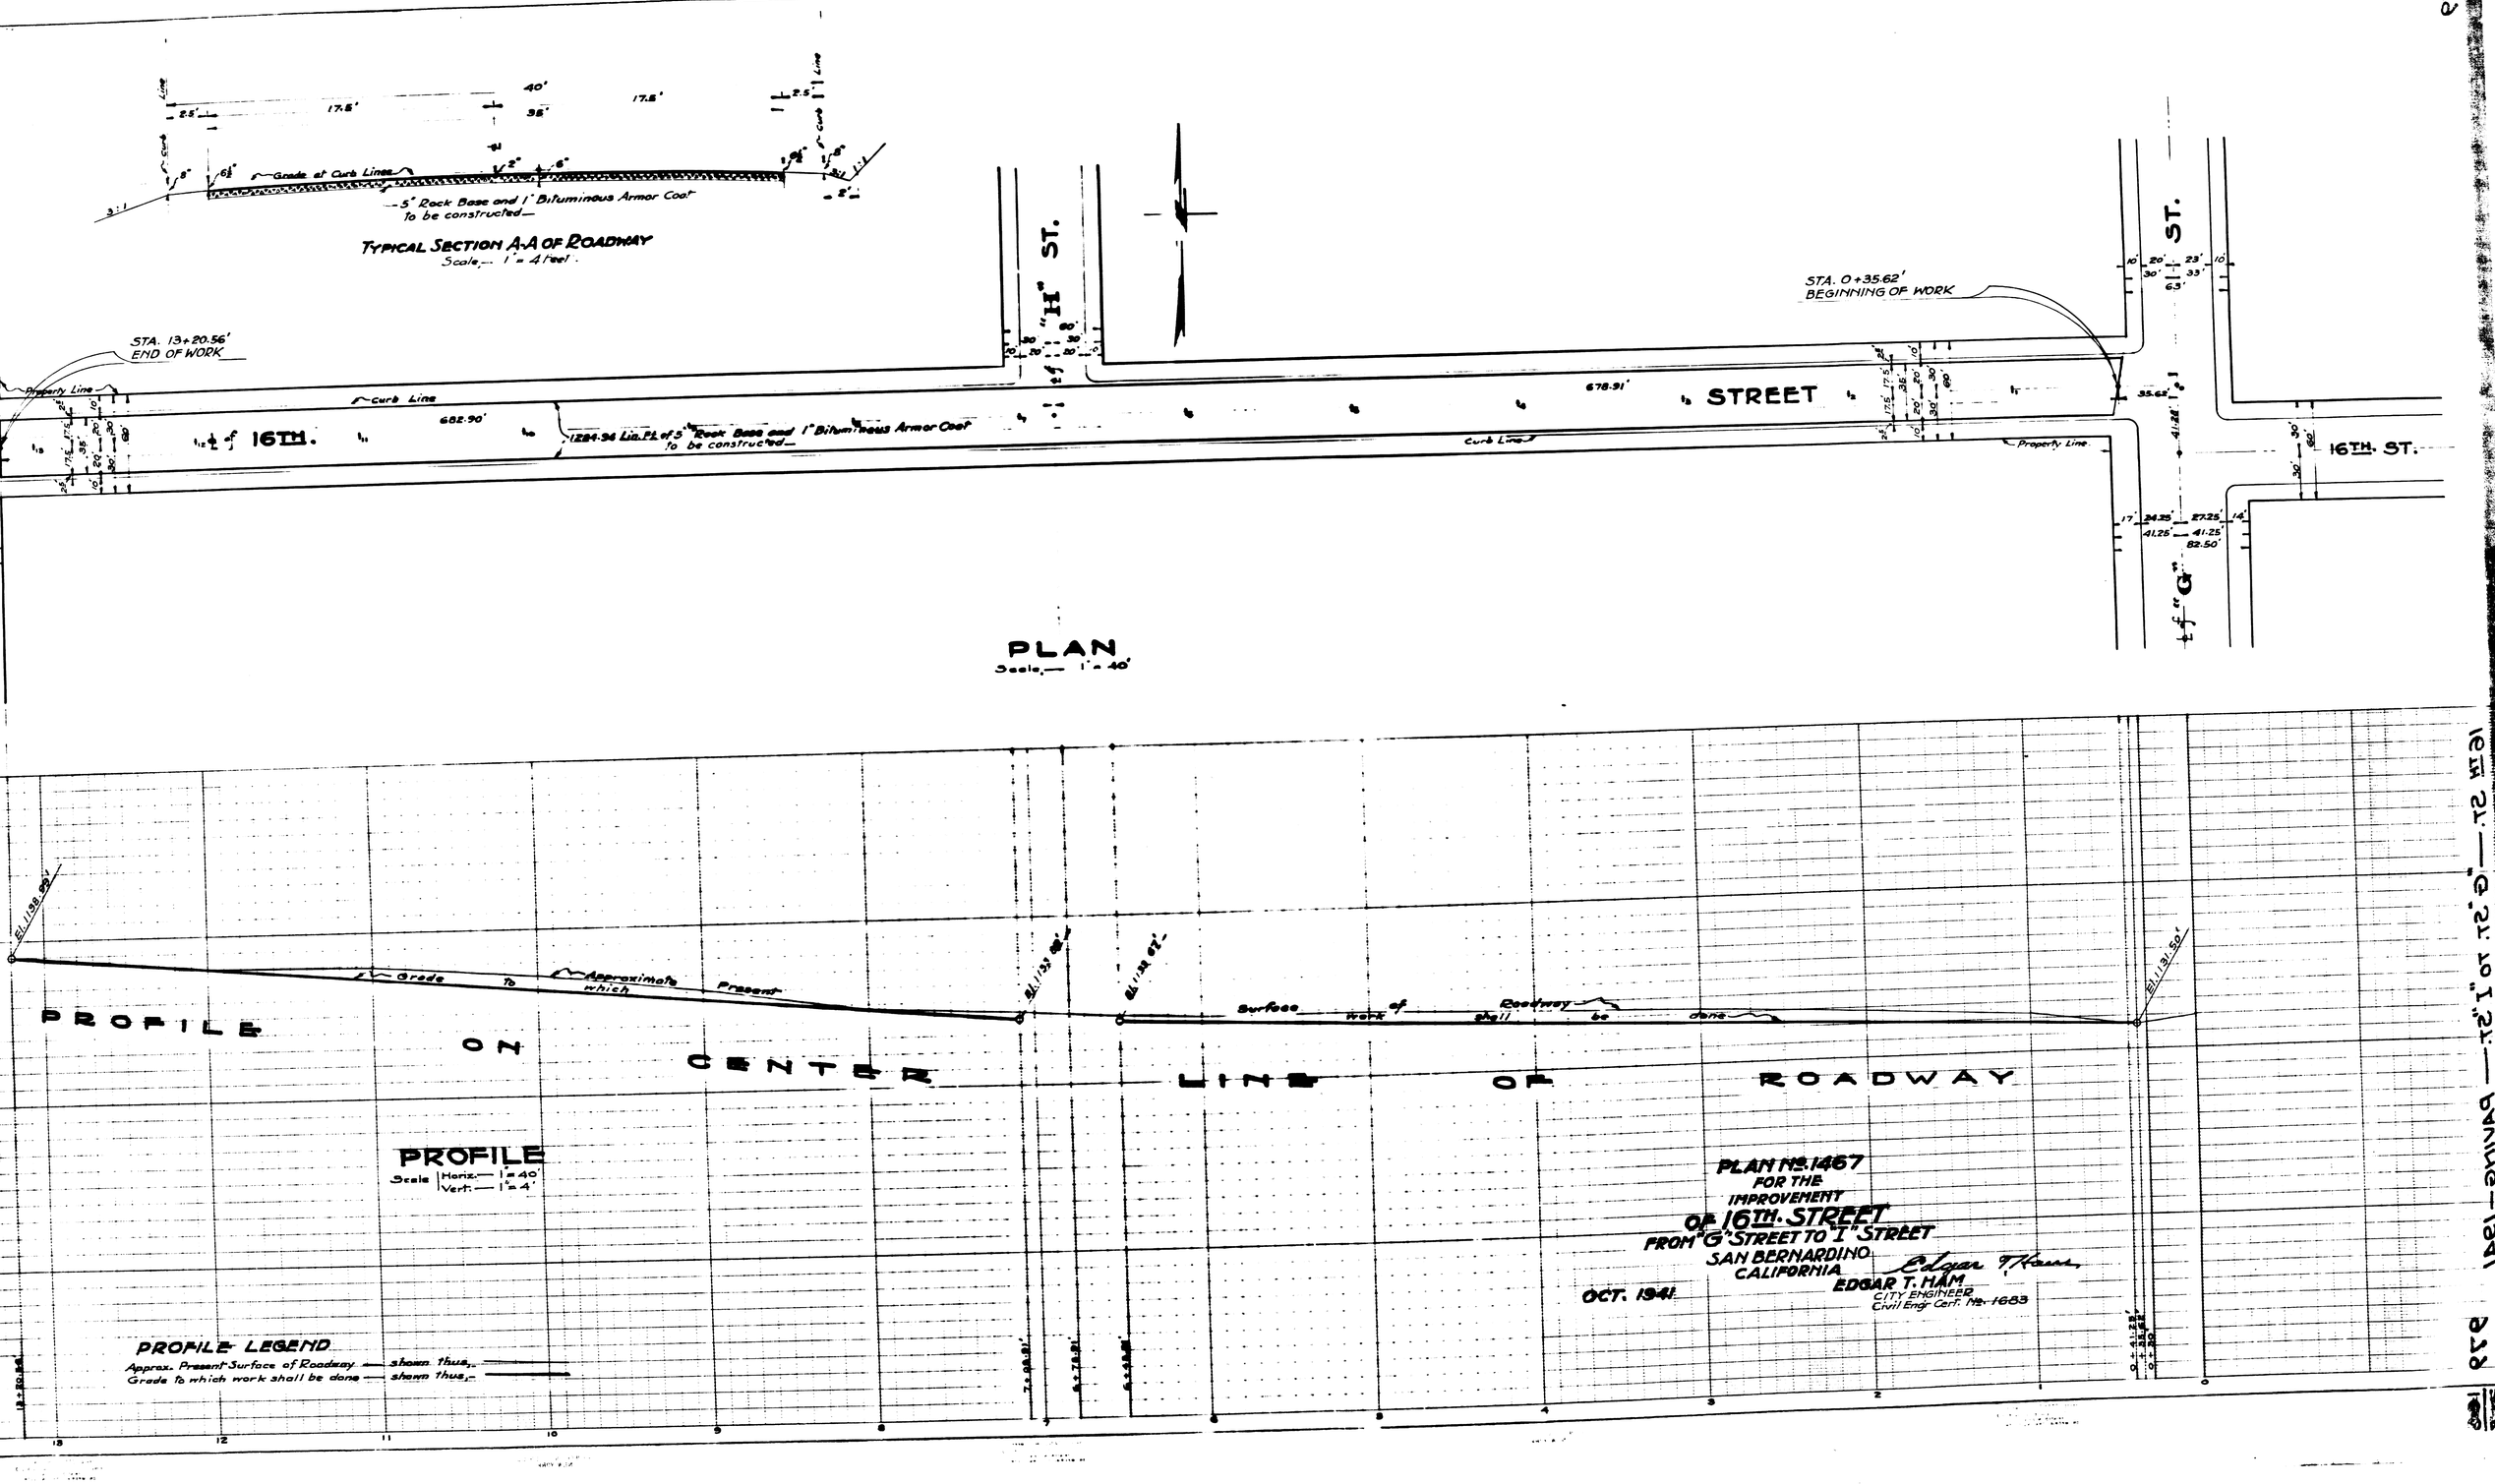
Typical Section A-A of Roadway
Scale,— 1" = 4 feet.
Grade at Curb Line
5" Rock Base and 1" Bituminous Armor Coat to be constructed
Curb Line
Property Line
STA. 13+20.56' END OF WORK
STA. 0+35.62' BEGINNING OF WORK
"H" ST.
"G" ST.
16TH. ST.
16TH. STREET
682.90'
678.91'
1284.96 Lin. Ft. of 5" Rock Base and 1" Bituminous Armor Coat to be constructed
PLAN
Scale,— 1" = 40'
PROFILE ON CENTER LINE OF ROADWAY
Approximate Present Grade to which Surface work of Roadway shall be done
PROFILE
Scale Horiz.— 1" = 40'
Vert.— 1" = 4'
PROFILE LEGEND
Approx. Present Surface of Roadway — shown thus,
Grade to which work shall be done — shown thus,
PLAN No. 1467
FOR THE
IMPROVEMENT
OF 16TH. STREET
FROM "G" STREET TO "I" STREET
SAN BERNARDINO
CALIFORNIA
OCT. 1941
EDGAR T. HAM
CITY ENGINEER
Civil Engr. Cert. No. 1683