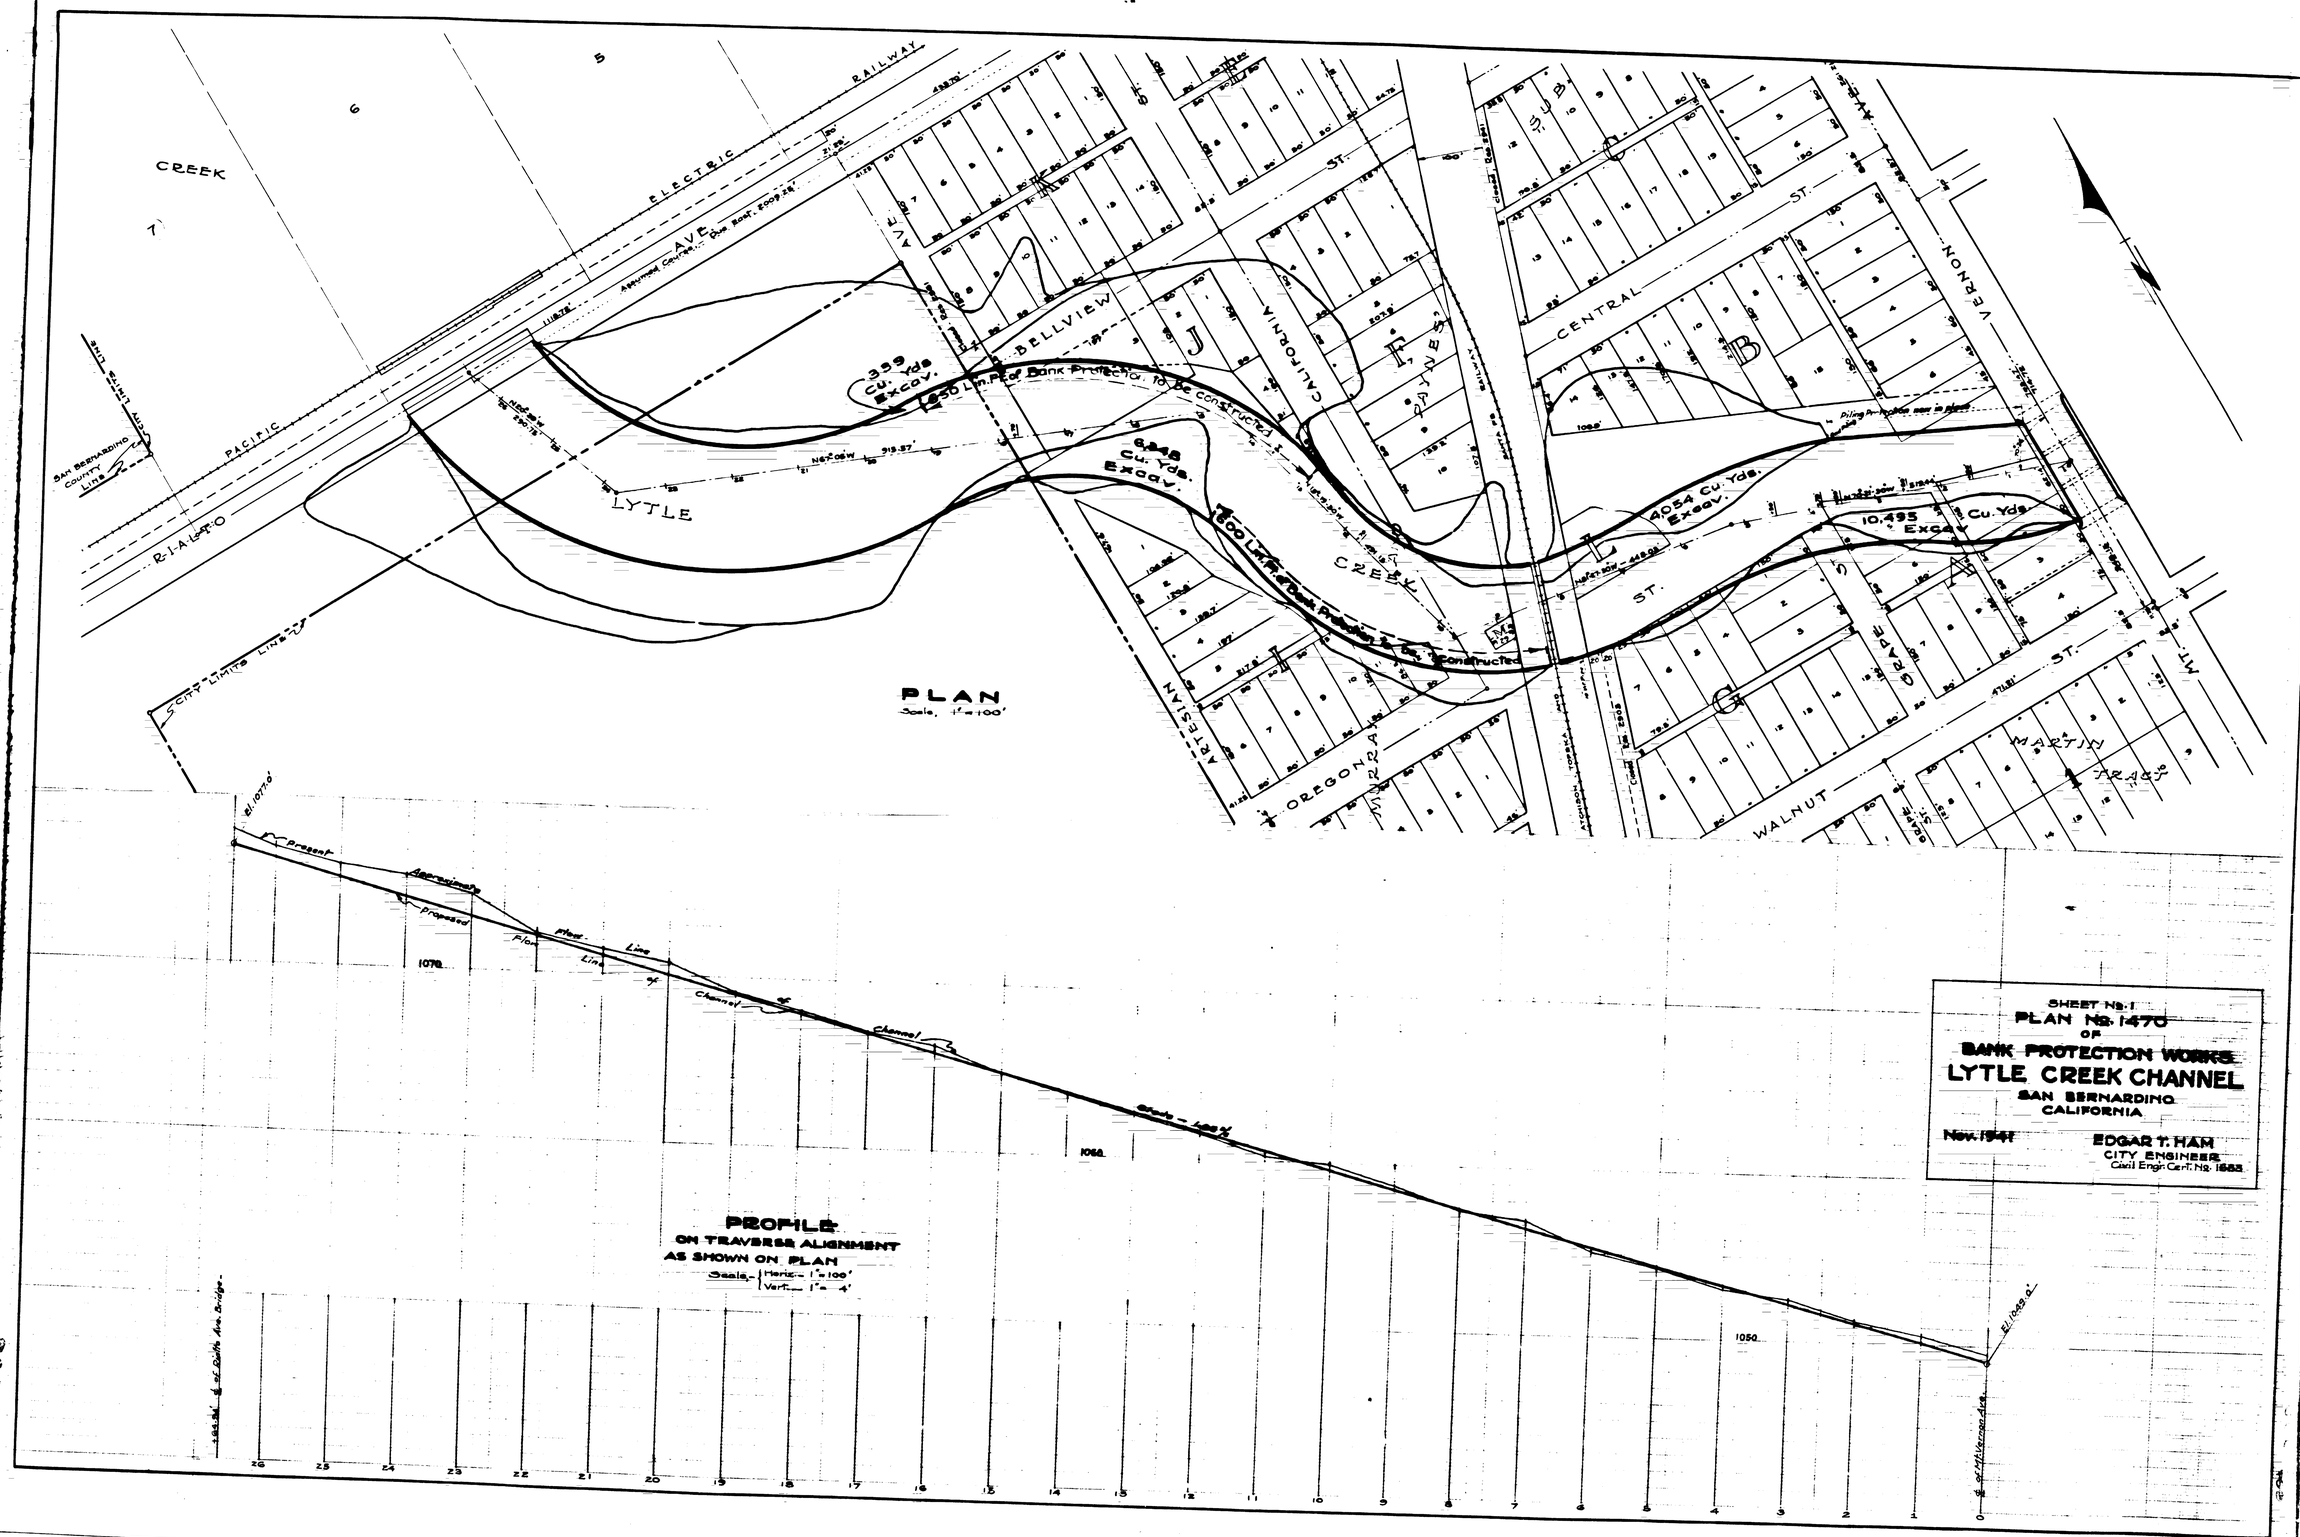

SHEET No. 1
PLAN No. 1470
OF
BANK PROTECTION WORKS
LYTLE CREEK CHANNEL
SAN BERNARDINO
CALIFORNIA

Nov. 1941

EDGAR T. HAM
CITY ENGINEER
Civil Engr. Cert. No. 1653