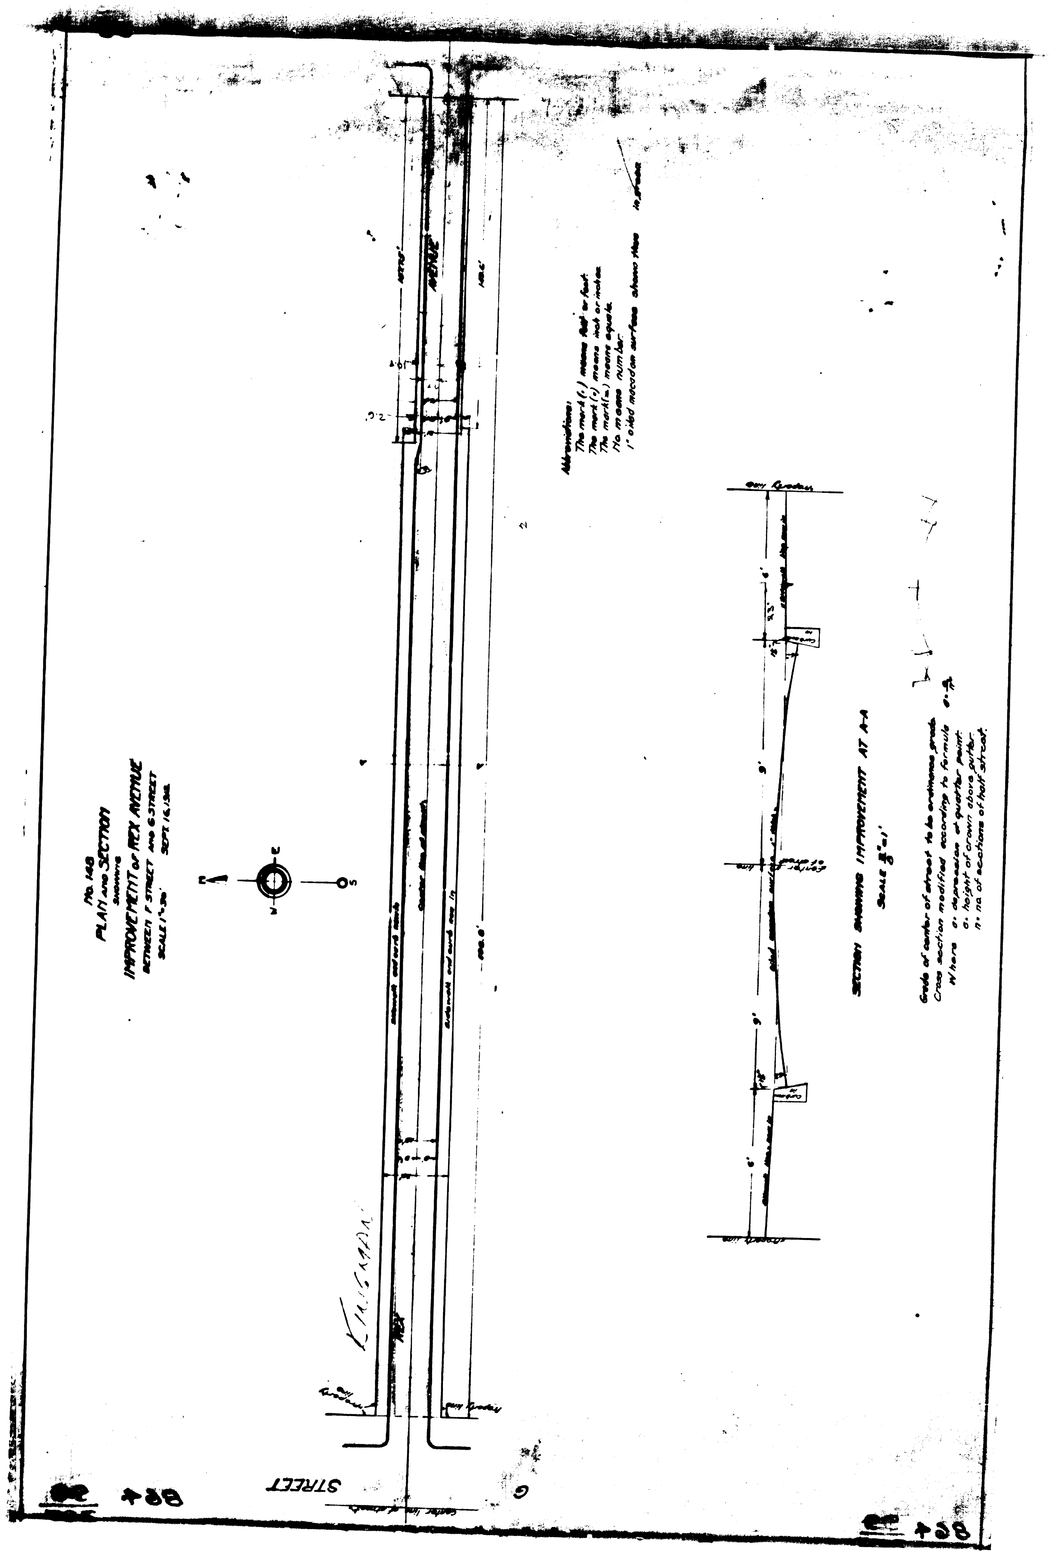
No. 148
PLAN and SECTION
showing
IMPROVEMENT of REX AVENUE
BETWEEN F STREET AND G STREET
SCALE 1"=20'
SEPT 16, 1916
Abbreviations:
The mark (') means feet or foot.
The mark (") means inch or inches.
No means number.
1" = 0.0833 of a foot
SECTION SHOWING IMPROVEMENT AT A-A
SCALE 1/8" = 1'
Grade of center of street to be continuous grade.
Cross section modified according to formula
W here c = depression of curb below gutter.
d = height of curb above gutter.
n = no. of sections of half street.
REX
AVENUE
F
G
STREET
REX
REX

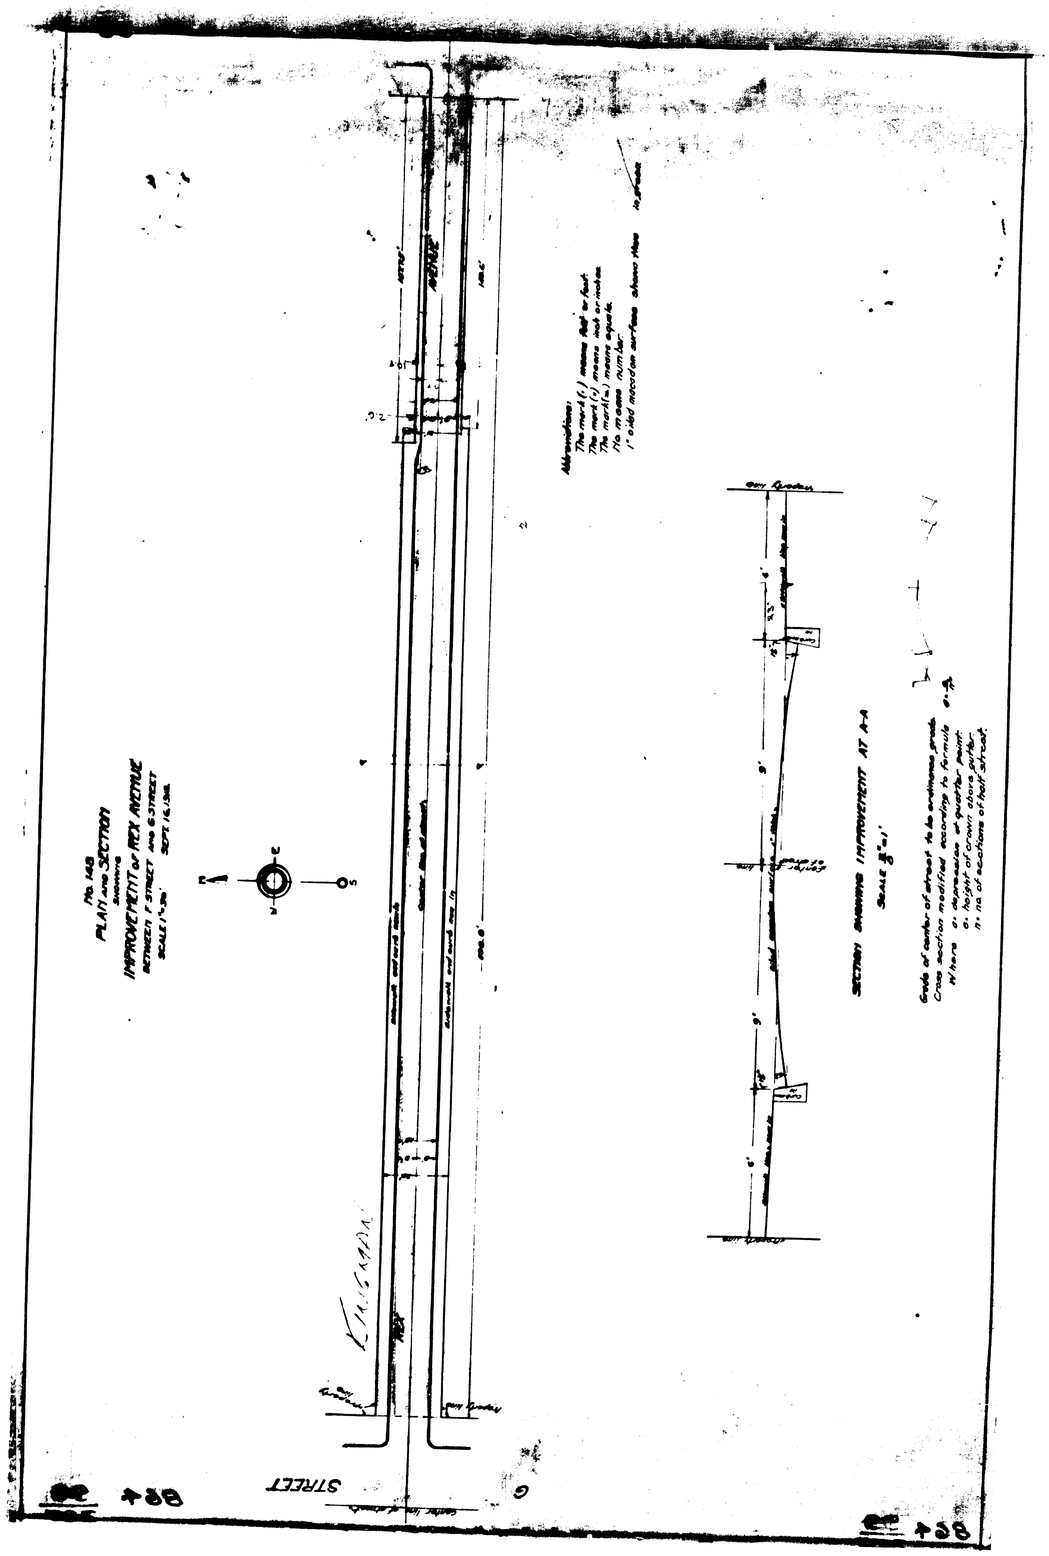
No. 148
PLAN and SECTION
showing
IMPROVEMENT of REX AVENUE
BETWEEN F STREET AND G STREET
SCALE 1"=20'
SEPT 16, 1916
Abbreviations:
The mark (') means feet or foot.
The mark (") means inch or inches.
No means number.
1" = 0.0833 of a foot
SECTION SHOWING IMPROVEMENT AT A-A
SCALE 1/8" = 1'
Grade of center of street to be continuous grade.
Cross section modified according to formula
W here c = depression of curb below gutter.
d = height of curb above gutter.
n = no. of sections of half street.
REX
AVENUE
F
G
STREET
REX
REX