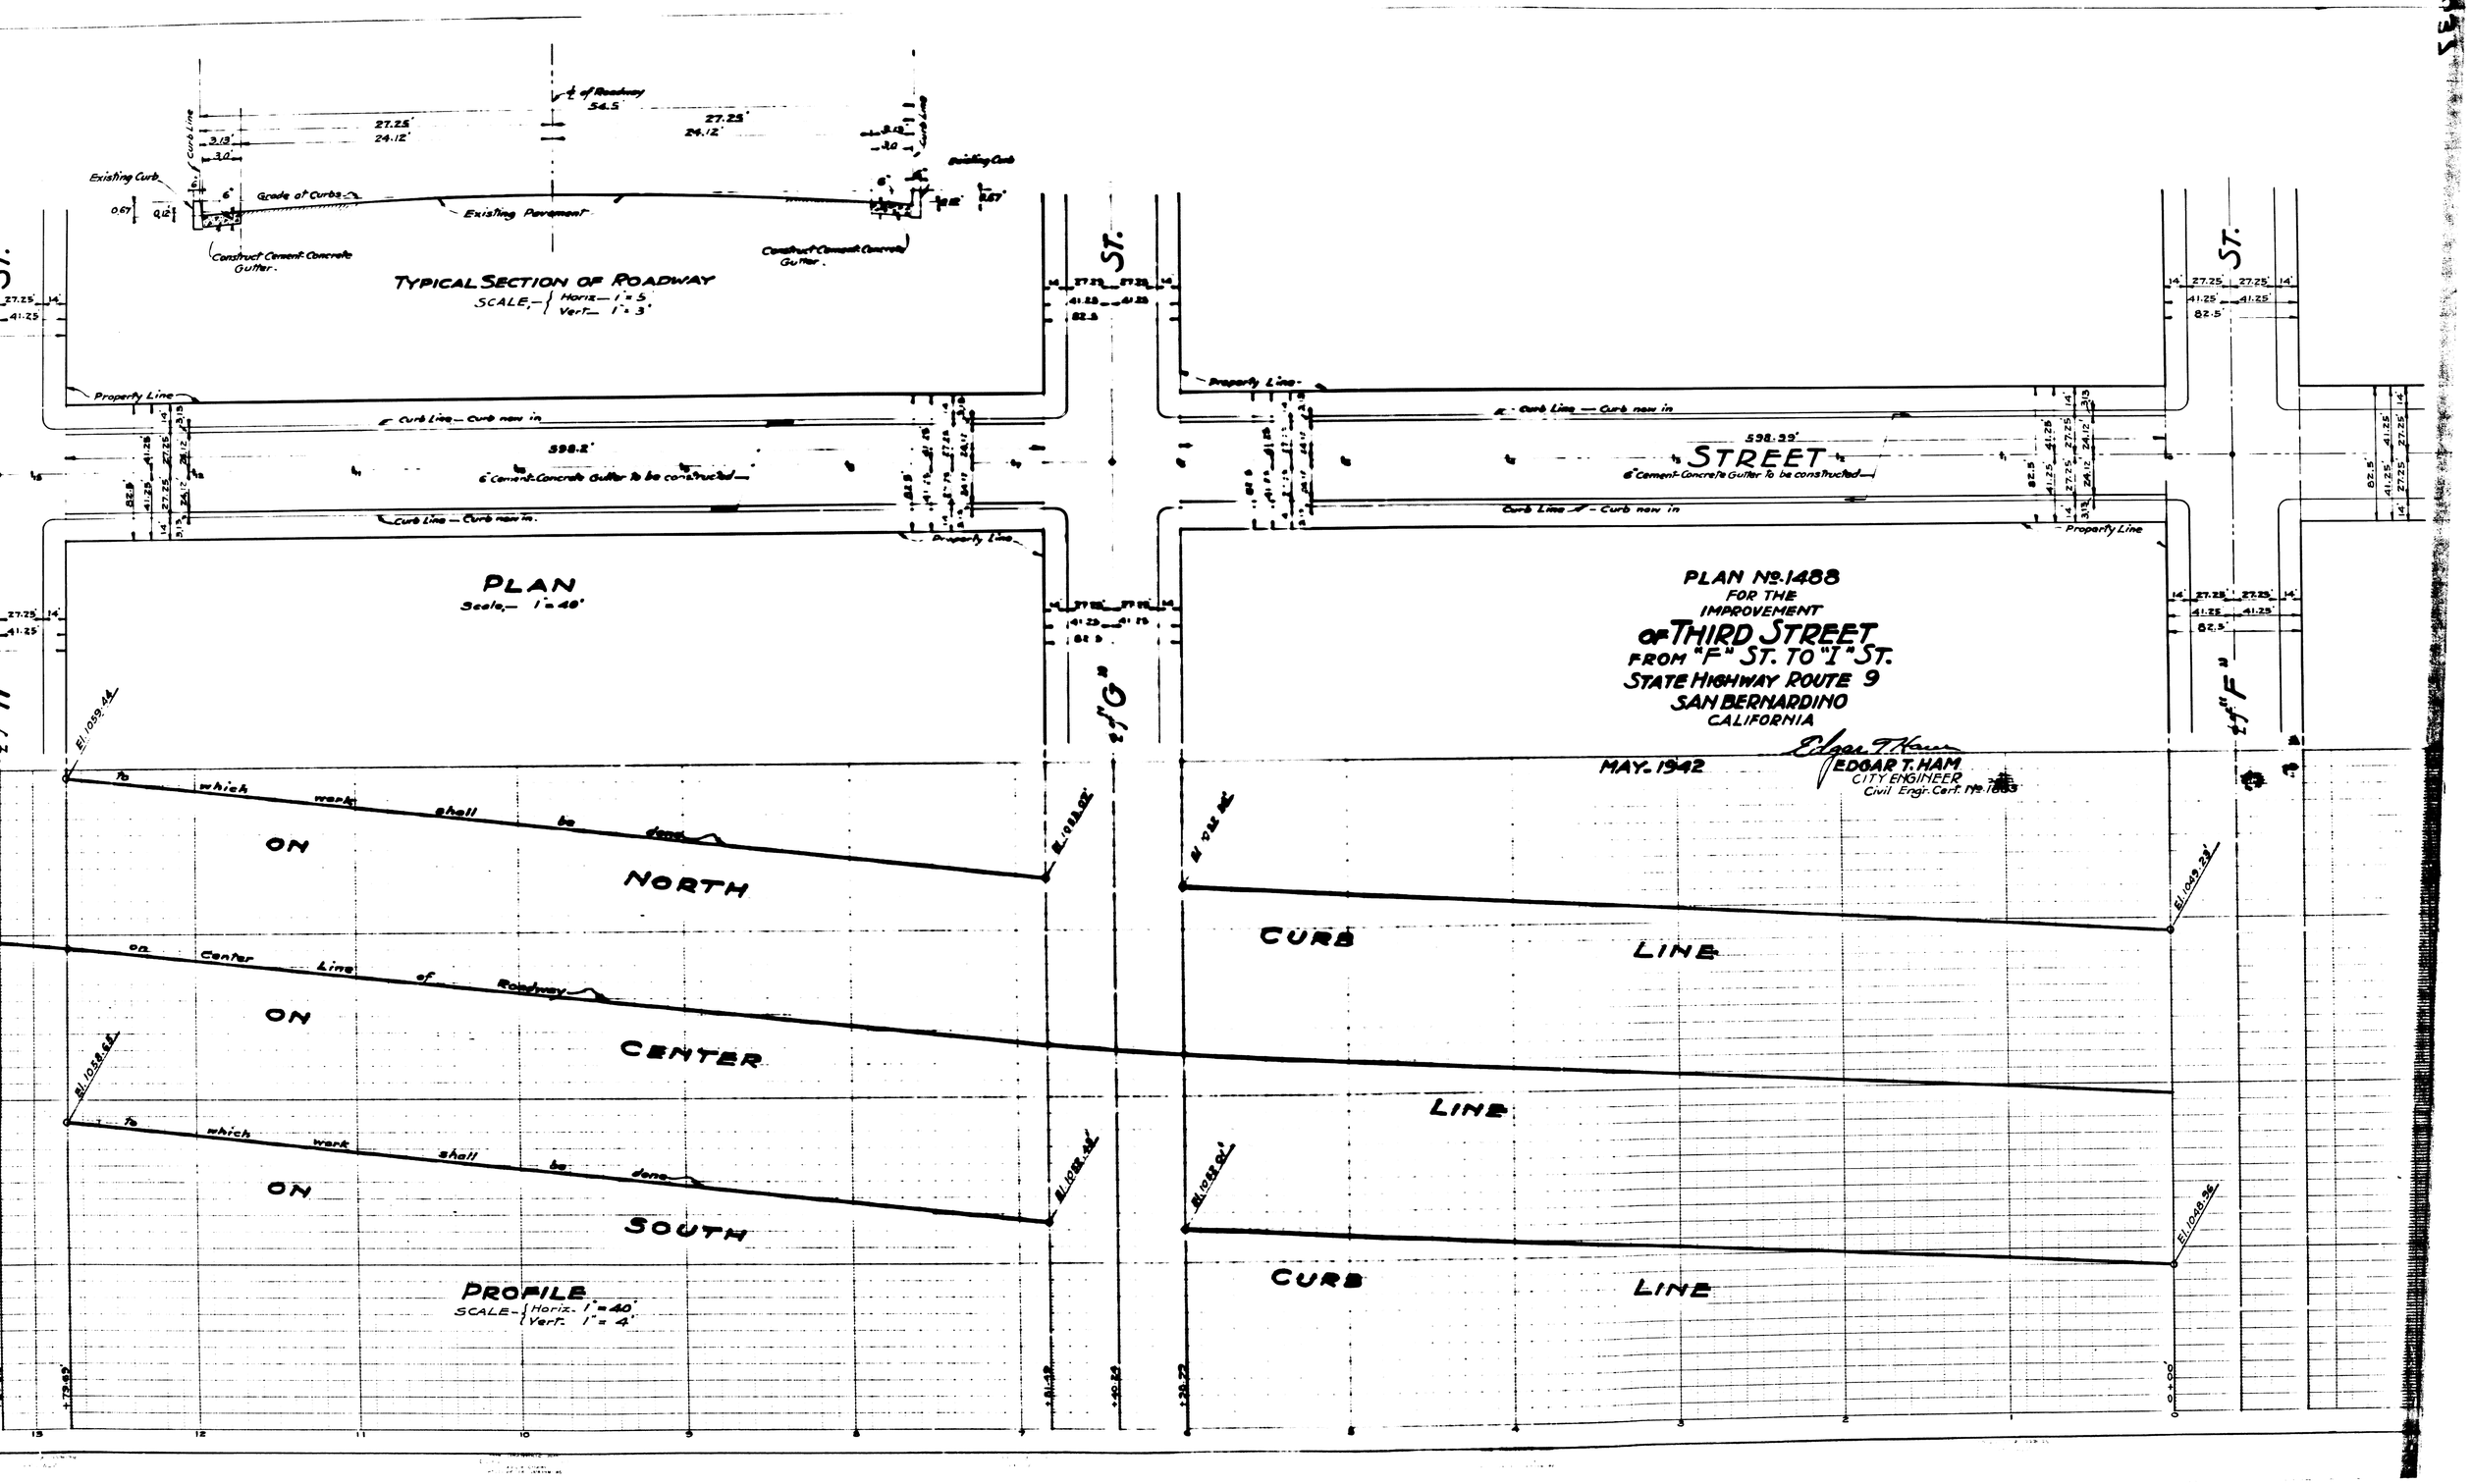
PLAN No. 1488
FOR THE
IMPROVEMENT
OF THIRD STREET
FROM "F" ST. TO "I" ST.
STATE HIGHWAY ROUTE 9
SAN BERNARDINO
CALIFORNIA
MAY. 1942
EDGAR T. HAM
CITY ENGINEER
Civil Engr. Cert. No. 1883
TYPICAL SECTION OF ROADWAY
SCALE,— Horiz.— 1" = 5'
Vert.— 1" = 3'
Existing Curb
Grade at Curbs
Existing Pavement
Construct Cement Concrete Gutter.
Curb Line
Property Line
Curb Line — Curb new in
598.2'
598.29'
STREET
6" Cement Concrete Gutter to be constructed
PLAN
Scale,— 1" = 40'
"G" ST.
"F" ST.
PROFILE
SCALE— Horiz. 1" = 40'
Vert. 1" = 4'
To which work shall be done
ON NORTH CURB LINE
On Center Line of Roadway
ON CENTER LINE
ON SOUTH CURB LINE
El. 1059.44
El. 1058.66
El. 1049.29
El. 1048.56