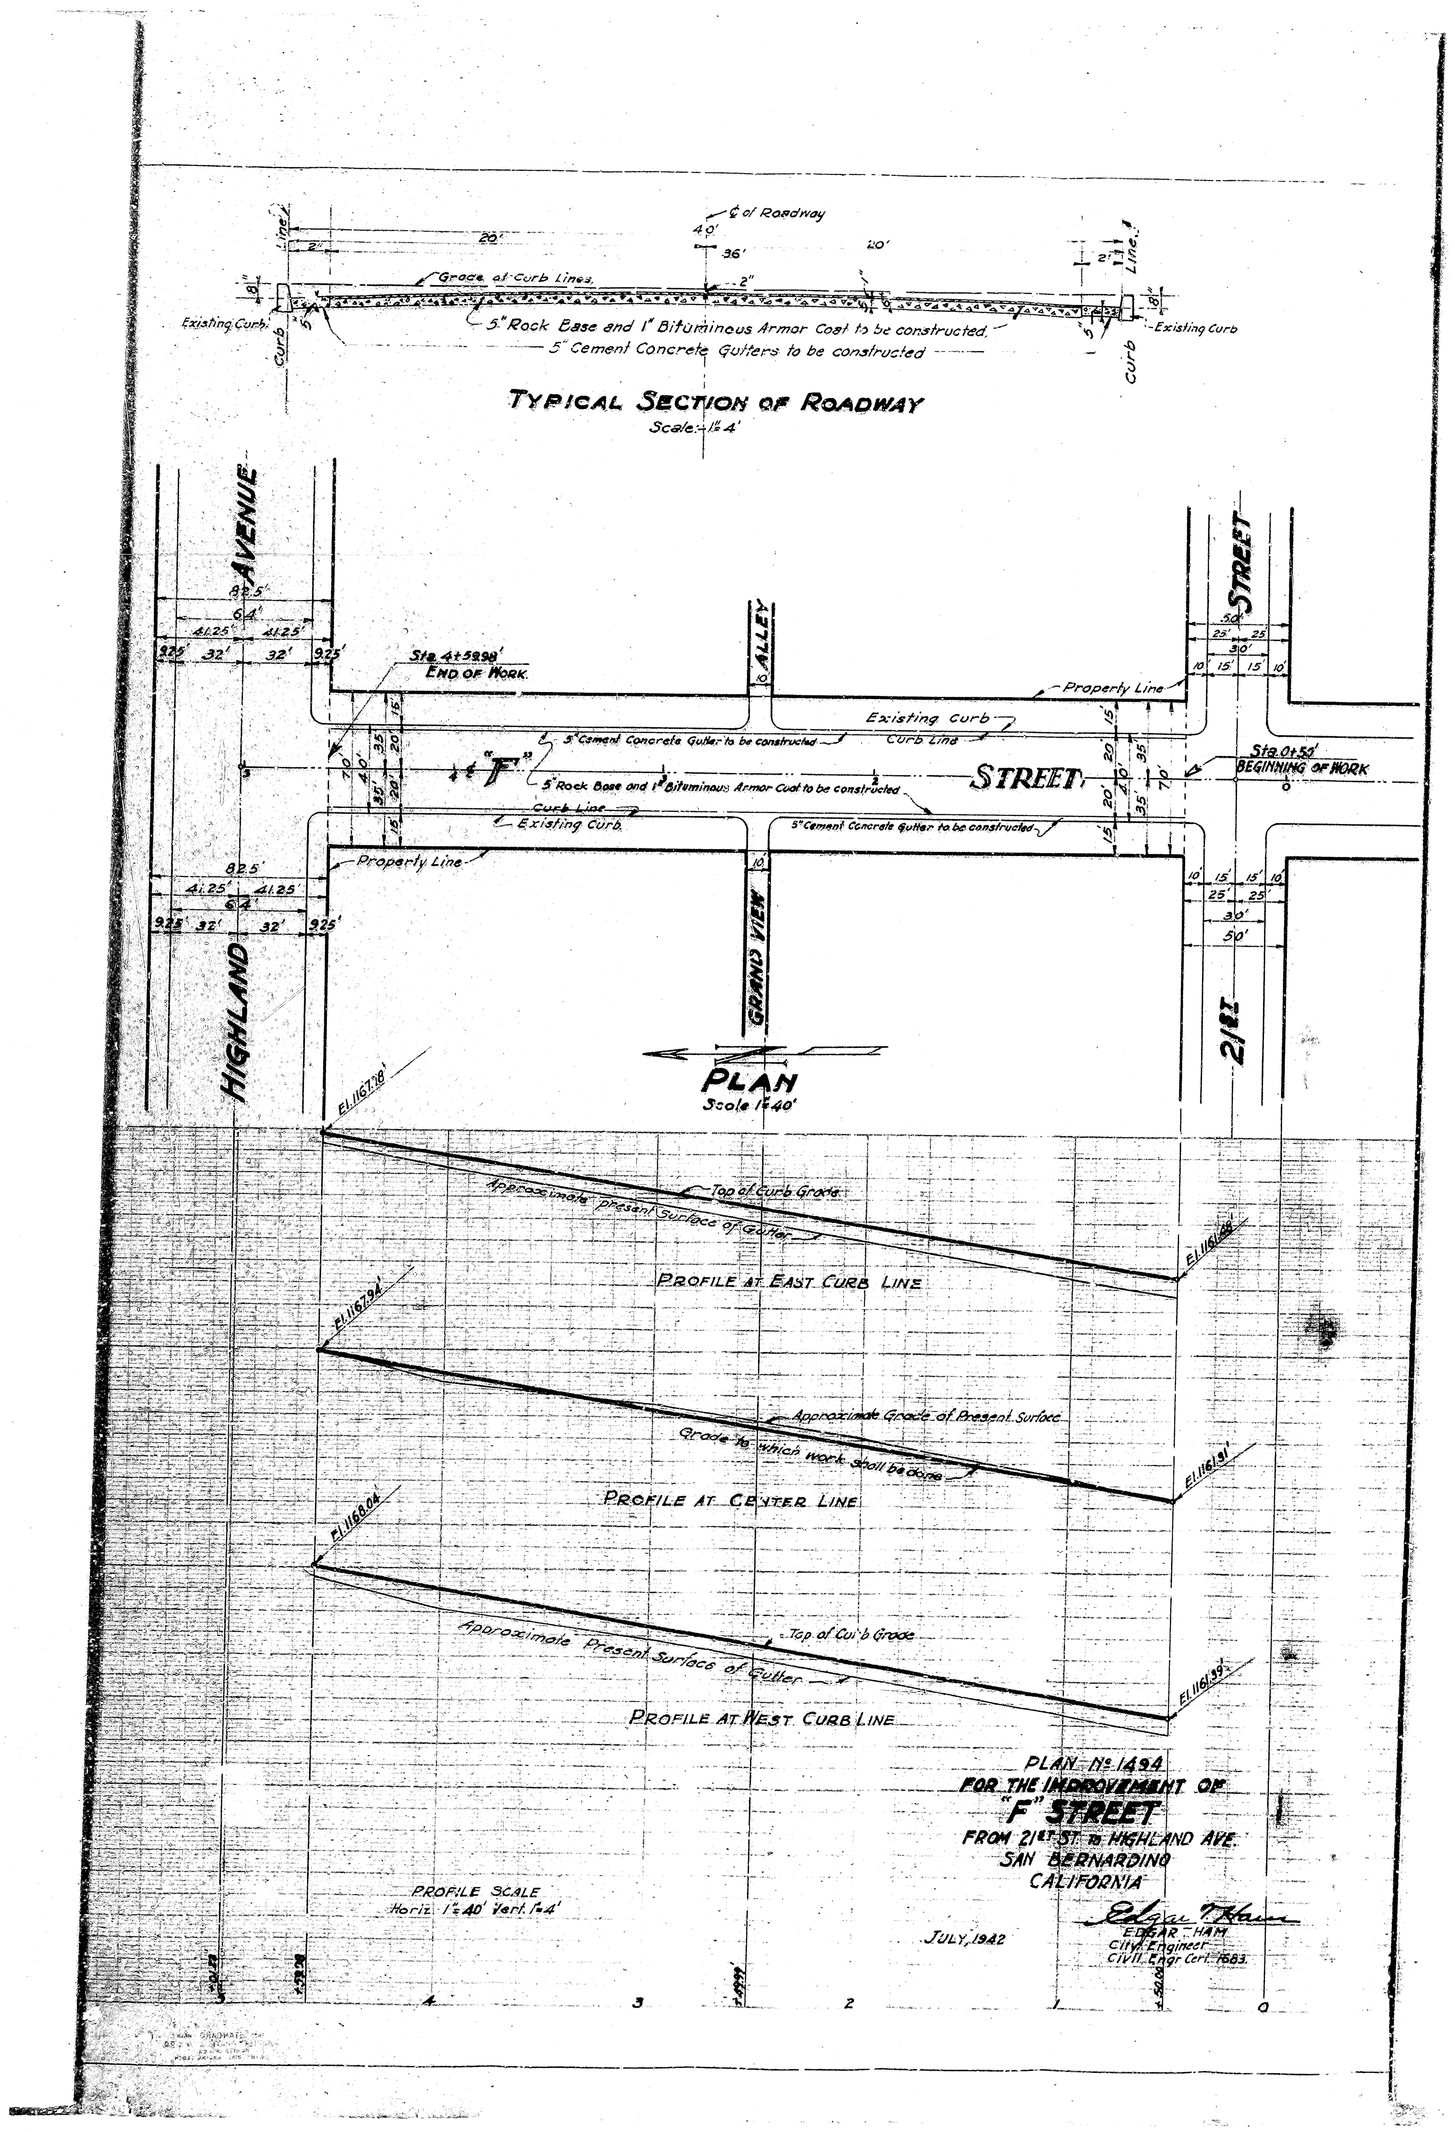

TYPICAL SECTION OF ROADWAY
Scale:- 1" = 4'
5" Rock Base and 1" Bituminous Armor Coat to be constructed
5" Cement Concrete Gutters to be constructed
Grade of Curb Lines
Existing Curb
Curb Line
Sta. 4+59.98' END OF WORK
Sta. 0+50' BEGINNING OF WORK
Property Line
Existing Curb
Curb Line
5" Cement Concrete Gutter to be constructed
5" Rock Base and 1" Bituminous Armor Coat to be constructed
"F" STREET
HIGHLAND AVENUE
GRAND VIEW ALLEY
21ST STREET
PLAN
Scale 1" = 40'
Top of Curb Grade
Approximate present Surface of Gutter
PROFILE AT EAST CURB LINE
Approximate Grade of Present Surface
Grade to which work shall be done
PROFILE AT CENTER LINE
Top of Curb Grade
Approximate Present Surface of Gutter
PROFILE AT WEST CURB LINE
PLAN No. 1494
FOR THE IMPROVEMENT OF
"F" STREET
FROM 21ST ST. TO HIGHLAND AVE.
SAN BERNARDINO
CALIFORNIA
PROFILE SCALE
Horiz. 1" = 40' Vert. 1" = 4'
JULY, 1942
EDGAR HAM
City Engineer
Civil Engr. Cert. 1683