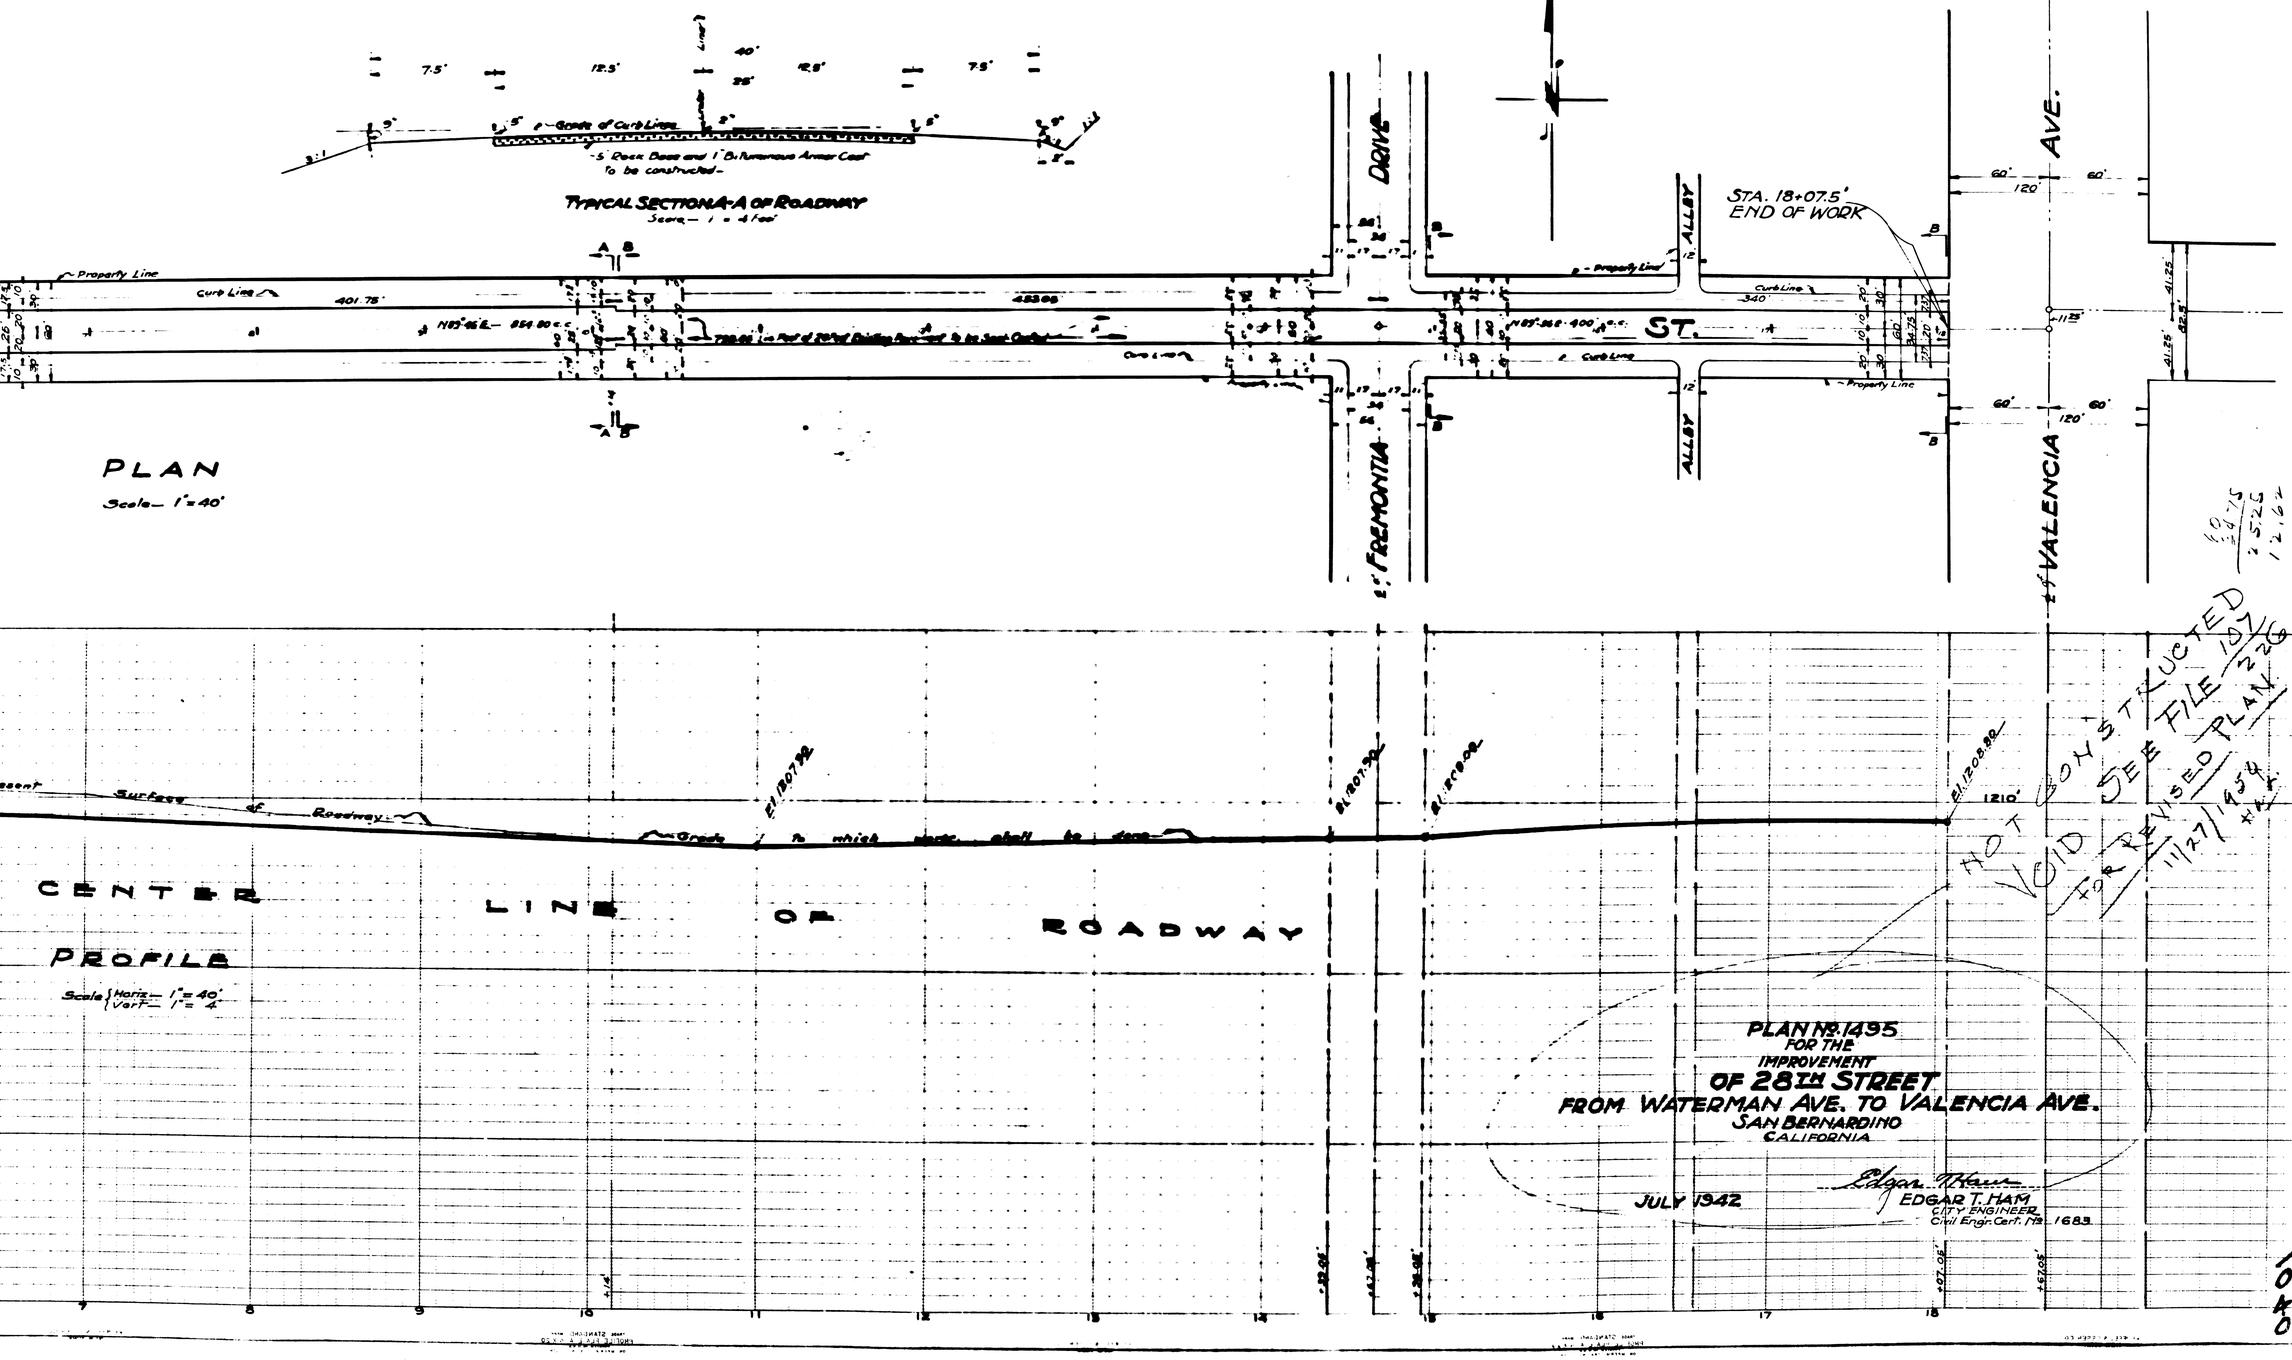
TYPICAL SECTION A-A OF ROADWAY
Scale— 1" = 4 feet
-5" Rock Base and 1" Bituminous Armor Coat To be constructed-
PLAN
Scale— 1" = 40'
Property Line
Curb Line
ALLEY
DRIVE
FREMONTIA
ST.
VALENCIA
AVE.
STA. 18+07.5'
END OF WORK
CENTER LINE OF ROADWAY
PROFILE
Scale { Horiz— 1" = 40'
Vert— 1" = 4'
Surface of Roadway
Grade to which work shall be done
PLAN No. 1495
FOR THE
IMPROVEMENT
OF 28TH STREET
FROM WATERMAN AVE. TO VALENCIA AVE.
SAN BERNARDINO
CALIFORNIA
JULY 1942
EDGAR T. HAM
CITY ENGINEER
Civil Engr. Cert. No. 1683
NOT CONSTRUCTED
VOID
SEE FILE 107/226
FOR REVISED PLAN
11/27/1954