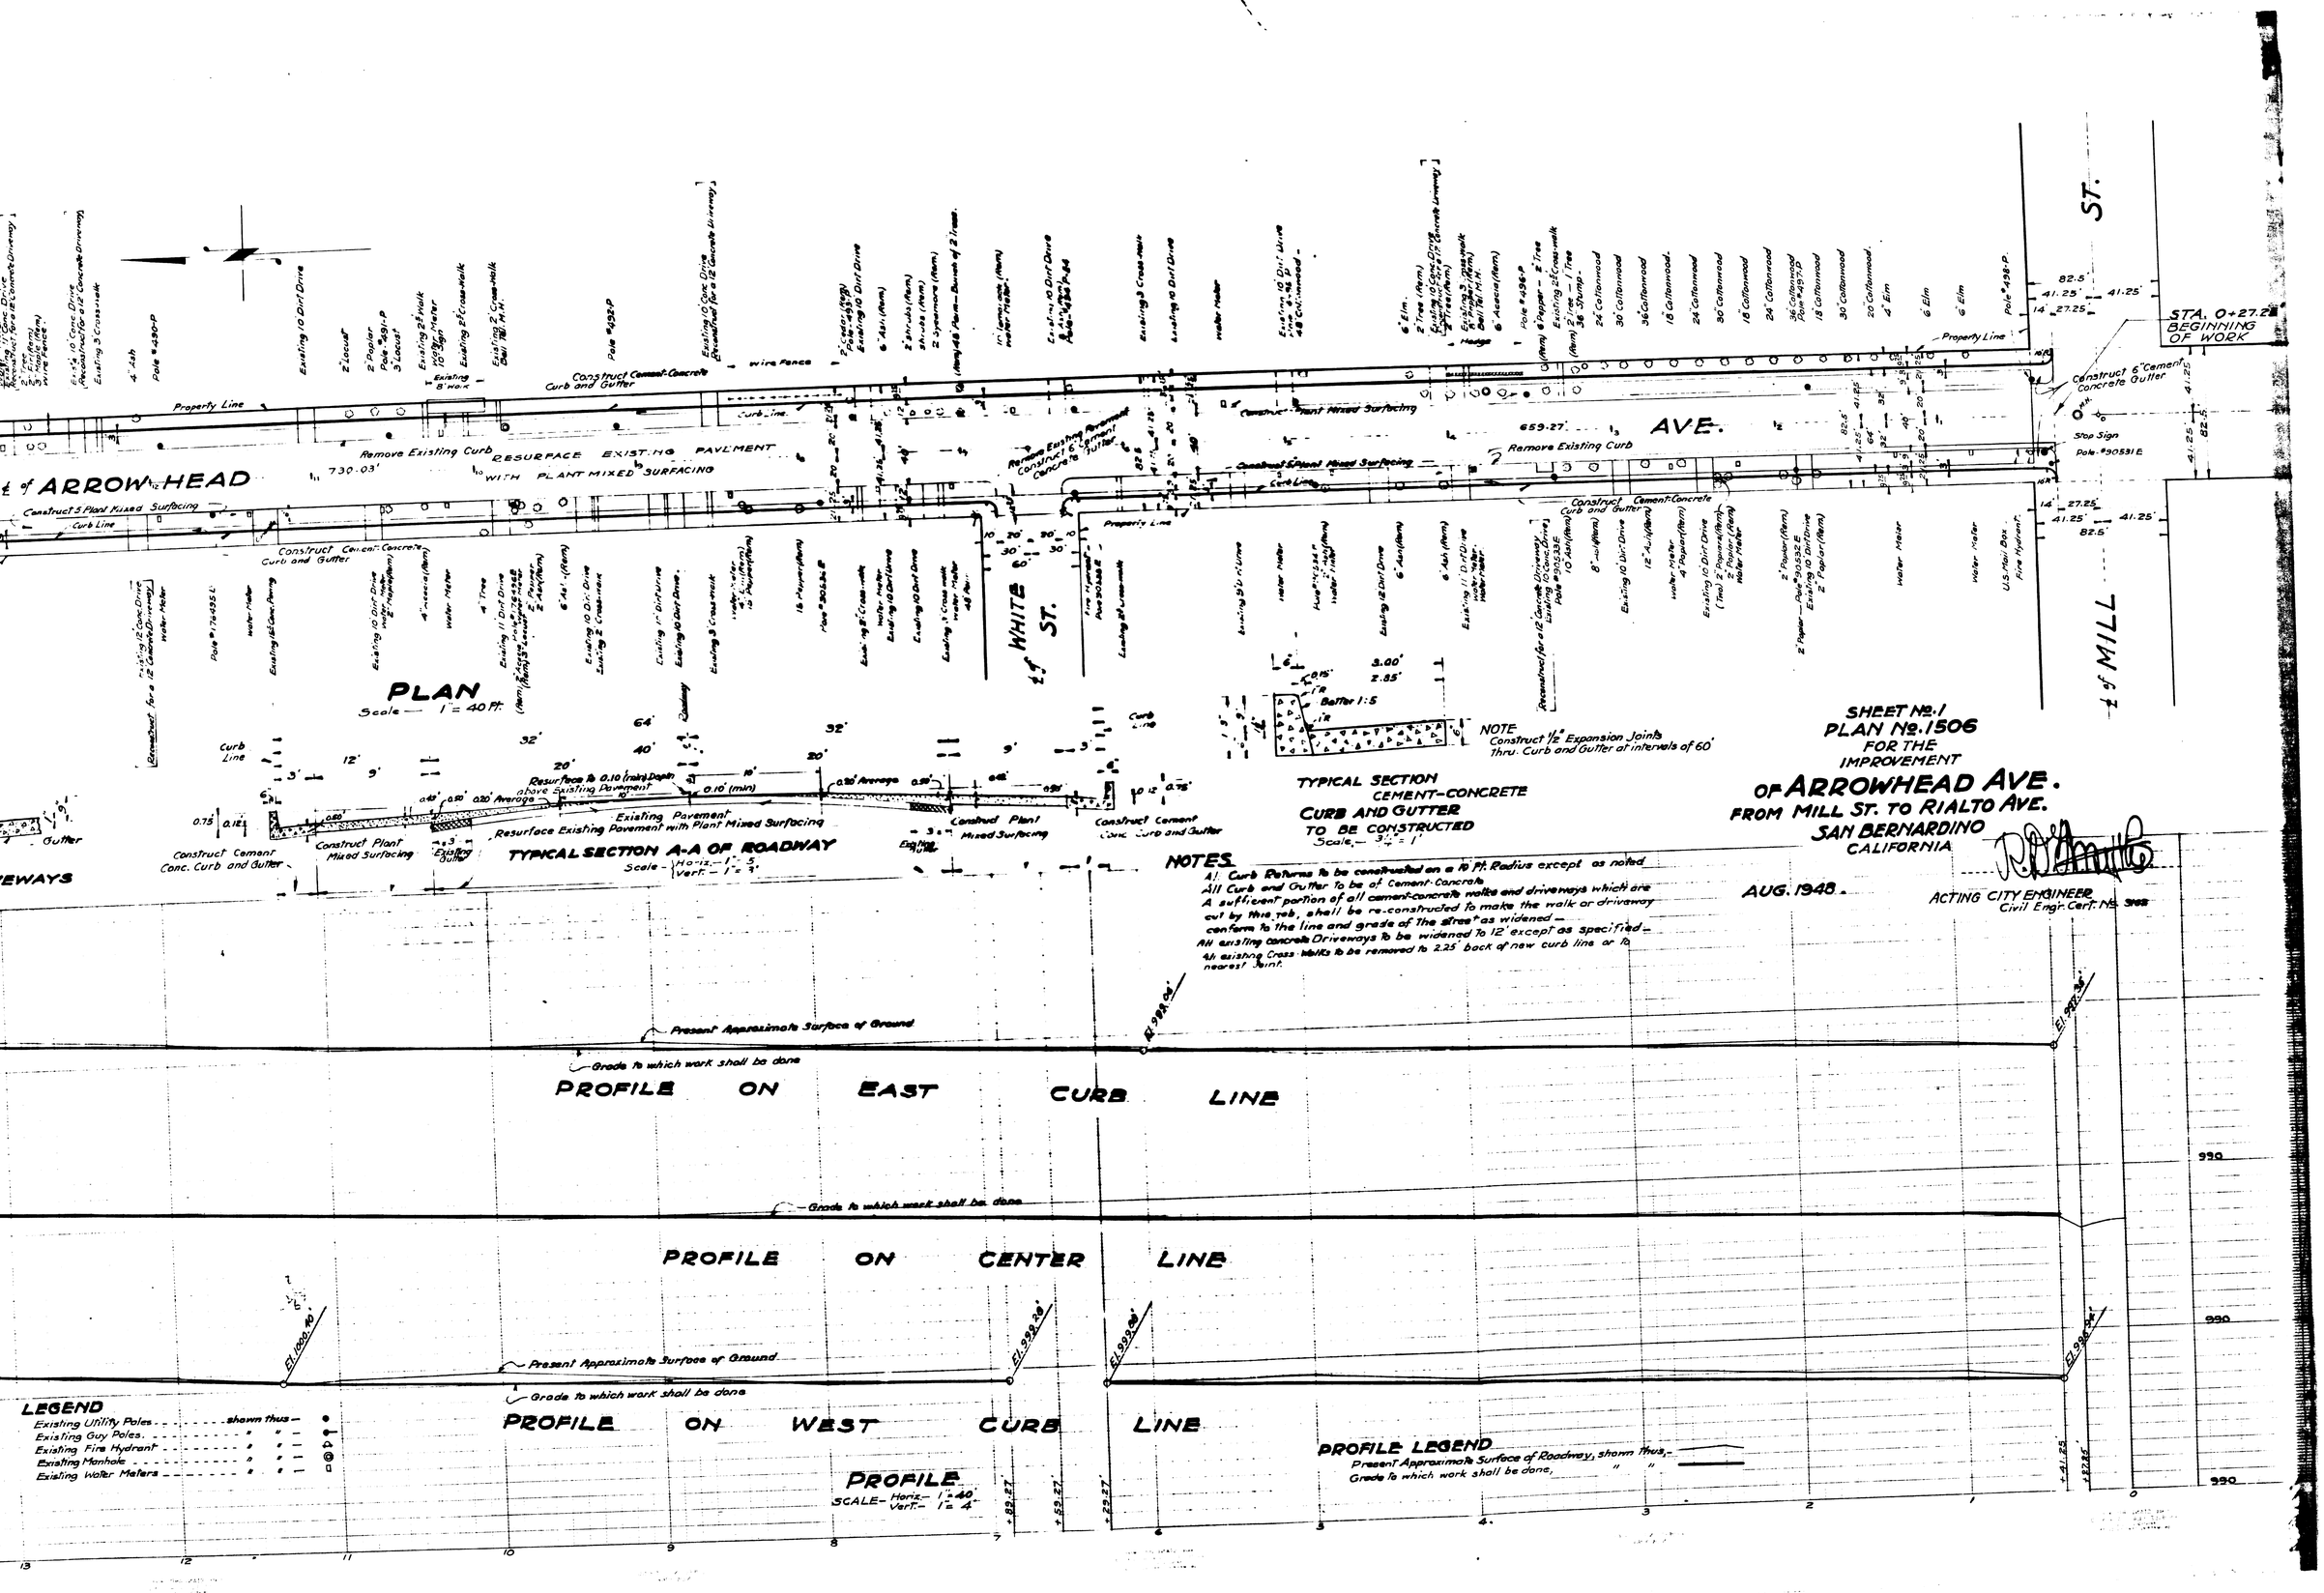
PLAN
Scale — 1" = 40 Ft.
TYPICAL SECTION A-A OF ROADWAY
Scale — Horiz. — 1" = 5'
Vert. — 1" = 3'
TYPICAL SECTION
CEMENT-CONCRETE
CURB AND GUTTER
TO BE CONSTRUCTED
Scale — 3/4" = 1'
NOTE
Construct 1/2" Expansion Joints thru. Curb and Gutter at intervals of 60'
NOTES
All Curb Returns to be constructed on a 10 Ft. Radius except as noted
All Curb and Gutter to be of Cement-Concrete
A sufficient portion of all cement-concrete walks and driveways which are cut by this job, shall be re-constructed to make the walk or driveway conform to the line and grade of the street as widened —
All existing concrete Driveways to be widened to 12' except as specified —
All existing Cross-Walks to be removed to 2.25' back of new curb line or to nearest joint.
SHEET No. 1
PLAN No. 1506
FOR THE
IMPROVEMENT
OF ARROWHEAD AVE.
FROM MILL ST. TO RIALTO AVE.
SAN BERNARDINO
CALIFORNIA
AUG. 1948.
ACTING CITY ENGINEER
Civil Engr. Cert. No.
PROFILE ON EAST CURB LINE
PROFILE ON CENTER LINE
PROFILE ON WEST CURB LINE
Present Approximate Surface of Ground
Grade to which work shall be done
PROFILE
SCALE — Horiz. — 1" = 40'
Vert. — 1" = 4'
PROFILE LEGEND
Present Approximate Surface of Roadway, shown thus —
Grade to which work shall be done, " "
LEGEND
Existing Utility Poles — shown thus —
Existing Guy Poles — " " —
Existing Fire Hydrant — " " —
Existing Manhole — " " —
Existing Water Meters — " " —
ARROWHEAD
AVE.
MILL ST.
WHITE ST.
STA. 0+27.2
BEGINNING OF WORK
Construct 6" Cement Concrete Gutter
Remove Existing Curb
RESURFACE EXISTING PAVEMENT WITH PLANT MIXED SURFACING
Construct Plant Mixed Surfacing
Construct Cement-Concrete Curb and Gutter
Property Line
Curb Line
Stop Sign
Pole #90531E
U.S. Mail Box
Fire Hydrant
Resurface to 0.10' (min) Depth above Existing Pavement
Resurface Existing Pavement with Plant Mixed Surfacing
Construct Cement Conc. Curb and Gutter
Construct Plant Mixed Surfacing
Existing Gutter
Batter 1:5
EWAYS