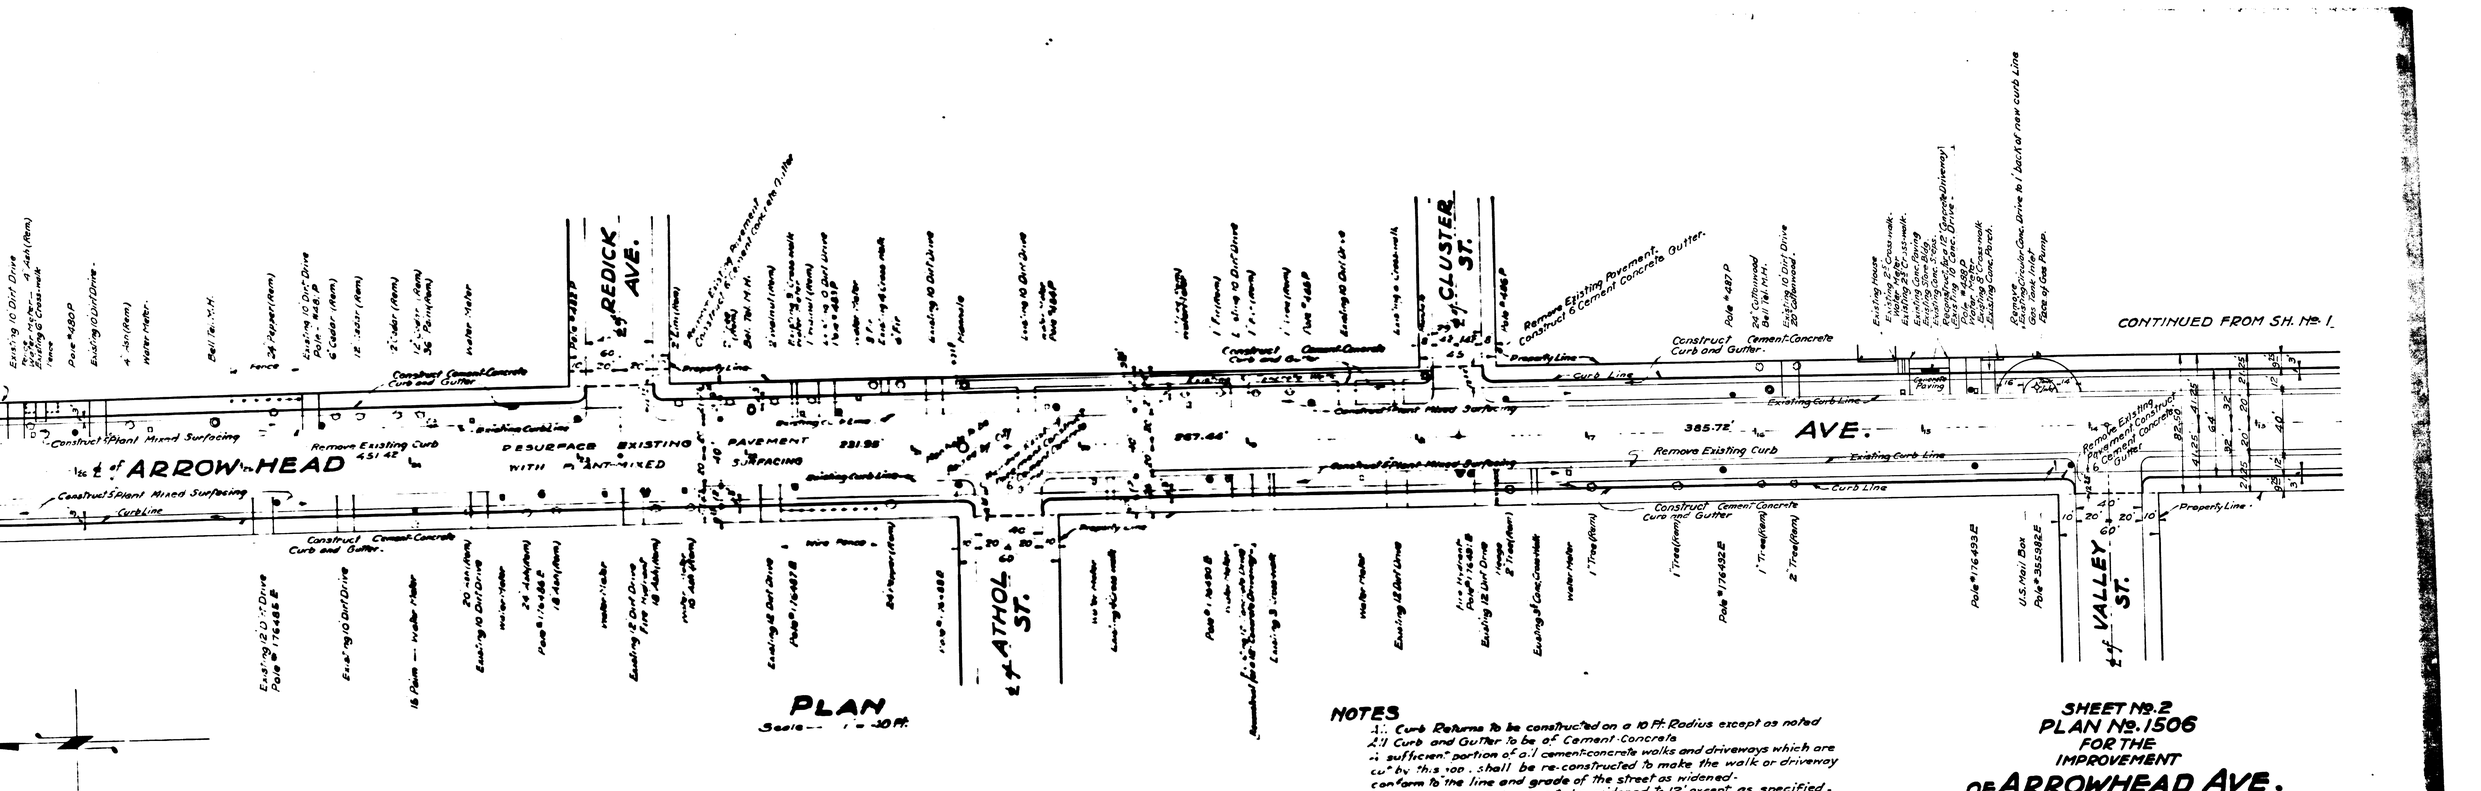

PLAN

Scale-- 1" = 40 Ft.

NOTES

1.) Curb Returns to be constructed on a 10 Ft. Radius except as noted
2.) Curb and Gutter to be of Cement-Concrete
3.) sufficient portion of all cement-concrete walks and driveways which are cut by this job, shall be re-constructed to make the walk or driveway conform to the line and grade of the street as widened.
All existing Concrete Driveways to be widened to 12' except as specified.
All existing Cross Walks to be removed to 2.25' back of new curb line or to nearest Joint

DETAILS

FOR DETAILS SEE SHEET No. 1 OF THIS PLAN.

Utility Poles,	shown thus,-
Guy Poles,-	" " —
Fire Hydrant,-	" " —
Manhole,	" " —
Water Meters	" " —

SHEET No. 2
PLAN No. 1506
FOR THE IMPROVEMENT
OF ARROWHEAD AVE.
FROM MILL ST. TO RIALTO AVE.
SAN BERNARDINO
CALIFORNIA

AUG. 1948

ACTING CITY ENGINEER
Civil Engr. Cert. No. 3102

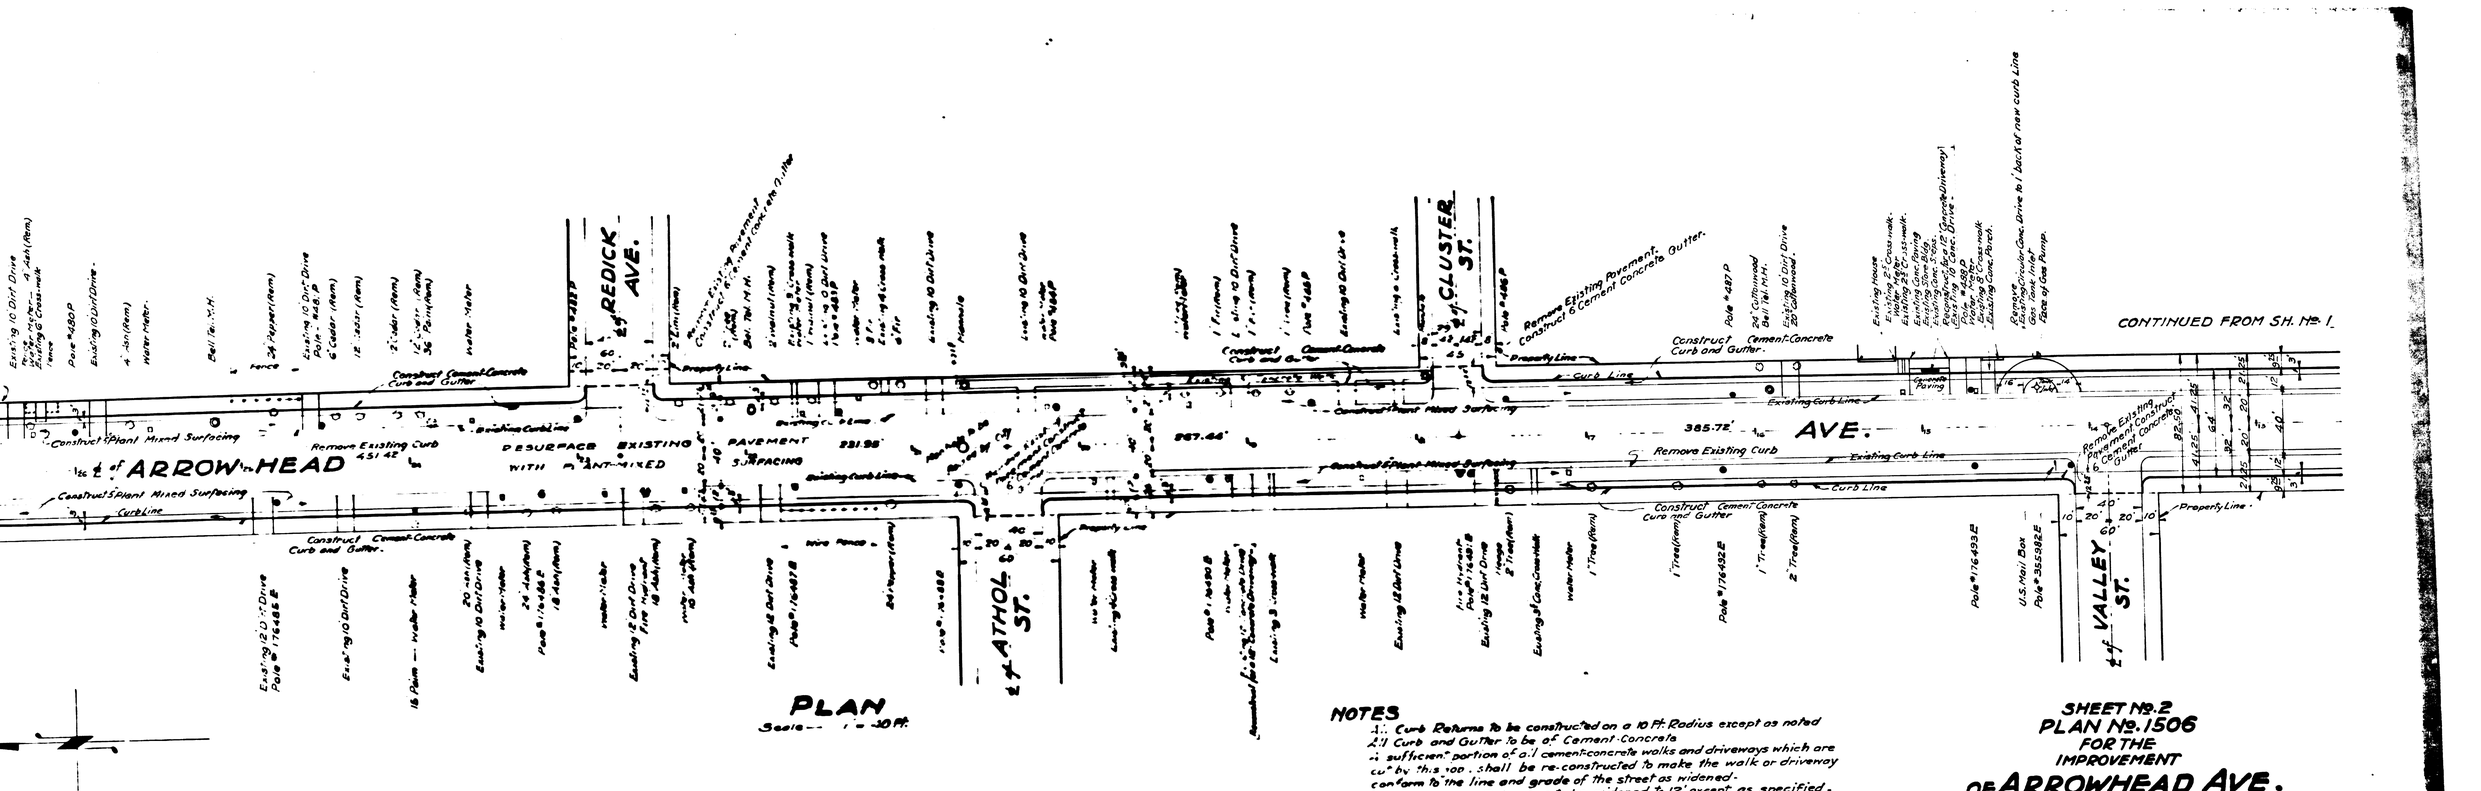

PLAN

Scale-- 1" = 40 Ft.

NOTES

1.) Curb Returns to be constructed on a 10 Ft. Radius except as noted
2.) Curb and Gutter to be of Cement-Concrete
3.) sufficient portion of all cement-concrete walks and driveways which are cut by this job, shall be re-constructed to make the walk or driveway conform to the line and grade of the street as widened.
All existing Concrete Driveways to be widened to 12' except as specified.
All existing Cross Walks to be removed to 2.25' back of new curb line or to nearest Joint

DETAILS

FOR DETAILS SEE SHEET No. 1 OF THIS PLAN.

Utility Poles,	shown thus,-
Guy Poles,-	" " —
Fire Hydrant,-	" " —
Manhole,	" " —
Water Meters	" " —

SHEET No. 2
PLAN No. 1506
FOR THE IMPROVEMENT
OF ARROWHEAD AVE.
FROM MILL ST. TO RIALTO AVE.
SAN BERNARDINO
CALIFORNIA

AUG. 1948

ACTING CITY ENGINEER
Civil Engr. Cert. No. 3102