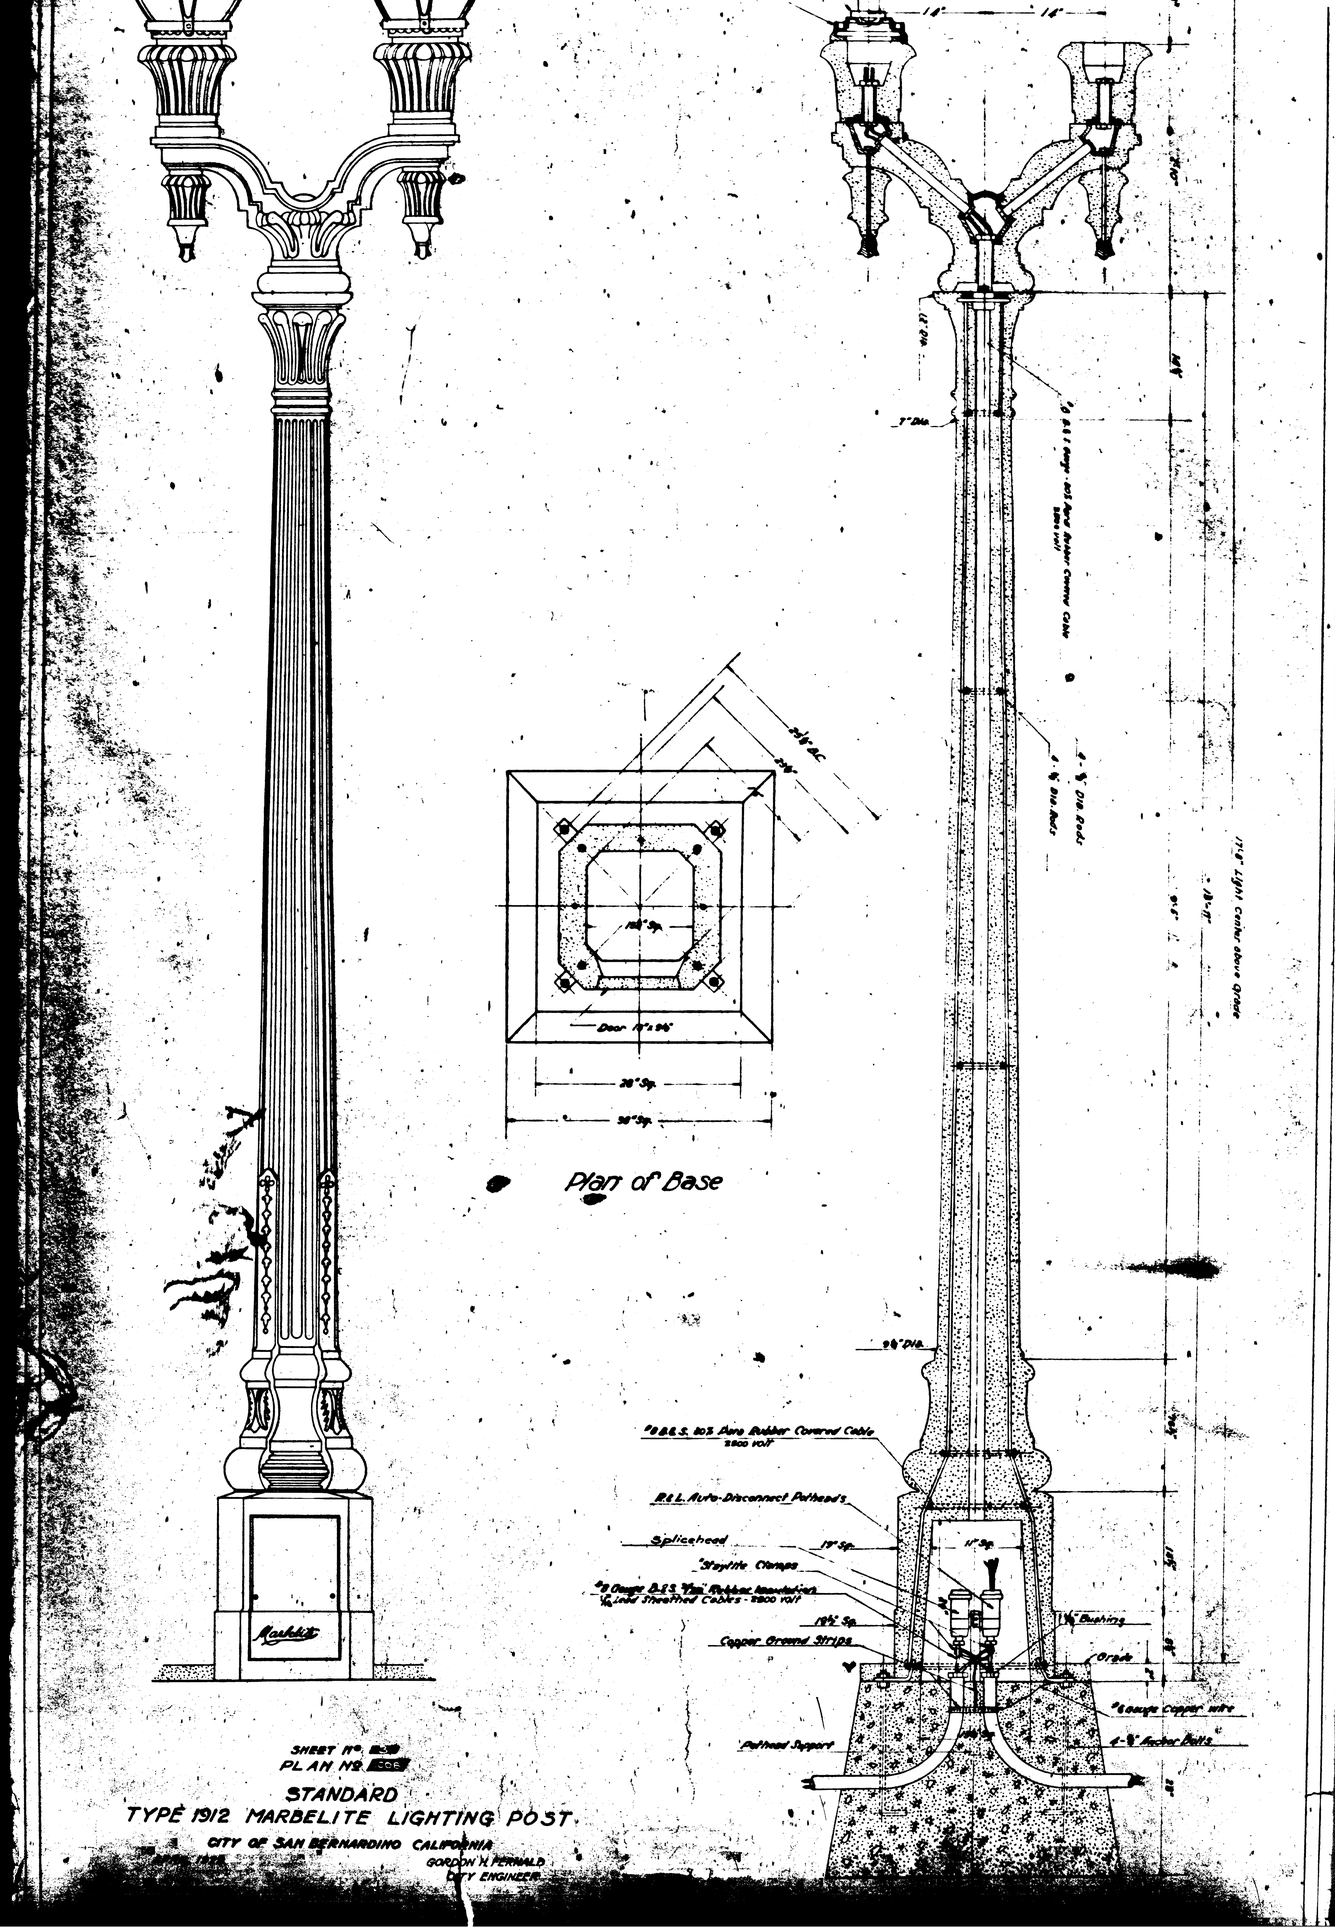
Plan of Base
Door 17"x96"
Rabbit
#8 B.&S. 30% Pure Rubber Covered Cable 2300 volt
R&L Auto-Disconnect Pothead's
Splicehead
"Staylite" Clamps
#8 Gauge B.&S. 30% Pure Rubber Insulation 1/16 Lead Sheathed Cables - 2300 volt
Copper Ground Strips
Bushing
Orgide
#6 Gauge Copper wire
4-3/4" Anchor Bolts
Pothead Support
19" Sp.
17" Sp.
19½" Sp.
17½" Lights center above grade
SHEET No.
PLAN No.
STANDARD
TYPE 1912 MARBELITE LIGHTING POST
CITY OF SAN BERNARDINO CALIFORNIA
GORDON N. McNEALL
CITY ENGINEER

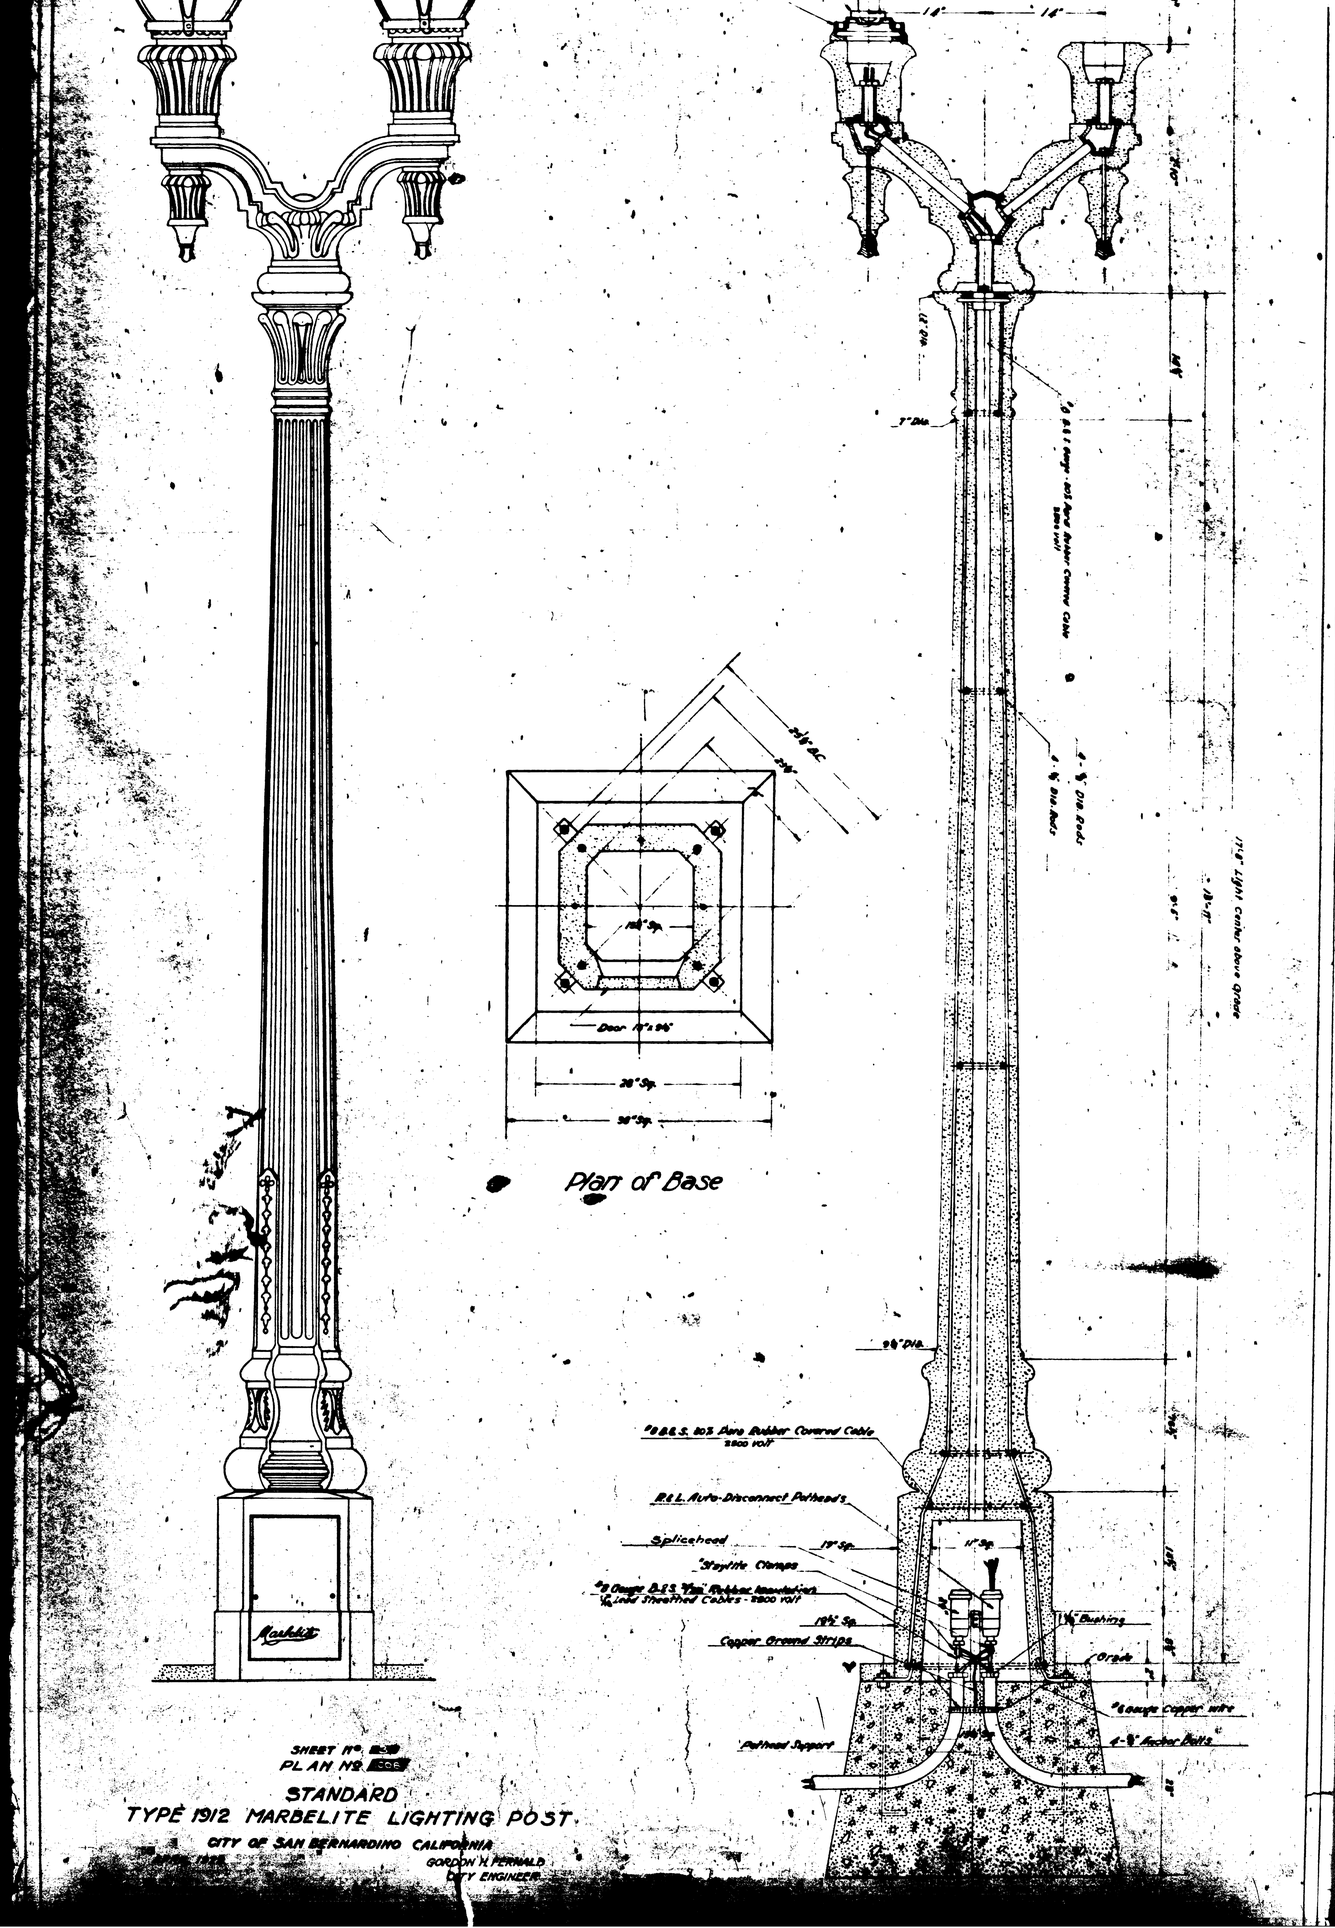
Plan of Base
Door 17"x96"
Rabbit
#8 B.&S. 30% Pure Rubber Covered Cable 2300 volt
R&L Auto-Disconnect Pothead's
Splicehead
"Staylite" Clamps
#8 Gauge B.&S. 30% Pure Rubber Insulation 1/16 Lead Sheathed Cables - 2300 volt
Copper Ground Strips
Bushing
Orgide
#6 Gauge Copper wire
4-3/4" Anchor Bolts
Pothead Support
19" Sp.
17" Sp.
19½" Sp.
17½" Lights center above grade
SHEET No.
PLAN No.
STANDARD
TYPE 1912 MARBELITE LIGHTING POST
CITY OF SAN BERNARDINO CALIFORNIA
GORDON N. McNEALL
CITY ENGINEER