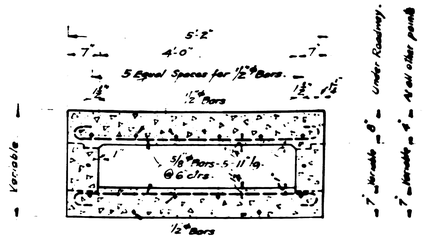

TYPICAL SECTION
OF 4'-0" REINFORCED CONCRETE CULVERT
TO BE CONSTRUCTED

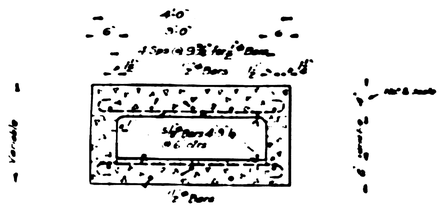

TYPICAL SECTION
OF 3'-0" REINFORCED CONCRETE CULVERT
TO BE CONSTRUCTED

Scale— 3/4" = 1 Foot.

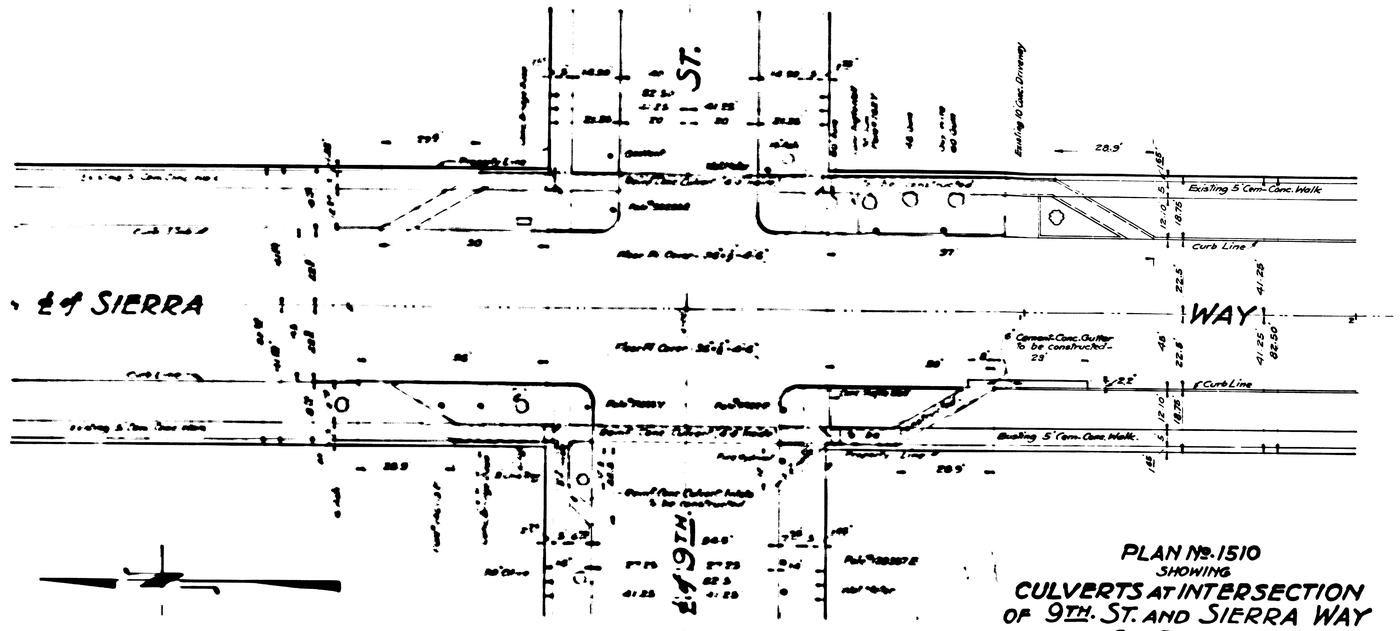

PLAN

PLAN No. 1510
SHOWING
CULVERTS AT INTERSECTION
OF 9TH. ST. AND SIERRA WAY
SAN BERNARDINO
CALIFORNIA

Nov. 1942

EDGAR T. HAM
CITY ENGINEER
Civil Engr. Cert. No. 1683

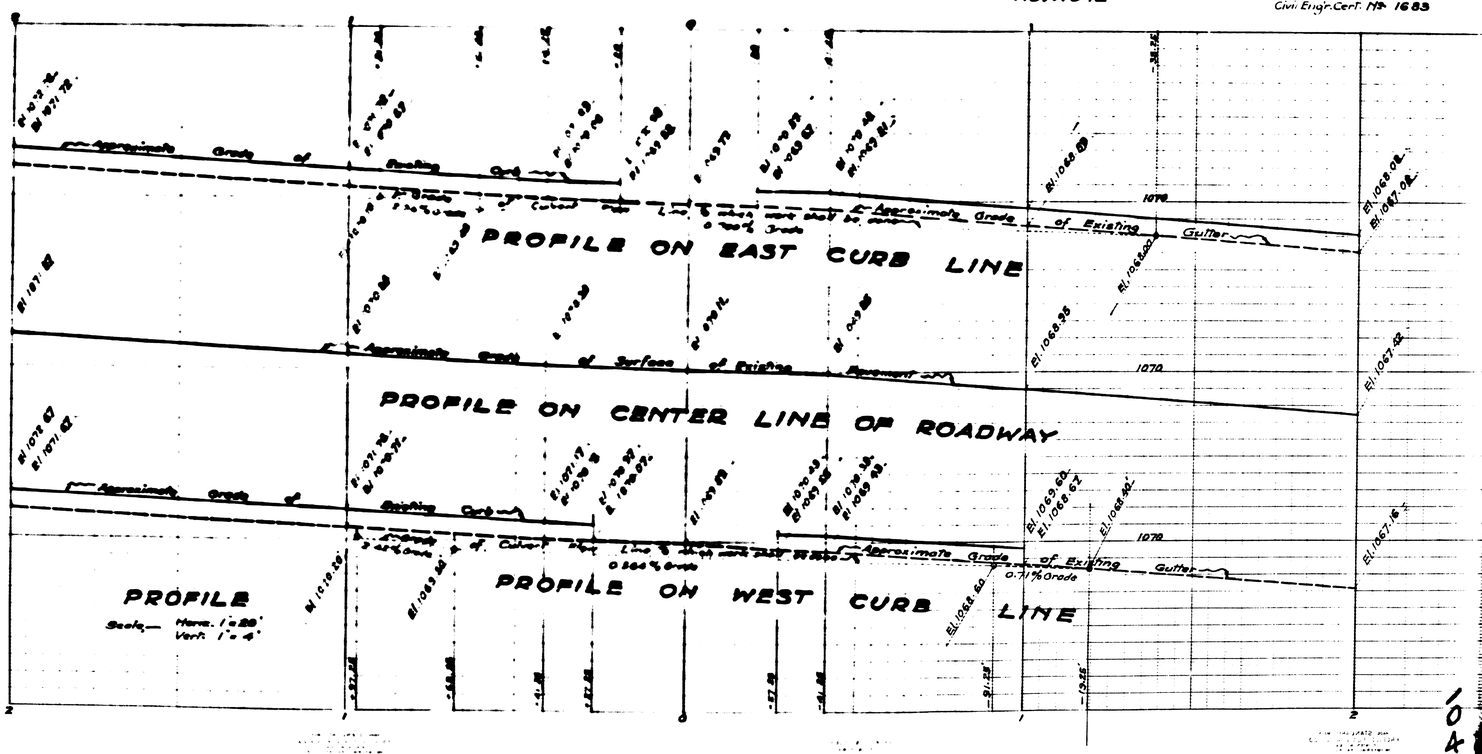

PROFILE
Scale— Horiz. 1" = 20'
Vert. 1" = 4'

1044

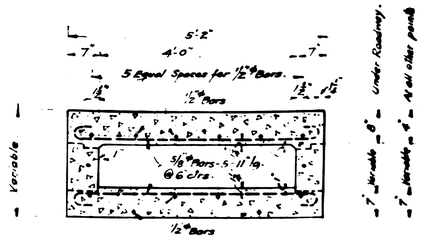

TYPICAL SECTION
OF 4'-0" REINFORCED CONCRETE CULVERT
TO BE CONSTRUCTED

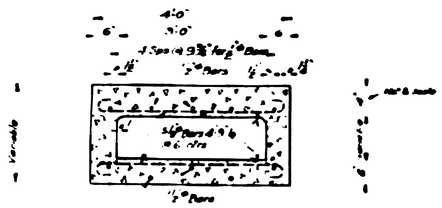

TYPICAL SECTION
OF 3'-0" REINFORCED CONCRETE CULVERT
TO BE CONSTRUCTED

Scale— 3/4" = 1 Foot.

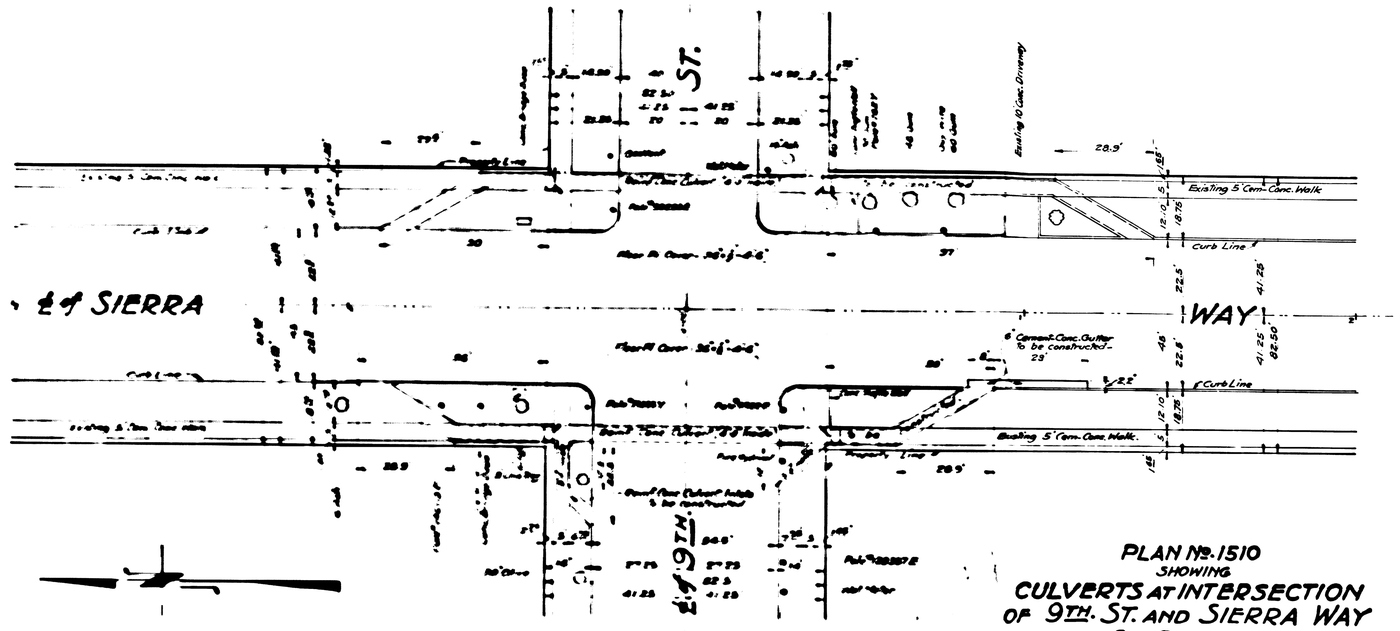

PLAN

PLAN No. 1510
SHOWING
CULVERTS AT INTERSECTION
OF 9TH. ST. AND SIERRA WAY
SAN BERNARDINO
CALIFORNIA

Nov. 1942

EDGAR T. HAM
CITY ENGINEER
Civil Engr. Cert. No. 1683

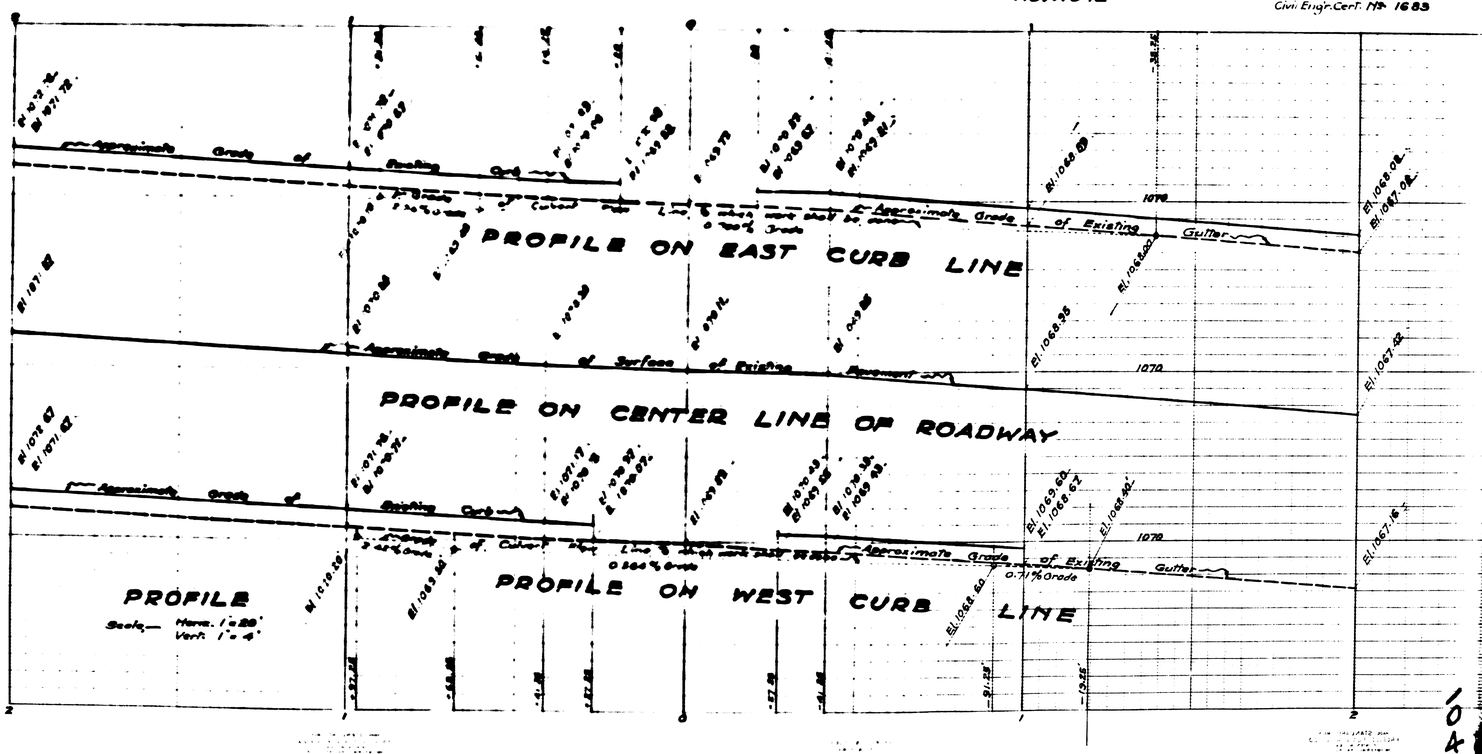

PROFILE
Scale— Horiz. 1" = 20'
Vert. 1" = 4'

1044