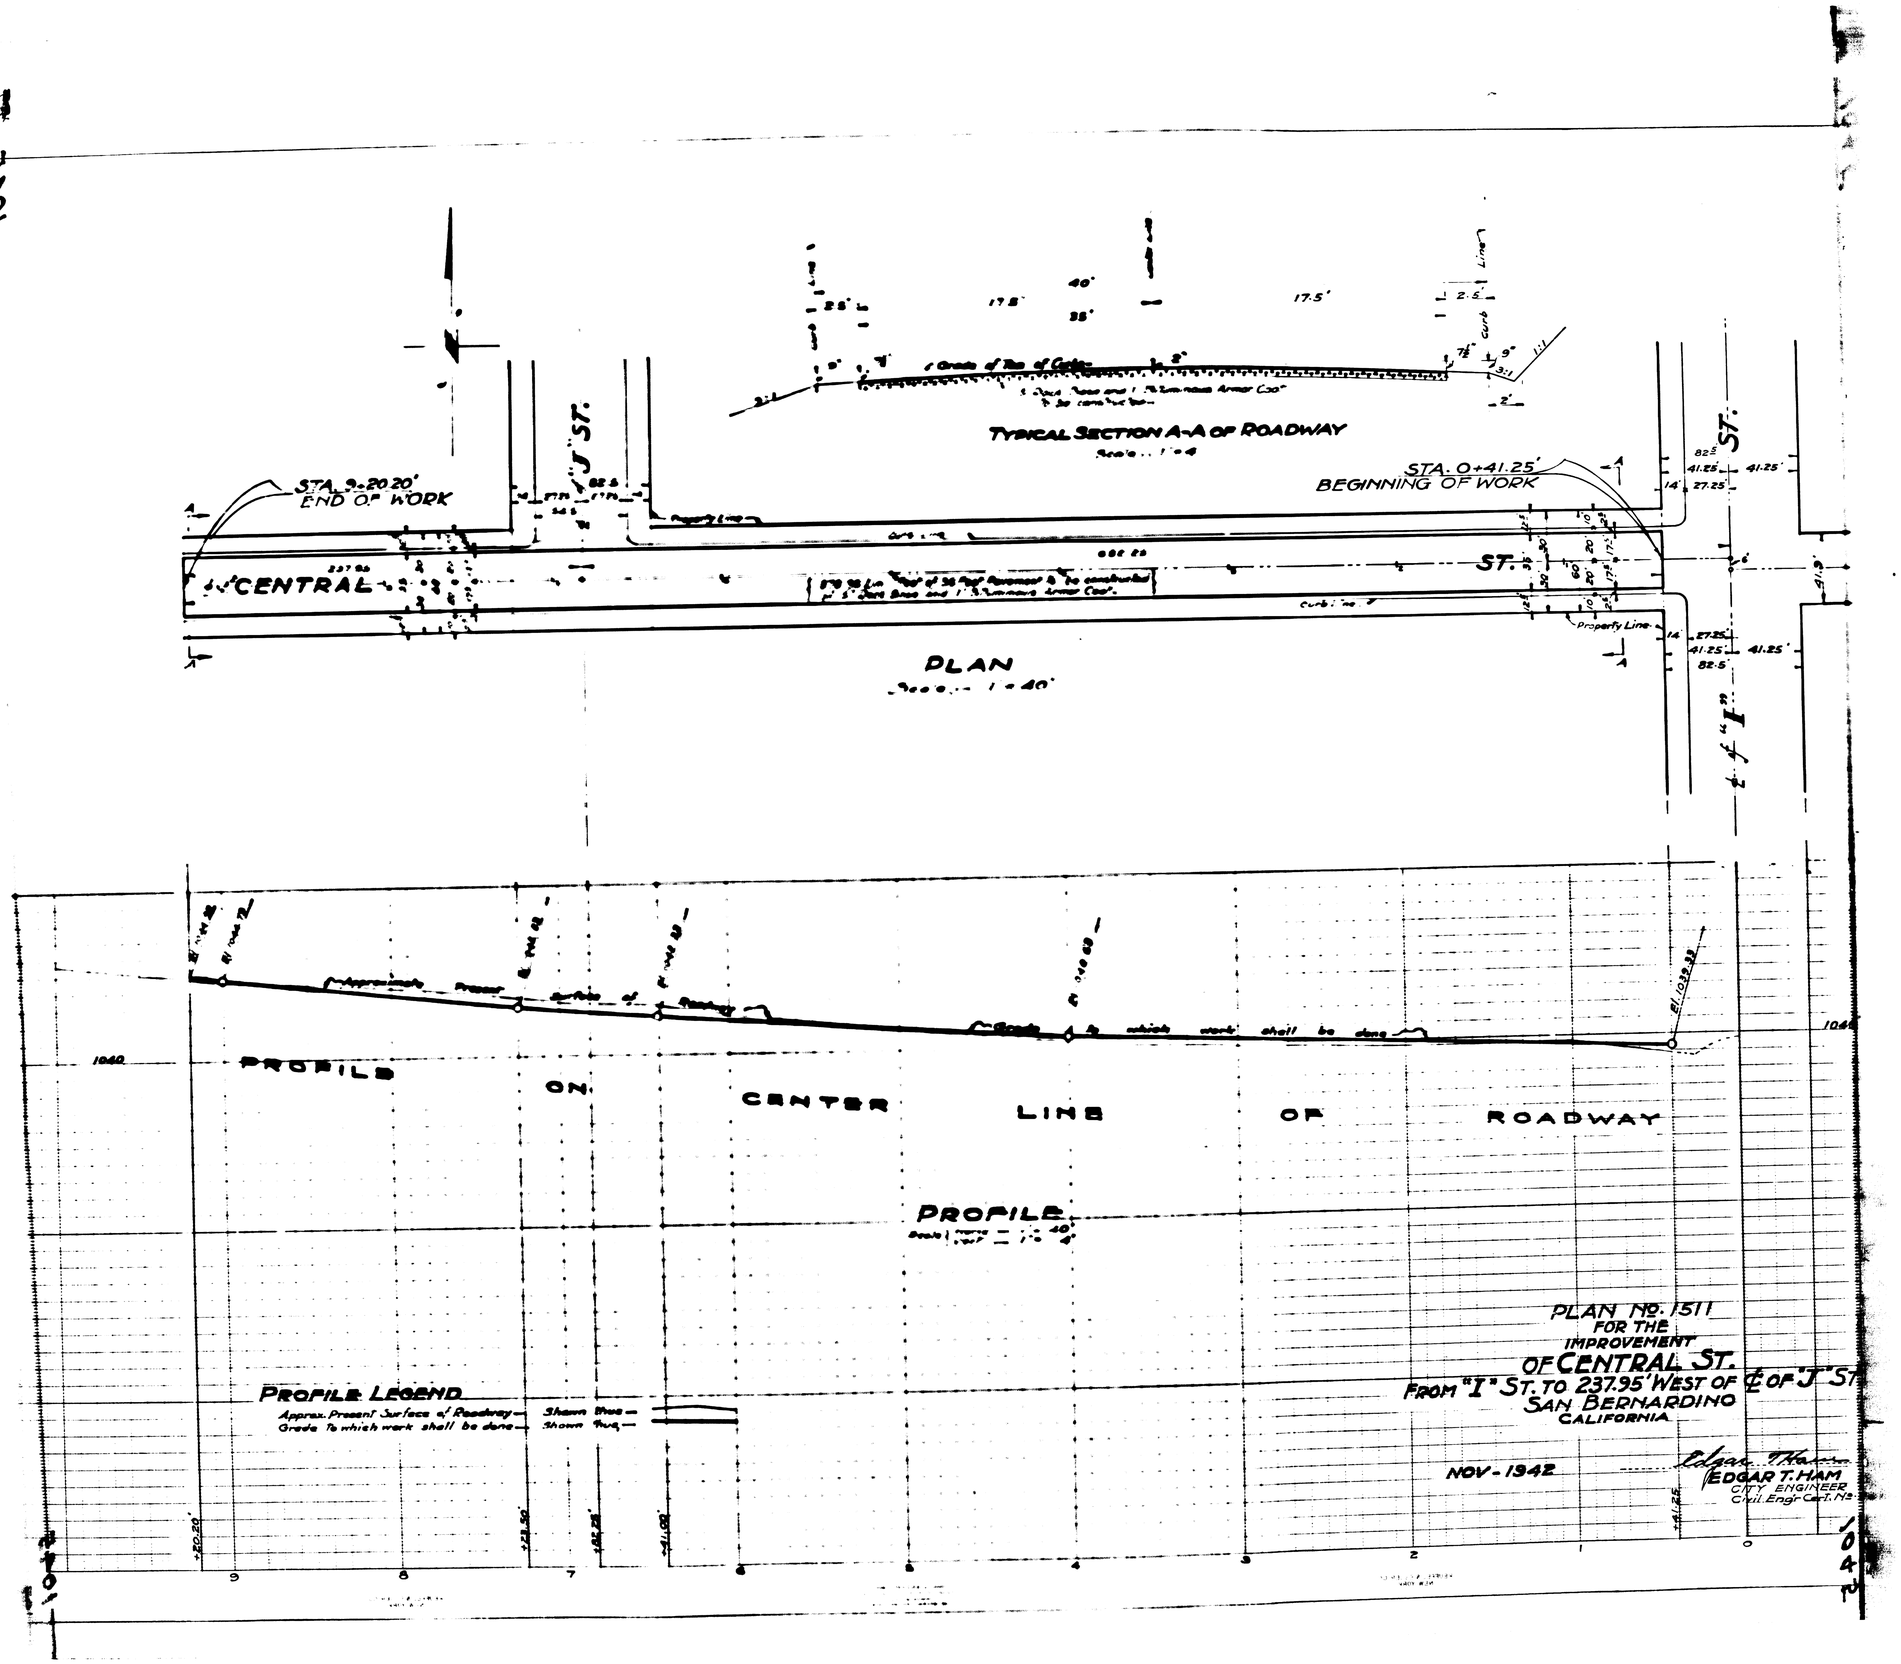
TYPICAL SECTION A-A OF ROADWAY
STA. 9+20.20'
END OF WORK
STA. 0+41.25'
BEGINNING OF WORK
"J" ST.
"I" ST.
CENTRAL
ST.
Property Line
PLAN
PROFILE ON CENTER LINE OF ROADWAY
PROFILE
PROFILE LEGEND
Approx. Present Surface of Roadway — Shown thus —
Grade to which work shall be done — Shown thus —
PLAN No. 1511
FOR THE
IMPROVEMENT
OF CENTRAL ST.
FROM "I" ST. TO 237.95' WEST OF ℄ OF "J" ST.
SAN BERNARDINO
CALIFORNIA
NOV-1942
EDGAR T. HAM
CITY ENGINEER
Civil Engr Cert. No.