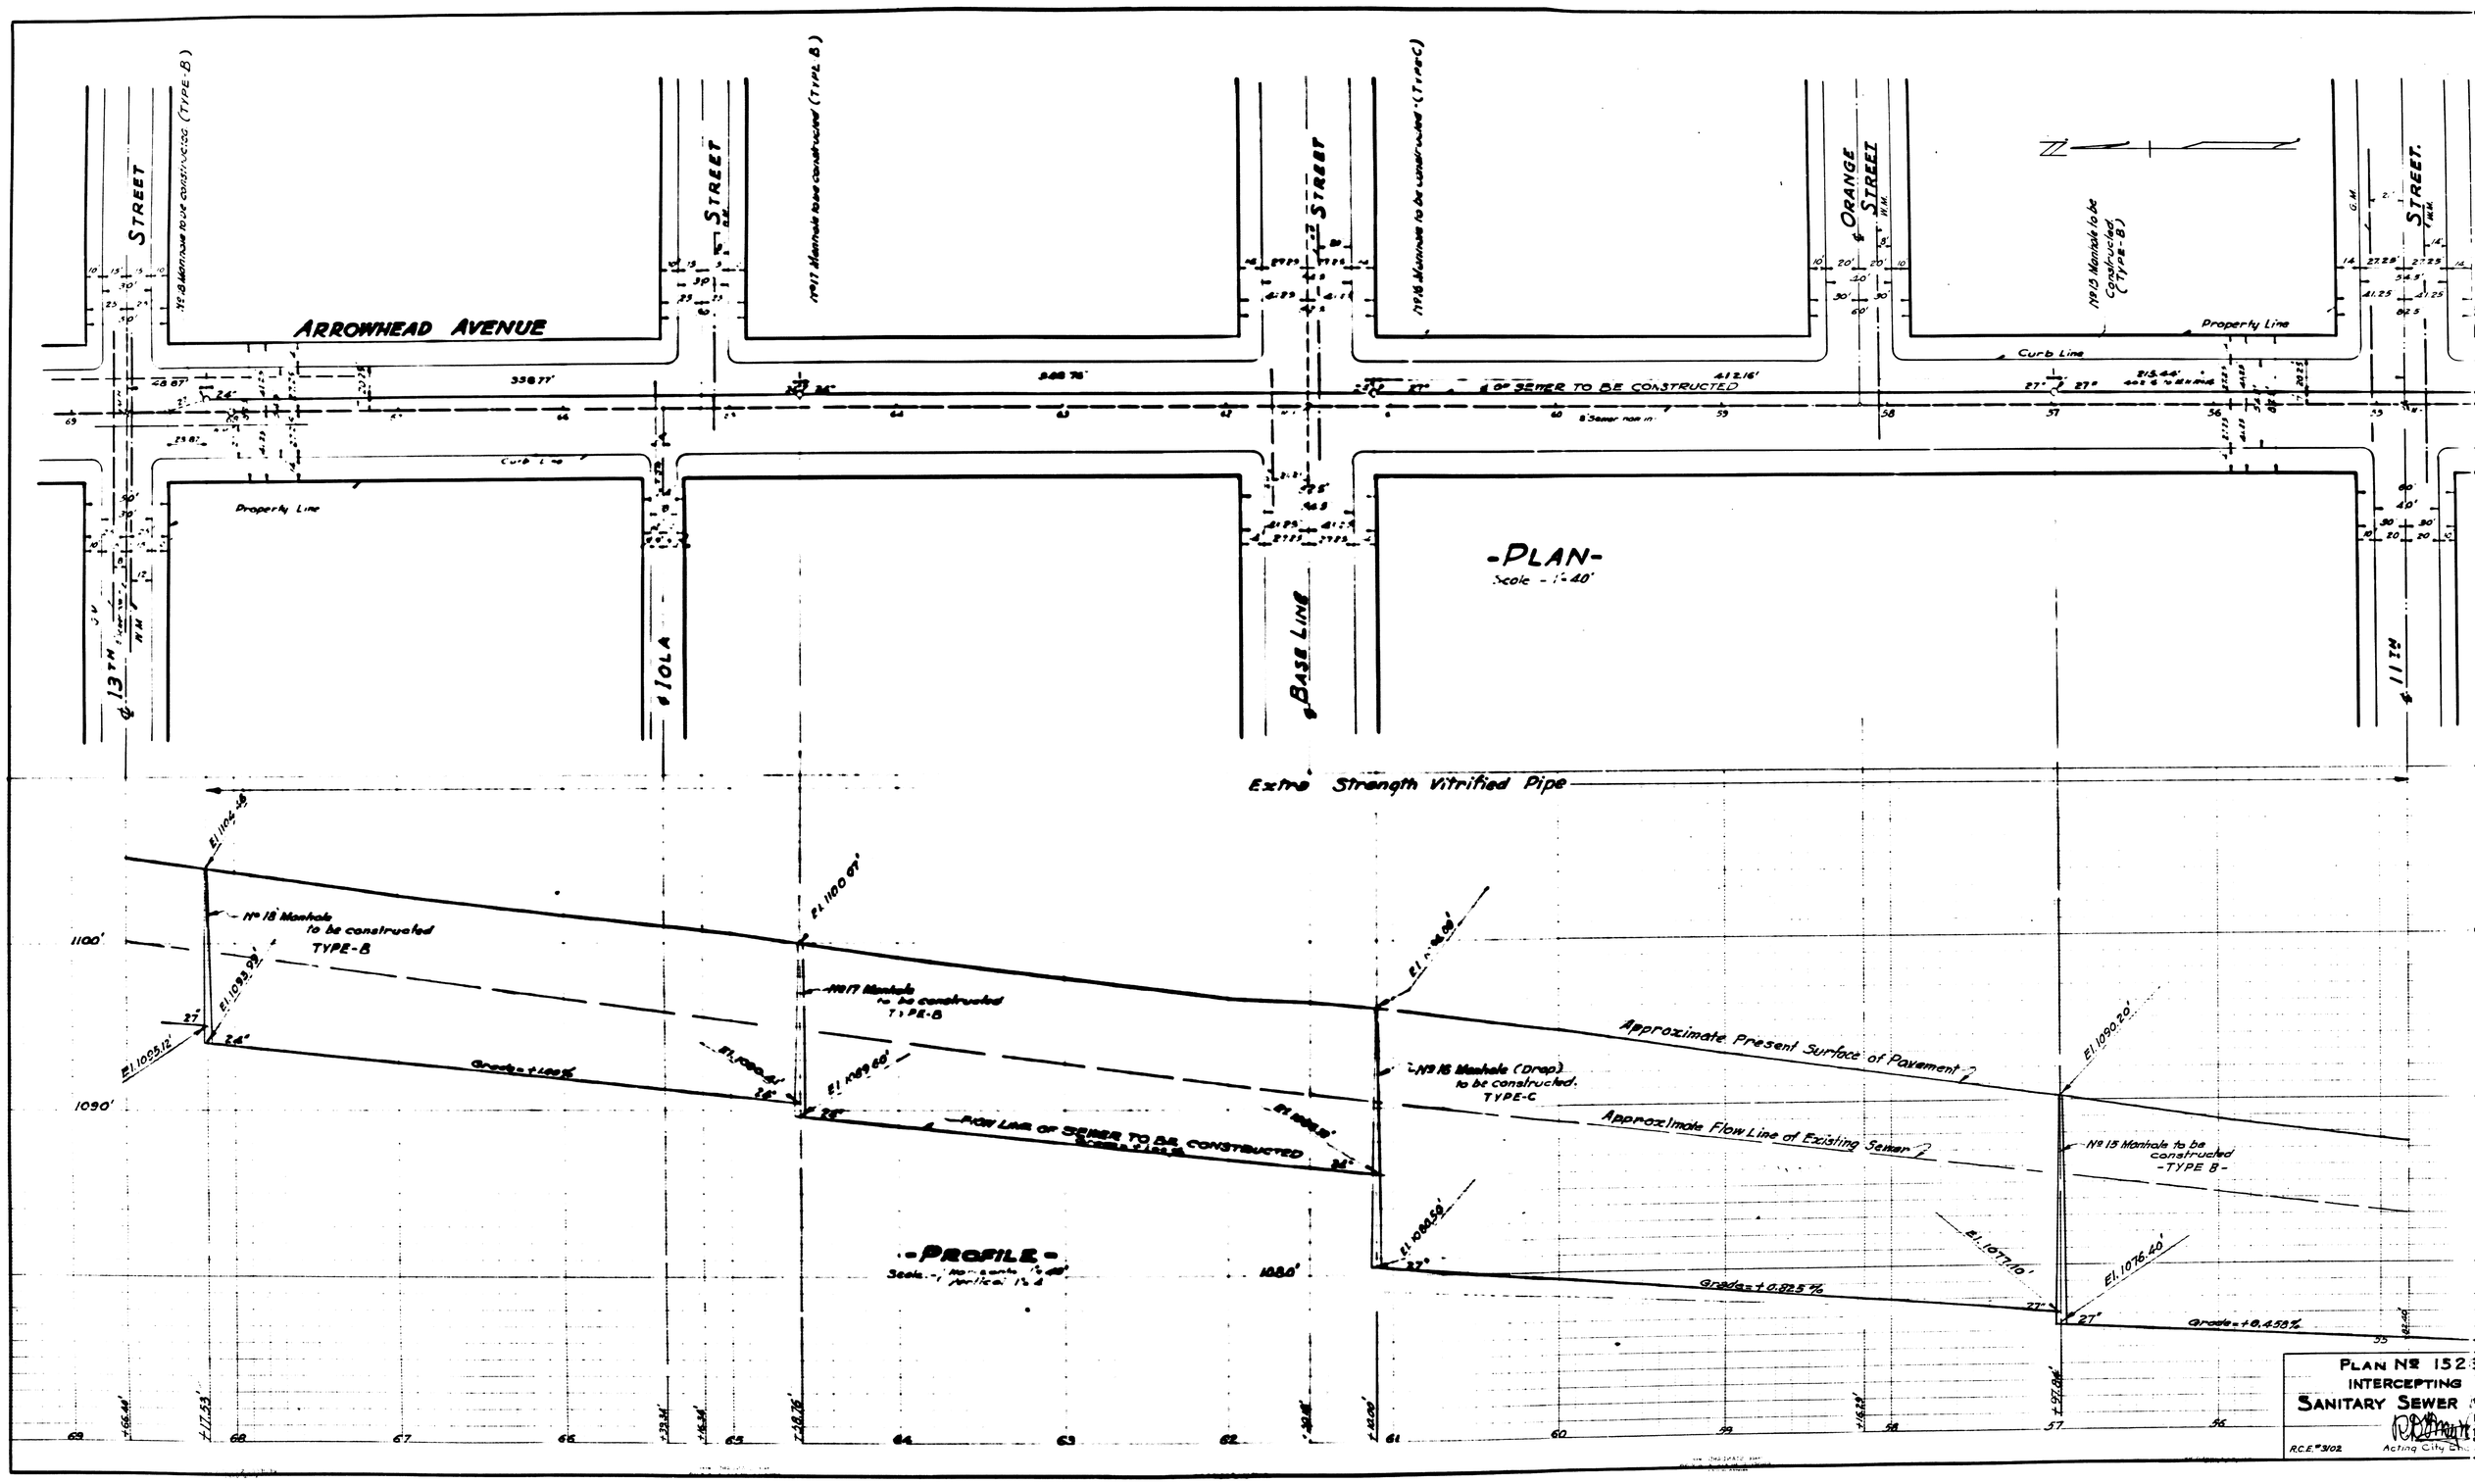
ARROWHEAD AVENUE
STREET
ORANGE STREET
13TH
IOLA
BASE LINE
11TH
Property Line
Curb Line
-PLAN-
Scale - 1"=40'
Extra Strength Vitrified Pipe
Approximate Present Surface of Pavement
Approximate Flow Line of Existing Sewer
Flow Line of Sewer to be Constructed
Grade = +1.00%
Grade = +0.925%
Grade = +0.453%
-PROFILE-
PLAN Nº 152
INTERCEPTING
SANITARY SEWER
R.C.E. Nº 3102
Acting City Eng.

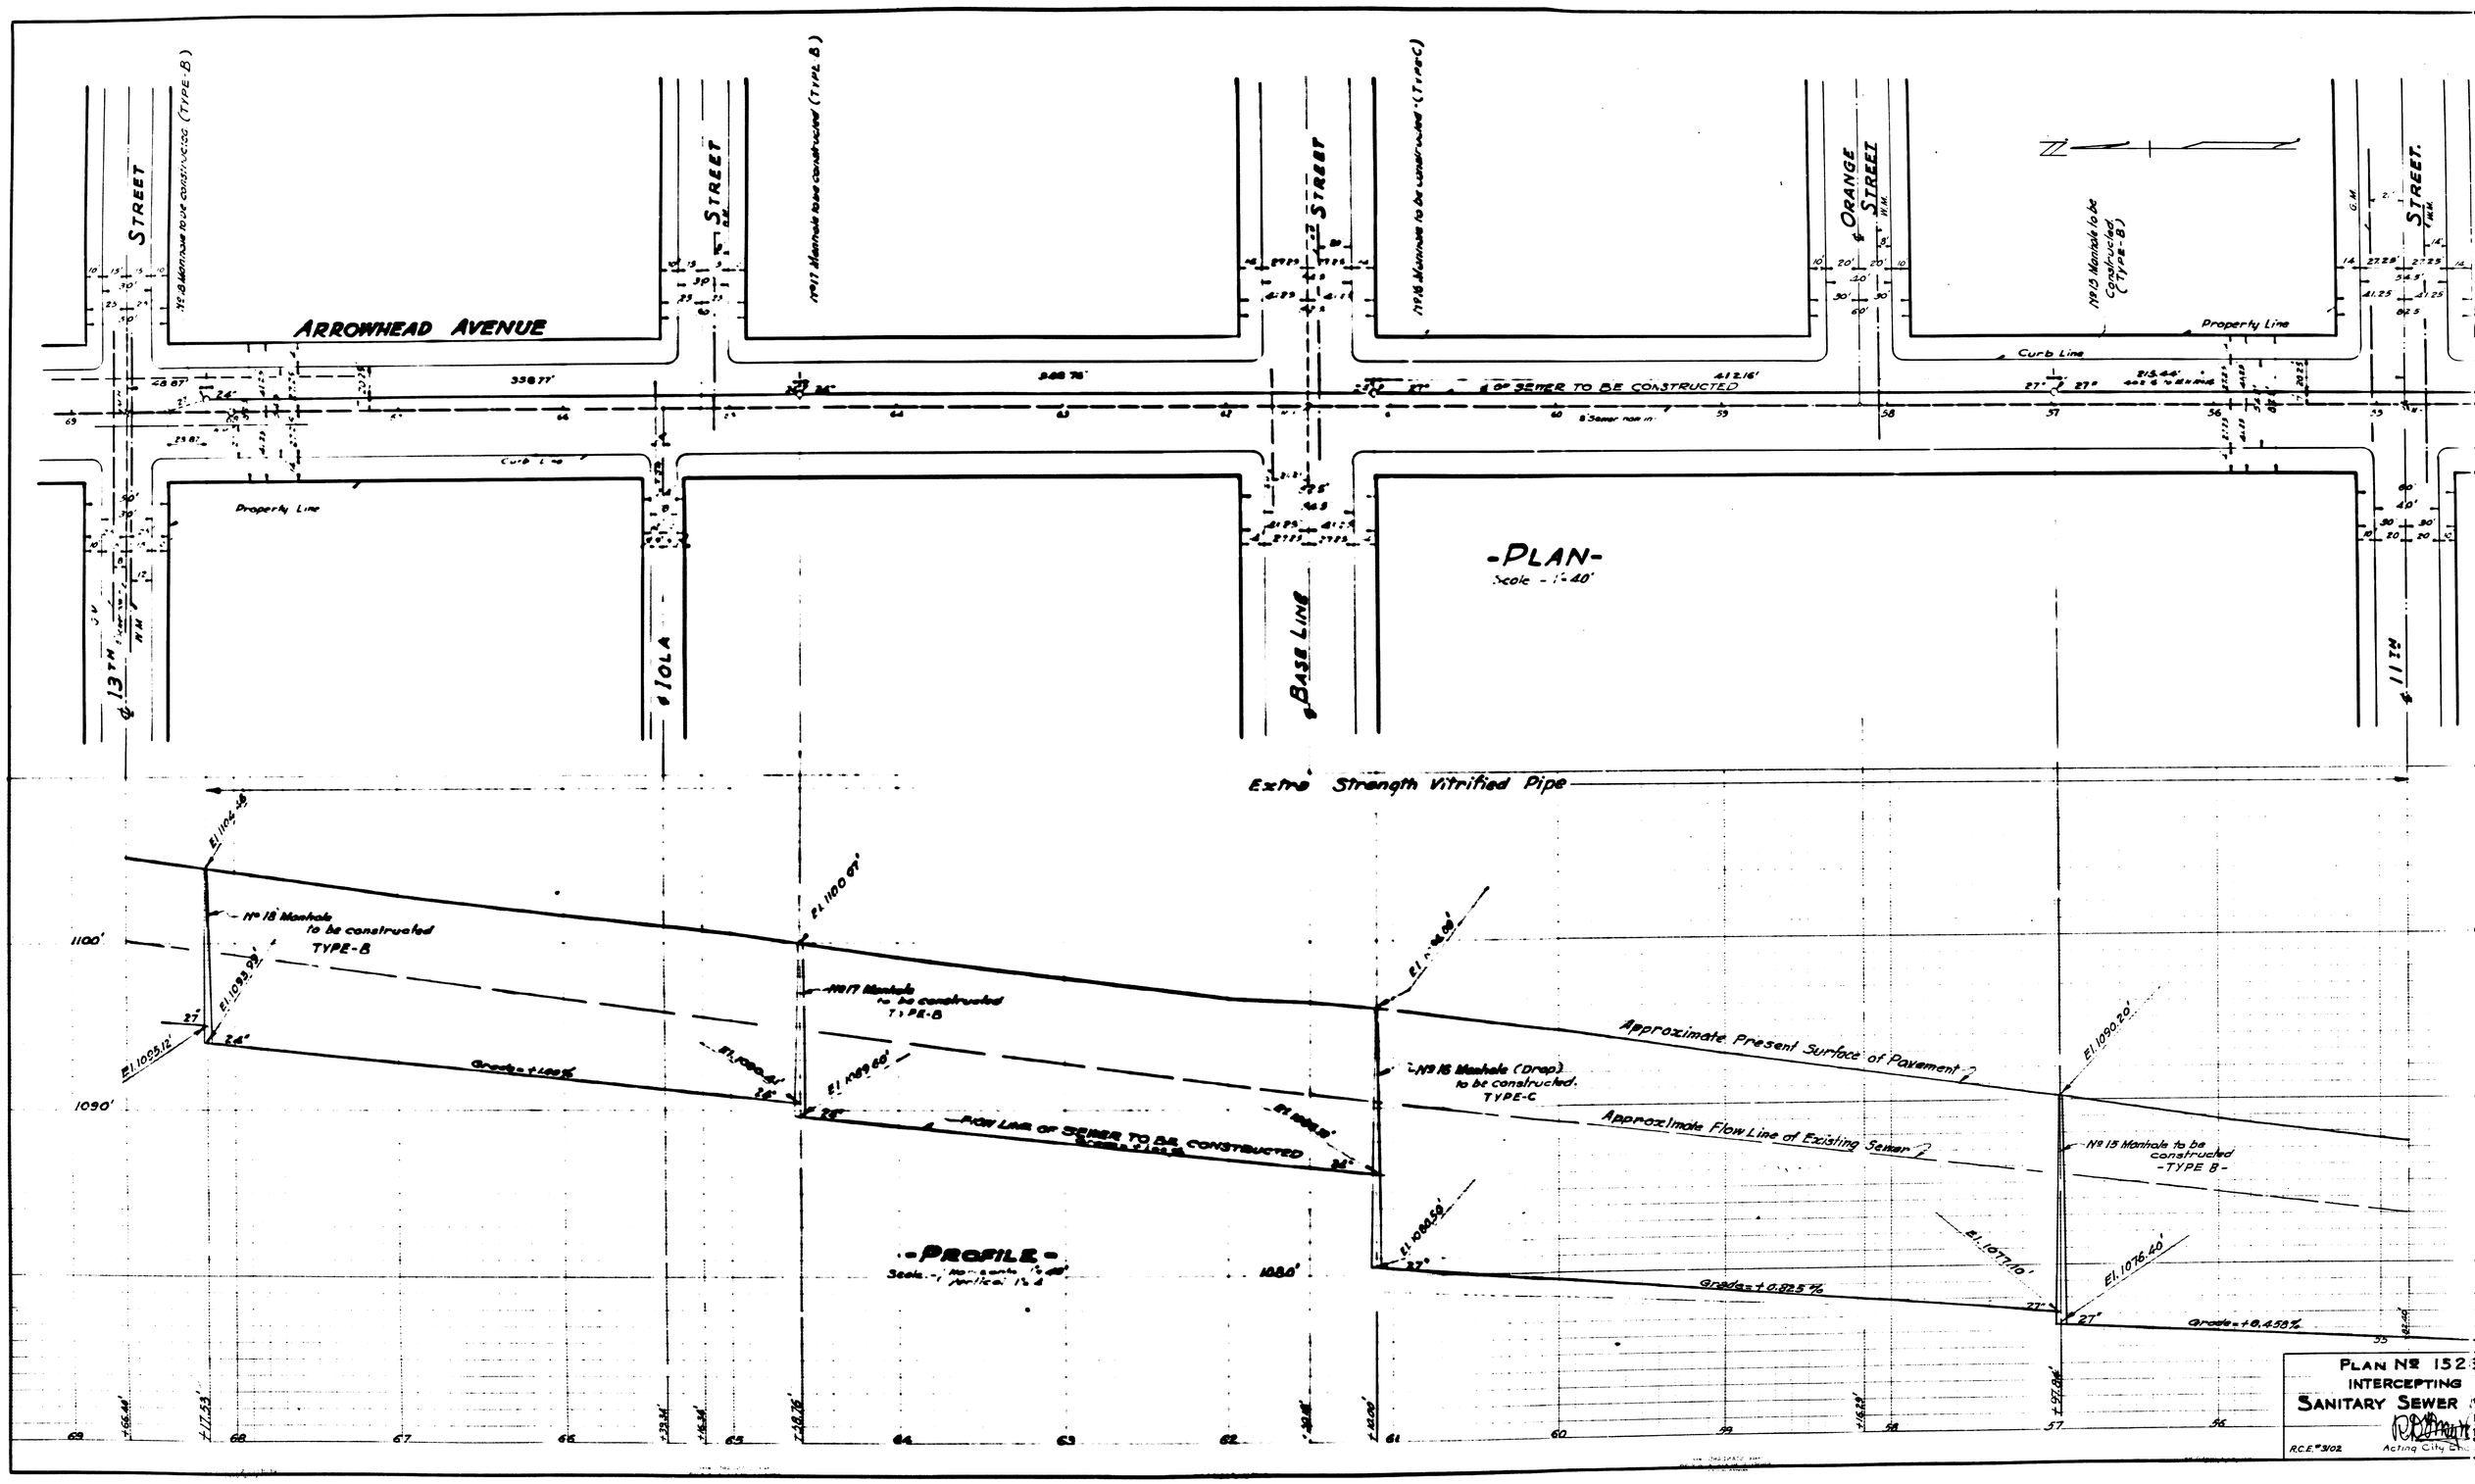
ARROWHEAD AVENUE
STREET
ORANGE STREET
13TH
IOLA
BASE LINE
11TH
Property Line
Curb Line
-PLAN-
Scale - 1"=40'
Extra Strength Vitrified Pipe
Approximate Present Surface of Pavement
Approximate Flow Line of Existing Sewer
Flow Line of Sewer to be Constructed
Grade = +1.00%
Grade = +0.925%
Grade = +0.453%
-PROFILE-
PLAN Nº 152
INTERCEPTING
SANITARY SEWER
R.C.E. Nº 3102
Acting City Eng.