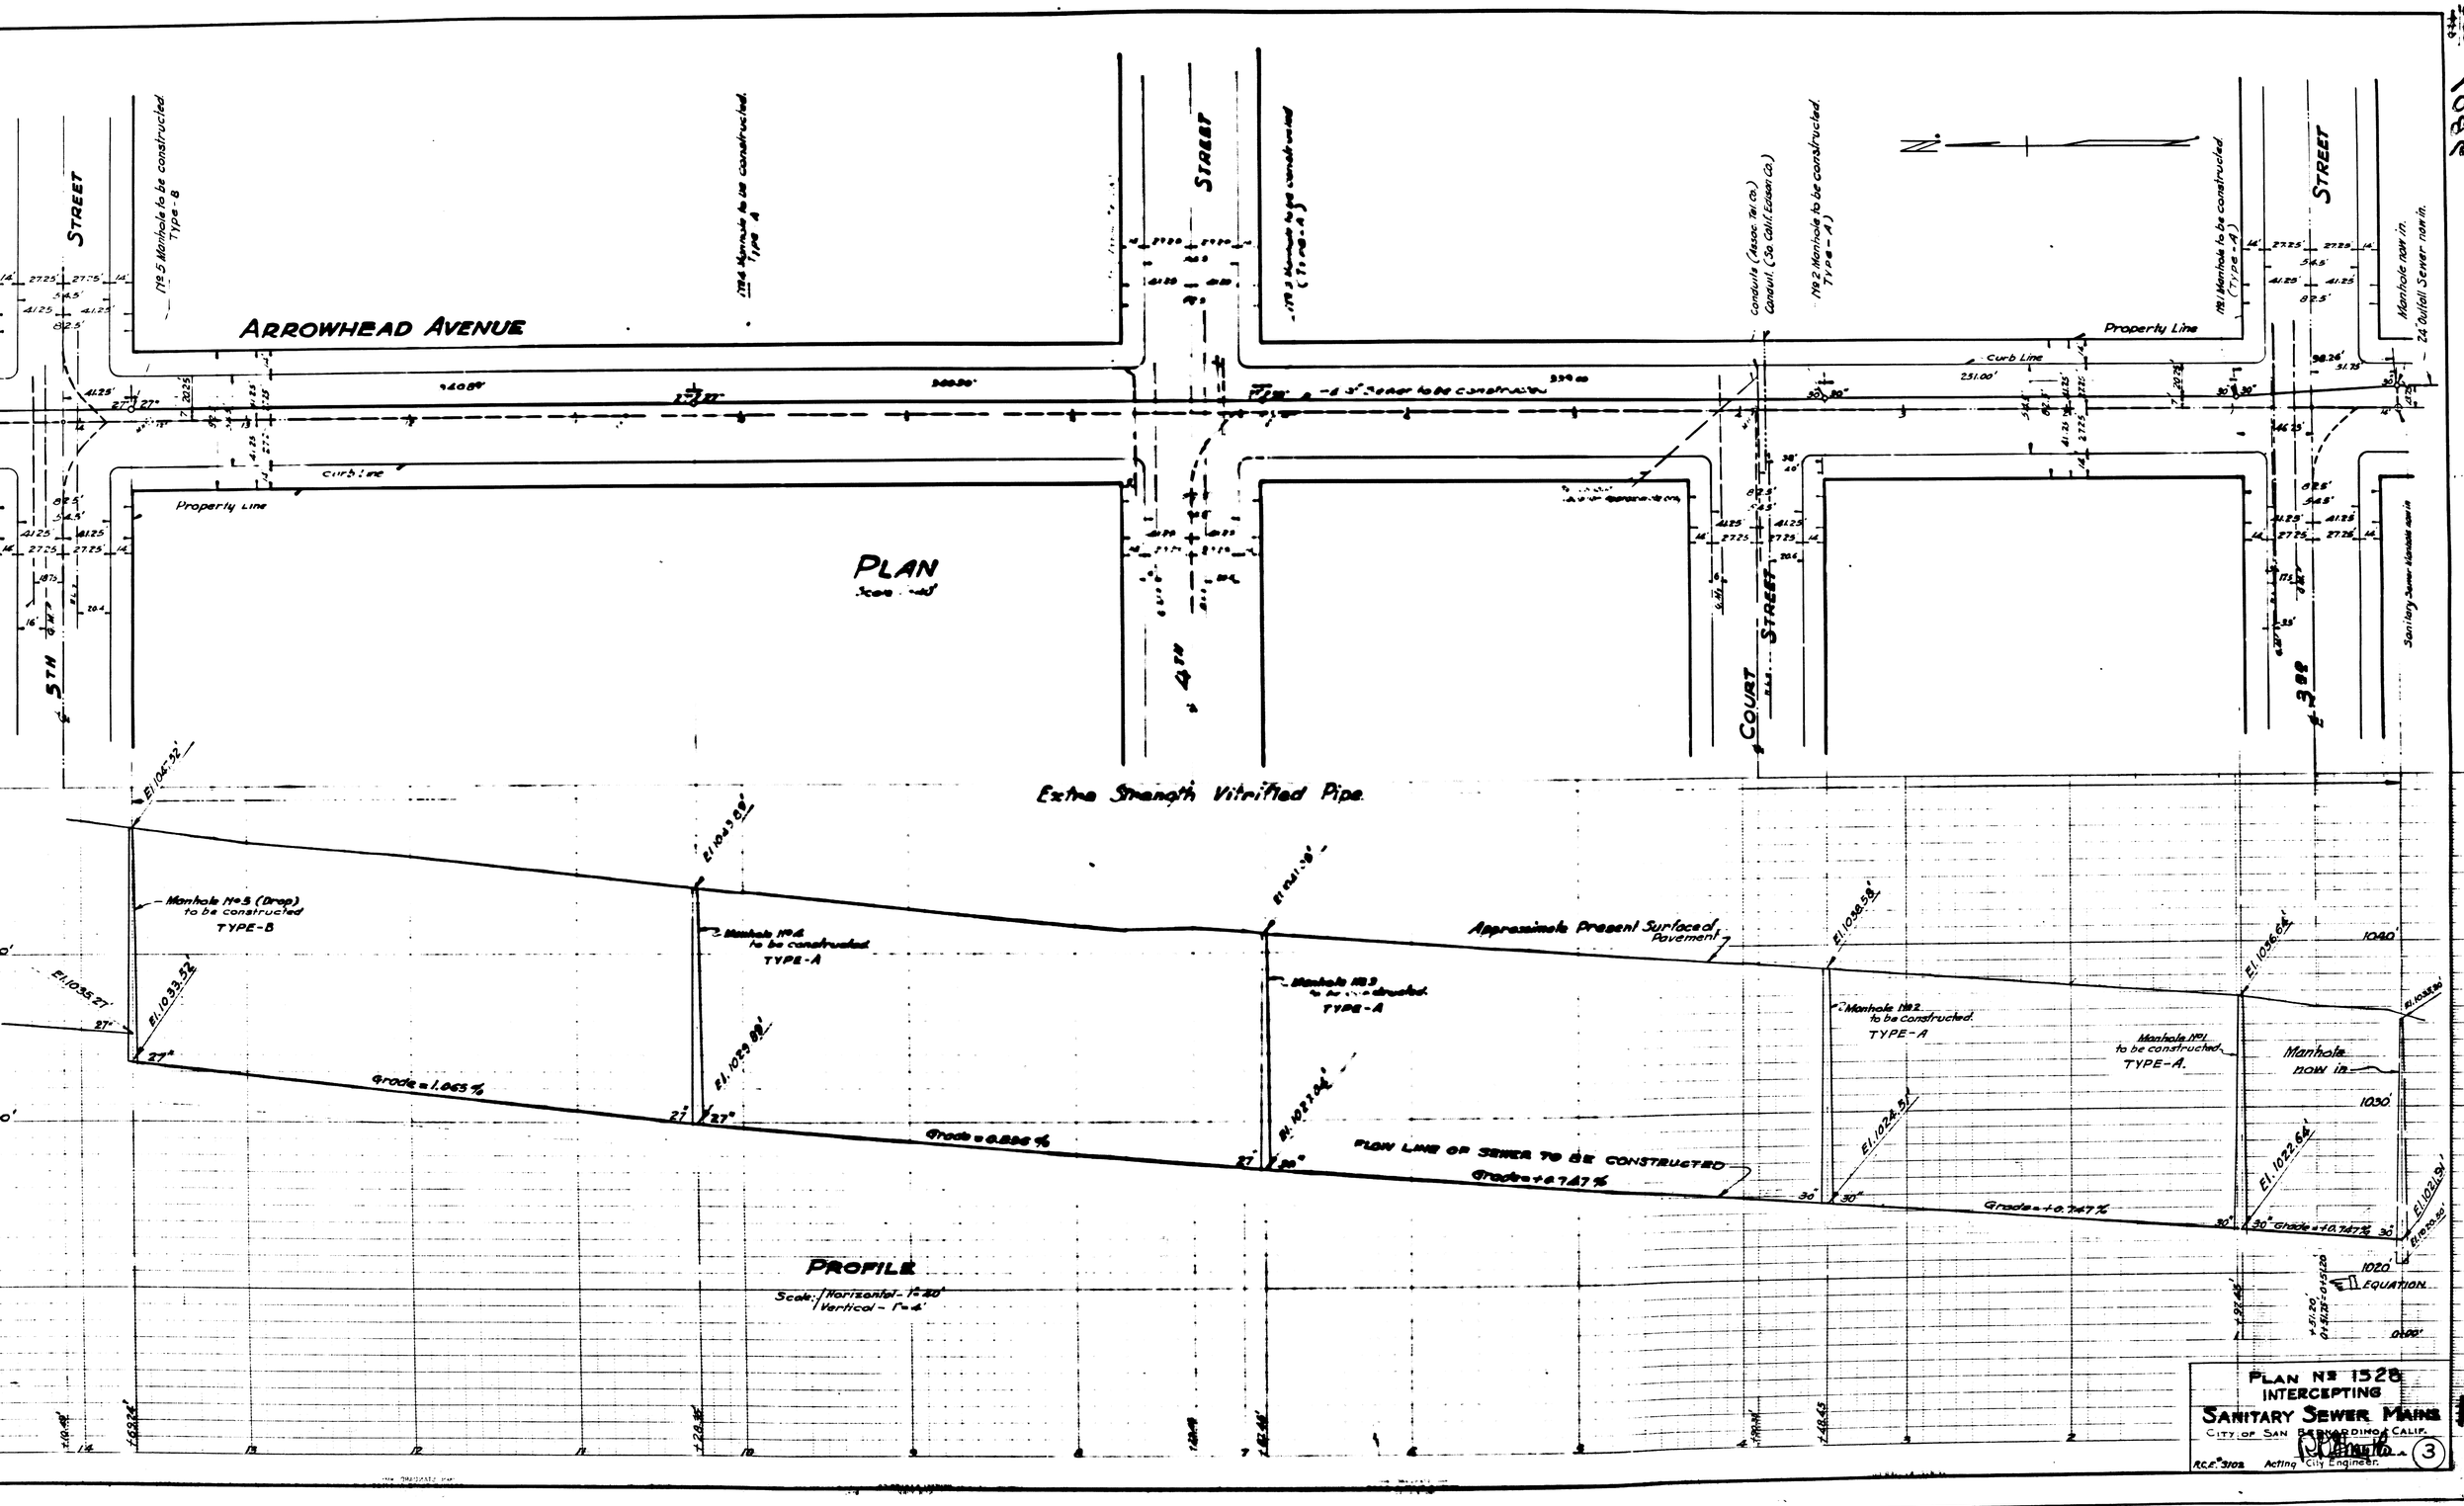
ARROWHEAD AVENUE
STREET
5TH
4TH
COURT
STREET
Property Line
Curb Line
PLAN
Extra Strength Vitrified Pipe
Manhole No 5 (Drop) to be constructed TYPE-B
Manhole No 4 to be constructed TYPE-A
Manhole No 3 to be constructed TYPE-A
Manhole No 2 to be constructed TYPE-A
Manhole No 1 to be constructed TYPE-A
Manhole now in
Approximate Present Surfaced Pavement
Grade = 1.065 %
Grade = 0.856 %
FLOW LINE OF SEWER TO BE CONSTRUCTED
Grade = +0.747 %
Grade = +0.747 %
EQUATION
PROFILE
Scale: Horizontal - 1" = 40'
Vertical - 1" = 4'
PLAN No 1528
INTERCEPTING
SANITARY SEWER MAINS
CITY OF SAN BERNARDINO, CALIF.
R.C.E. 3102 Acting City Engineer
3

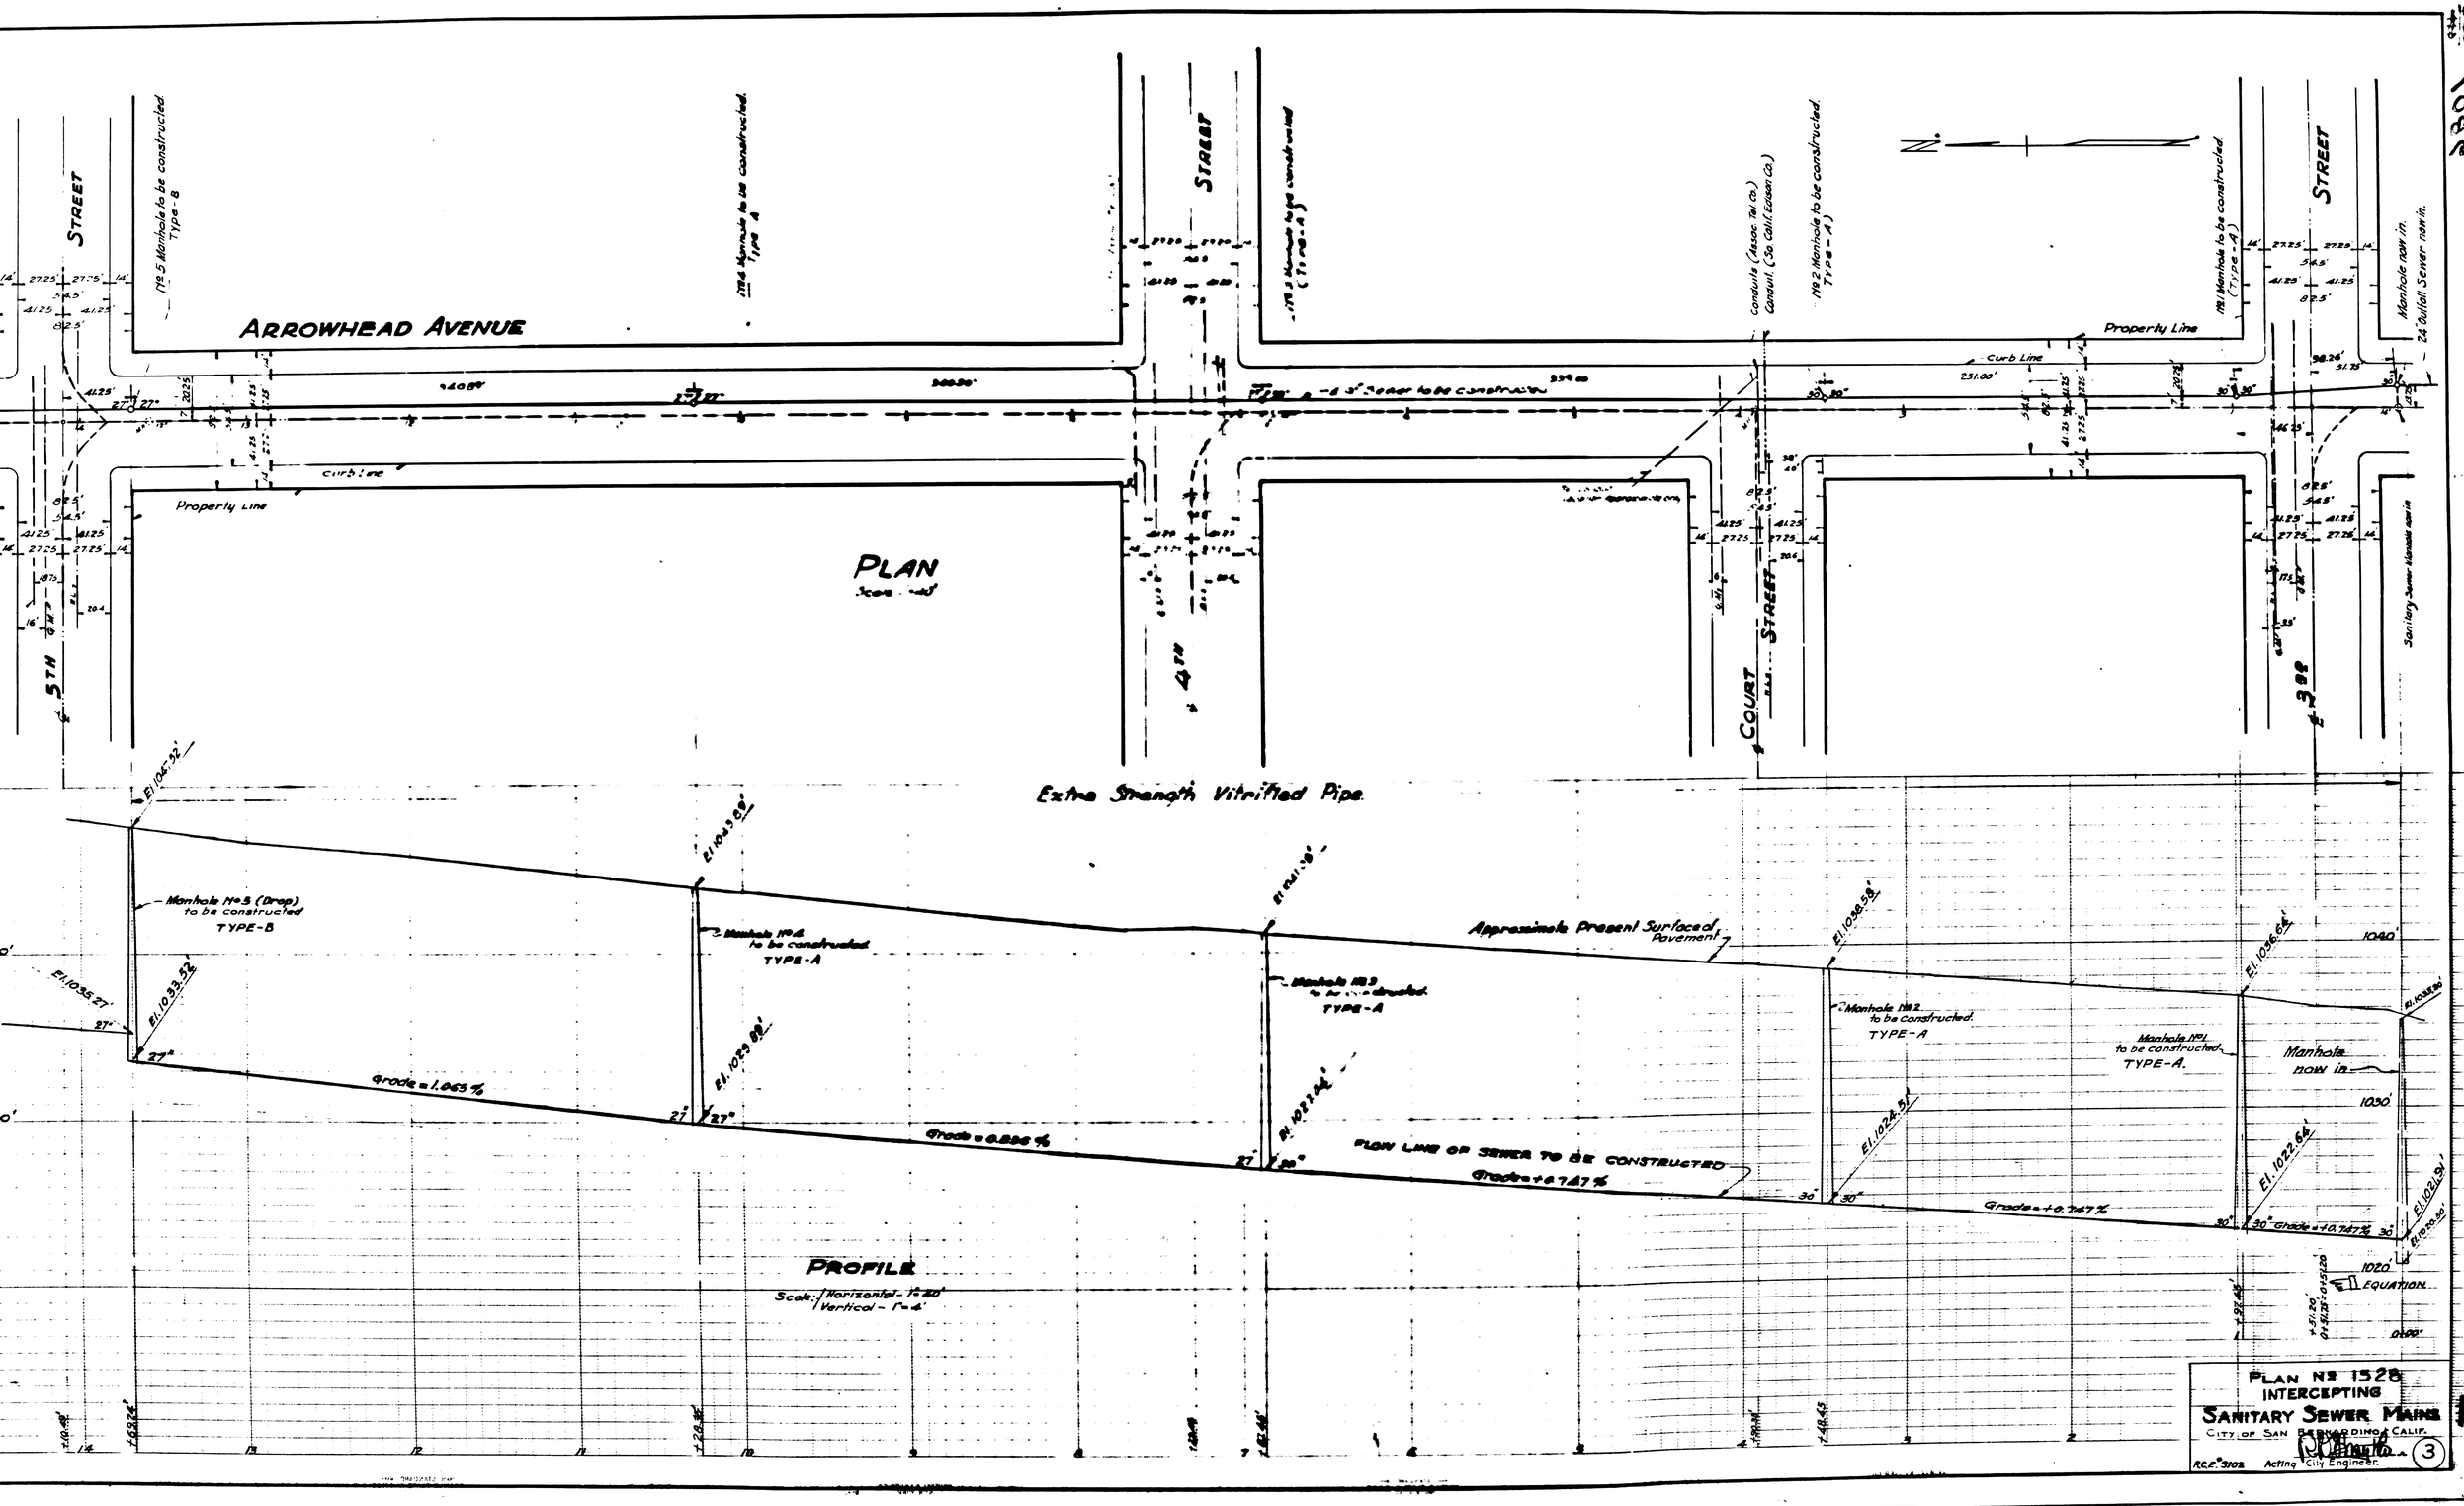
ARROWHEAD AVENUE
STREET
5TH
4TH
COURT
STREET
Property Line
Curb Line
PLAN
Extra Strength Vitrified Pipe
Manhole No 5 (Drop) to be constructed TYPE-B
Manhole No 4 to be constructed TYPE-A
Manhole No 3 to be constructed TYPE-A
Manhole No 2 to be constructed TYPE-A
Manhole No 1 to be constructed TYPE-A
Manhole now in
Approximate Present Surfaced Pavement
Grade = 1.065 %
Grade = 0.856 %
FLOW LINE OF SEWER TO BE CONSTRUCTED
Grade = +0.747 %
Grade = +0.747 %
EQUATION
PROFILE
Scale: Horizontal - 1" = 40'
Vertical - 1" = 4'
PLAN No 1528
INTERCEPTING
SANITARY SEWER MAINS
CITY OF SAN BERNARDINO, CALIF.
R.C.E. 3102 Acting City Engineer
3