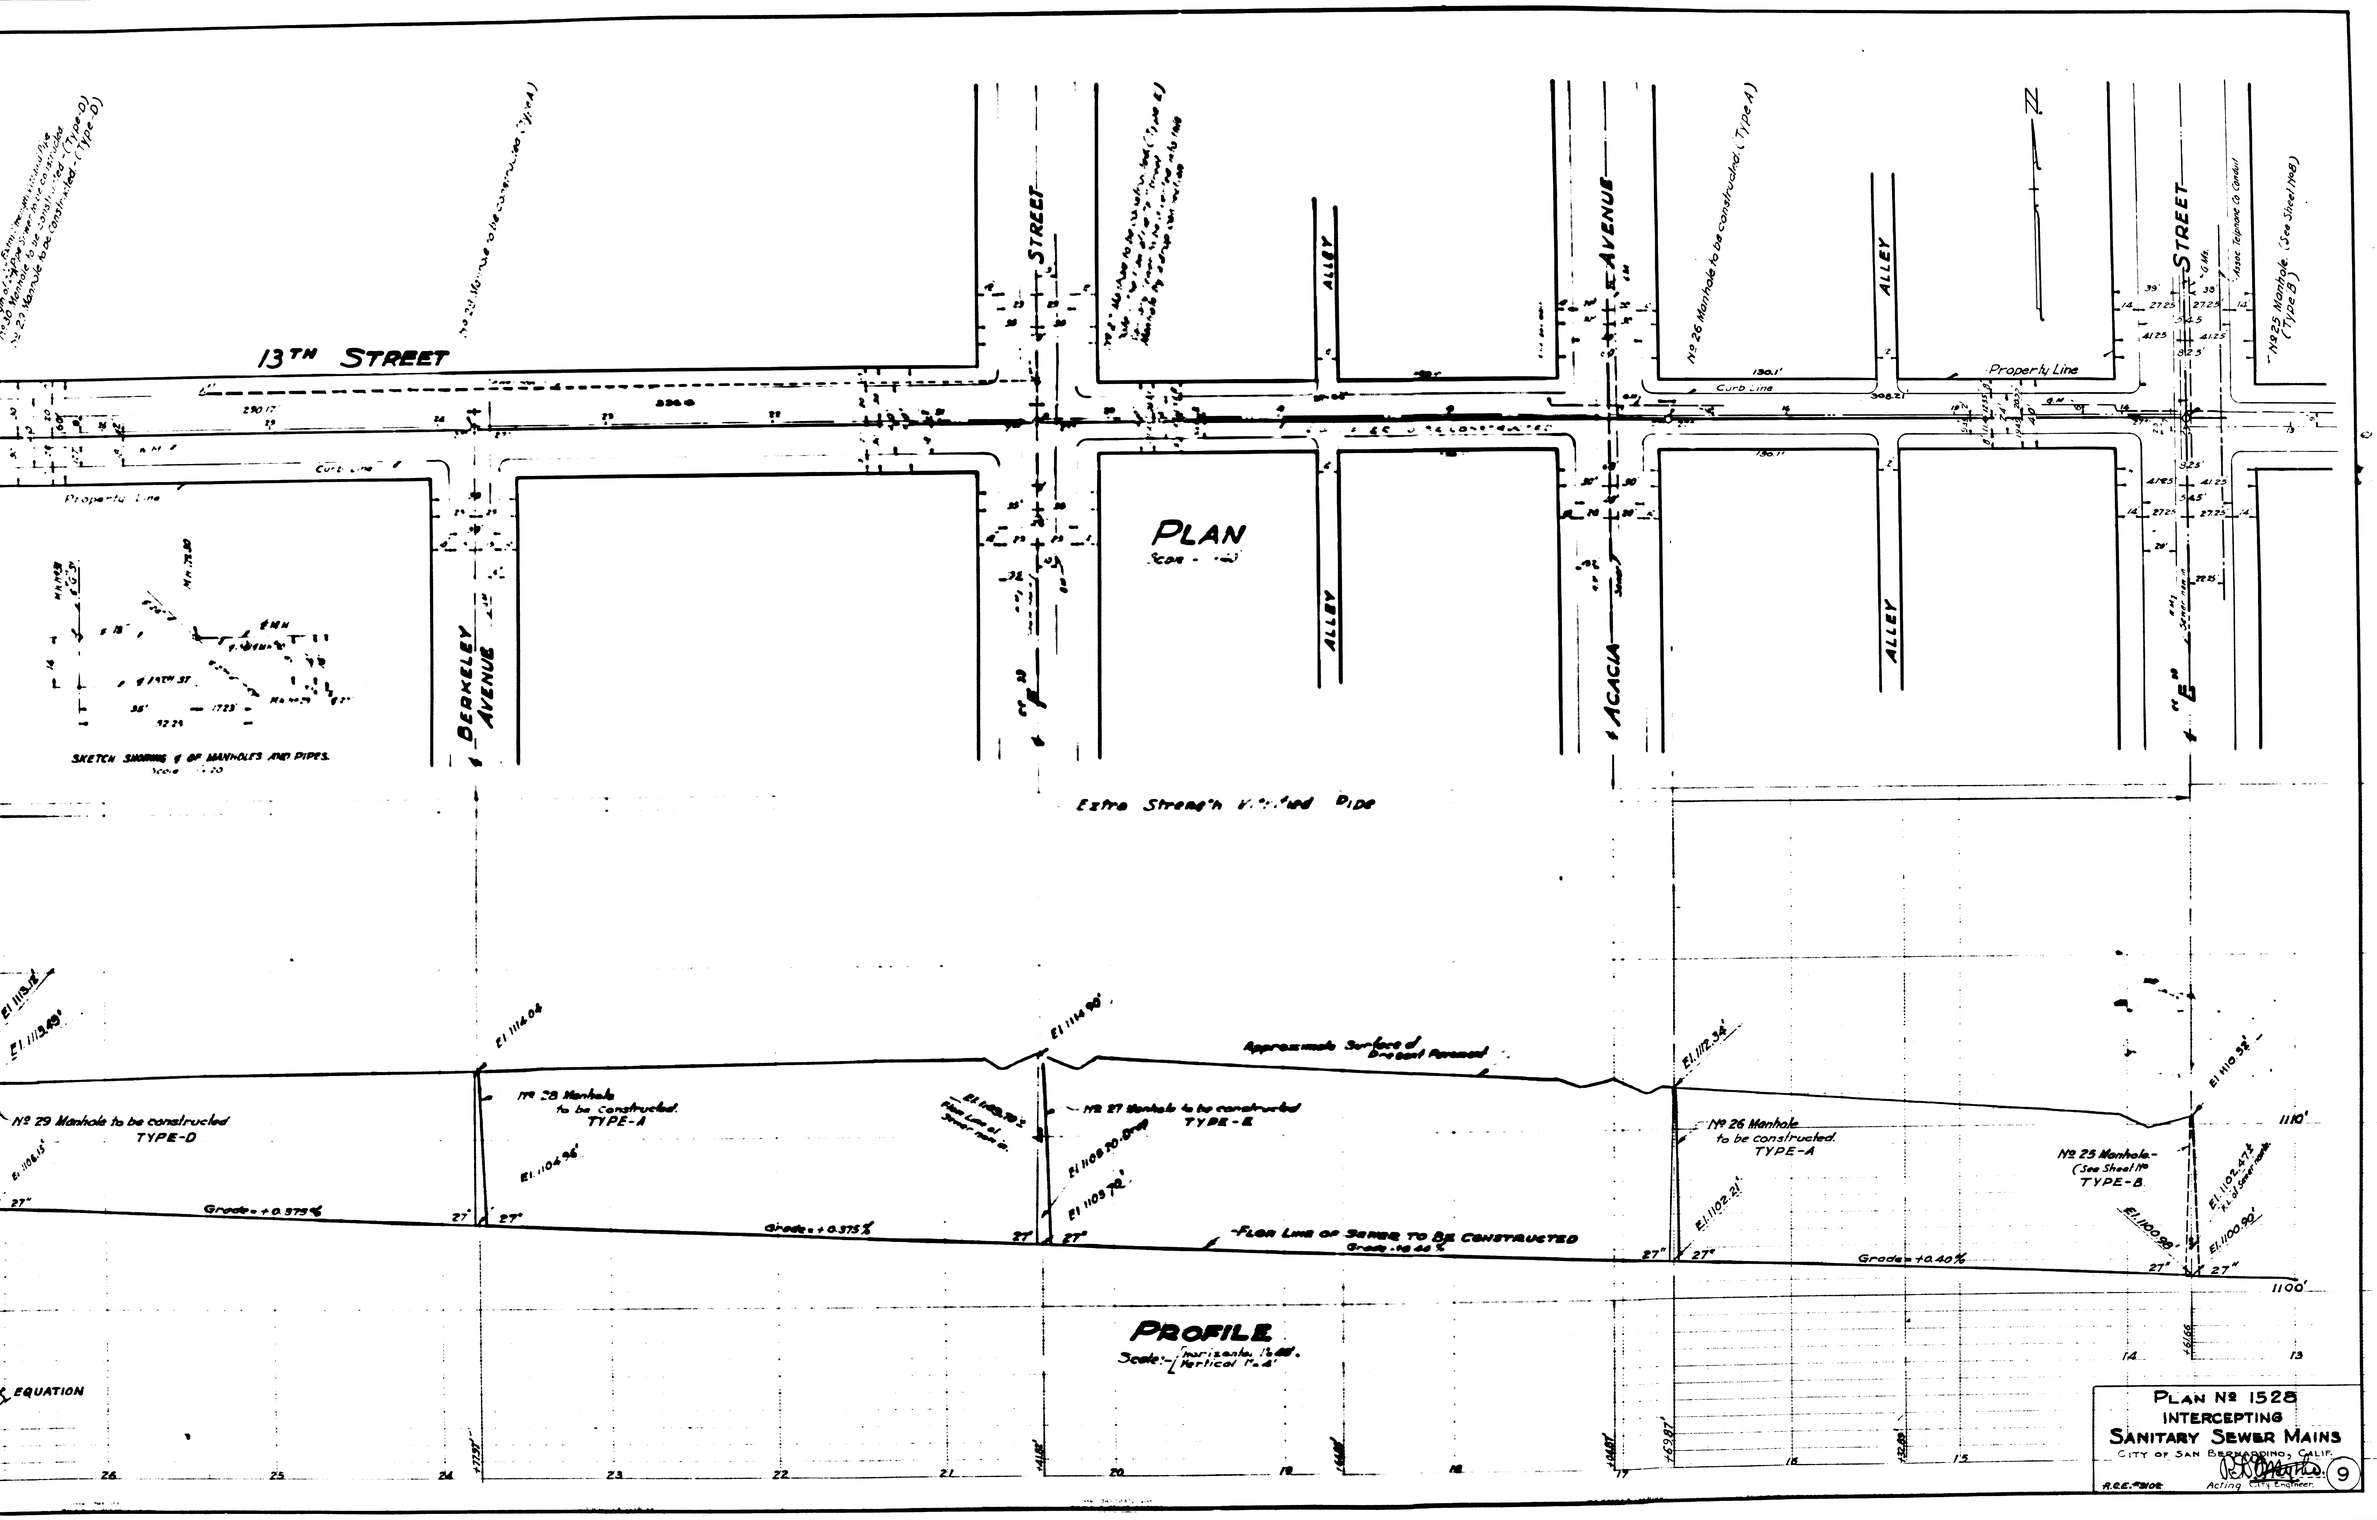
13TH STREET
BERKELEY AVENUE
STREET
ALLEY
ACACIA AVENUE
ALLEY
ALLEY
STREET
Property Line
Curb Line
PLAN
Extra Strength Vitrified Pipe
SKETCH SHOWING ℄ OF MANHOLES AND PIPES.
EQUATION
Approximate Surface of Present Pavement
FLOW LINE OF SEWER TO BE CONSTRUCTED
Grade = +0.375%
Grade = +0.375%
Grade = +0.40%
PROFILE
Nº 29 Manhole to be constructed TYPE-D
Nº 28 Manhole to be Constructed. TYPE-A
Nº 27 Manhole to be constructed TYPE-E
Nº 26 Manhole to be constructed. TYPE-A
Nº 25 Manhole (See Sheet 11a) TYPE-B
Nº 26 Manhole to be constructed (Type A)
Nº 25 Manhole (Type B) (See Sheet 11a)
Assoc. Telephone & Conduit
PLAN Nº 1528
INTERCEPTING
SANITARY SEWER MAINS
CITY OF SAN BERNARDINO, CALIF.
A.C.E. 4-31-02
Acting City Engineer
9

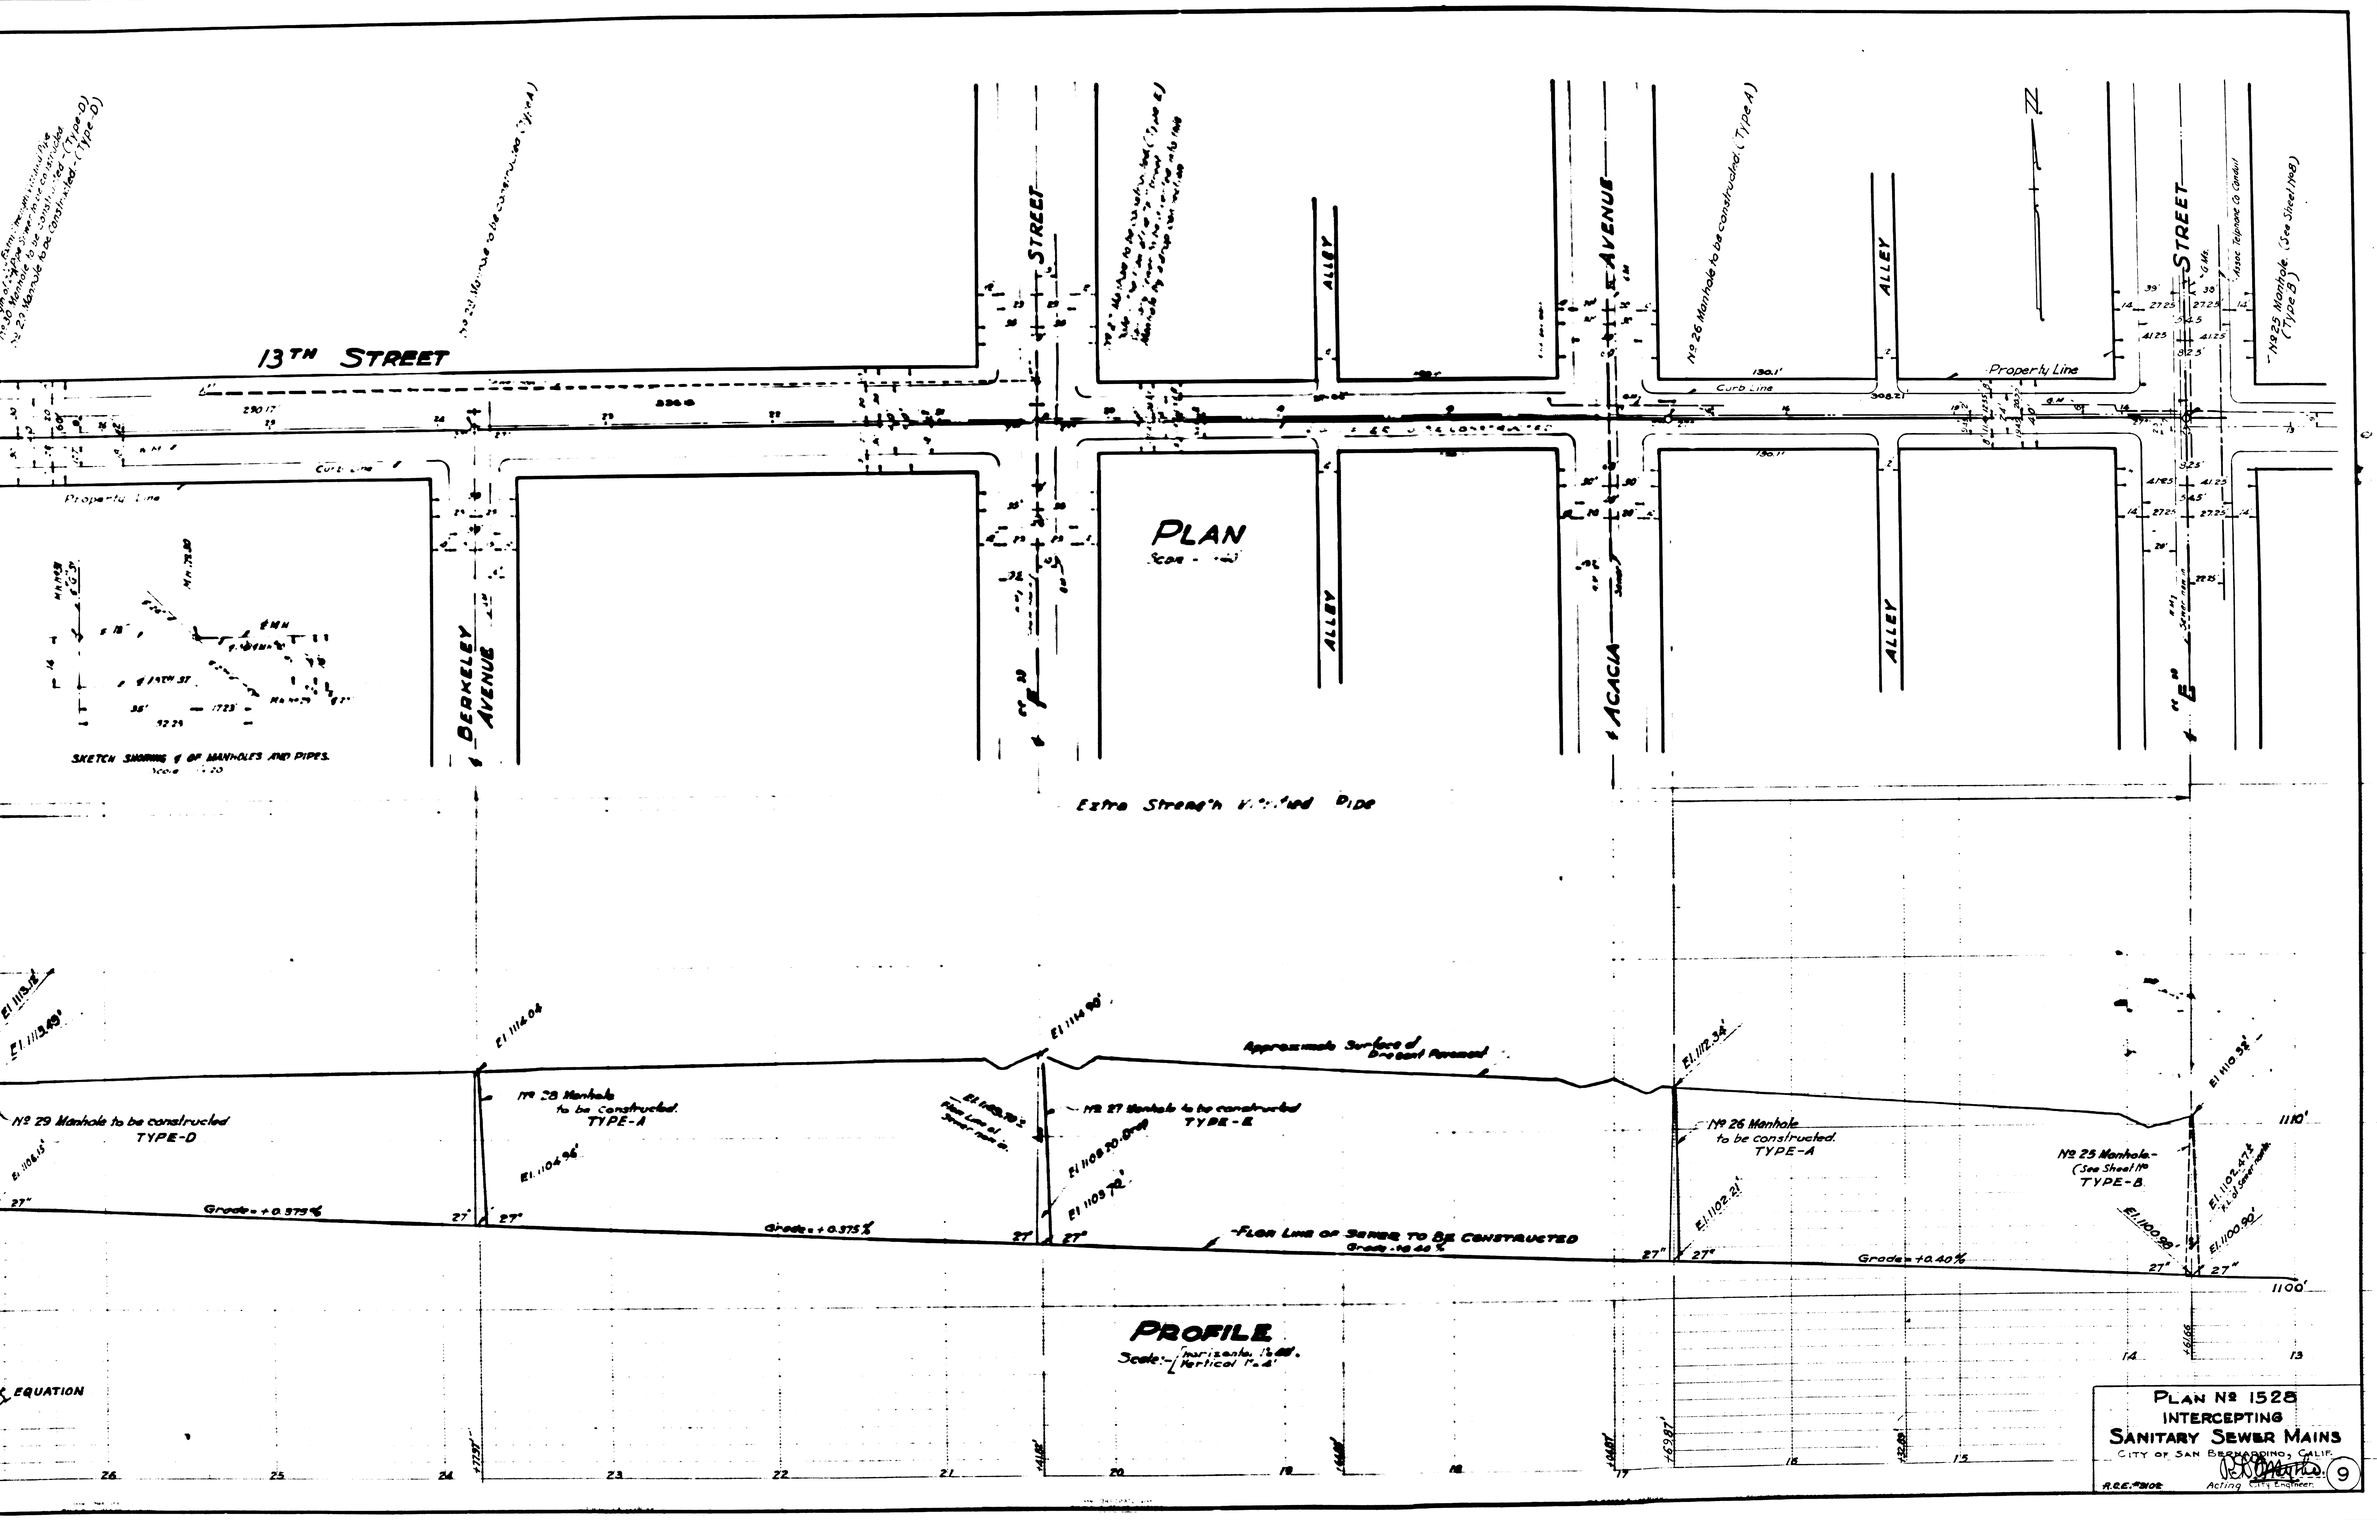
13TH STREET
BERKELEY AVENUE
STREET
ALLEY
ACACIA AVENUE
ALLEY
ALLEY
STREET
Property Line
Curb Line
PLAN
Extra Strength Vitrified Pipe
SKETCH SHOWING ℄ OF MANHOLES AND PIPES.
EQUATION
Approximate Surface of Present Pavement
FLOW LINE OF SEWER TO BE CONSTRUCTED
Grade = +0.375%
Grade = +0.375%
Grade = +0.40%
PROFILE
Nº 29 Manhole to be constructed TYPE-D
Nº 28 Manhole to be Constructed. TYPE-A
Nº 27 Manhole to be constructed TYPE-E
Nº 26 Manhole to be constructed. TYPE-A
Nº 25 Manhole (See Sheet 11a) TYPE-B
Nº 26 Manhole to be constructed (Type A)
Nº 25 Manhole (Type B) (See Sheet 11a)
Assoc. Telephone & Conduit
PLAN Nº 1528
INTERCEPTING
SANITARY SEWER MAINS
CITY OF SAN BERNARDINO, CALIF.
A.C.E. 4-31-02
Acting City Engineer
9