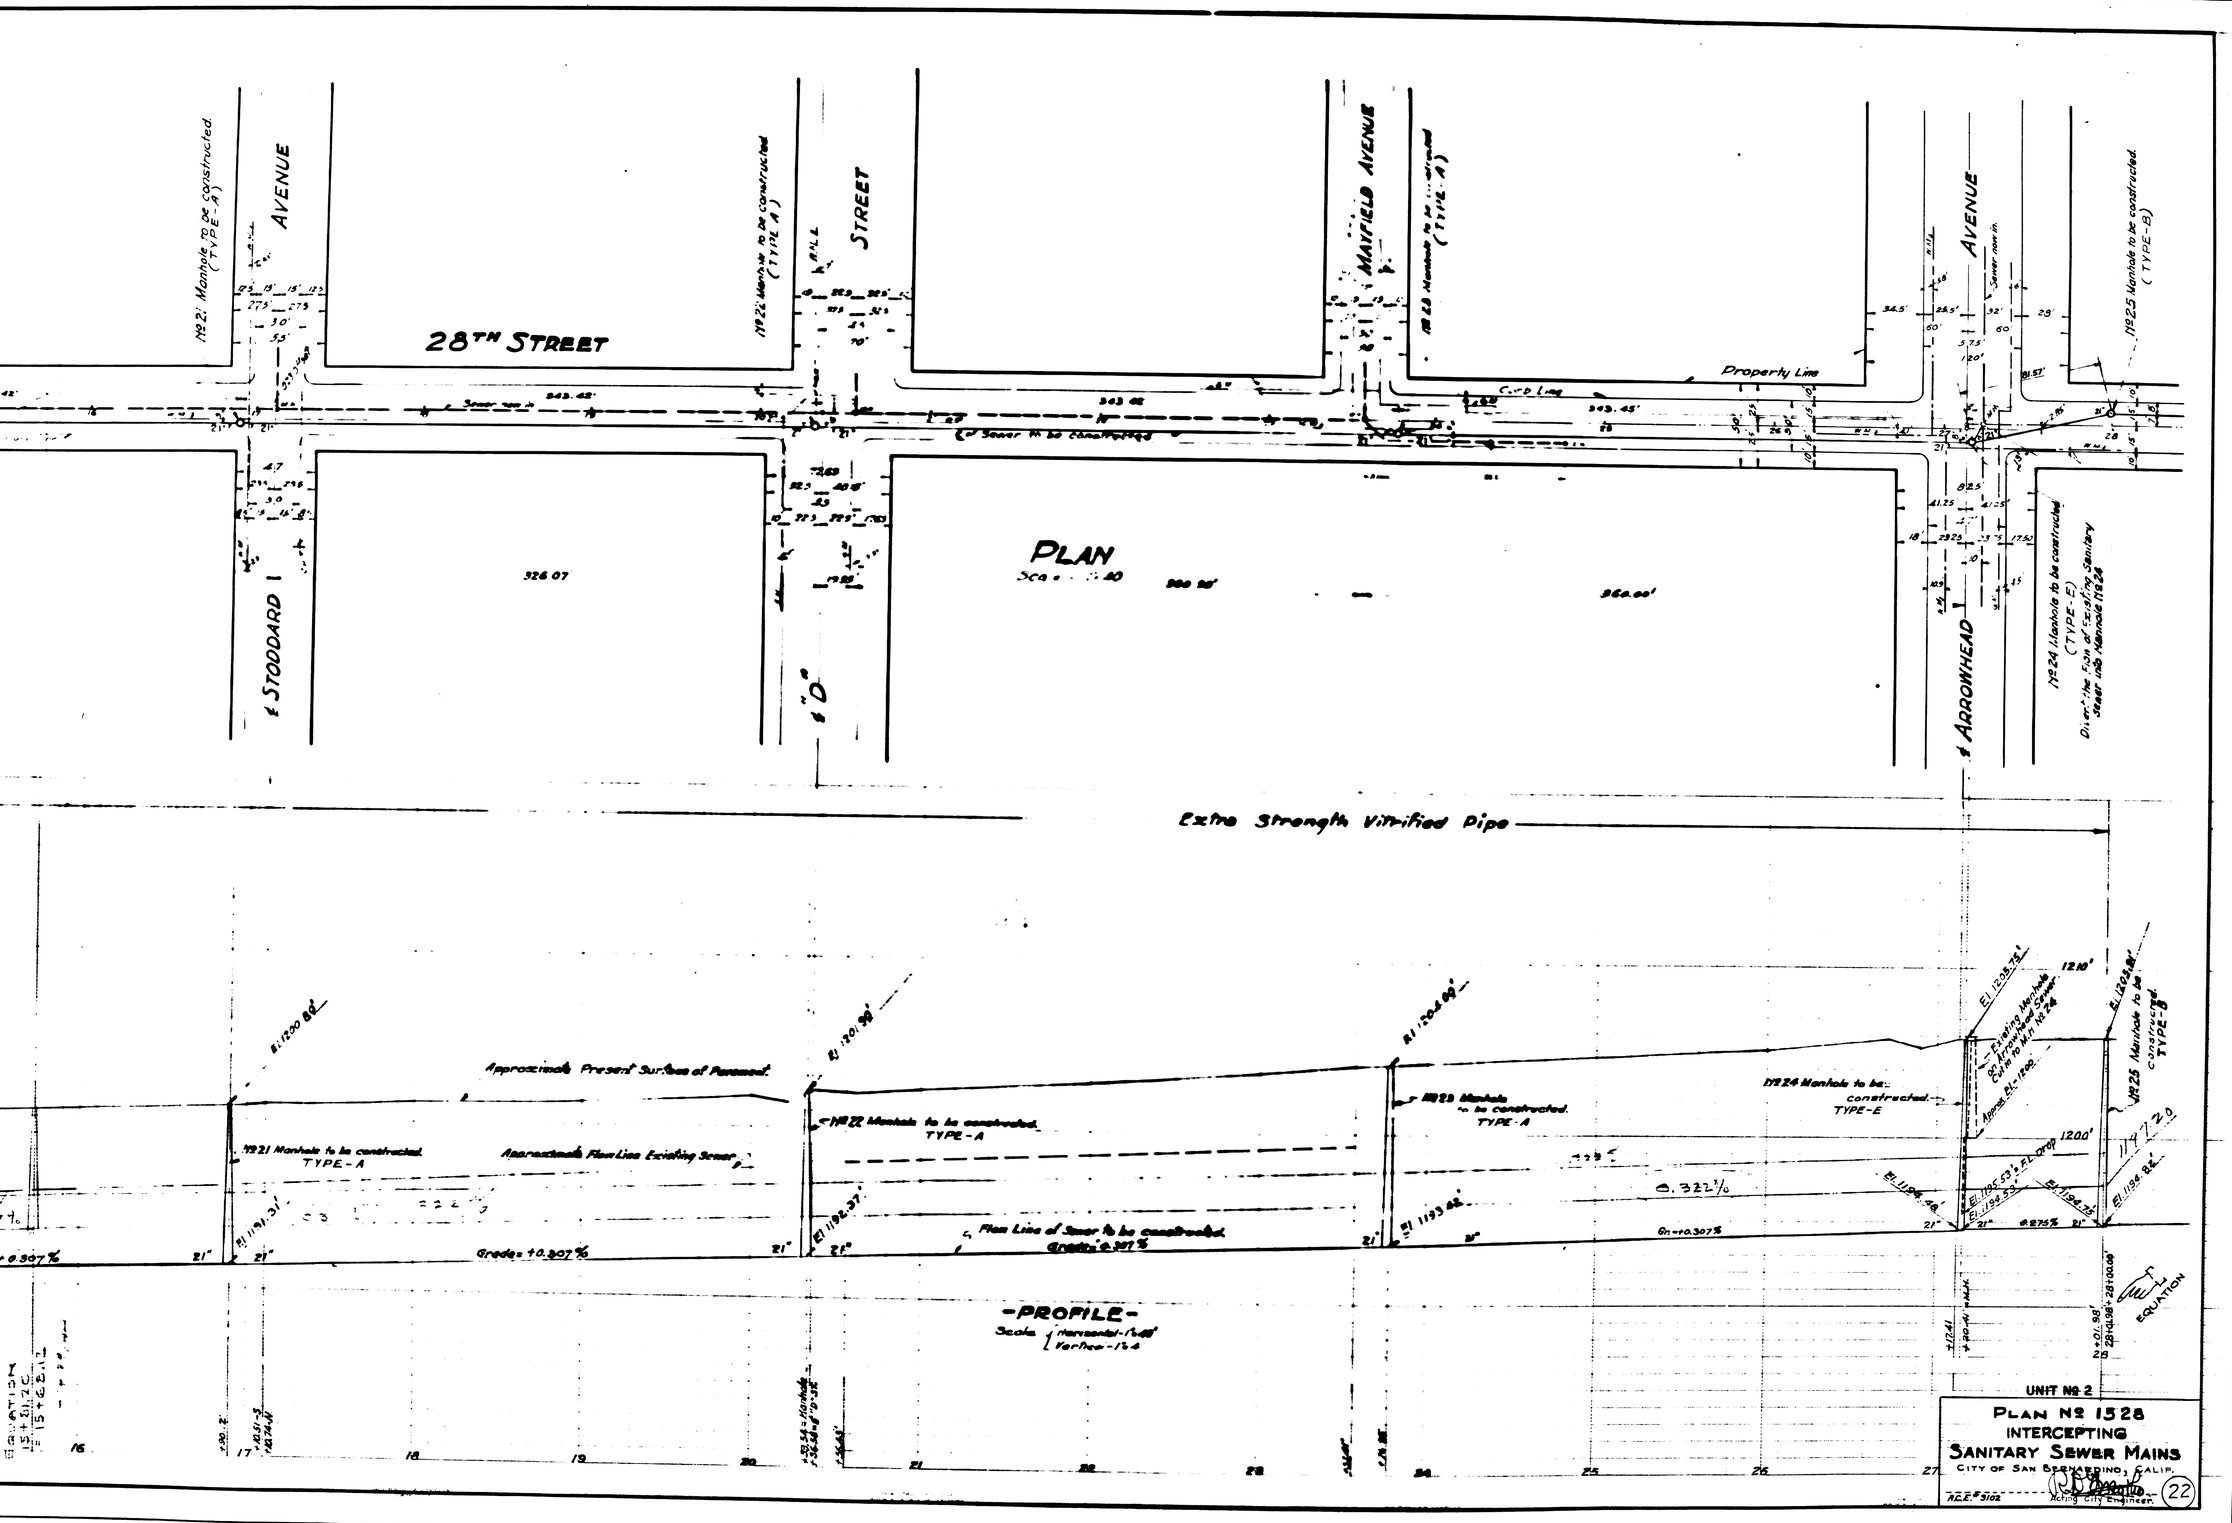
28TH STREET
STODDARD AVENUE
"D" STREET
MAYFIELD AVENUE
ARROWHEAD AVENUE
PLAN
Scale 1" = 40'
Property Line
Curb Line
Extra Strength Vitrified Pipe
Approximate Present Surface of Pavement
Approximate Flow Line Existing Sewer
Flow Line of Sewer to be constructed
Grade = +0.307%
-PROFILE-
Scale Horizontal-1" = 40'
Vertical-1" = 4
EQUATION
UNIT No 2
PLAN No 1528
INTERCEPTING
SANITARY SEWER MAINS
CITY OF SAN BERNARDINO, CALIF.
N.E.F. 5102
Acting City Engineer
22

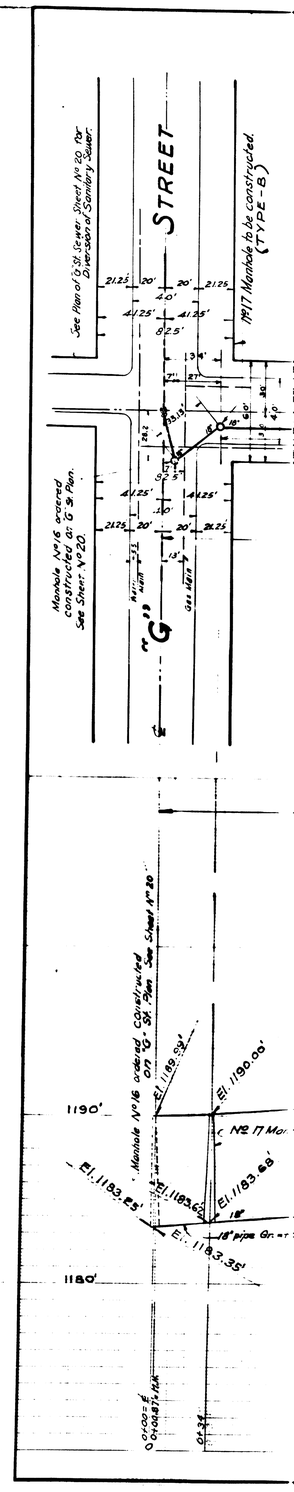
STREET
"G"
See Plan of G St. Sewer, Sheet No 20, for Diversion of Sanitary Sewer.
Manhole No 16 ordered constructed on "G" St. Plan See Sheet No 20
1190'
1180'

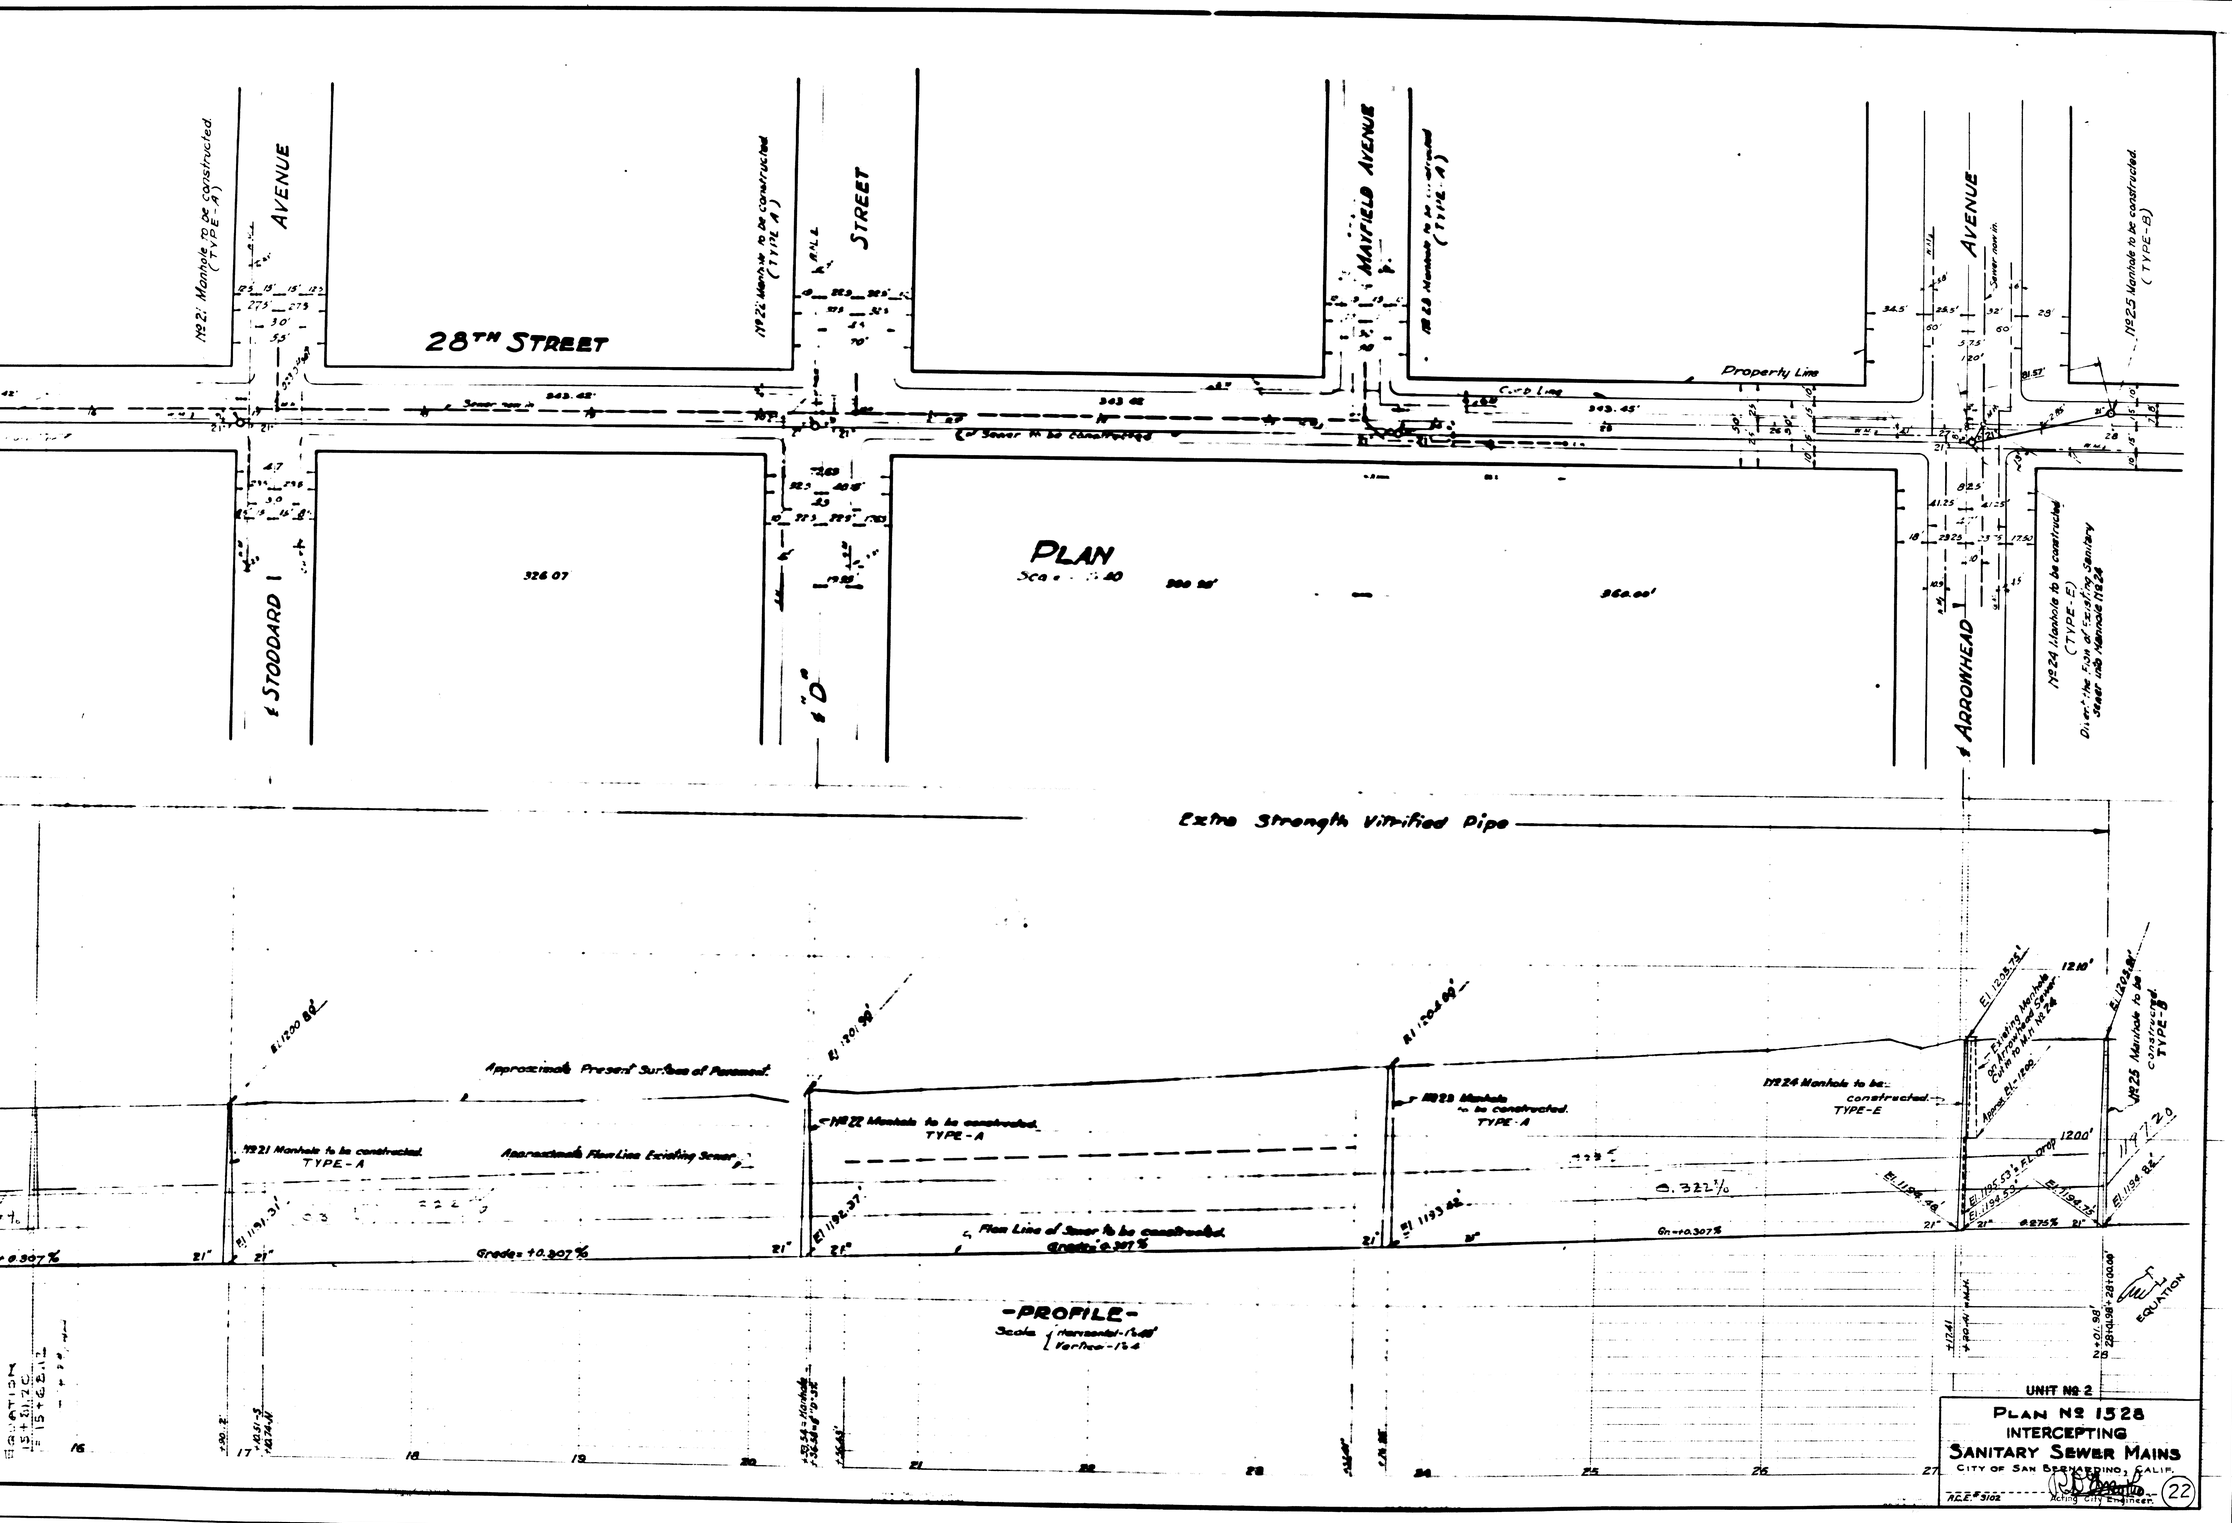
28TH STREET
STODDARD AVENUE
"D" STREET
MAYFIELD AVENUE
ARROWHEAD AVENUE
PLAN
Scale 1" = 40'
Property Line
Curb Line
Extra Strength Vitrified Pipe
Approximate Present Surface of Pavement
Approximate Flow Line Existing Sewer
Flow Line of Sewer to be constructed
Grade = +0.307%
-PROFILE-
Scale Horizontal-1" = 40'
Vertical-1" = 4
EQUATION
UNIT No 2
PLAN No 1528
INTERCEPTING
SANITARY SEWER MAINS
CITY OF SAN BERNARDINO, CALIF.
N.E.F. 5102
Acting City Engineer
22

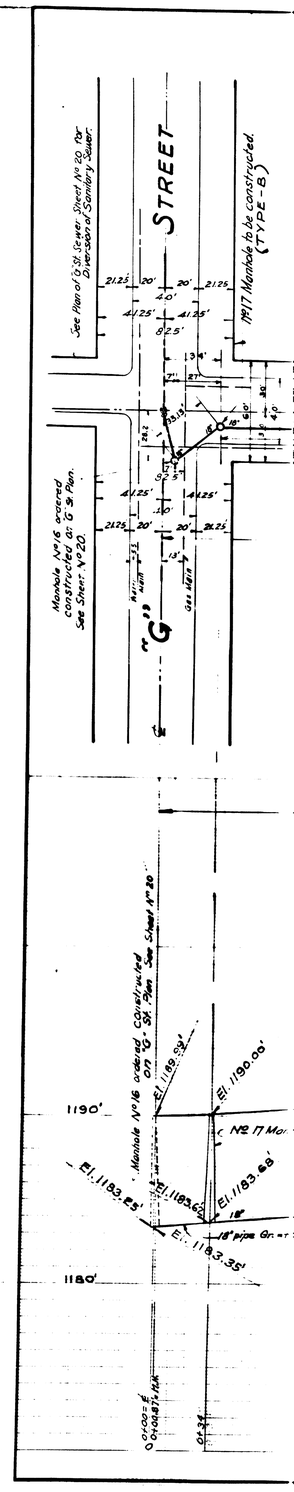
STREET
"G"
See Plan of G St. Sewer, Sheet No 20, for Diversion of Sanitary Sewer.
Manhole No 16 ordered constructed on "G" St. Plan See Sheet No 20
1190'
1180'