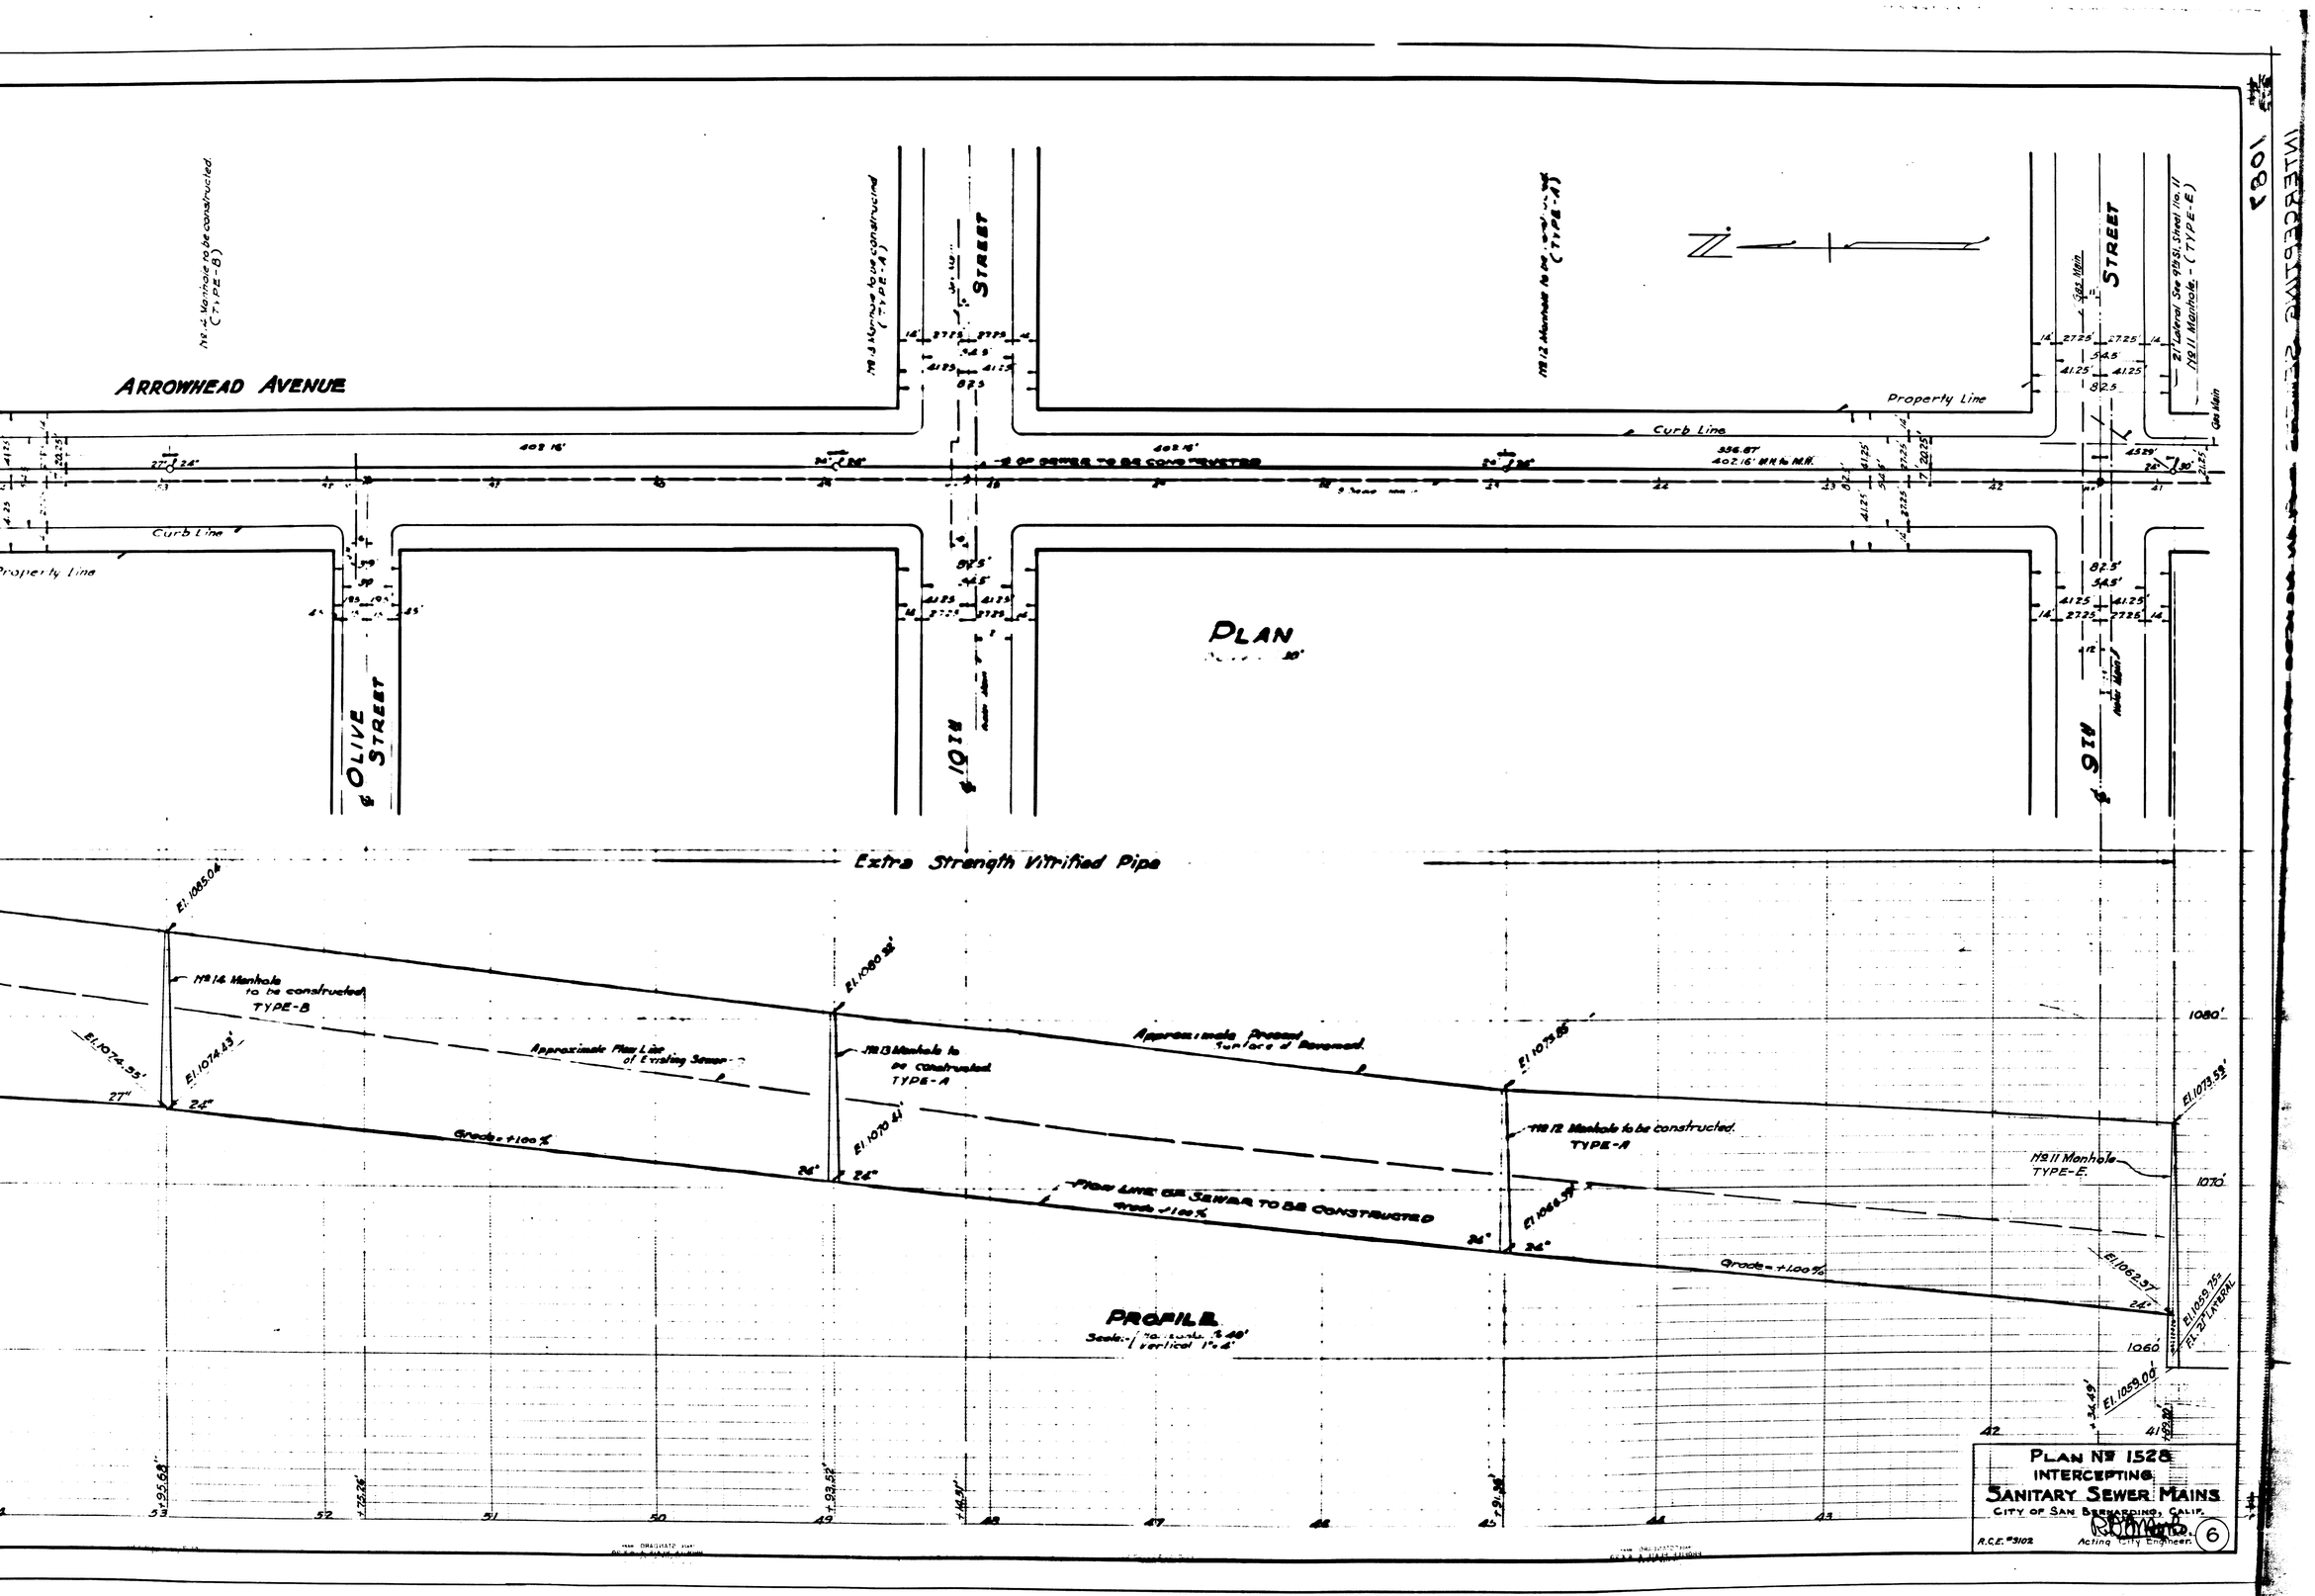
ARROWHEAD AVENUE
Curb Line
Property Line
OLIVE STREET
10TH STREET
9TH STREET
PLAN
Extra Strength Vitrified Pipe
Approximate Flow Line of Existing Sewer
Approximate Proposed Surface of Pavement
FLOW LINE OF SEWER TO BE CONSTRUCTED
Grade = +1.00%
PROFILE
Gas Main
Water Main
PLAN Nº 1528
INTERCEPTING
SANITARY SEWER MAINS
CITY OF SAN BERNARDINO, CALIF.
R.C.E. Nº 3102
Acting City Engineer
6

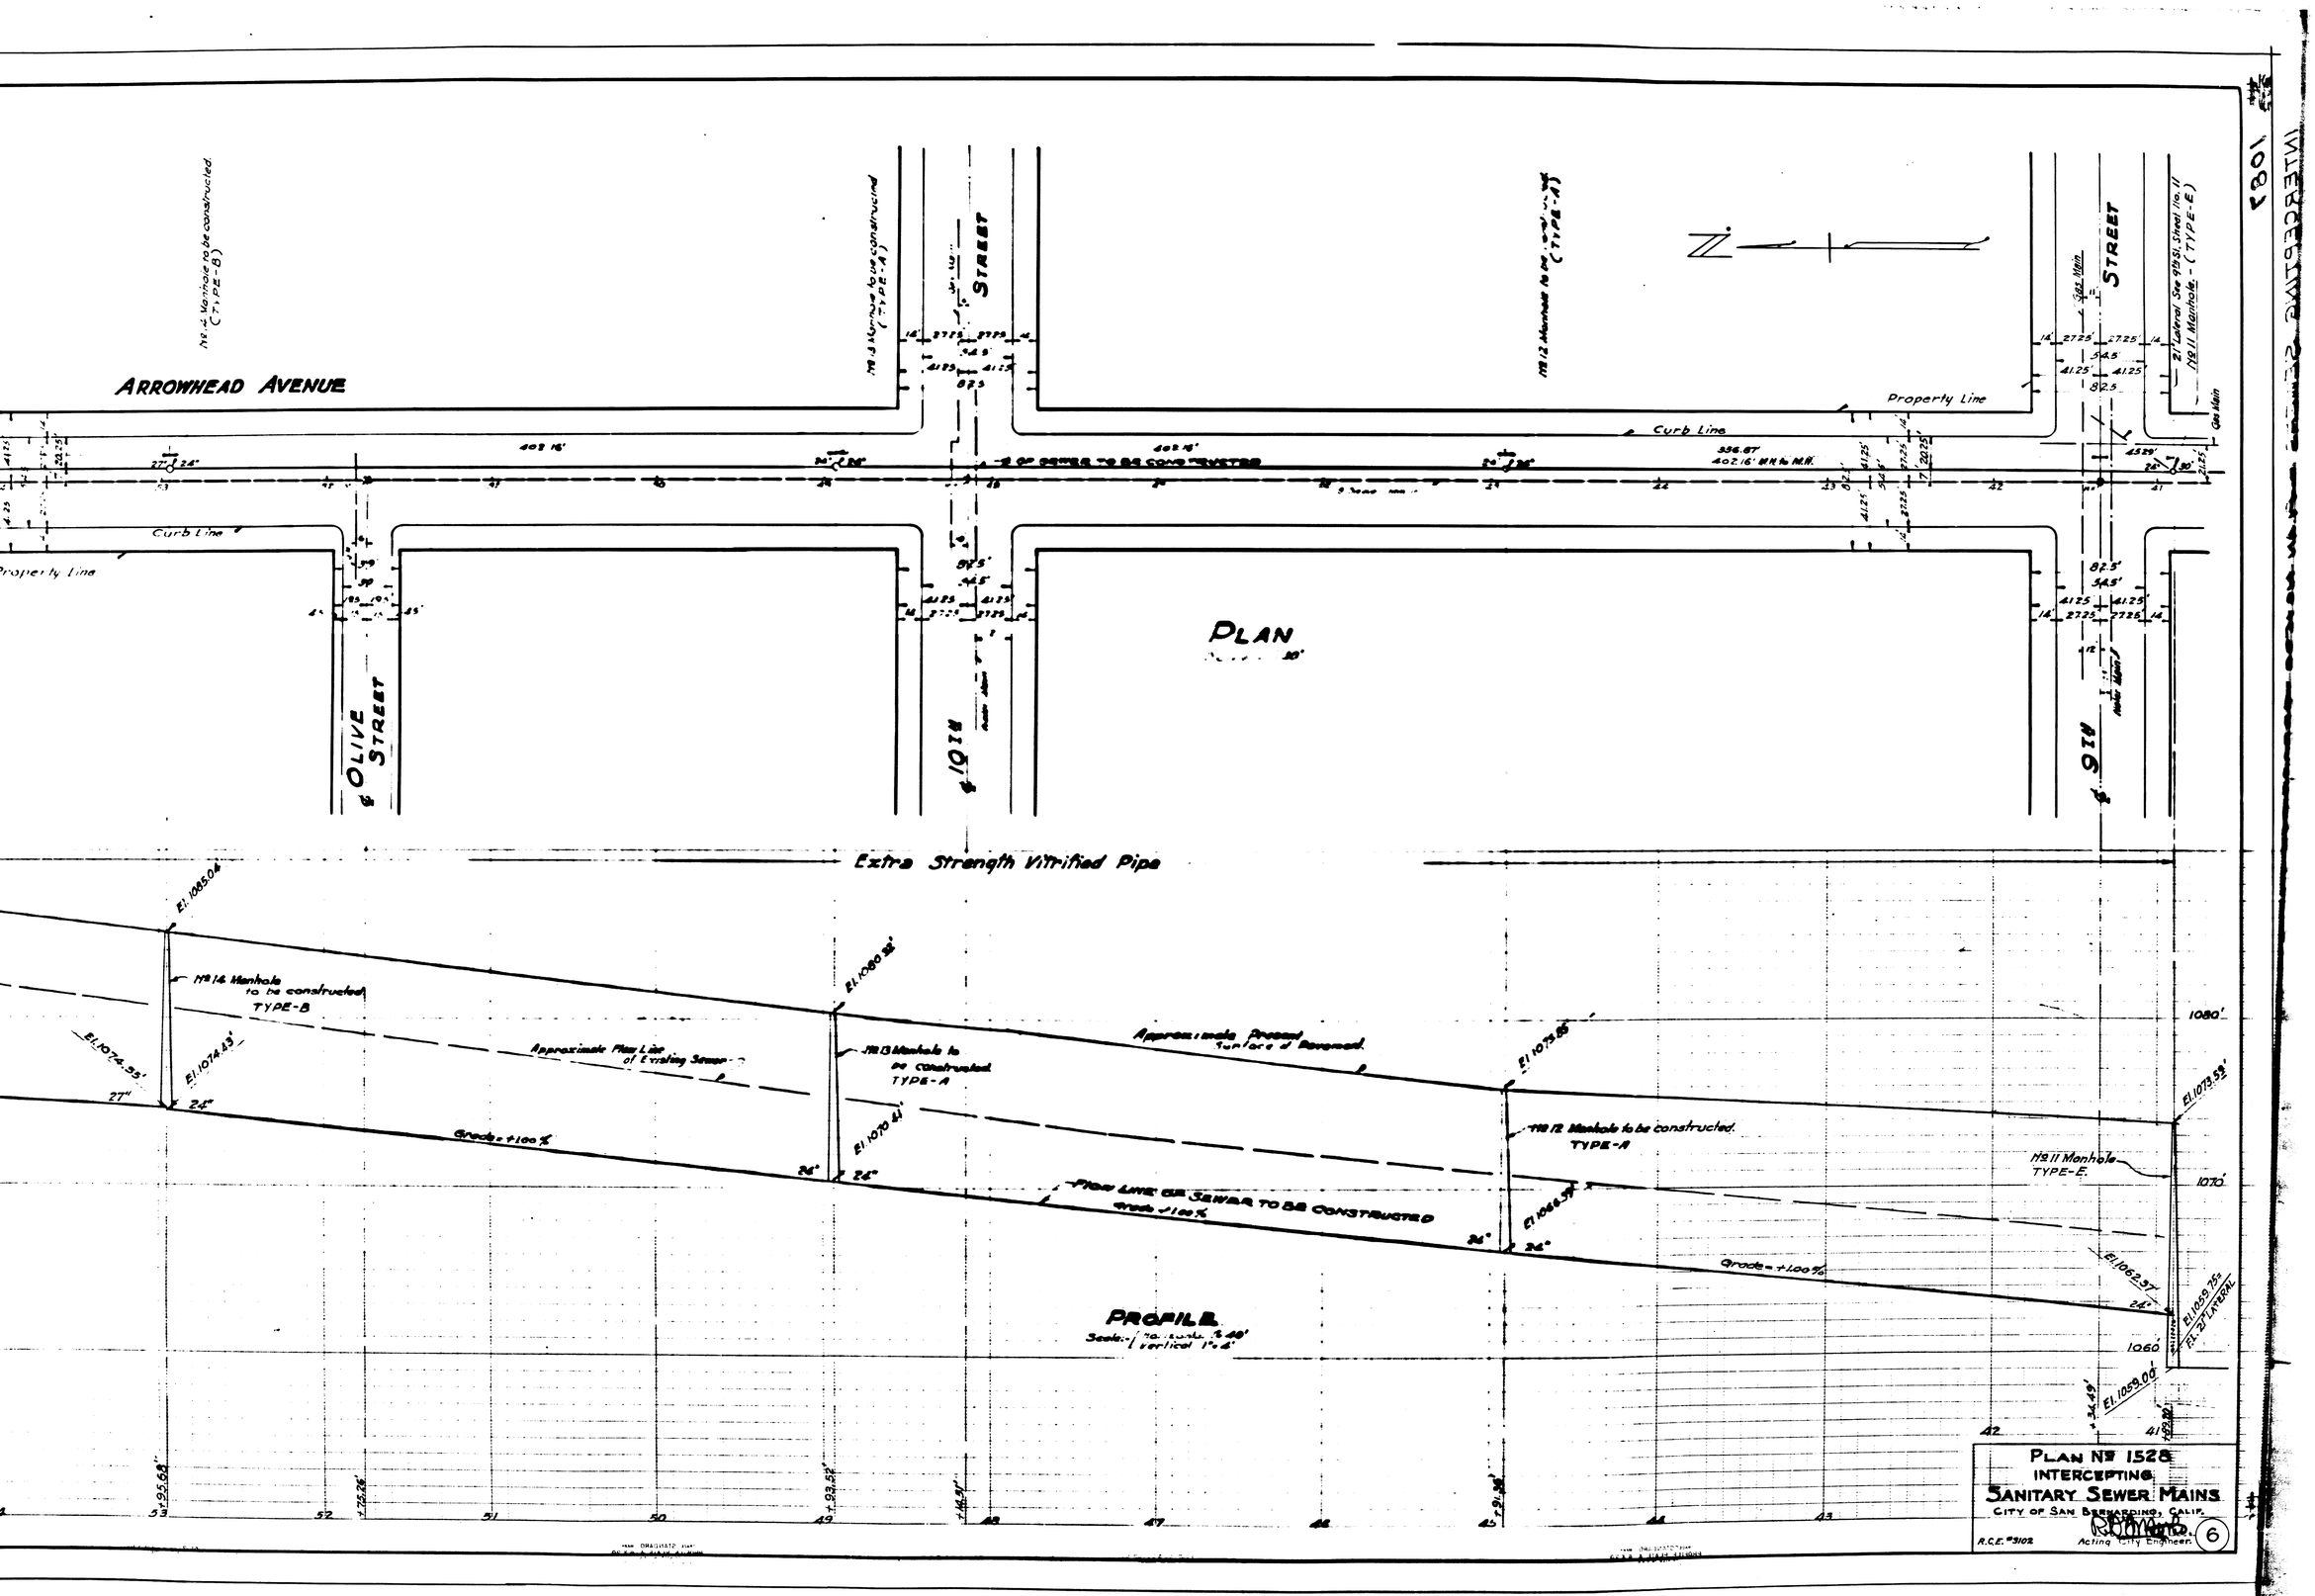
ARROWHEAD AVENUE
Curb Line
Property Line
OLIVE STREET
10TH STREET
9TH STREET
PLAN
Extra Strength Vitrified Pipe
Approximate Flow Line of Existing Sewer
Approximate Proposed Surface of Pavement
FLOW LINE OF SEWER TO BE CONSTRUCTED
Grade = +1.00%
PROFILE
Gas Main
Water Main
PLAN Nº 1528
INTERCEPTING
SANITARY SEWER MAINS
CITY OF SAN BERNARDINO, CALIF.
R.C.E. Nº 3102
Acting City Engineer
6

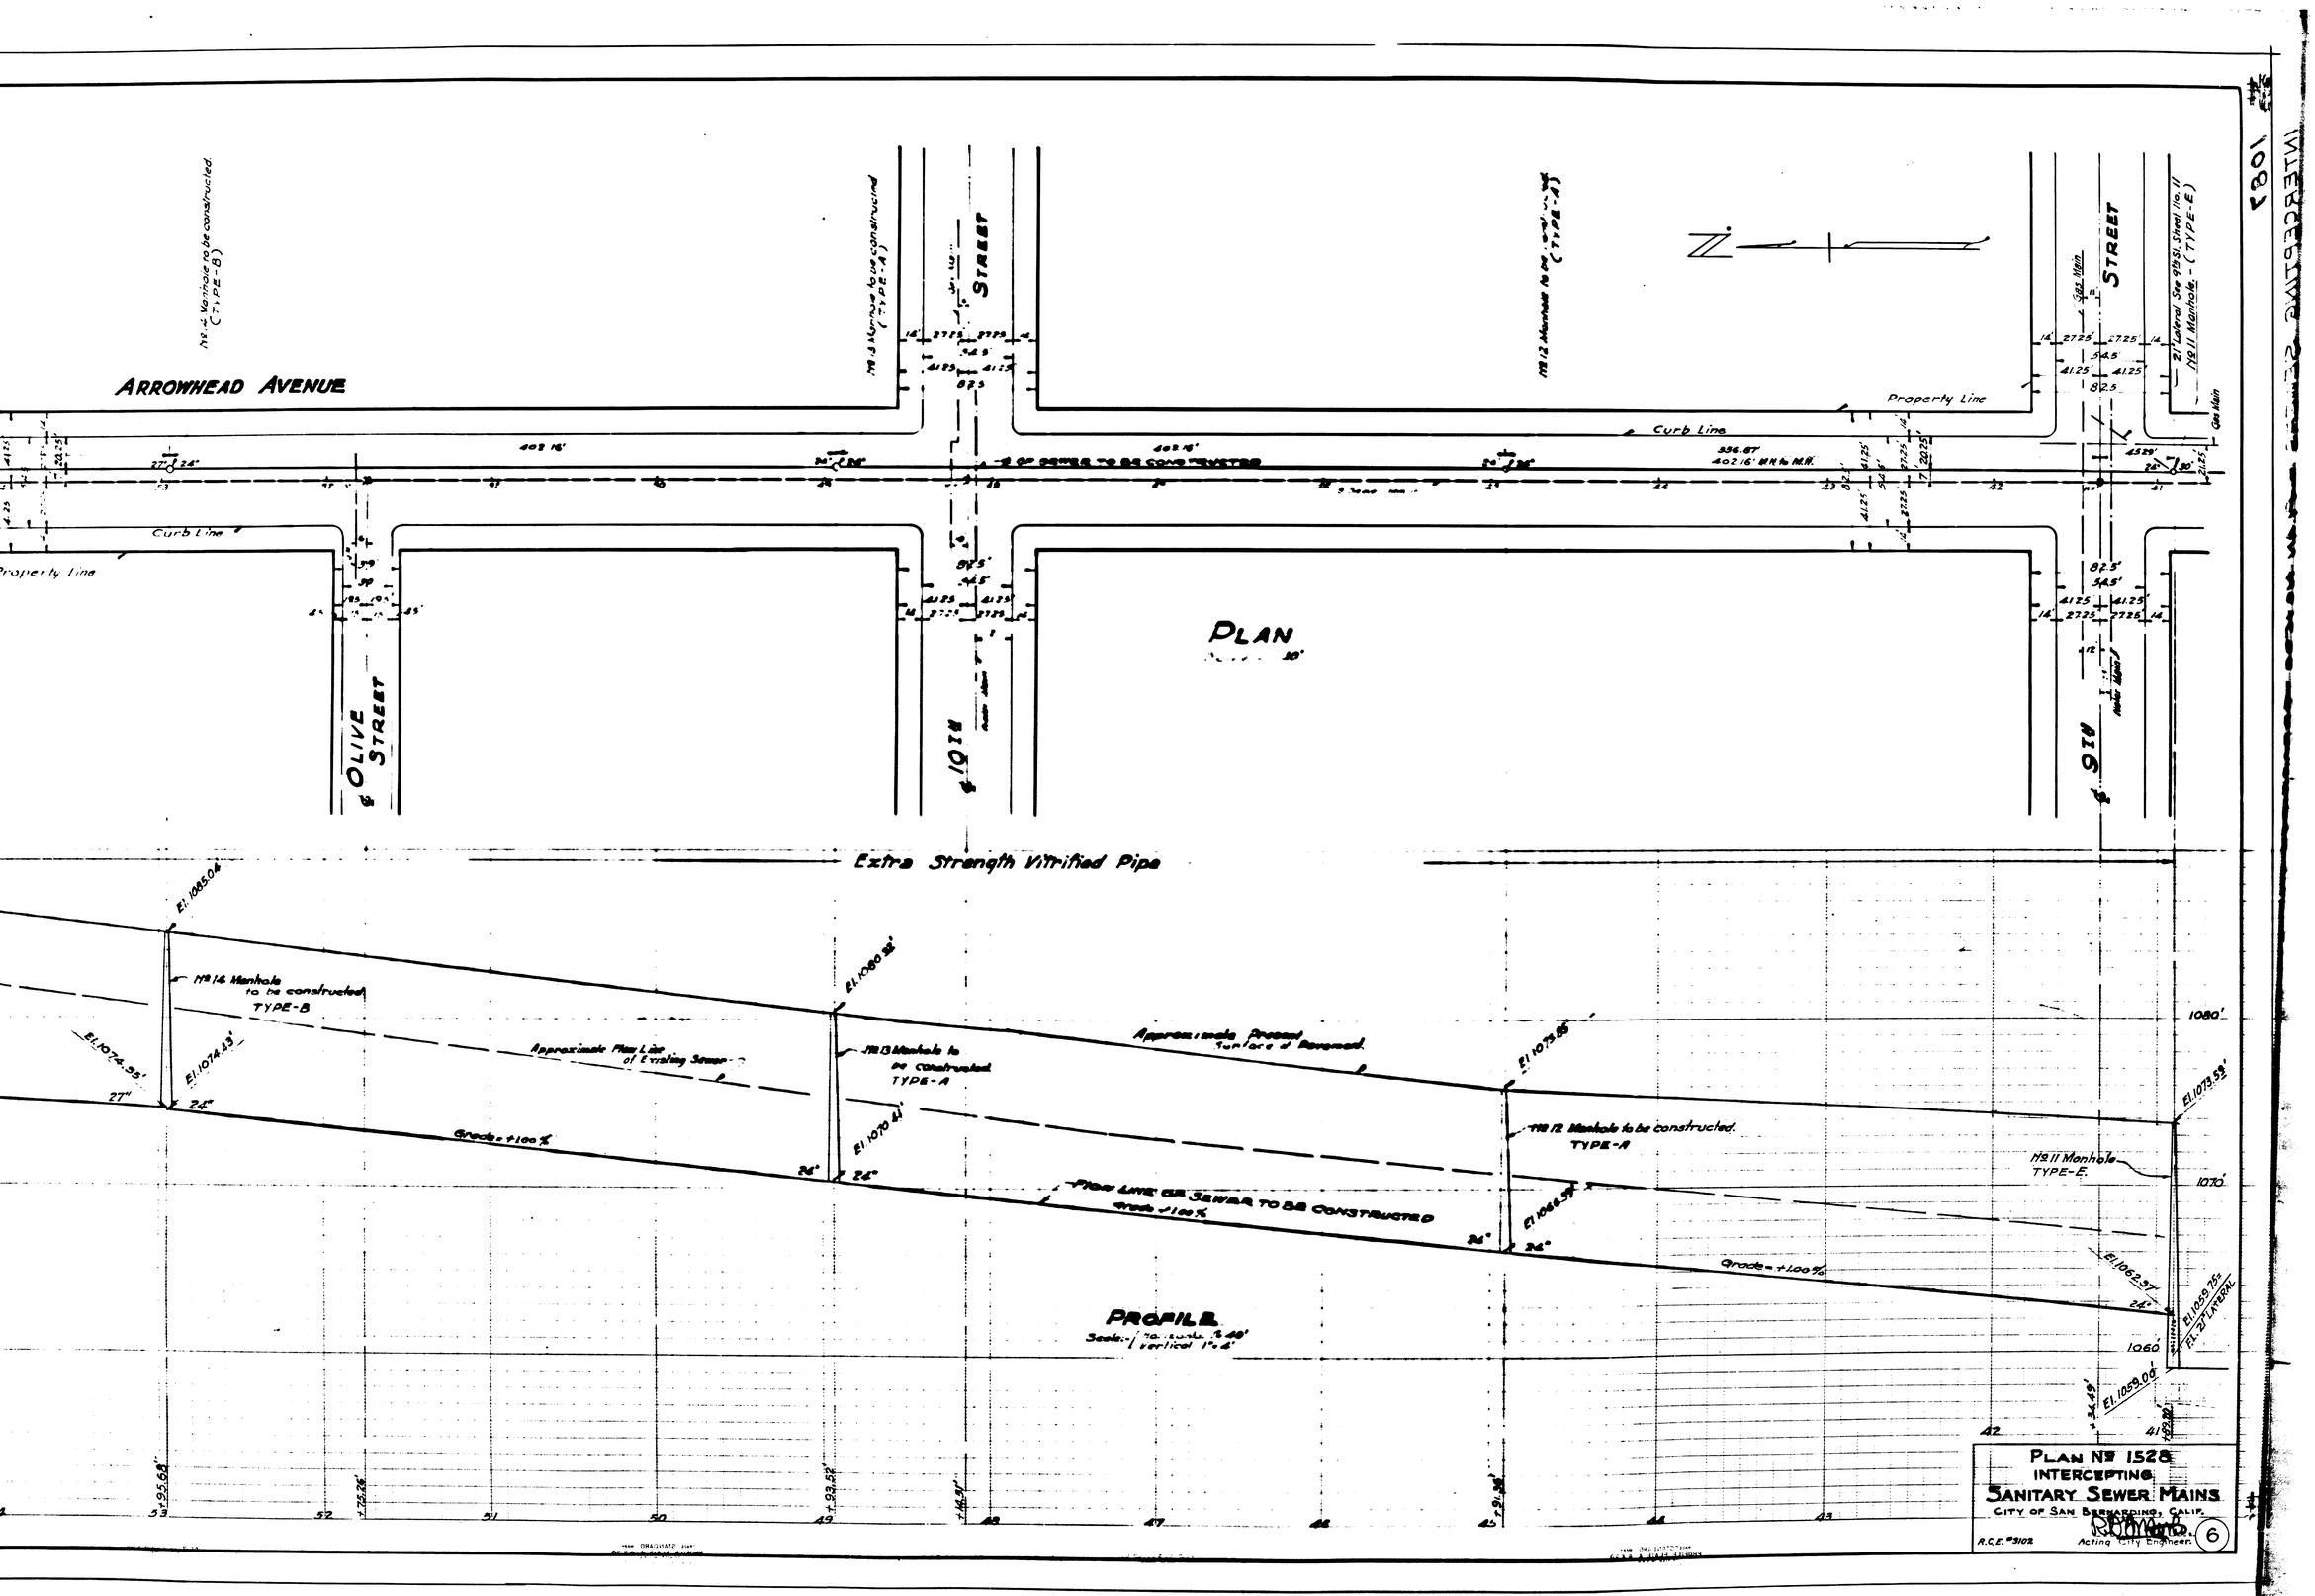
ARROWHEAD AVENUE
Curb Line
Property Line
OLIVE STREET
10TH STREET
9TH STREET
PLAN
Extra Strength Vitrified Pipe
Approximate Flow Line of Existing Sewer
Approximate Proposed Surface of Pavement
FLOW LINE OF SEWER TO BE CONSTRUCTED
Grade = +1.00%
PROFILE
Gas Main
Water Main
PLAN Nº 1528
INTERCEPTING
SANITARY SEWER MAINS
CITY OF SAN BERNARDINO, CALIF.
R.C.E. Nº 3102
Acting City Engineer
6