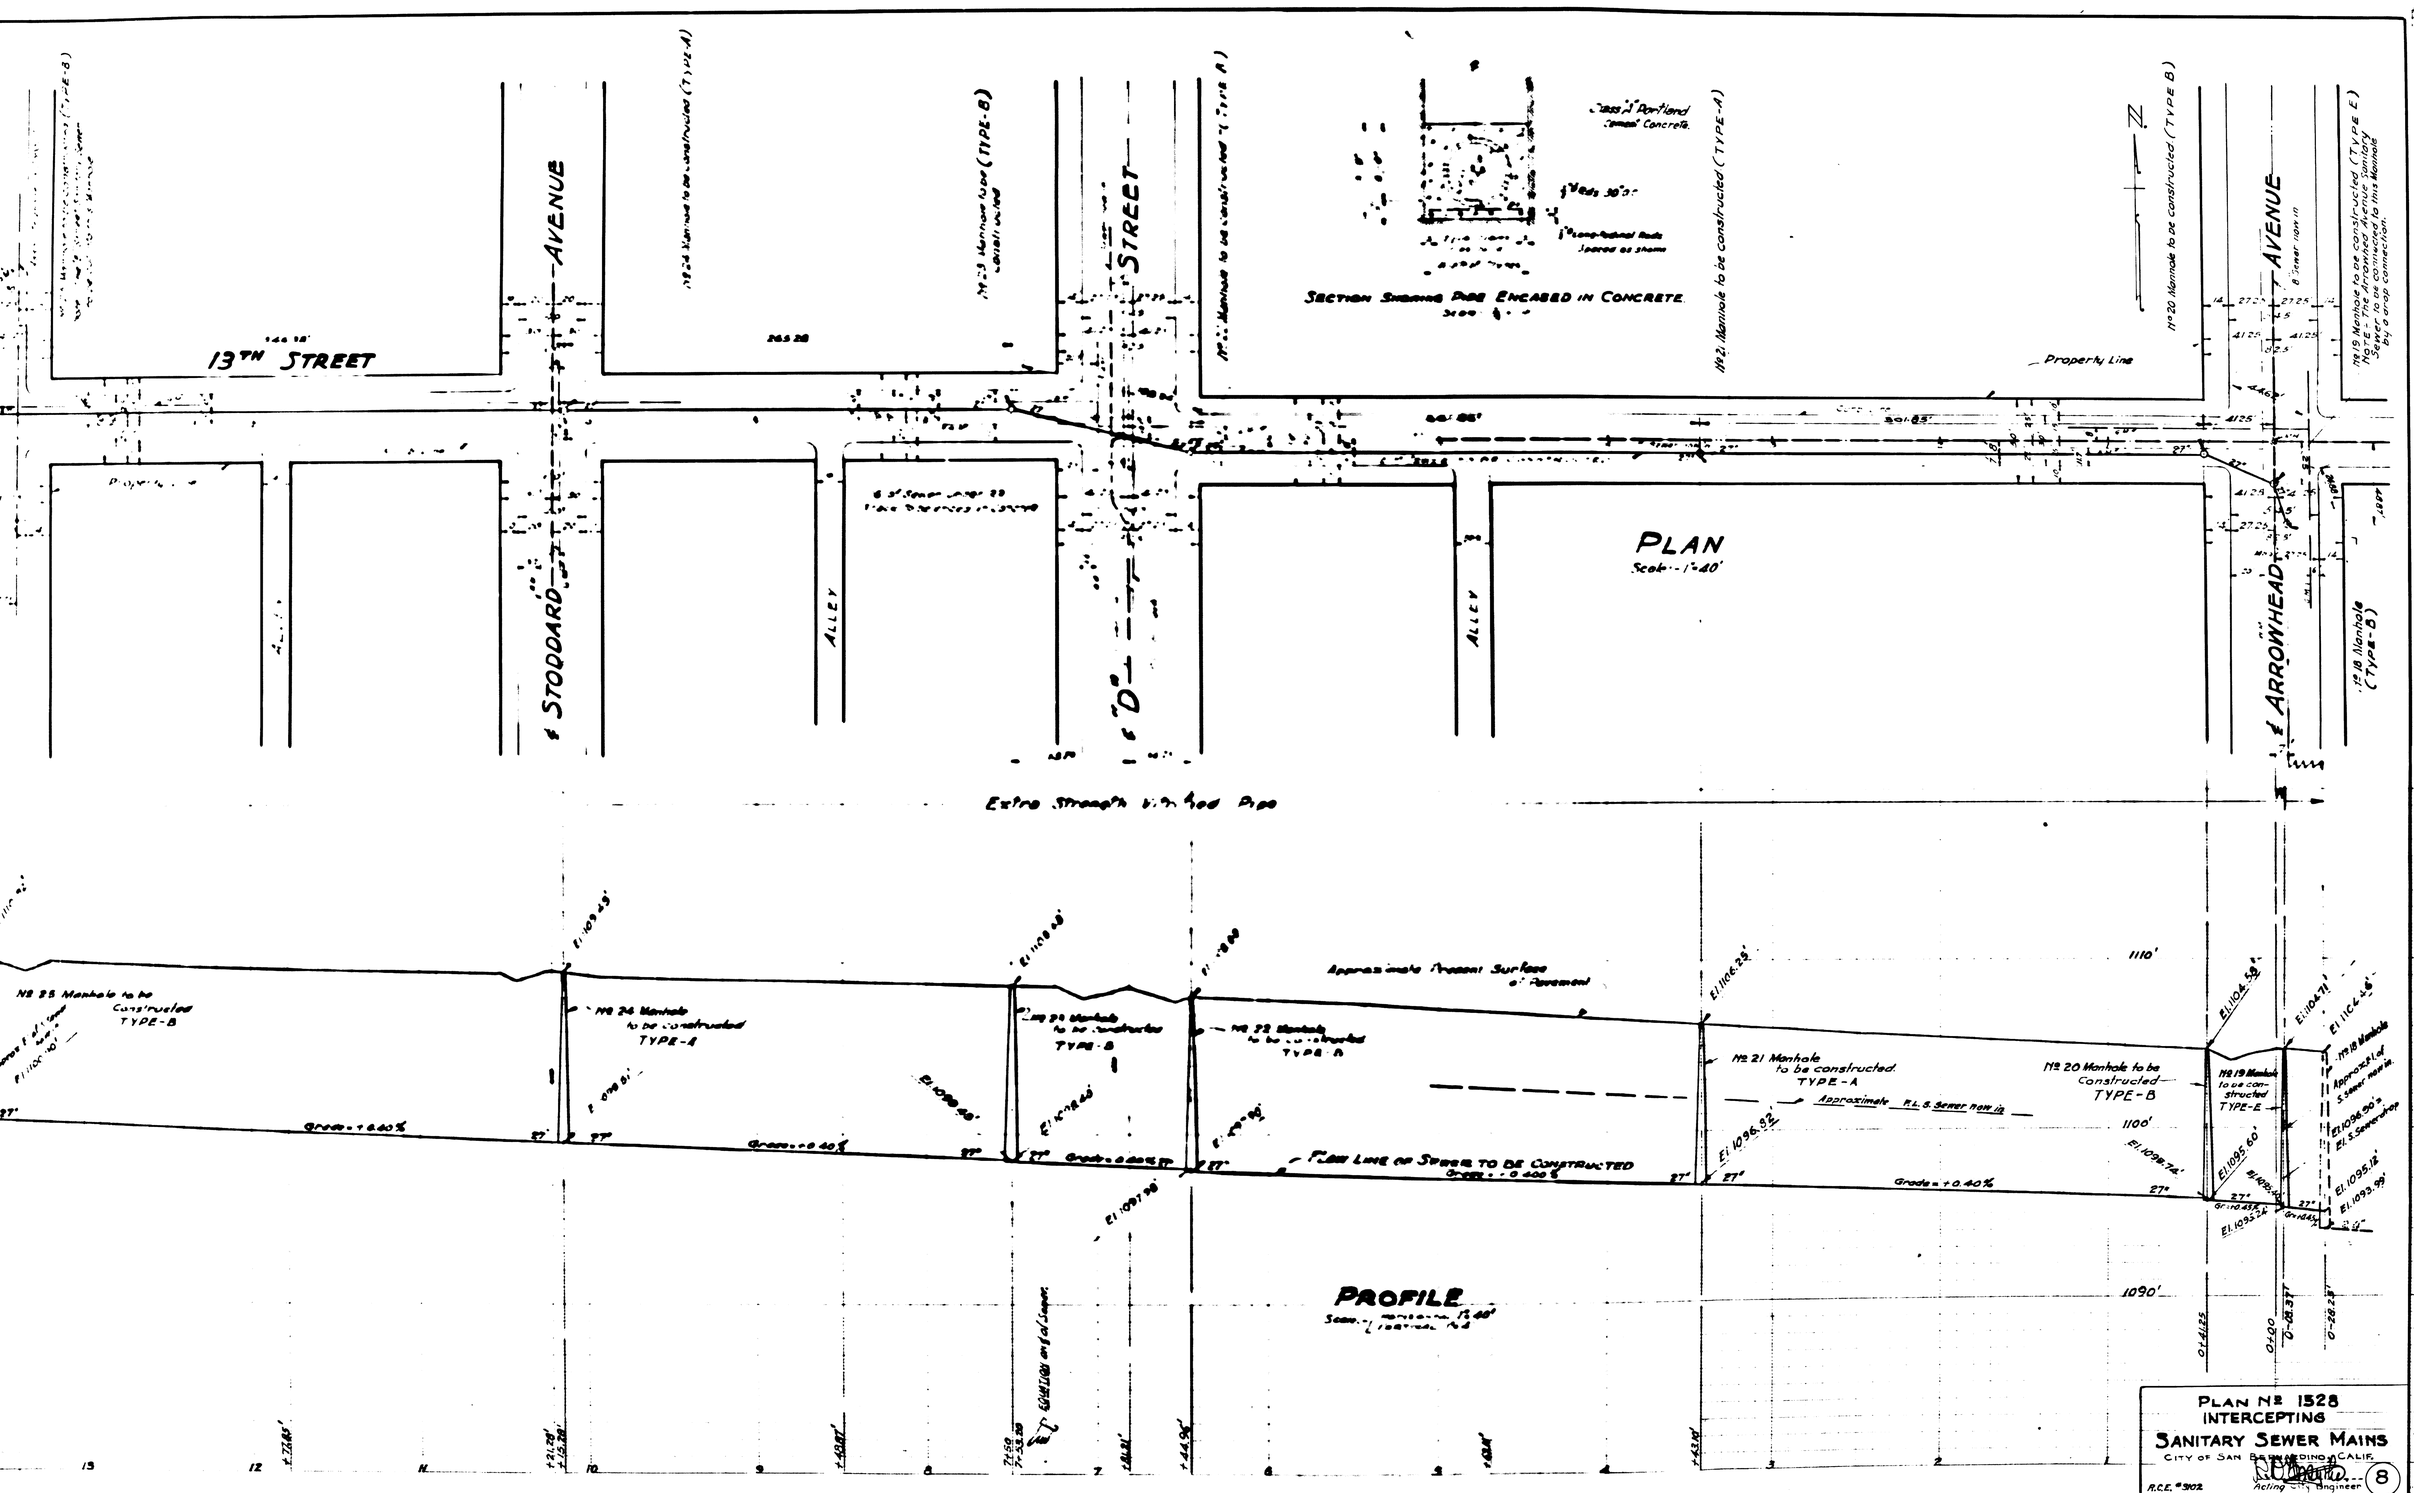
13TH STREET
STODDARD AVENUE
ALLEY
"D" STREET
ALLEY
ARROWHEAD AVENUE
Property Line
Section Showing Pipe Encased in Concrete
Extra Strength Vitrified Pipe
PLAN
Scale - 1" = 40'
PROFILE
Flow Line of Sewer to be Constructed
Approximate Present Surface of Pavement
Approximate R.L. of Sewer now in
Grade = +0.40%
Grade = -0.40%
Grade = +0.60%
Grade = -0.400%
No 25 Manhole to be Constructed TYPE-B
No 24 Manhole to be constructed TYPE-A
No 23 Manhole to be constructed TYPE-B
No 22 Manhole to be constructed TYPE-A
No 21 Manhole to be constructed TYPE-A
No 20 Manhole to be Constructed TYPE-B
No 19 Manhole to be constructed TYPE-E
No 18 Manhole (TYPE-B)
PLAN No 1528
INTERCEPTING
SANITARY SEWER MAINS
CITY OF SAN BERNARDINO, CALIF.
R.C.E. #3102
Acting City Engineer
8

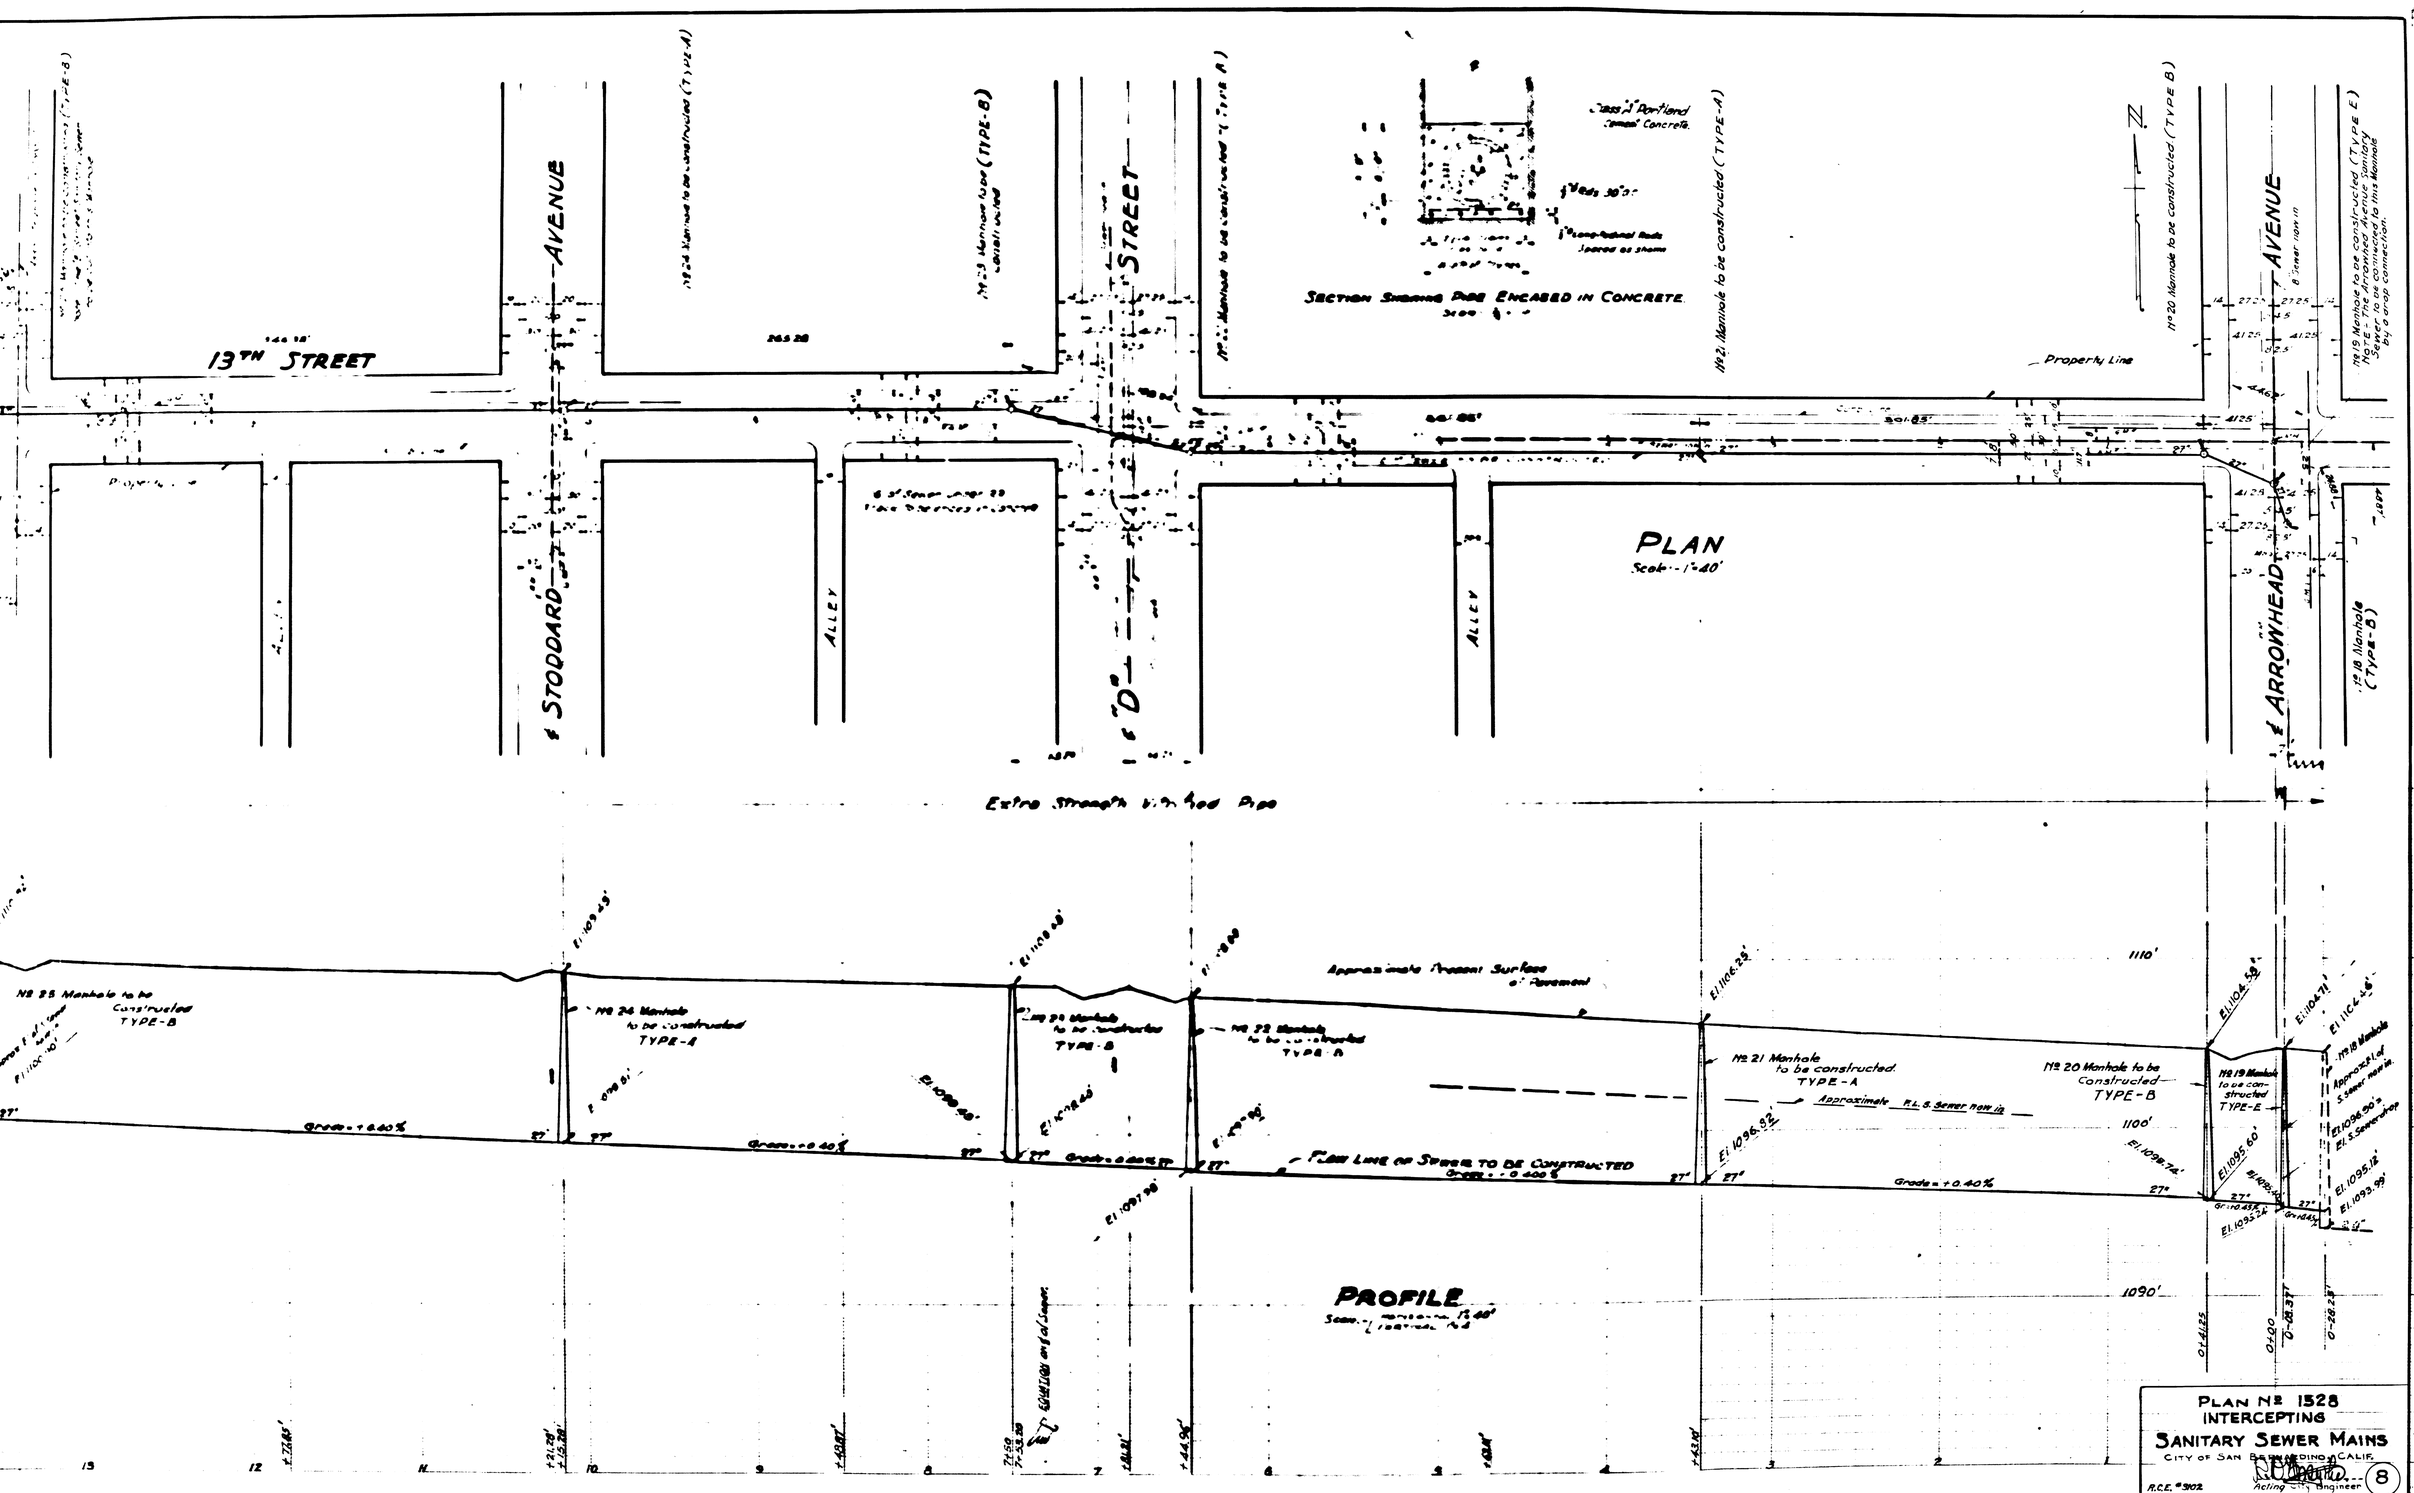
13TH STREET
STODDARD AVENUE
ALLEY
"D" STREET
ALLEY
ARROWHEAD AVENUE
Property Line
Section Showing Pipe Encased in Concrete
Extra Strength Vitrified Pipe
PLAN
Scale - 1" = 40'
PROFILE
Flow Line of Sewer to be Constructed
Approximate Present Surface of Pavement
Approximate R.L. of Sewer now in
Grade = +0.40%
Grade = -0.40%
Grade = +0.60%
Grade = -0.400%
No 25 Manhole to be Constructed TYPE-B
No 24 Manhole to be constructed TYPE-A
No 23 Manhole to be constructed TYPE-B
No 22 Manhole to be constructed TYPE-A
No 21 Manhole to be constructed TYPE-A
No 20 Manhole to be Constructed TYPE-B
No 19 Manhole to be constructed TYPE-E
No 18 Manhole (TYPE-B)
PLAN No 1528
INTERCEPTING
SANITARY SEWER MAINS
CITY OF SAN BERNARDINO, CALIF.
R.C.E. #3102
Acting City Engineer
8