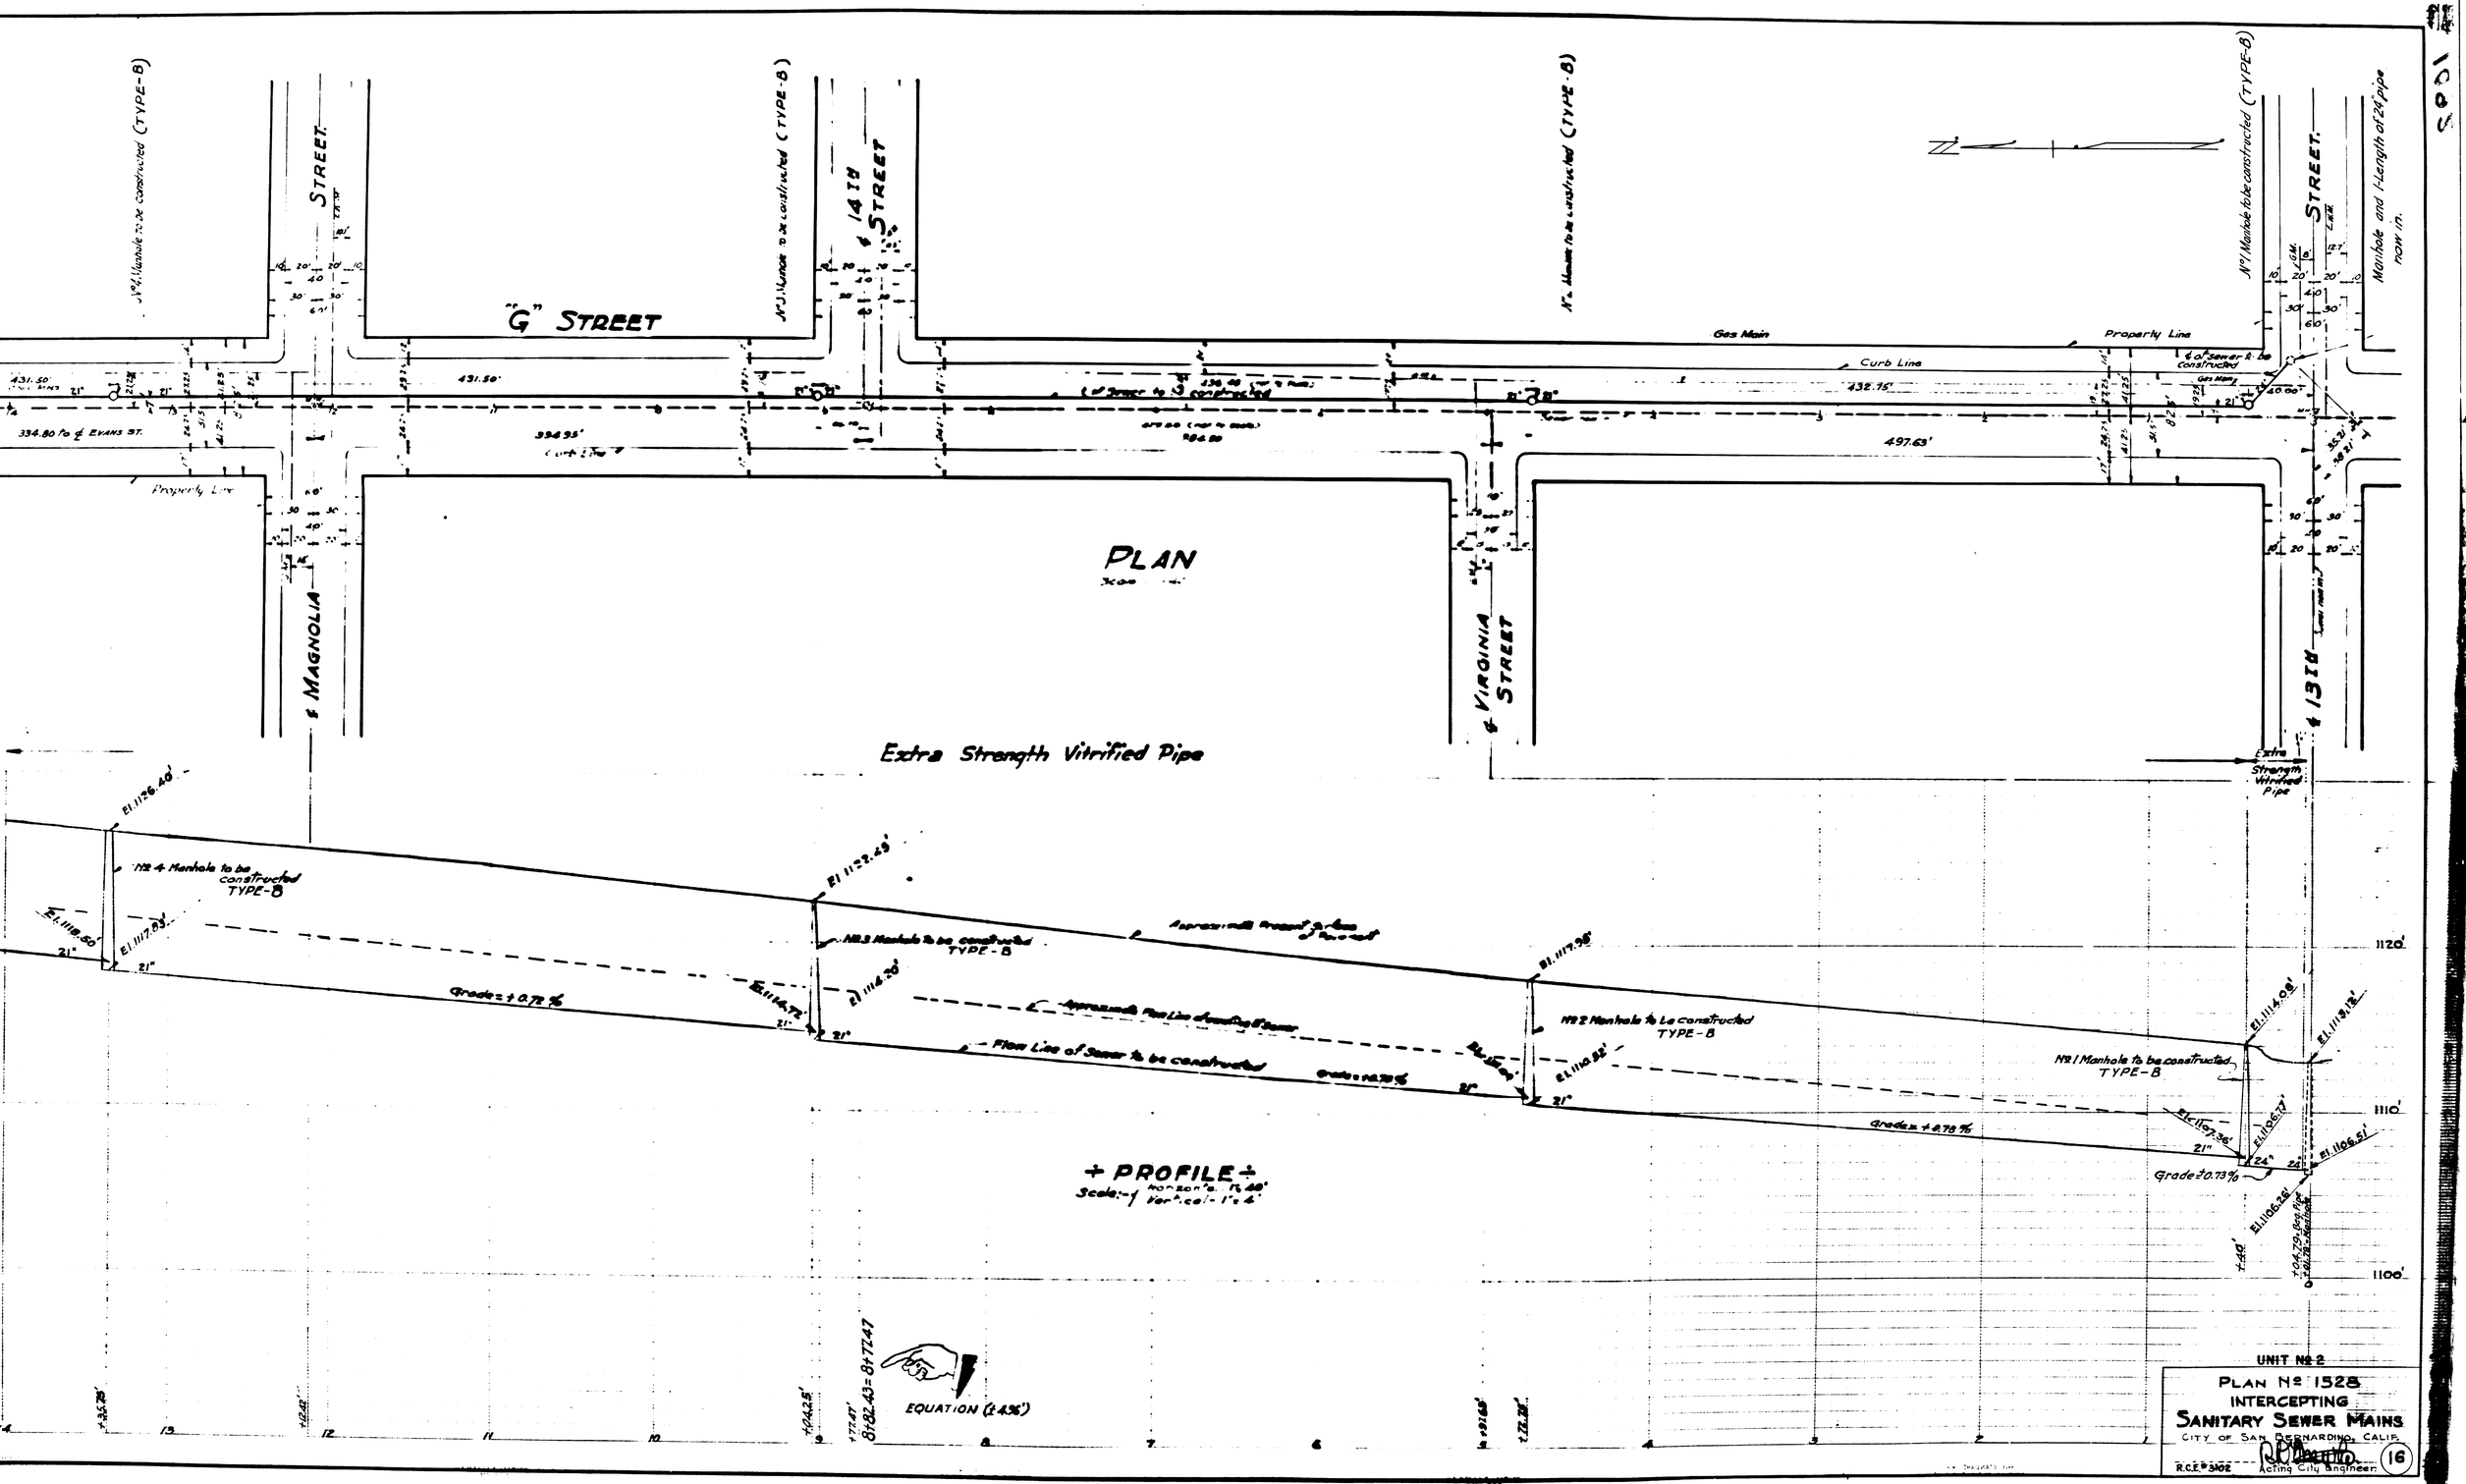
PLAN
Scale:- 1" horizontal = 40'
Vertical - 1" = 4'
+ PROFILE +
"G" STREET
14TH STREET
MAGNOLIA STREET
VIRGINIA STREET
13TH STREET
Extra Strength Vitrified Pipe
Gas Main
Property Line
Curb Line
431.50'
334.80' to ℄ EVANS ST.
334.95'
432.75'
497.63'
Grade = + 0.72 %
Grade = + 0.78 %
Grade = - 0.73 %
Flow Line of Sewer to be constructed
Approximate Flow Line of existing Sewer
Approximate Present Grade of Pavement
No 1 Manhole to be constructed TYPE-B
No 2 Manhole to be constructed TYPE-B
No 3 Manhole to be constructed TYPE-B
No 4 Manhole to be constructed TYPE-B
Manhole and 1-Length of 24" pipe now in.
EQUATION (± 4.5%)
8+82.43 = 8+77.47
UNIT No 2
PLAN No 1528
INTERCEPTING
SANITARY SEWER MAINS
CITY OF SAN BERNARDINO, CALIF.
R.C.E. 3102
Acting City Engineer
16

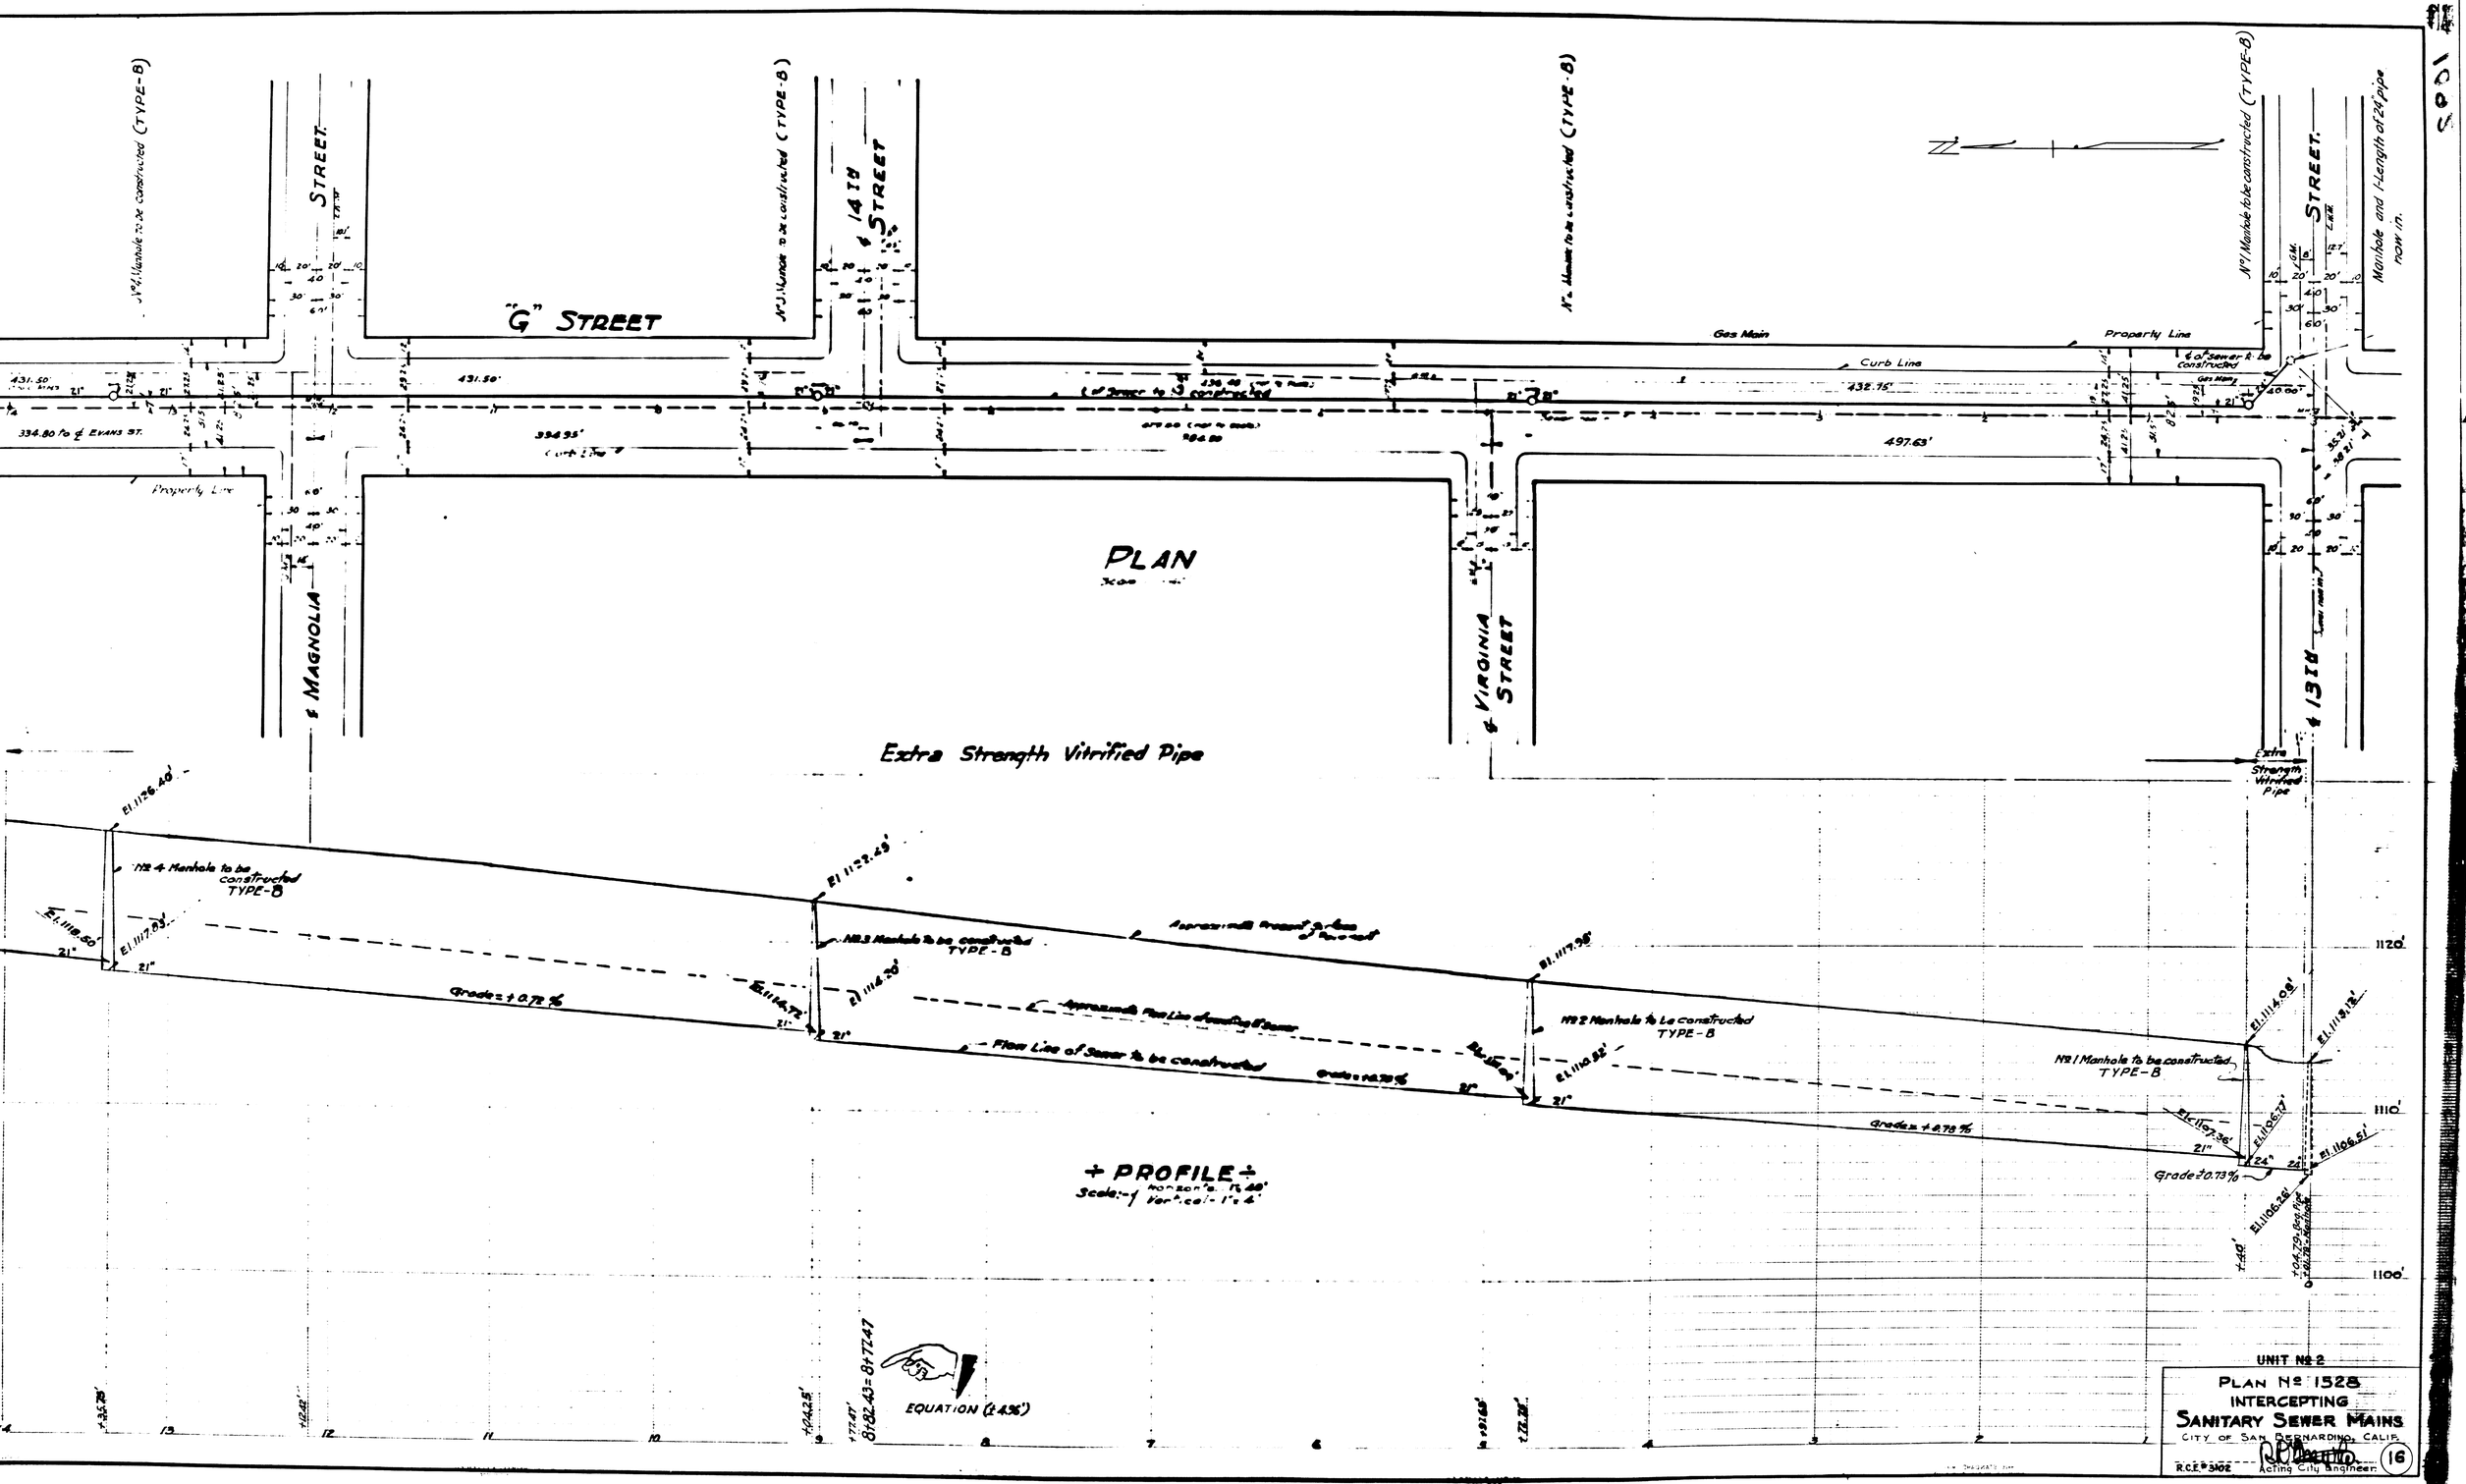
PLAN
Scale:- 1" horizontal = 40'
Vertical - 1" = 4'
+ PROFILE +
"G" STREET
14TH STREET
MAGNOLIA STREET
VIRGINIA STREET
13TH STREET
Extra Strength Vitrified Pipe
Gas Main
Property Line
Curb Line
431.50'
334.80' to ℄ EVANS ST.
334.95'
432.75'
497.63'
Grade = + 0.72 %
Grade = + 0.78 %
Grade = - 0.73 %
Flow Line of Sewer to be constructed
Approximate Flow Line of existing Sewer
Approximate Present Grade of Pavement
No 1 Manhole to be constructed TYPE-B
No 2 Manhole to be constructed TYPE-B
No 3 Manhole to be constructed TYPE-B
No 4 Manhole to be constructed TYPE-B
Manhole and 1-Length of 24" pipe now in.
EQUATION (± 4.5%)
8+82.43 = 8+77.47
UNIT No 2
PLAN No 1528
INTERCEPTING
SANITARY SEWER MAINS
CITY OF SAN BERNARDINO, CALIF.
R.C.E. 3102
Acting City Engineer
16