# PLAN Nº 1528
# UNIT Nº 2
# INTERCEPTING
# SANITARY SEWER MAINS

CITY OF SAN BERNARDINO, CALIF.

Sept. 1950

R. D. FORSYTHE
ACTING CITY ENGINEER

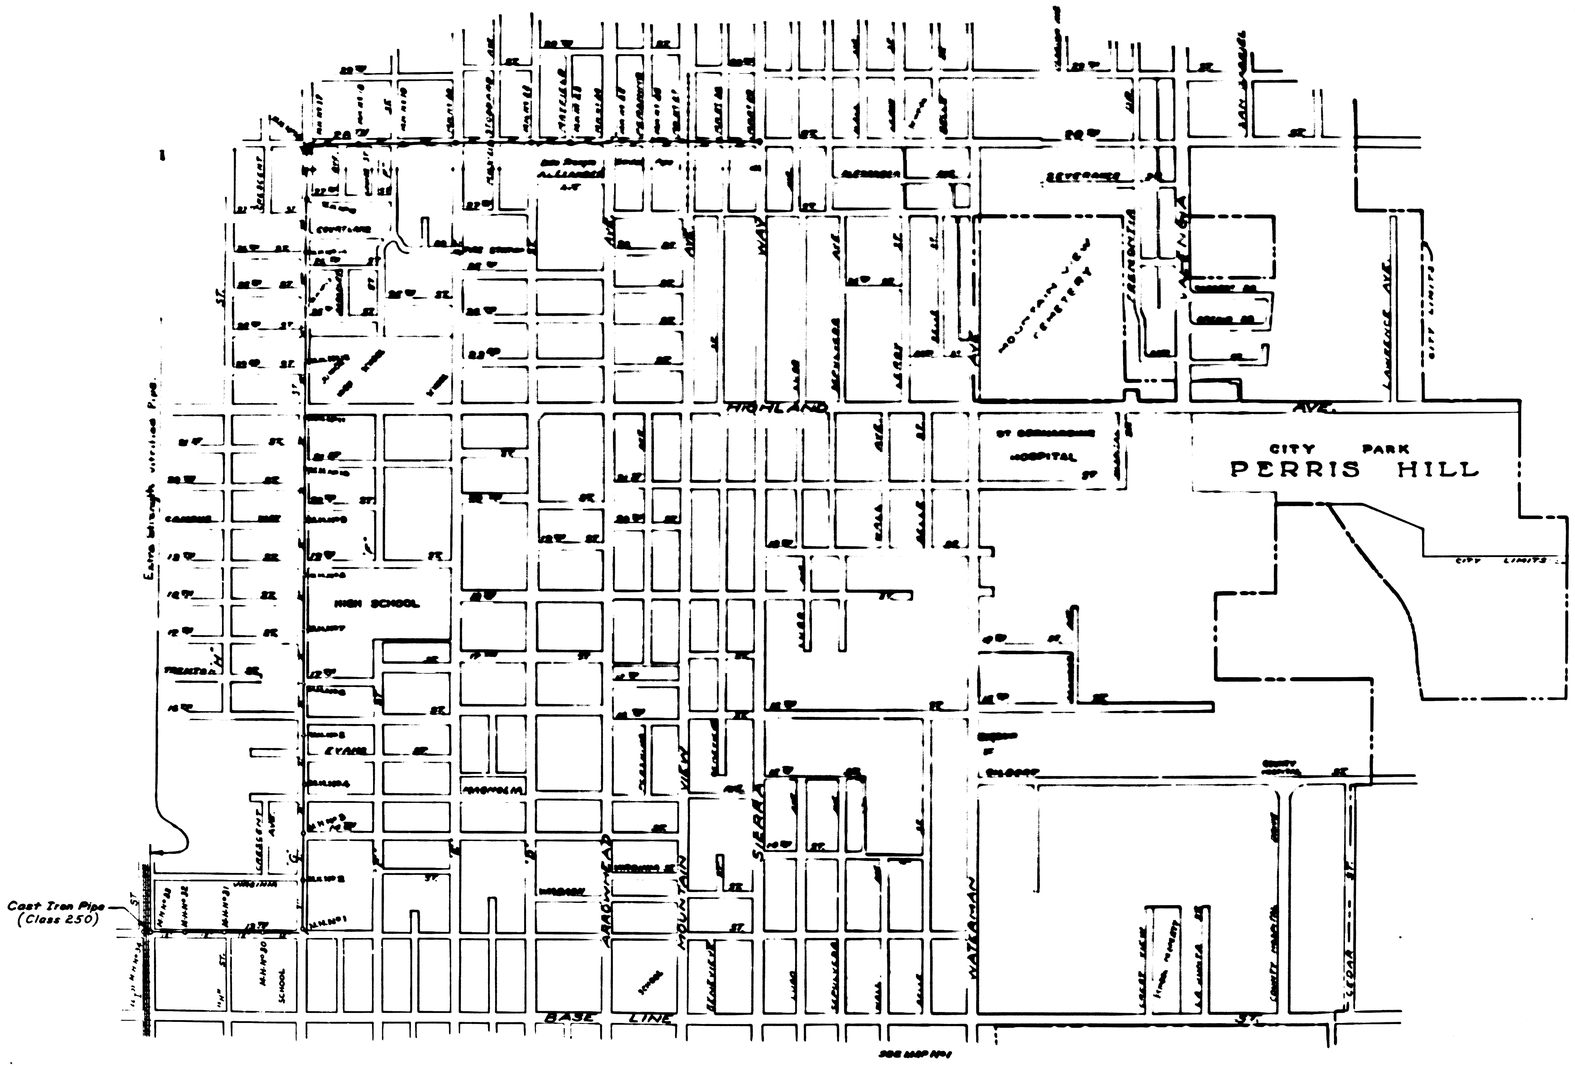


## INDEX - UNIT Nº 2

| Sheet No | | | |
|---|---|---|---|
| 1A | LOCATION MAP - TITLE SHEET - INDEX | | |
| 2 | MANHOLE DETAILS | | |
| | Street | From | To |
| 16 | "G" STREET | 13th ST. | MAGNOLIA AVE. |
| 17 | " " | EVANS ST. | 17th ST. |
| 18 | " " | 17th ST. | 21st ST. |
| 19 | " " | 21st ST. | 25th ST. |
| 20 | " " | 25th ST. | 28th ST. |
| 21 | TWENTY-EIGHTH STREET | "G" ST. | "E" ST. |
| 22 | " " | "E" ST. | ARROWHEAD AVE. |
| 23 | " " | ARROWHEAD AVE. | SIERRA WAY |
| 24 | THIRTEENTH STREET | "G" ST. | "I" ST. |

Scale, 1" = 600'

UNIT Nº 2

PLAN Nº 1528
INTERCEPTING
SANITARY SEWER MA
CITY OF SAN BERNARDINO, CA

R.E.C. 3102

Acting City Engineer

# PLAN Nº 1528
# UNIT Nº 2
# INTERCEPTING
# SANITARY SEWER MAINS

CITY OF SAN BERNARDINO, CALIF.

Sept. 1950

R. D. FORSYTHE
ACTING CITY ENGINEER

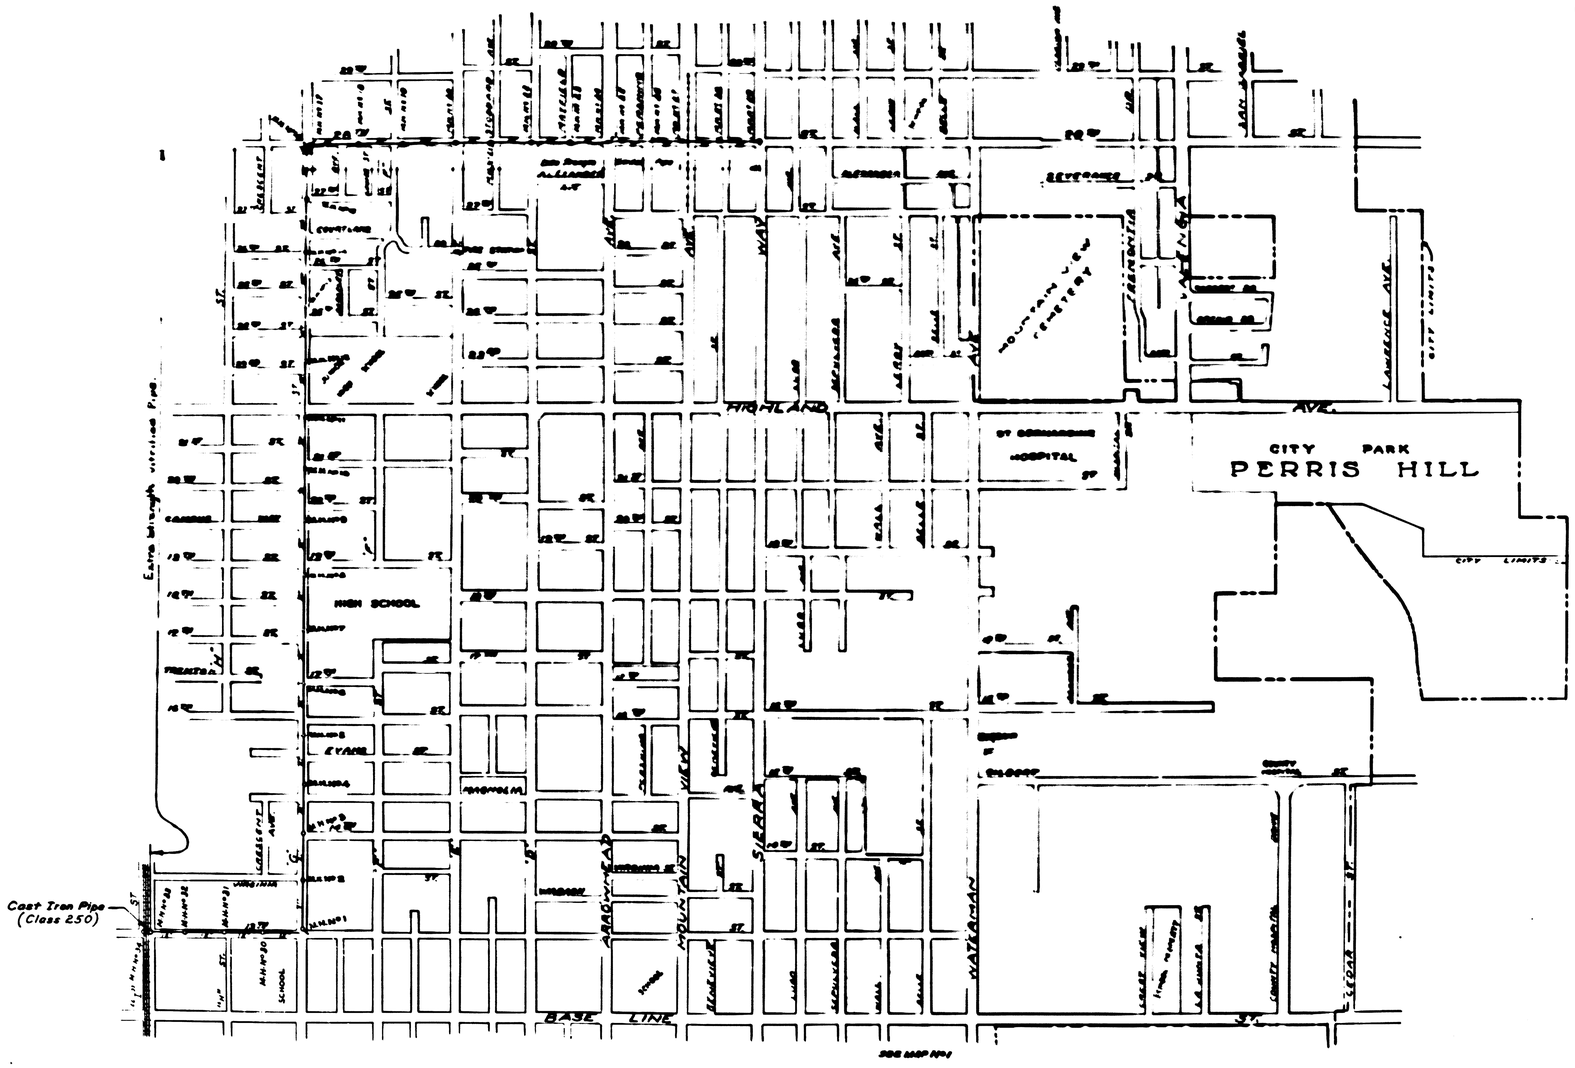


## INDEX - UNIT Nº 2

| Sheet No | | | |
|---|---|---|---|
| 1A | LOCATION MAP - TITLE SHEET - INDEX | | |
| 2 | MANHOLE DETAILS | | |
| | Street | From | To |
| 16 | "G" STREET | 13th ST. | MAGNOLIA AVE. |
| 17 | " " | EVANS ST. | 17th ST. |
| 18 | " " | 17th ST. | 21st ST. |
| 19 | " " | 21st ST. | 25th ST. |
| 20 | " " | 25th ST. | 28th ST. |
| 21 | TWENTY-EIGHTH STREET | "G" ST. | "E" ST. |
| 22 | " " | "E" ST. | ARROWHEAD AVE. |
| 23 | " " | ARROWHEAD AVE. | SIERRA WAY |
| 24 | THIRTEENTH STREET | "G" ST. | "I" ST. |

Scale, 1" = 600'

UNIT Nº 2

PLAN Nº 1528
INTERCEPTING
SANITARY SEWER MA
CITY OF SAN BERNARDINO, CA

R.E.C. 3102

Acting City Engineer