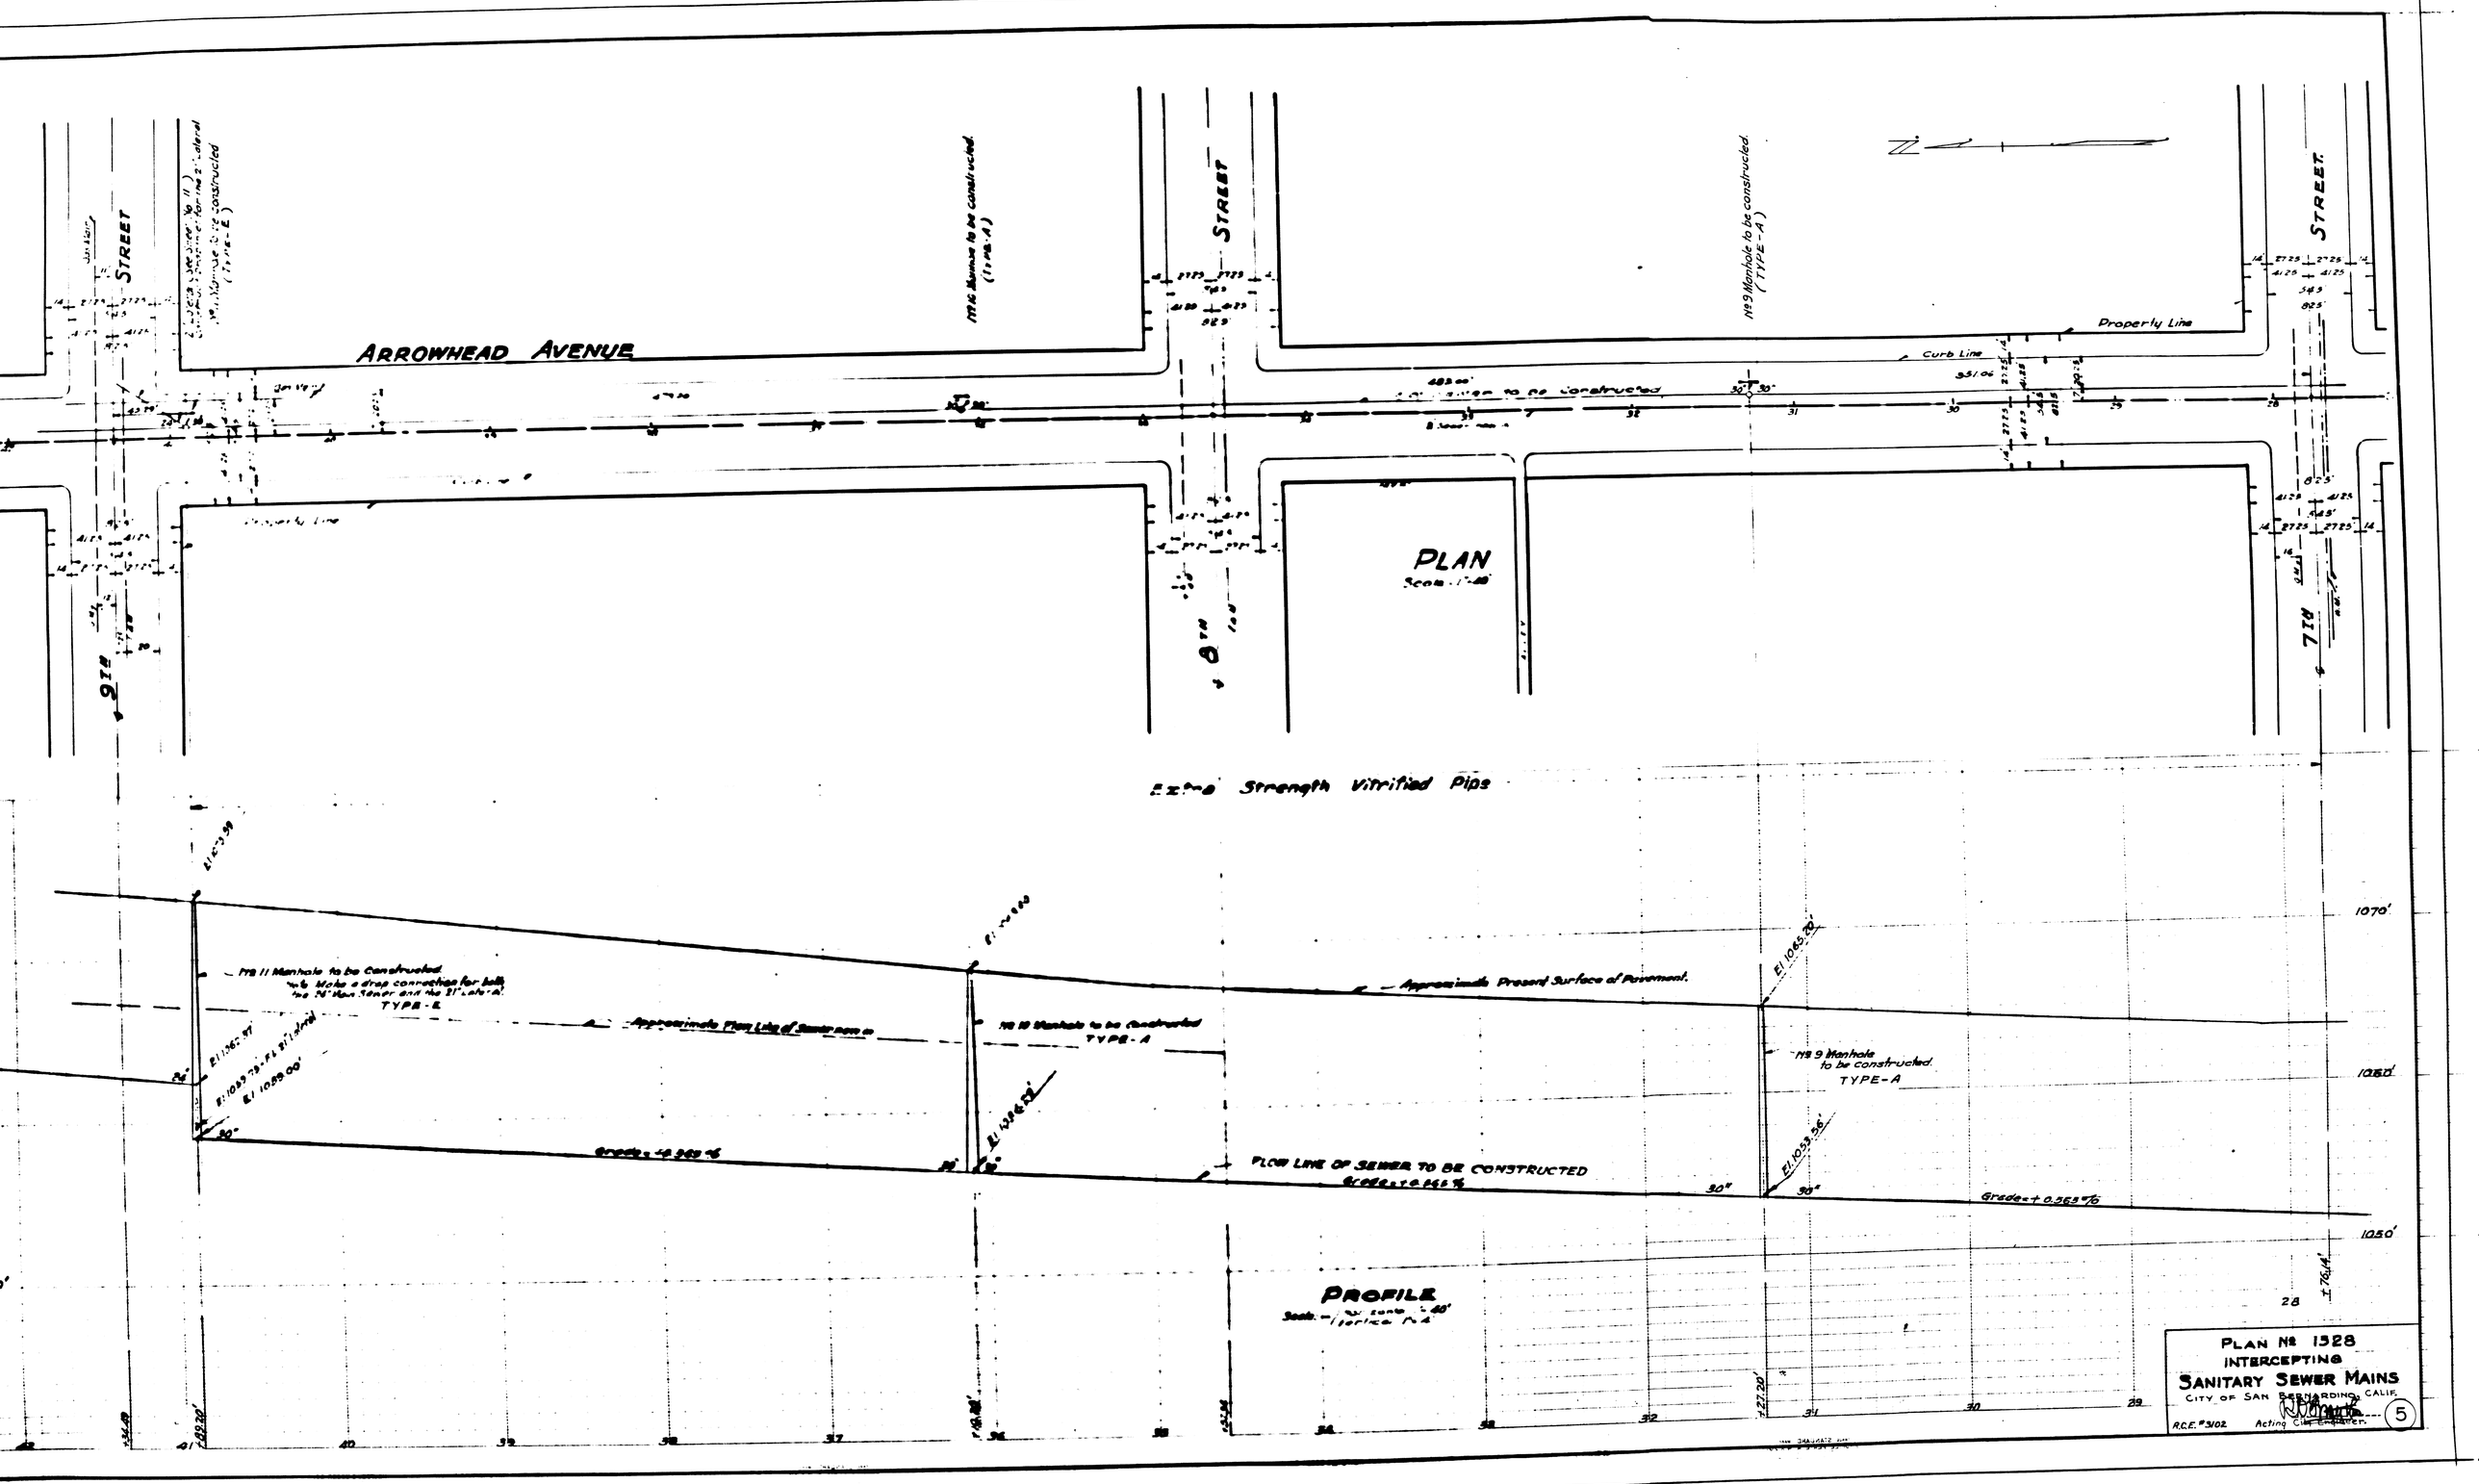
ARROWHEAD AVENUE
STREET
9TH
8TH
7TH
Property Line
Curb Line
PLAN
Scale 1"=40'
Extra Strength Vitrified Pipe
Approximate Present Surface of Pavement.
Approximate Flow Line of Sewer
FLOW LINE OF SEWER TO BE CONSTRUCTED
Grade = +0.565 %
Grade = +0.565 %
TYPE-A
TYPE-E
PROFILE
1070'
1060'
1050'
PLAN No 1328
INTERCEPTING
SANITARY SEWER MAINS
CITY OF SAN BERNARDINO, CALIF.
R.C.E. # 3102
Acting City Engineer
5

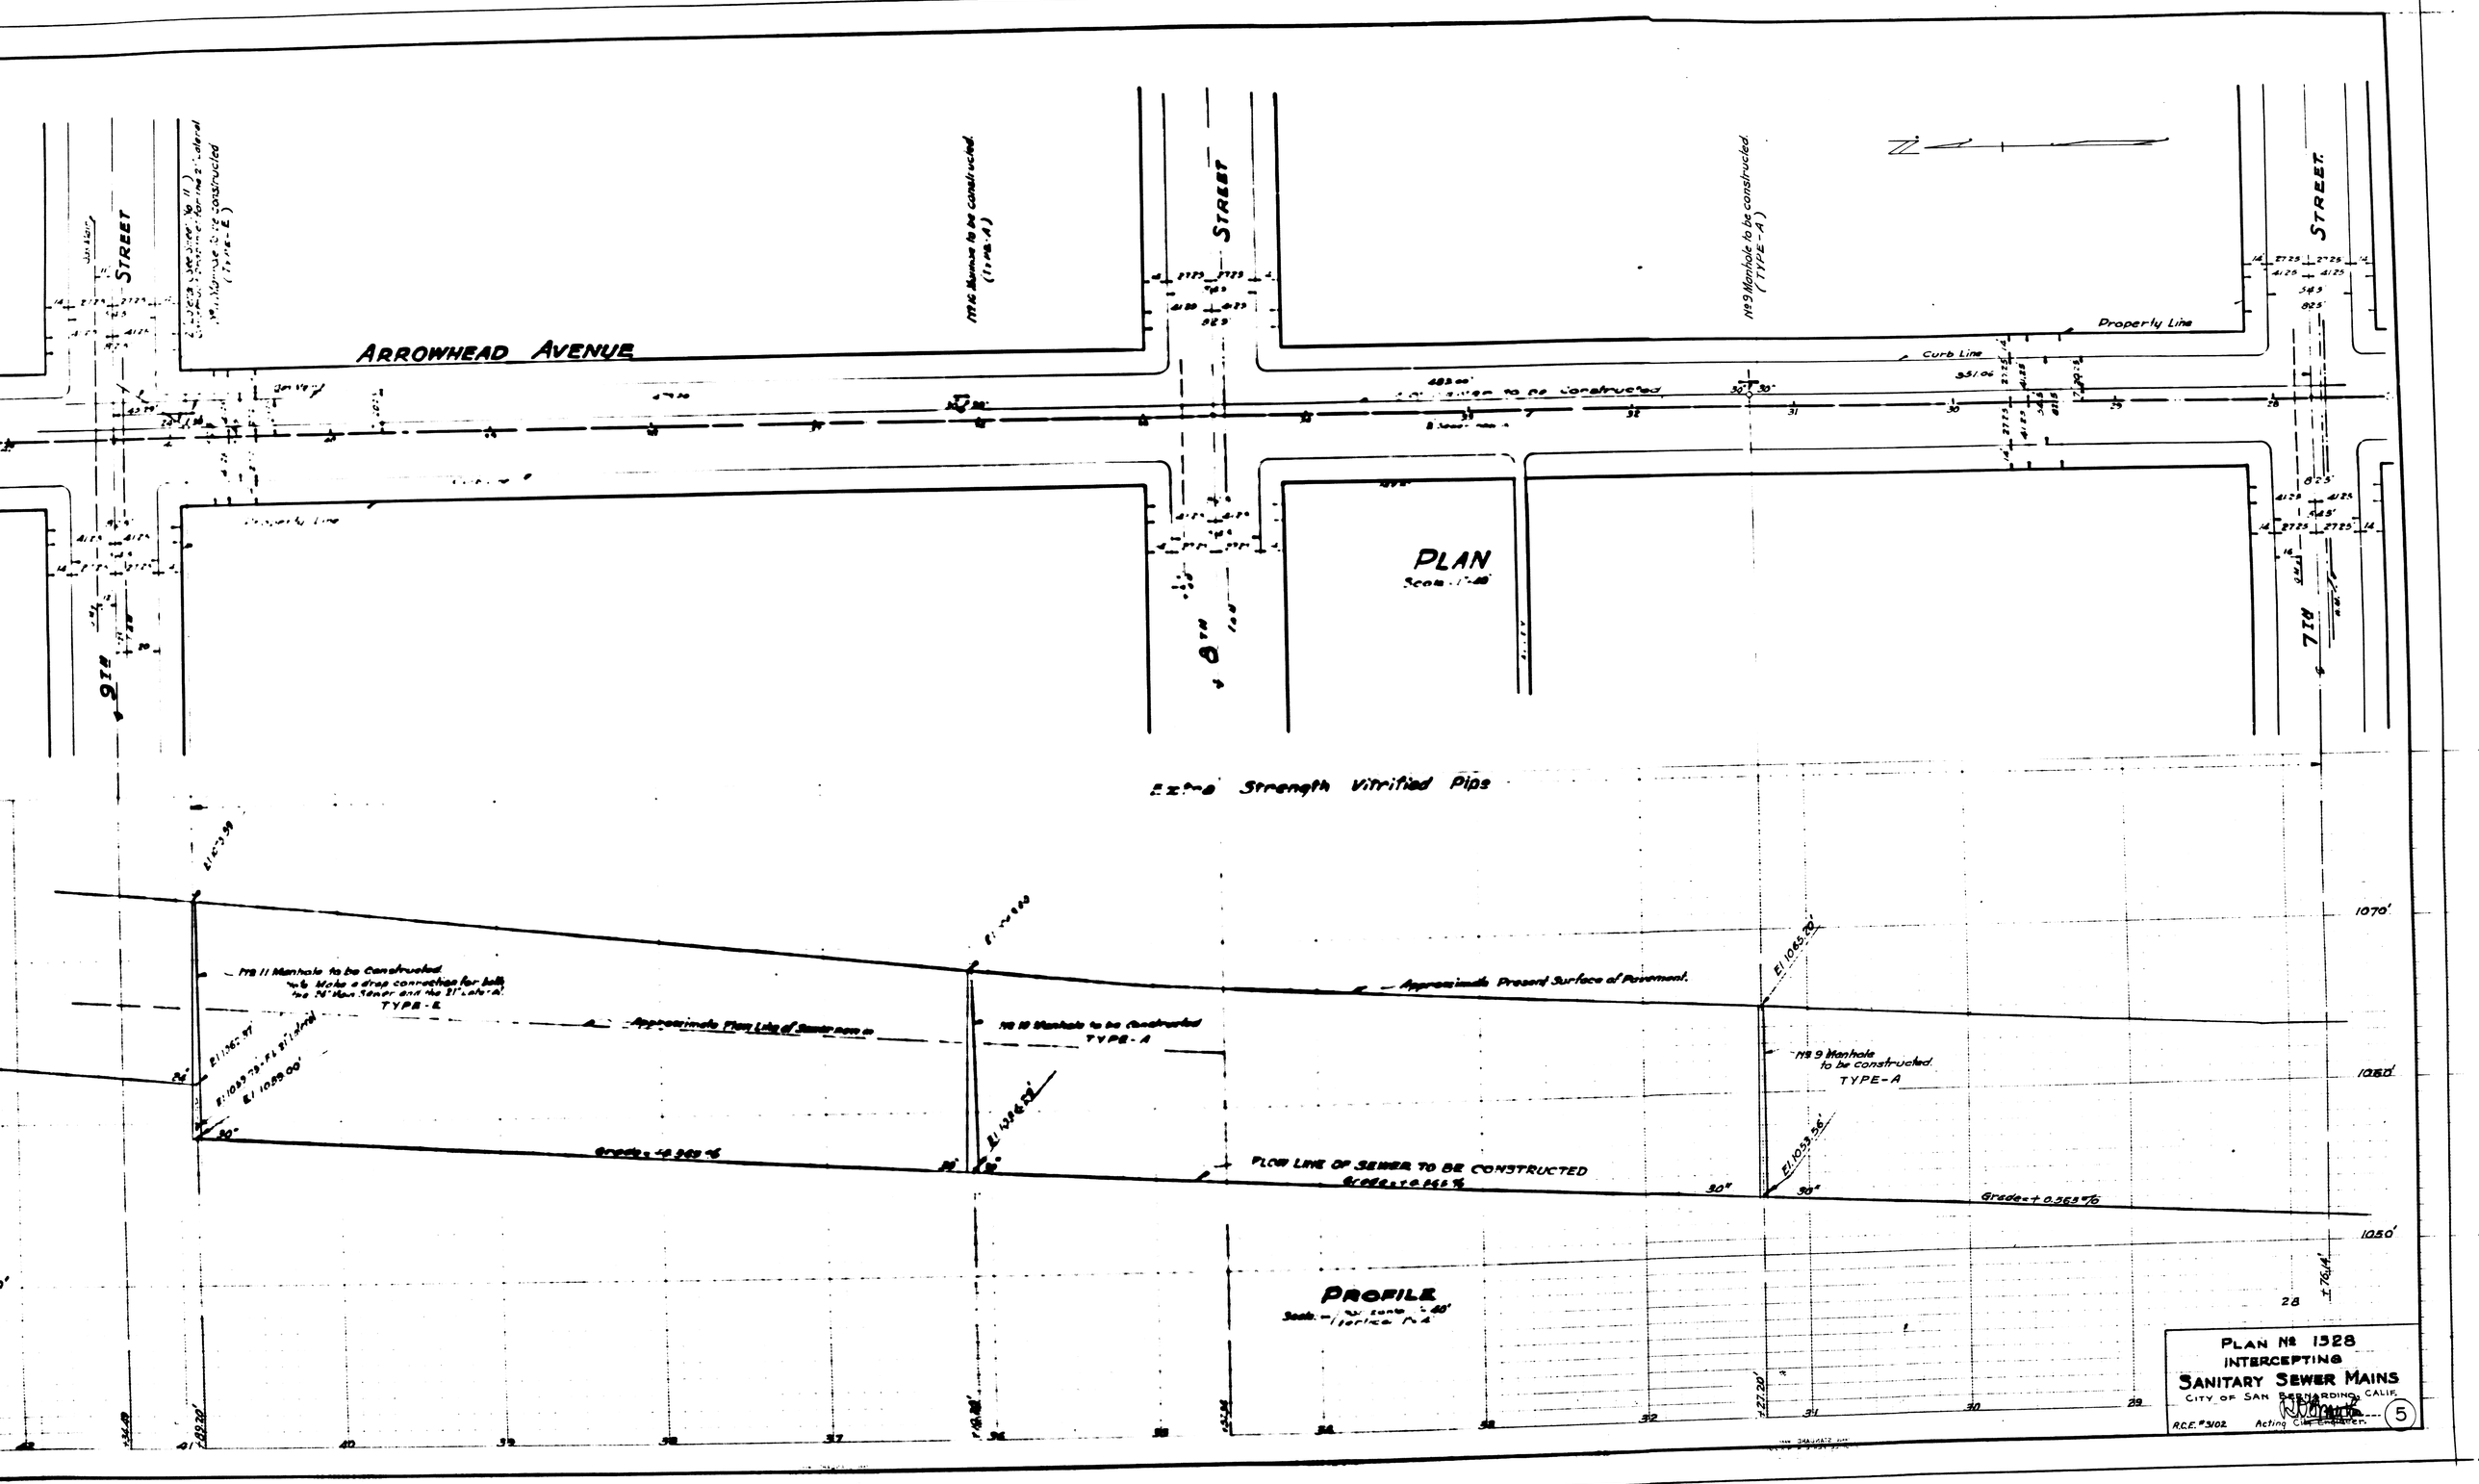
ARROWHEAD AVENUE
STREET
9TH
8TH
7TH
Property Line
Curb Line
PLAN
Scale 1"=40'
Extra Strength Vitrified Pipe
Approximate Present Surface of Pavement.
Approximate Flow Line of Sewer
FLOW LINE OF SEWER TO BE CONSTRUCTED
Grade = +0.565 %
Grade = +0.565 %
TYPE-A
TYPE-E
PROFILE
1070'
1060'
1050'
PLAN No 1328
INTERCEPTING
SANITARY SEWER MAINS
CITY OF SAN BERNARDINO, CALIF.
R.C.E. # 3102
Acting City Engineer
5