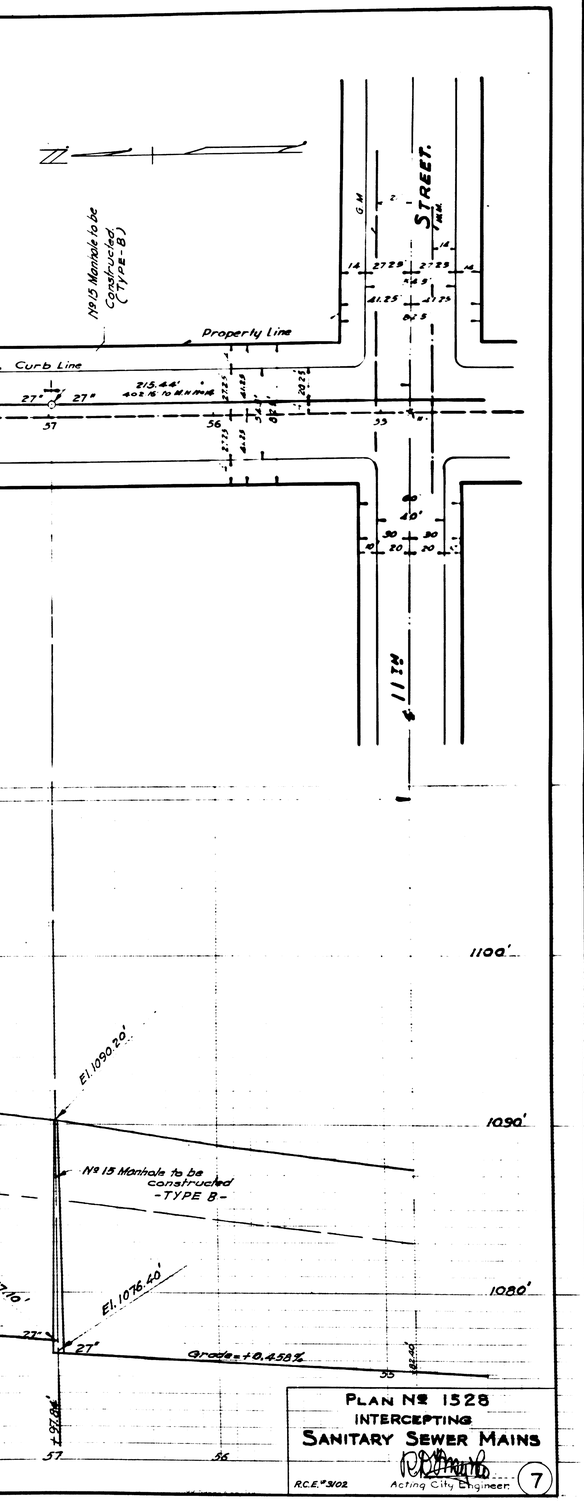
No 15 Manhole to be constructed (TYPE-B)
Property Line
Curb Line
STREET.
G.M.
No 15 Manhole to be constructed -TYPE B-
El. 1090.20'
El. 1076.40'
Grade = +0.458%
PLAN No 1528
INTERCEPTING
SANITARY SEWER MAINS
R.C.E. No 3102
Acting City Engineer
7

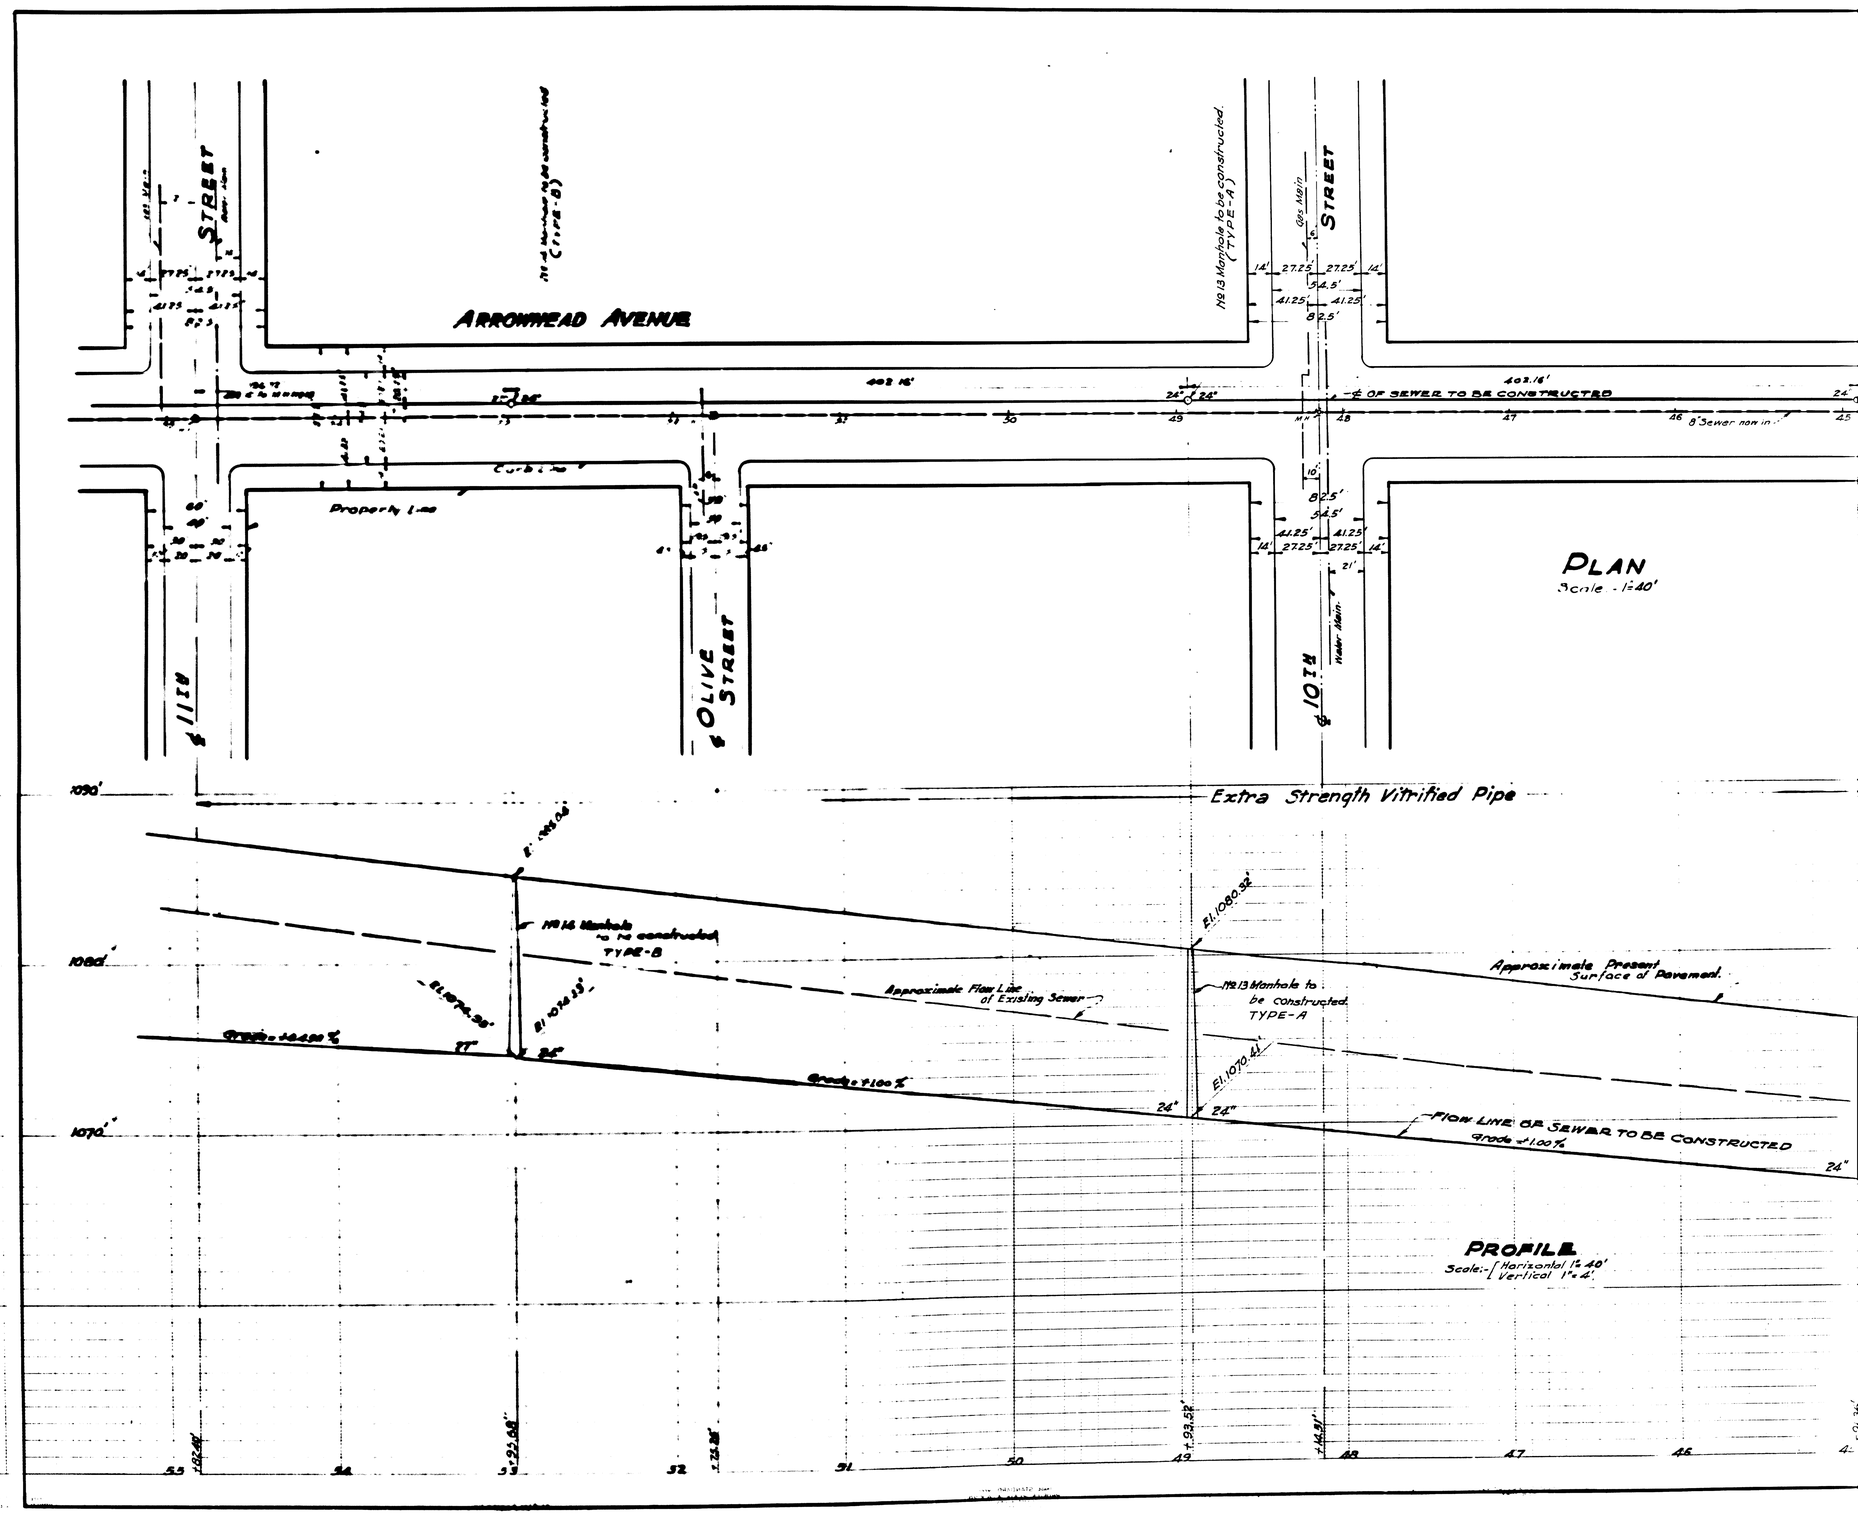
STREET
ARROWHEAD AVENUE
No 14 Manhole to be constructed (TYPE-B)
No 13 Manhole to be constructed (TYPE-A)
Gas Main
STREET
402.16'
℄ OF SEWER TO BE CONSTRUCTED
Curb Line
Property Line
OLIVE STREET
Water Main
PLAN
Scale - 1"=40'
Extra Strength Vitrified Pipe
No 14 Manhole to be constructed TYPE-B
Approximate Flow Line of Existing Sewer
No 13 Manhole to be constructed TYPE-A
Approximate Present Surface of Pavement
Grade = +1.00%
FLOW LINE OF SEWER TO BE CONSTRUCTED
PROFILE
Scale:- Horizontal 1" = 40'
Vertical 1" = 4'