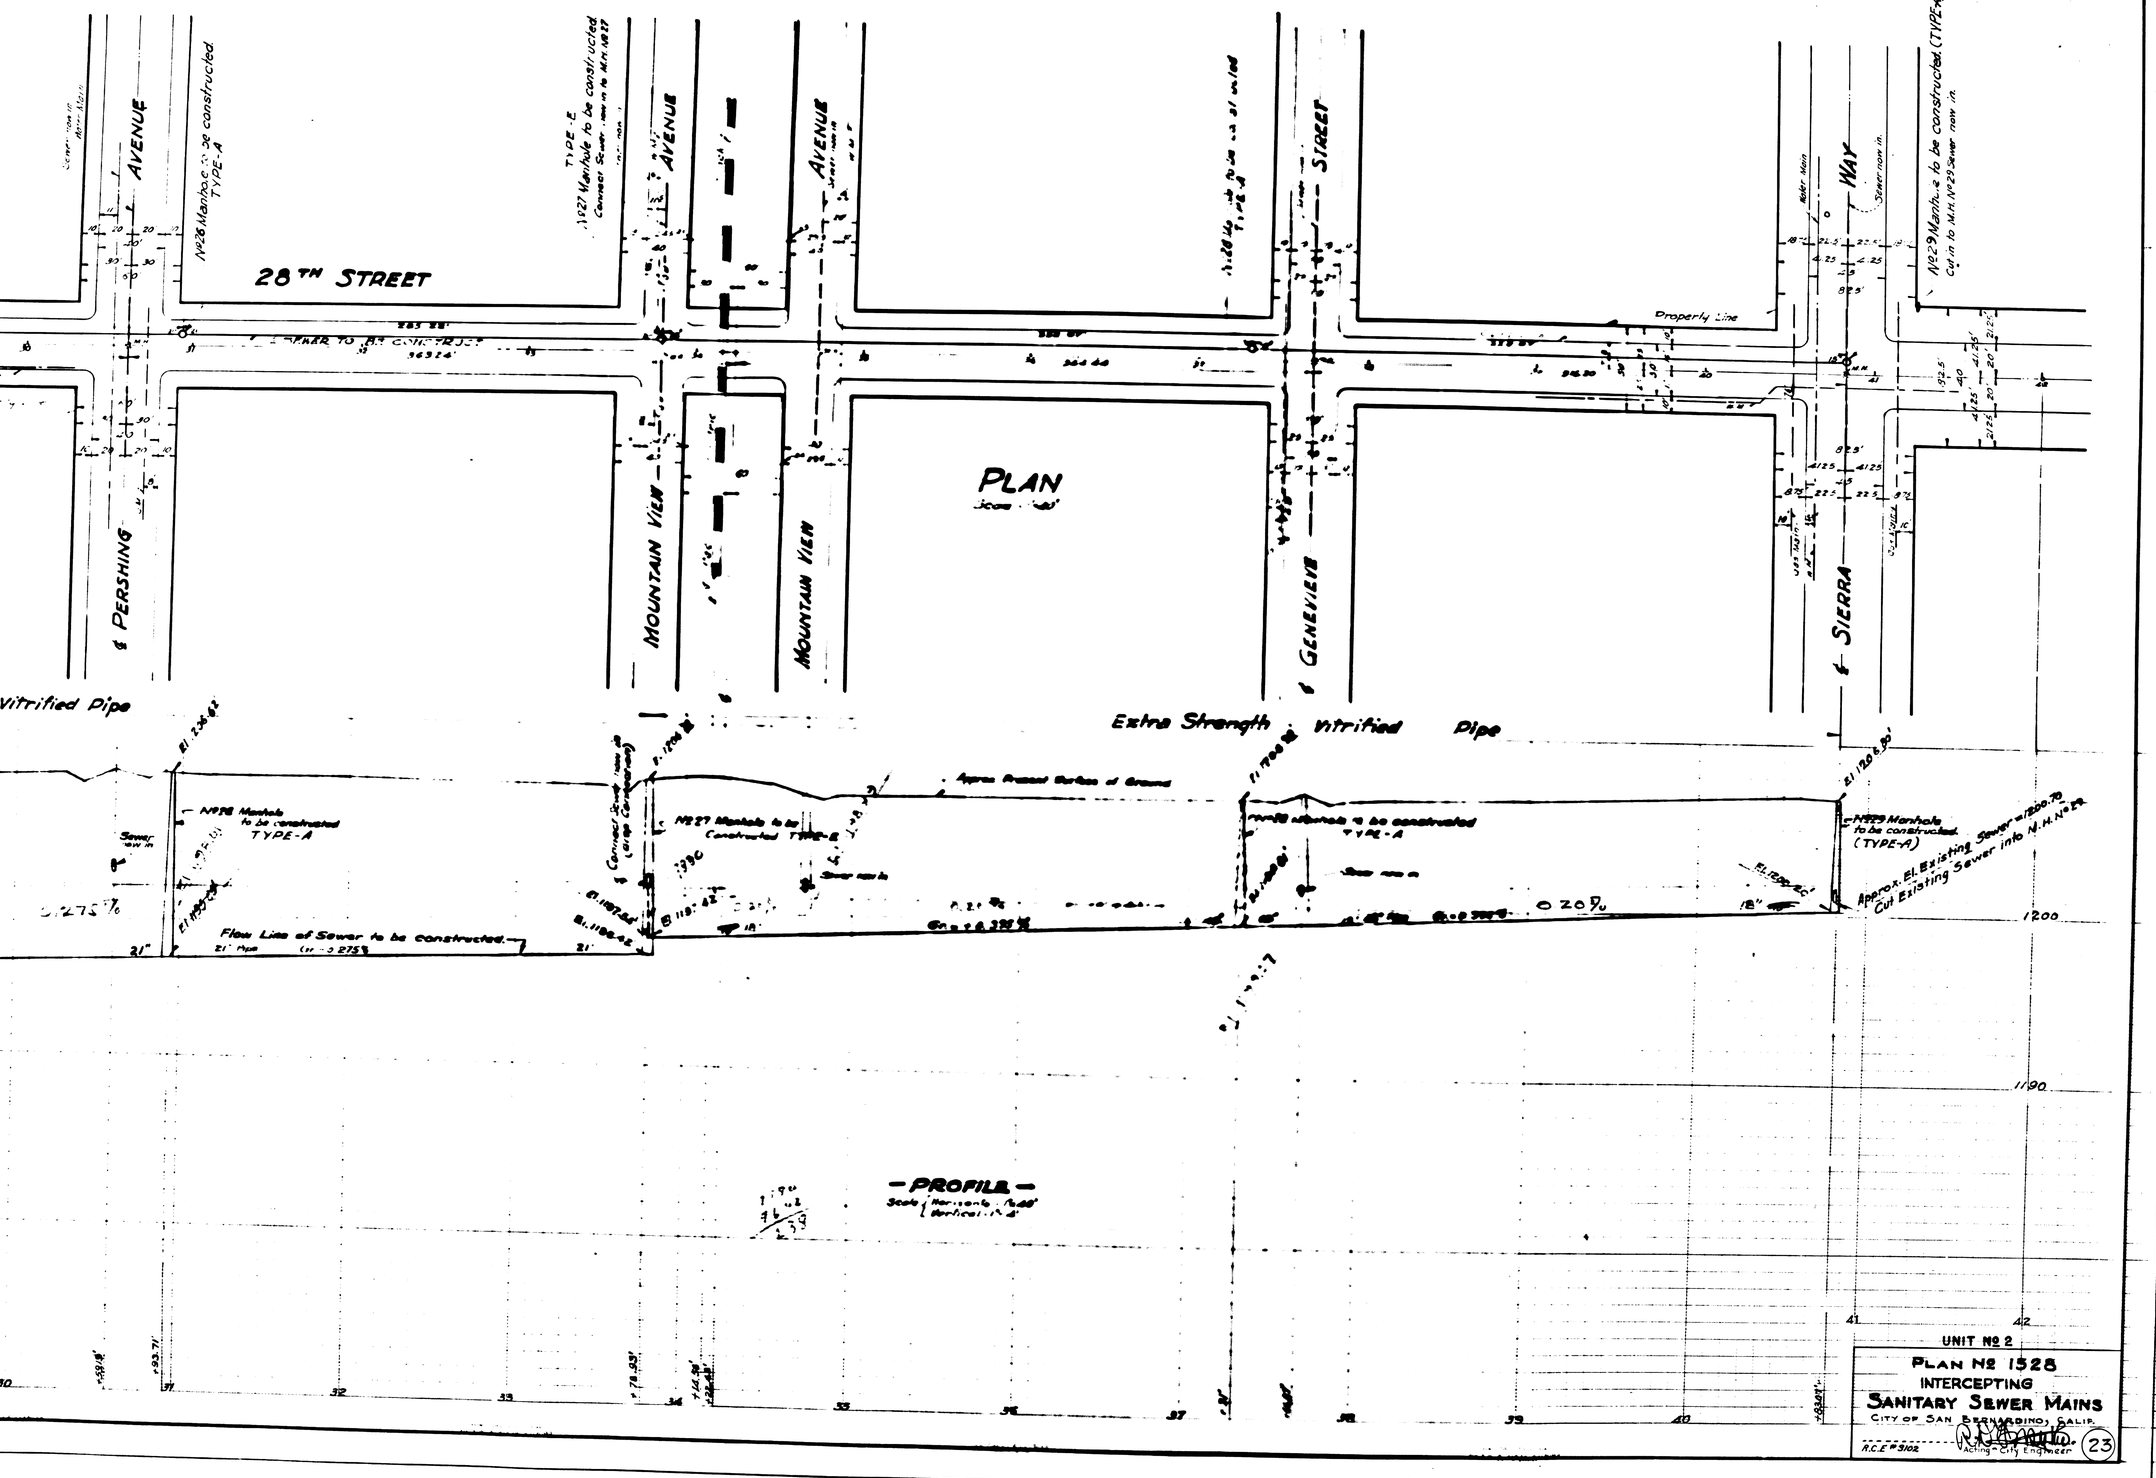
28TH STREET
PERSHING AVENUE
MOUNTAIN VIEW AVENUE
GENEVIEVE STREET
SIERRA WAY
PLAN
PROFILE
Vitrified Pipe
Extra Strength Vitrified Pipe
Flow Line of Sewer to be constructed.
Approx. Proposed Surface of Ground
Property Line
Water Main
Sewer now in
Manhole to be constructed TYPE-A
Manhole to be constructed TYPE-E
Manhole to be constructed (TYPE-A)
Approx. El. Existing Sewer
Cut Existing Sewer into M.H. No 29
UNIT No 2
PLAN No 1528
INTERCEPTING
SANITARY SEWER MAINS
CITY OF SAN BERNARDINO, CALIF.
R.C.E. # 3102
Acting City Engineer
23

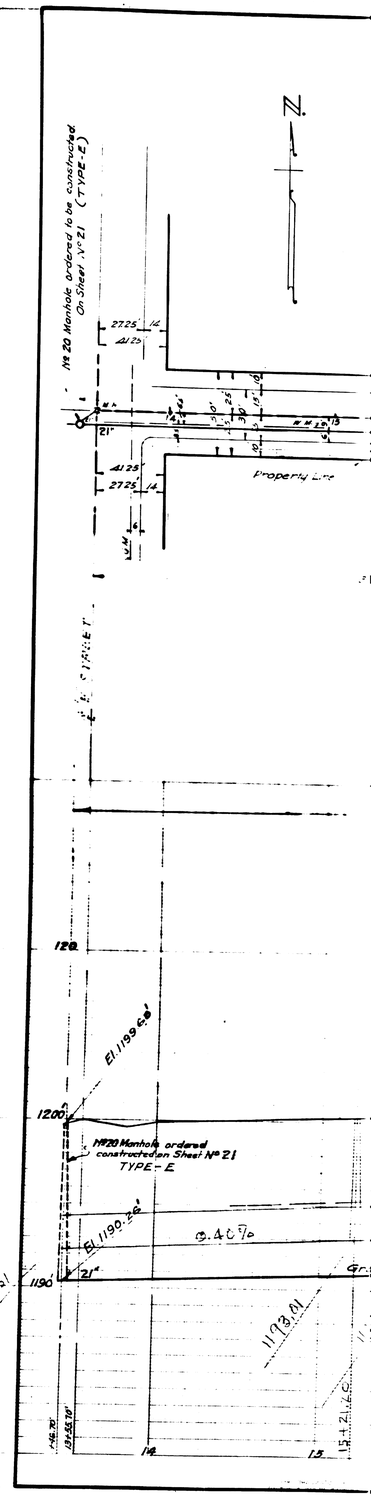
No 20 Manhole ordered to be constructed On Sheet No 21 (TYPE-E)
No 20 Manhole ordered constructed on Sheet No 21 TYPE-E
Property Line
El. 1199.68
El. 1190.26
0.46%
1192.31
1193.01

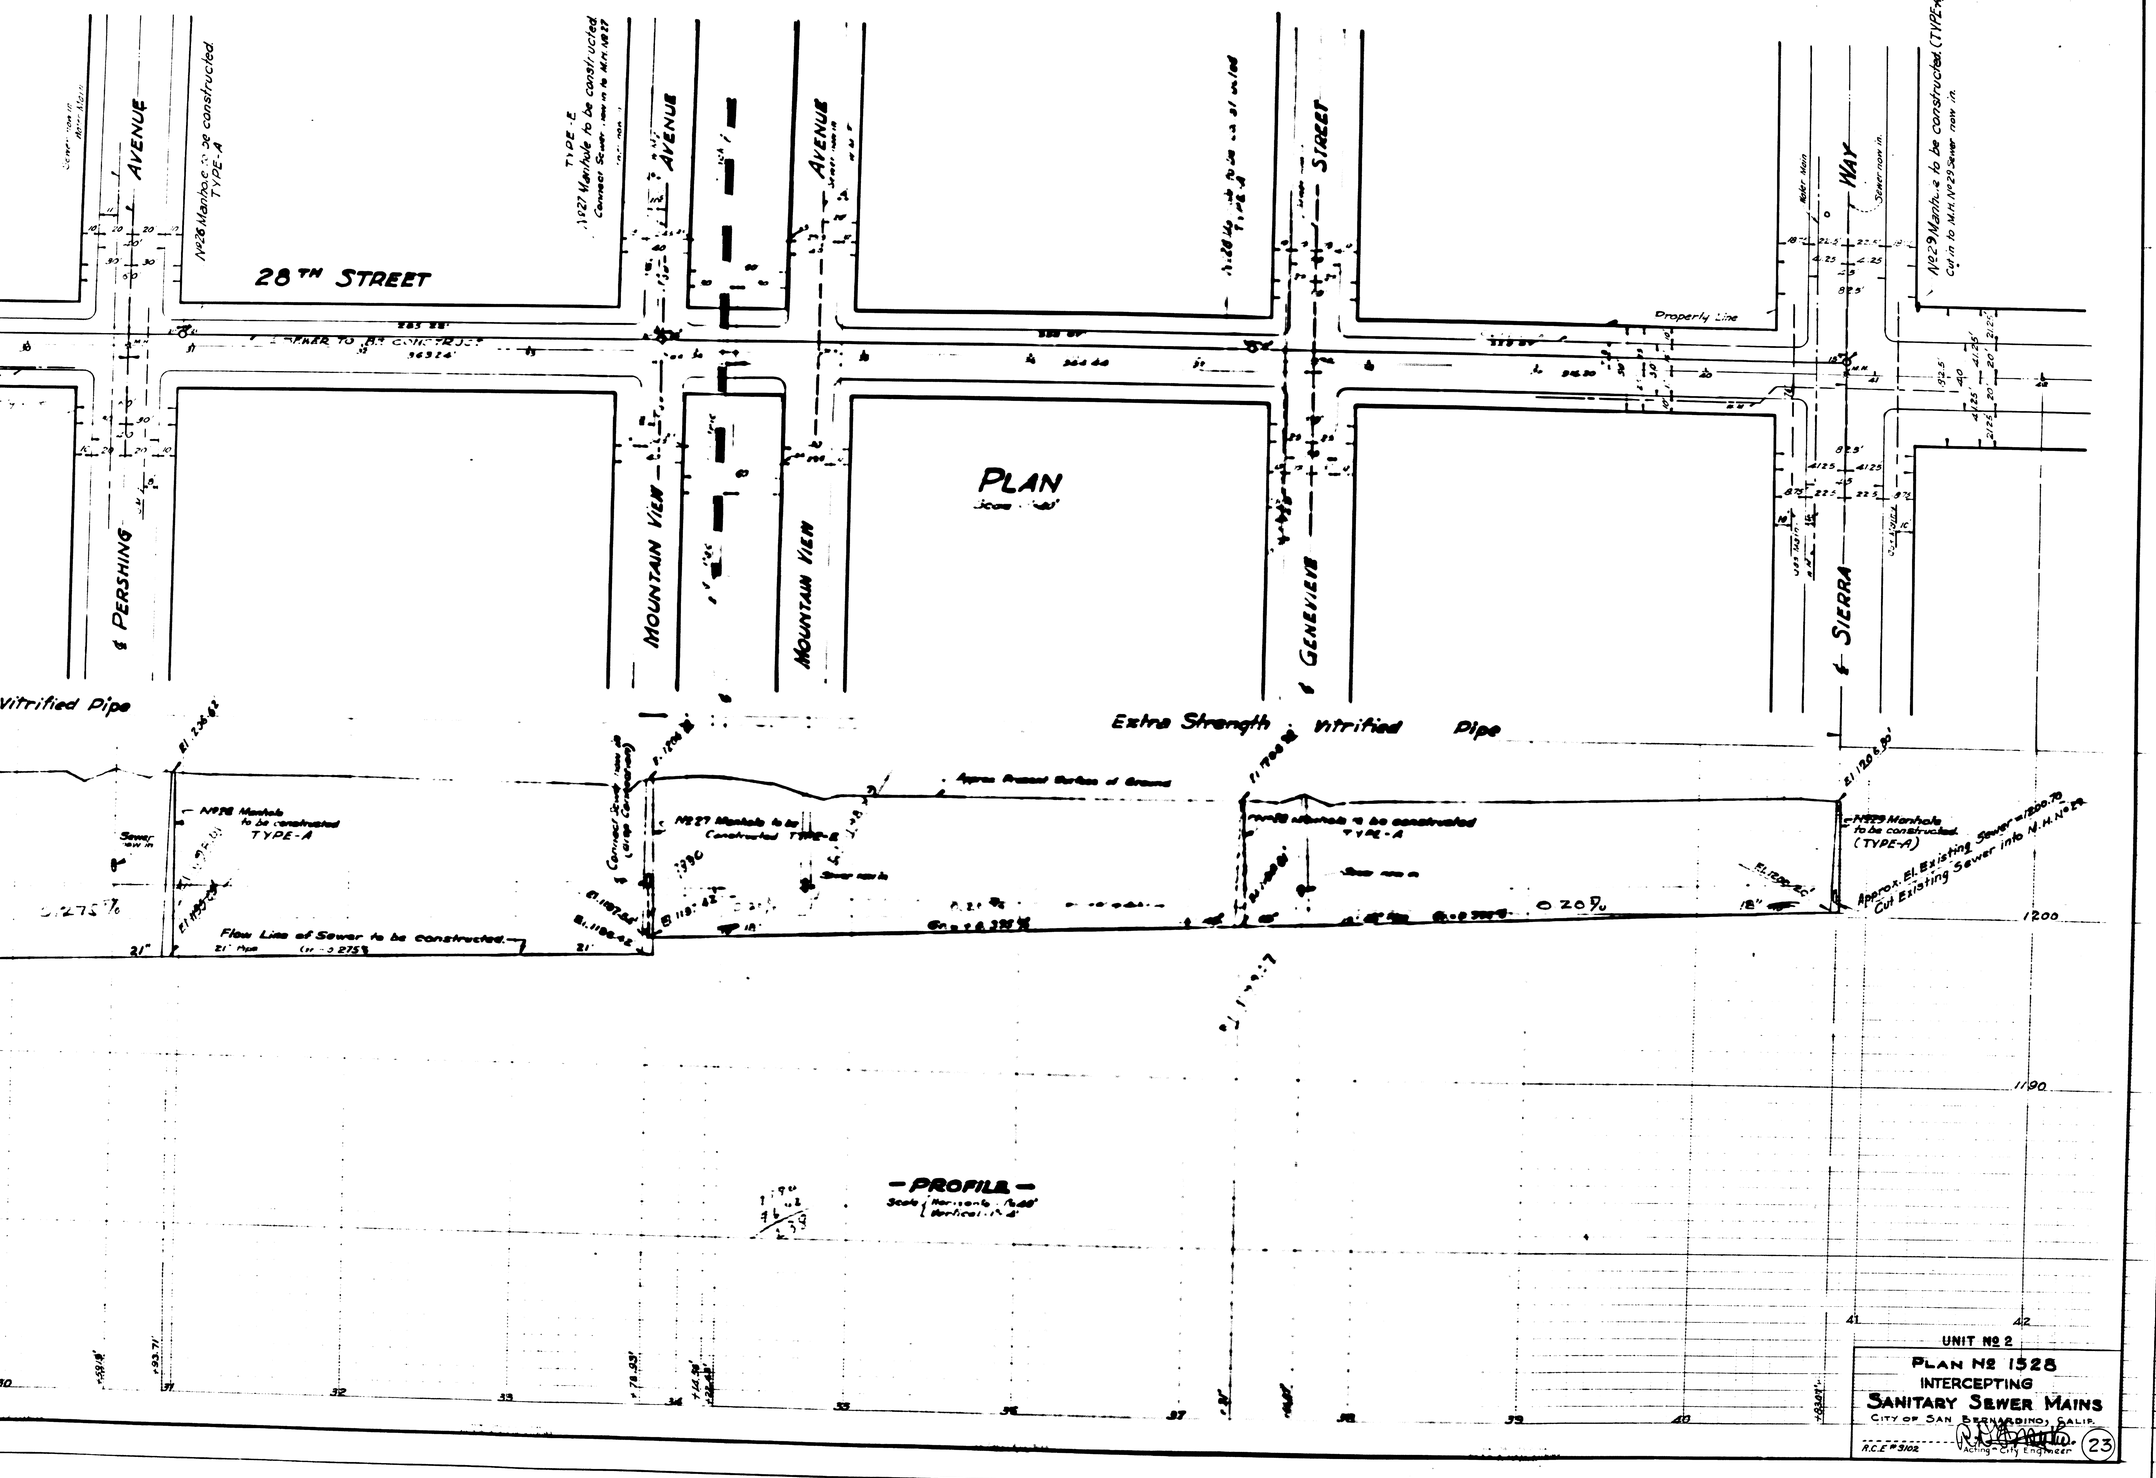
28TH STREET
PERSHING AVENUE
MOUNTAIN VIEW AVENUE
GENEVIEVE STREET
SIERRA WAY
PLAN
PROFILE
Vitrified Pipe
Extra Strength Vitrified Pipe
Flow Line of Sewer to be constructed.
Approx. Proposed Surface of Ground
Property Line
Water Main
Sewer now in
Manhole to be constructed TYPE-A
Manhole to be constructed TYPE-E
Manhole to be constructed (TYPE-A)
Approx. El. Existing Sewer
Cut Existing Sewer into M.H. No 29
UNIT No 2
PLAN No 1528
INTERCEPTING
SANITARY SEWER MAINS
CITY OF SAN BERNARDINO, CALIF.
R.C.E. # 3102
Acting City Engineer
23

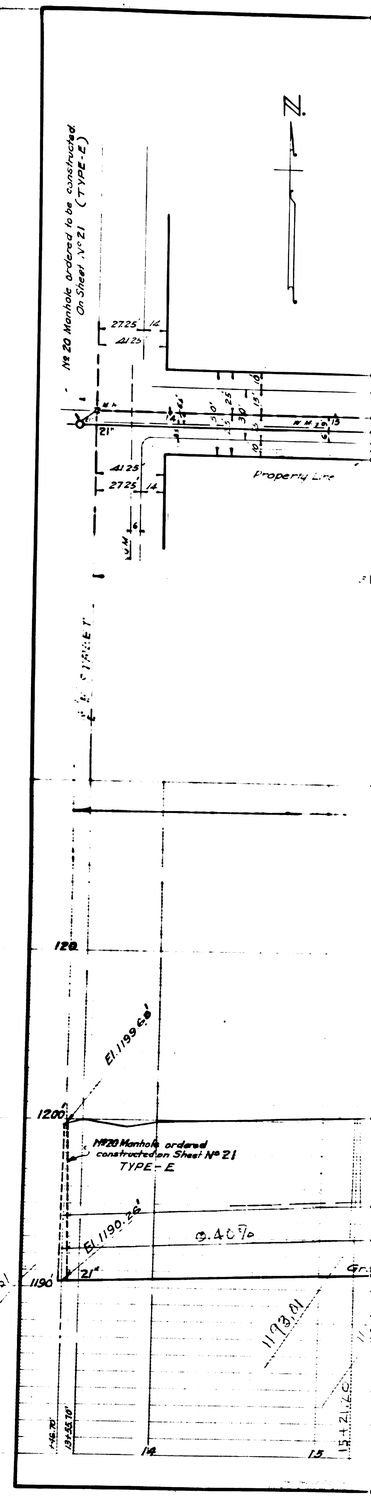
No 20 Manhole ordered to be constructed On Sheet No 21 (TYPE-E)
No 20 Manhole ordered constructed on Sheet No 21 TYPE-E
Property Line
El. 1199.68
El. 1190.26
0.46%
1192.31
1193.01