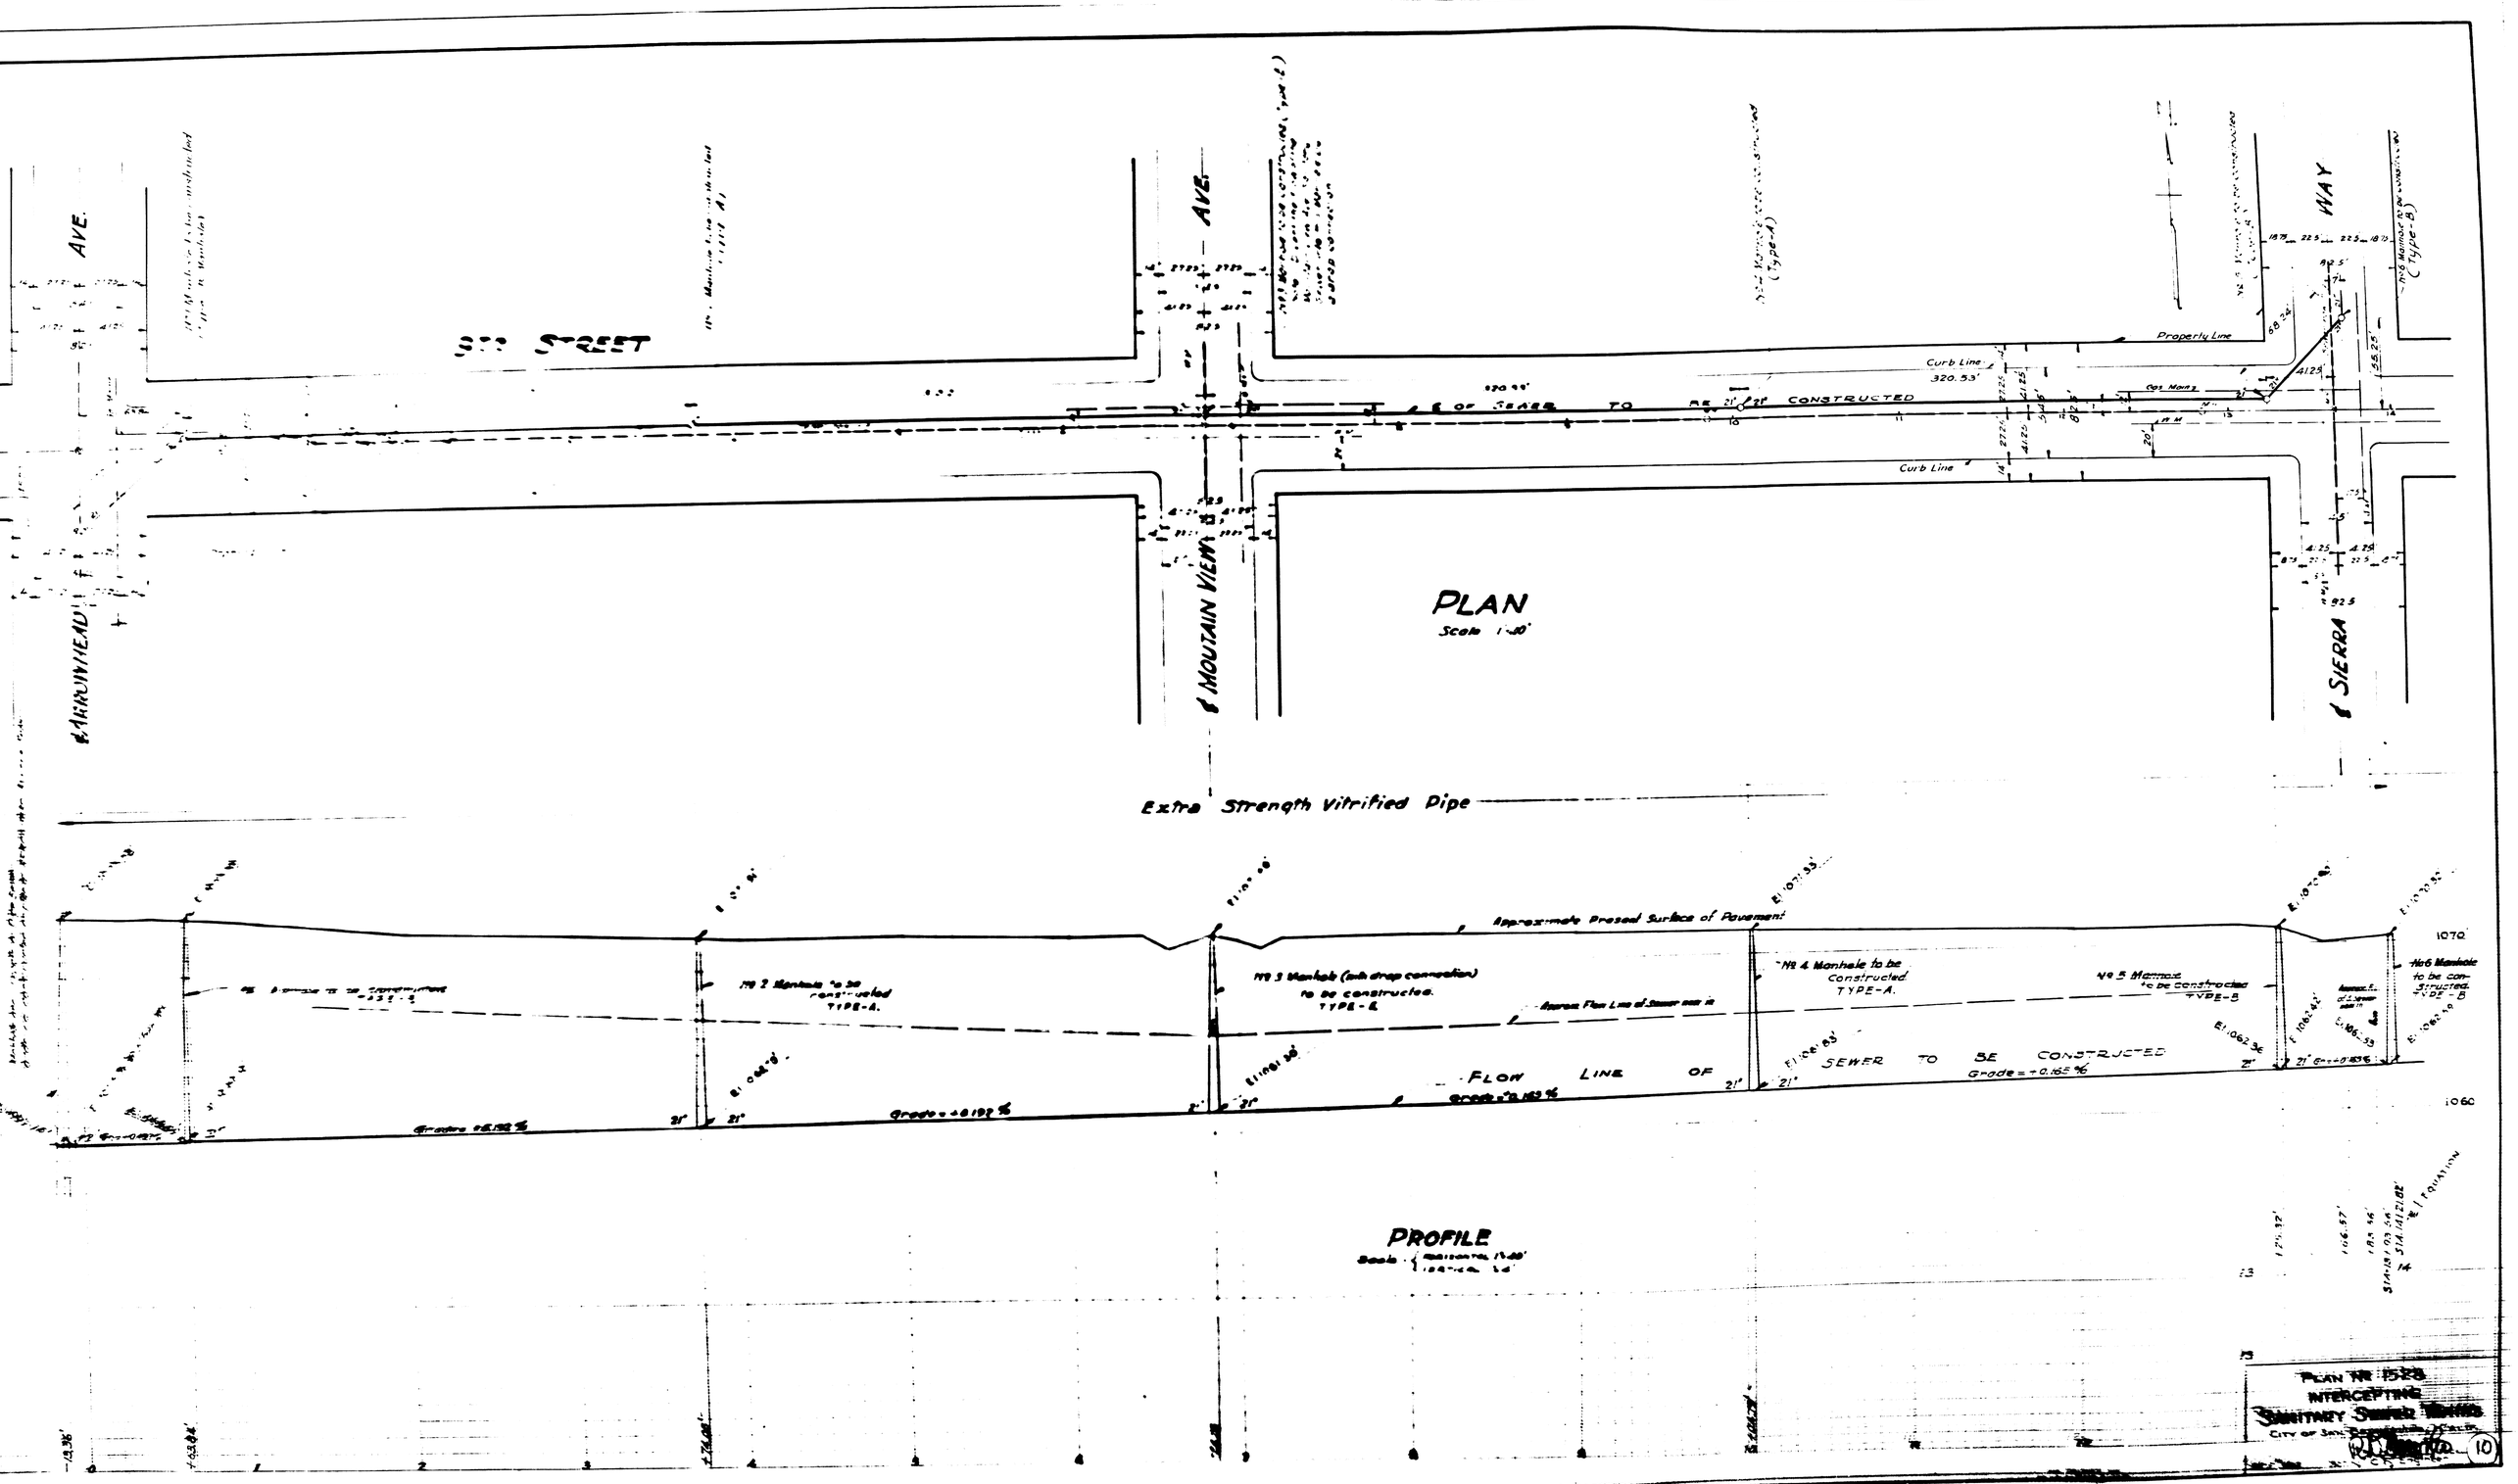
AVE.
STREET
AVE.
WAY
Properly Line
Curb Line
320.53'
Gas Mains
FLOW LINE OF SEWER TO BE CONSTRUCTED
Curb Line
BARRINGHEAD
MOUTAIN VIEW
SIERRA
PLAN
Scale 1"=40'
Extra Strength Vitrified Pipe
Approximate Proposed Surface of Pavement
No 2 Manhole to be constructed TYPE-A.
No 3 Manhole (with drop connection) to be constructed. TYPE-B.
No 4 Manhole to be Constructed TYPE-A.
No 5 Manhole to be constructed TYPE-B
No 6 Manhole to be constructed. TYPE-B
Grade = +0.192 %
Grade = +0.192 %
Grade = +0.162 %
Grade = +0.162 %
FLOW LINE OF SEWER TO BE CONSTRUCTED
PROFILE
Scale
PLAN No 1528
INTERCEPTING
SANITARY SEWER
CITY OF SAN
10

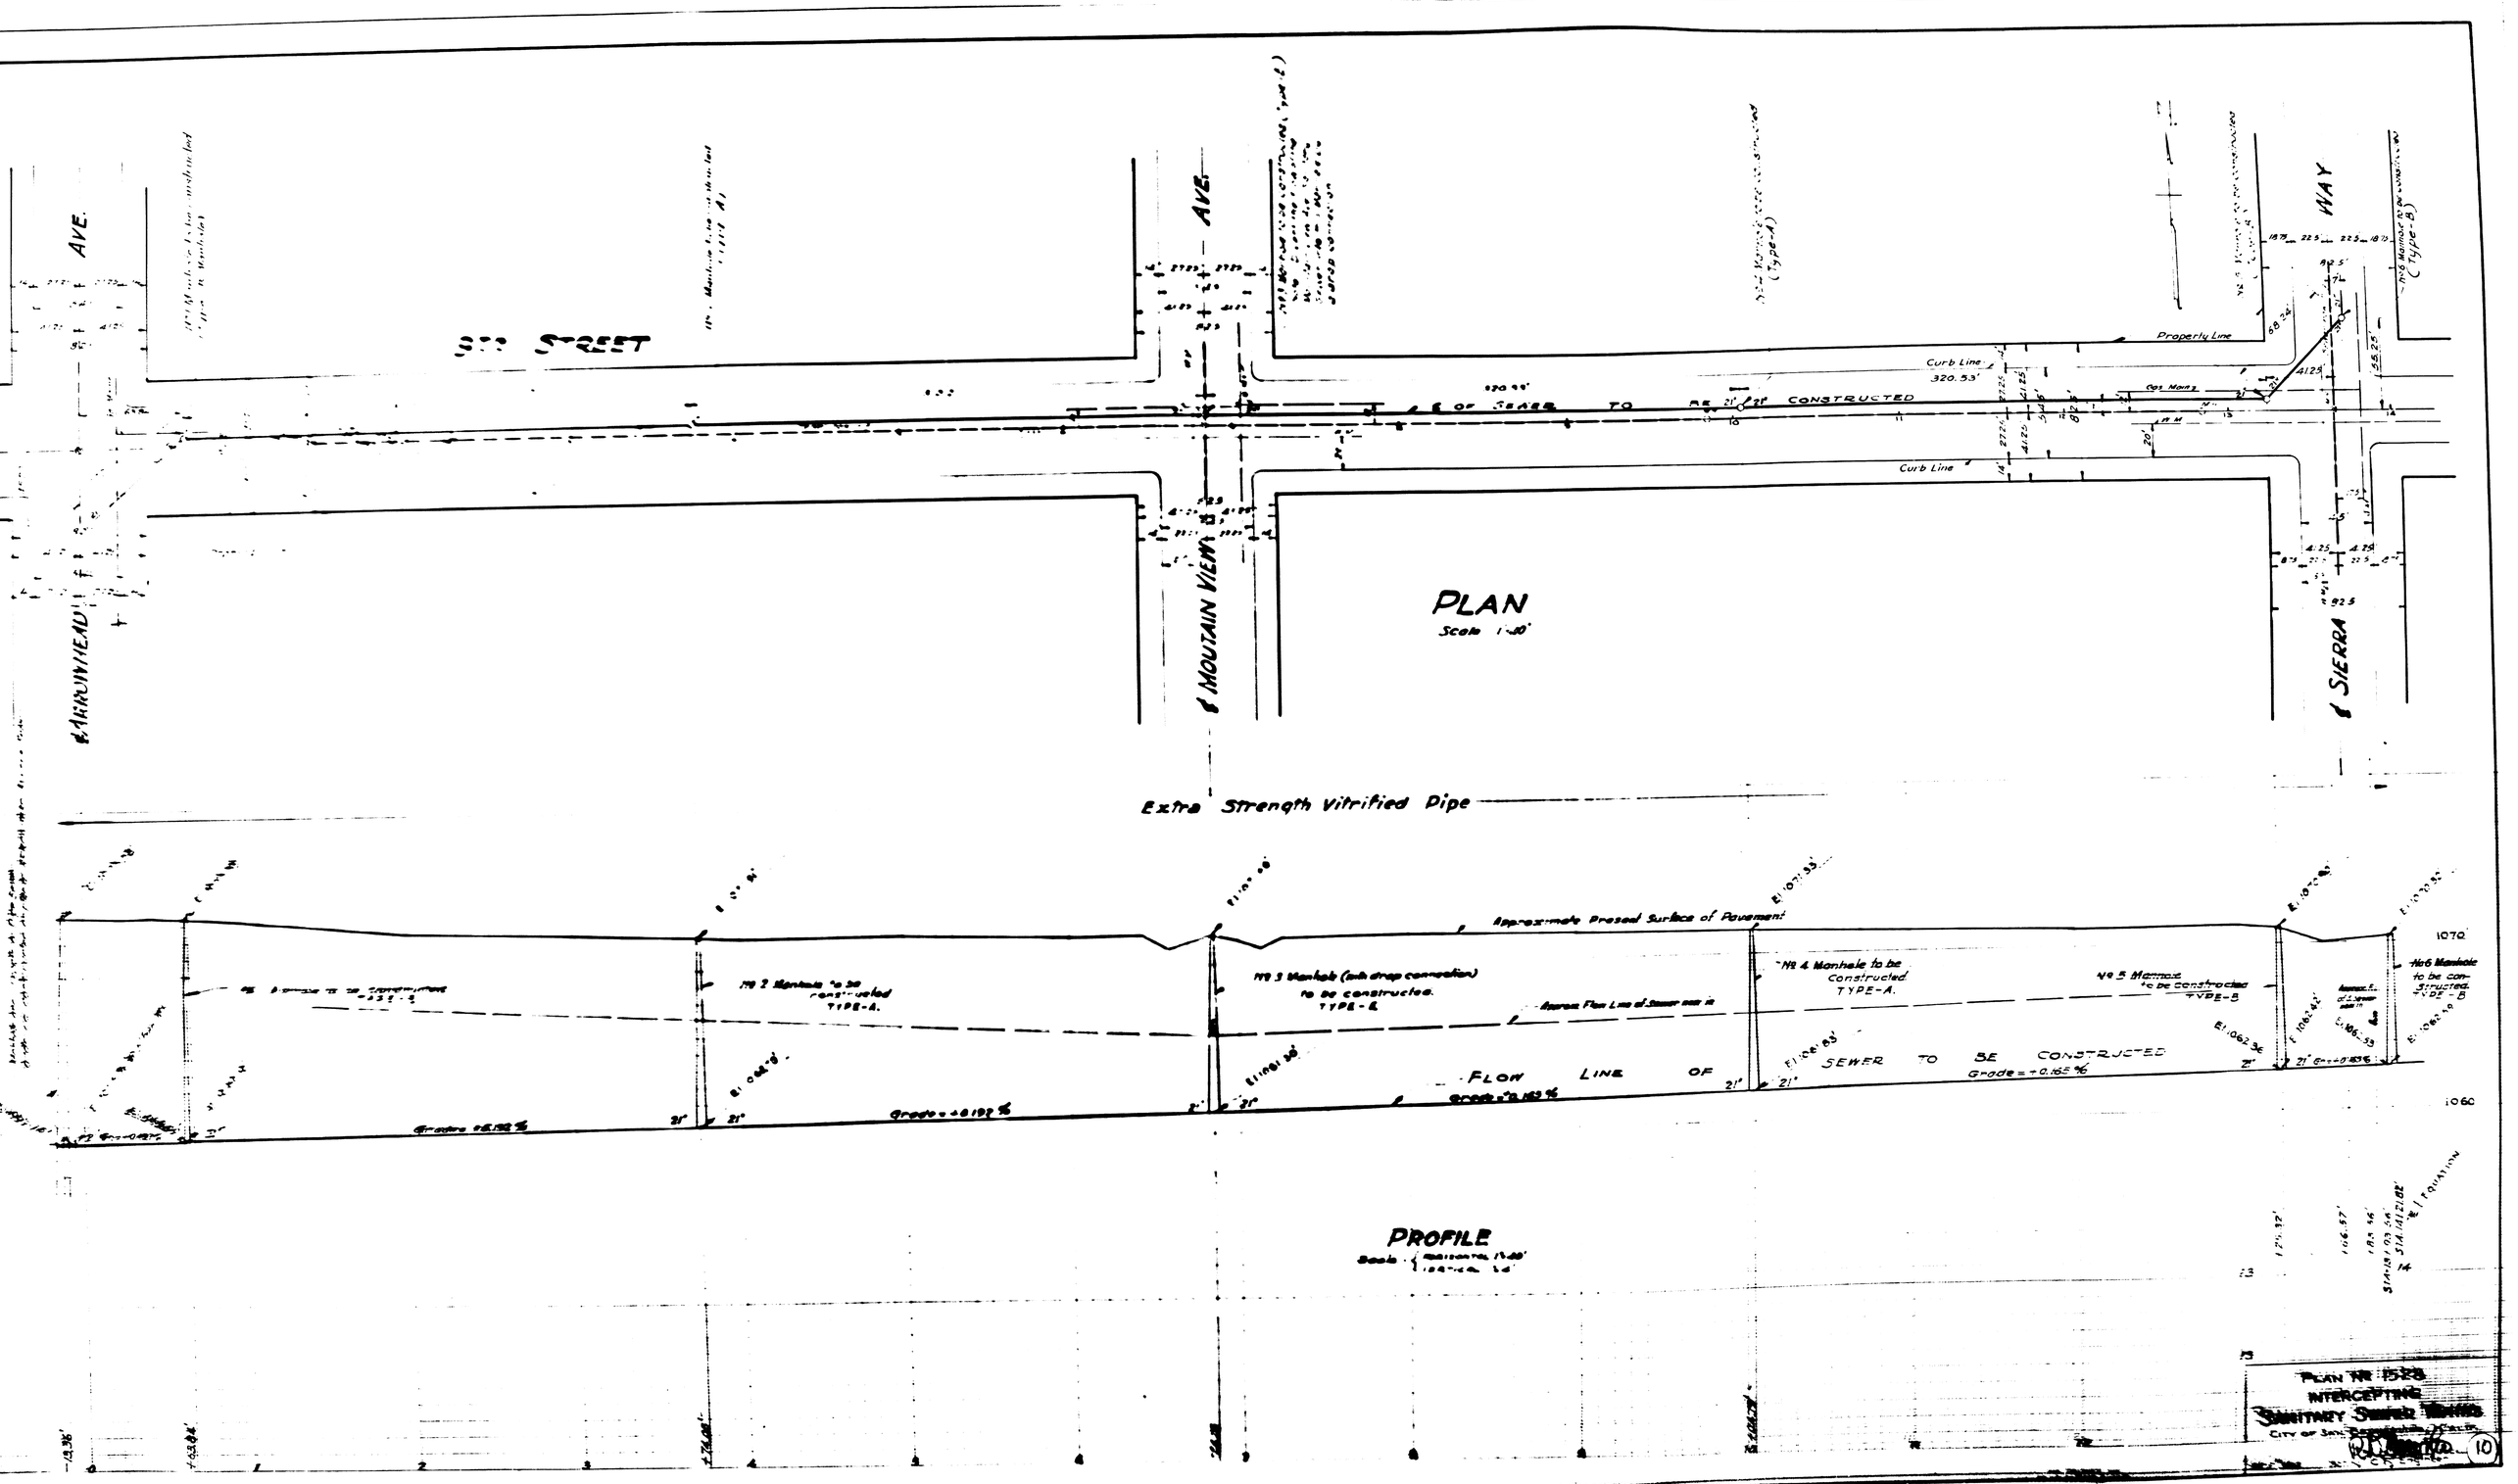
AVE.
STREET
AVE.
WAY
Properly Line
Curb Line
320.53'
Gas Mains
FLOW LINE OF SEWER TO BE CONSTRUCTED
Curb Line
BARRINGHEAD
MOUTAIN VIEW
SIERRA
PLAN
Scale 1"=40'
Extra Strength Vitrified Pipe
Approximate Proposed Surface of Pavement
No 2 Manhole to be constructed TYPE-A.
No 3 Manhole (with drop connection) to be constructed. TYPE-B.
No 4 Manhole to be Constructed TYPE-A.
No 5 Manhole to be constructed TYPE-B
No 6 Manhole to be constructed. TYPE-B
Grade = +0.192 %
Grade = +0.192 %
Grade = +0.162 %
Grade = +0.162 %
FLOW LINE OF SEWER TO BE CONSTRUCTED
PROFILE
Scale
PLAN No 1528
INTERCEPTING
SANITARY SEWER
CITY OF SAN
10